



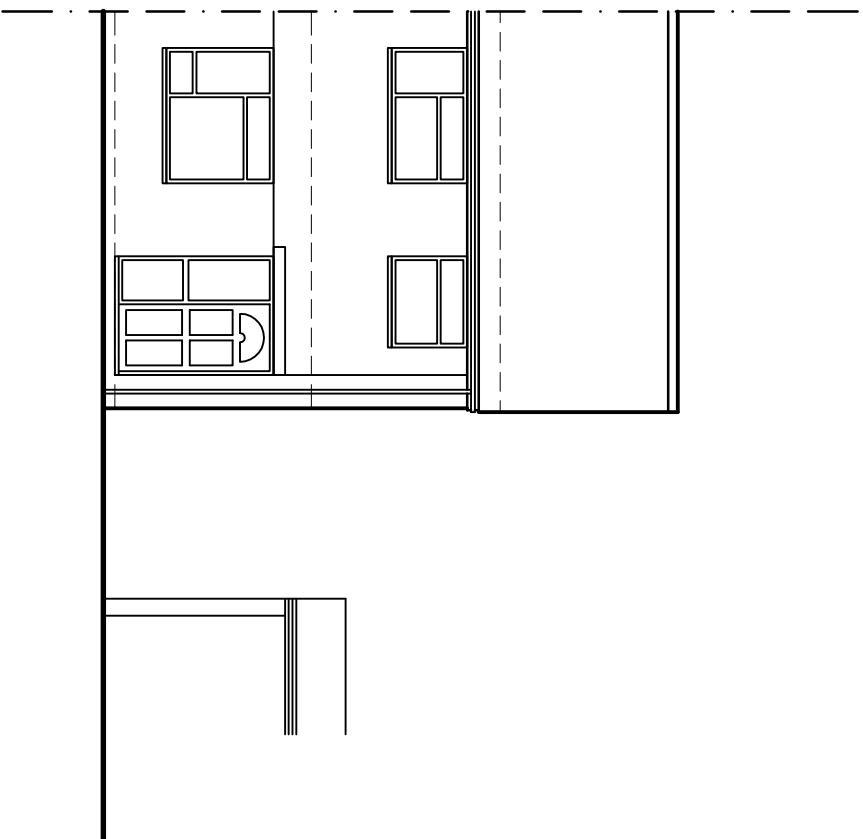


West Elevation

As Existing
1:100

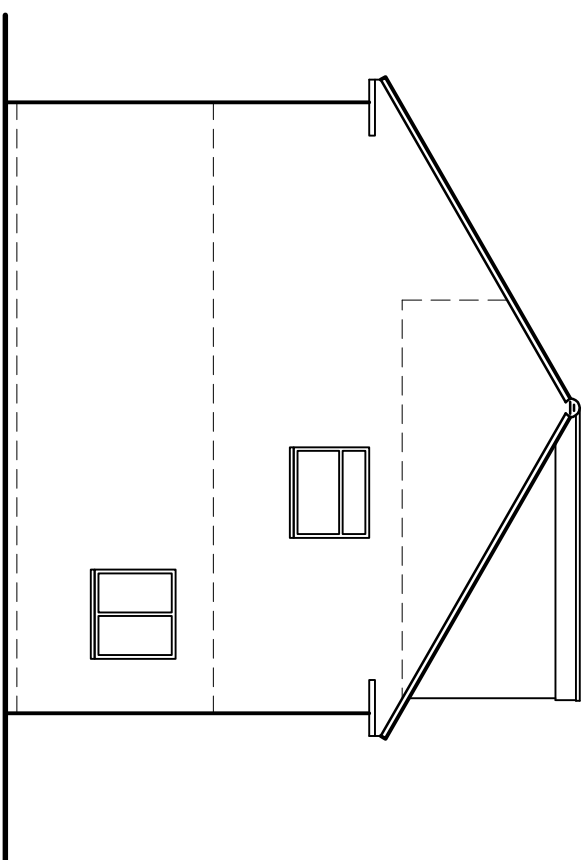

South Elevation

As Existing
1:100

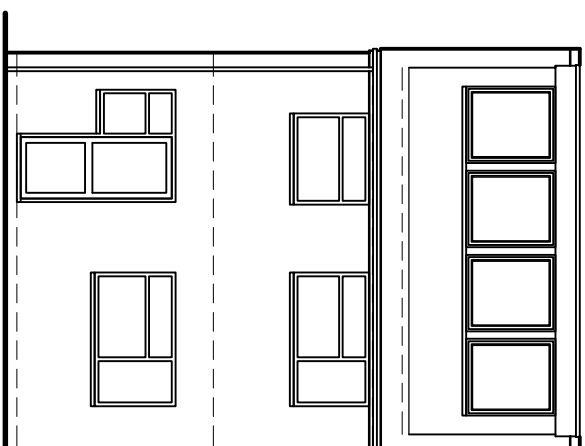


East Elevation

As Existing
1:100





Location Plan

1:1250

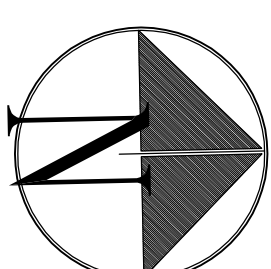


Block Plan

1:500

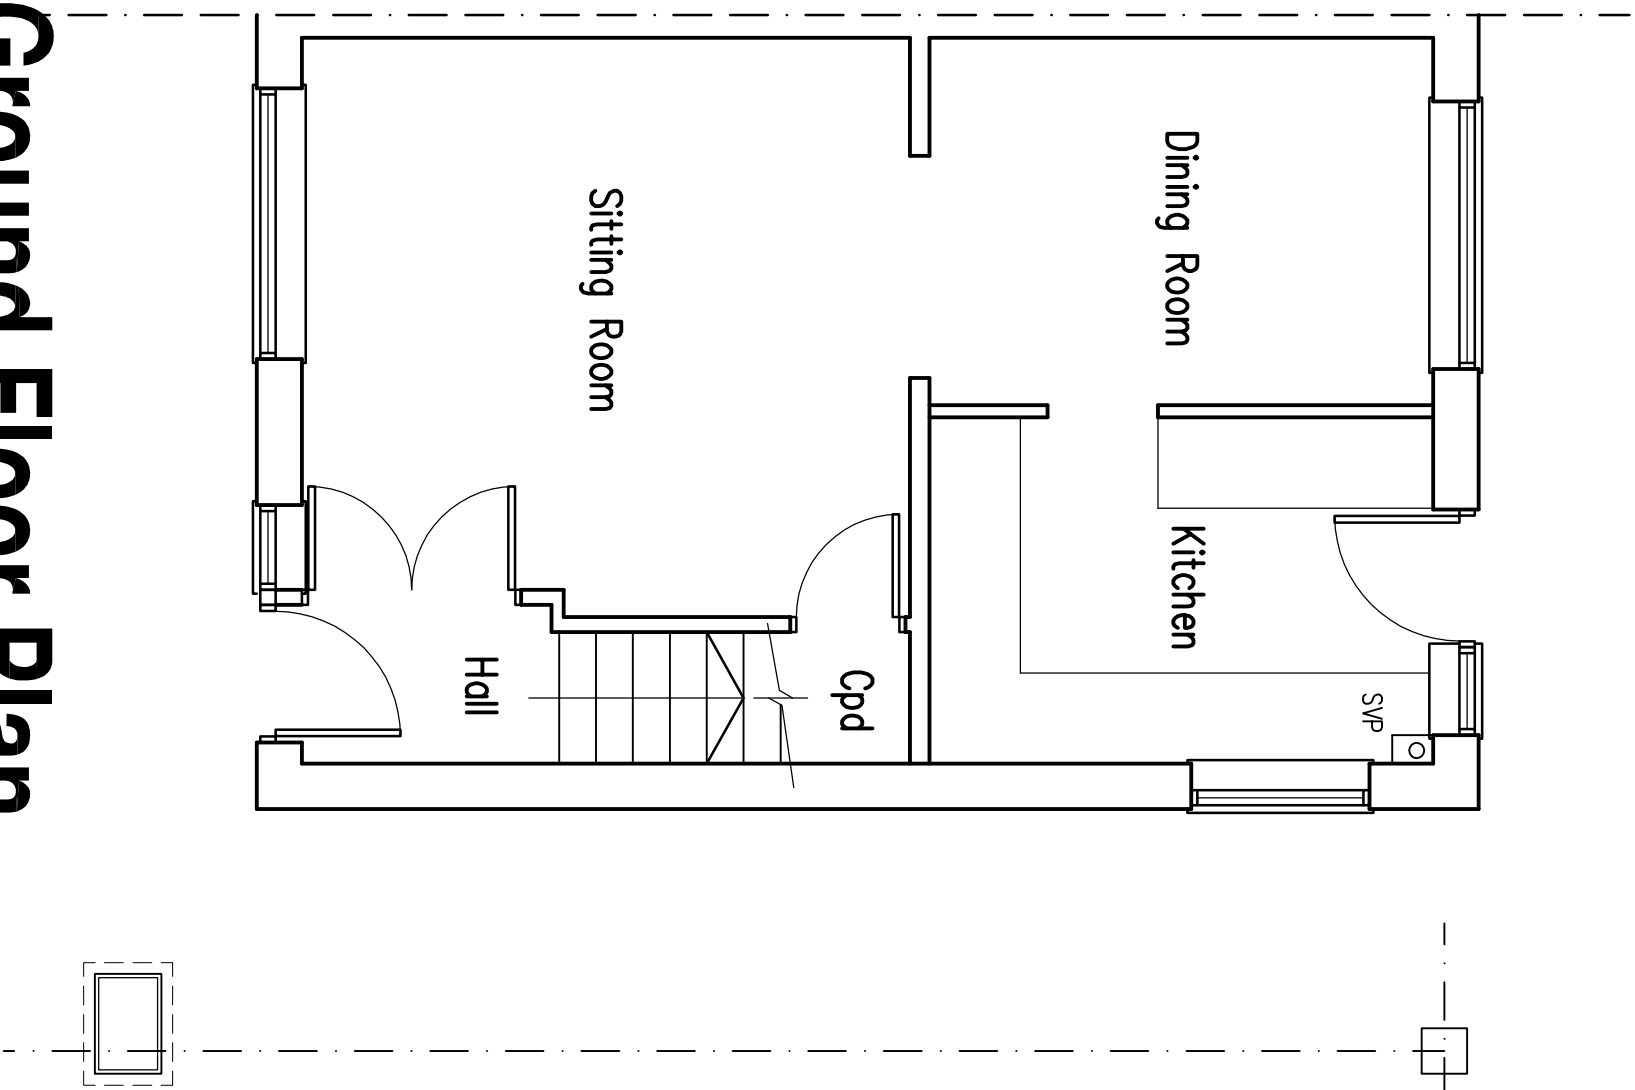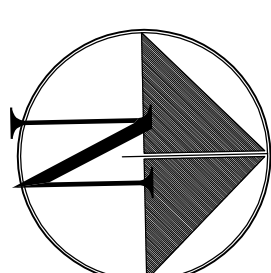


Ground Floor Plan

As Existing
1:50

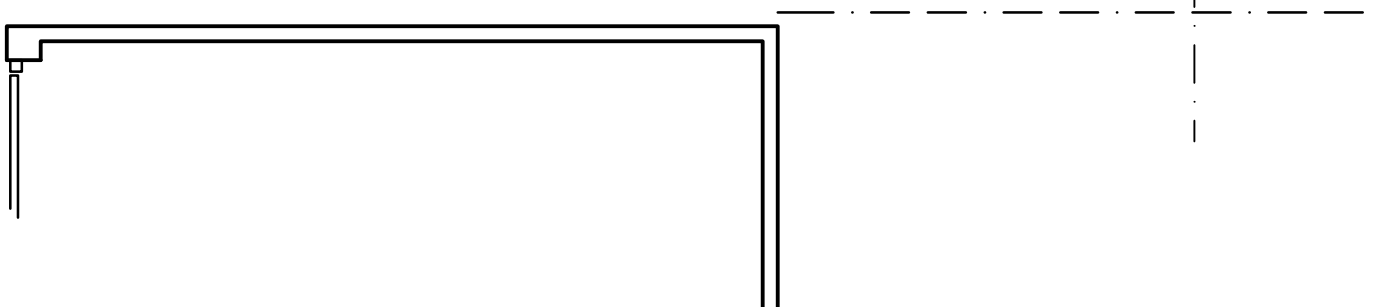


First Floor Plan

As Existing
1:50

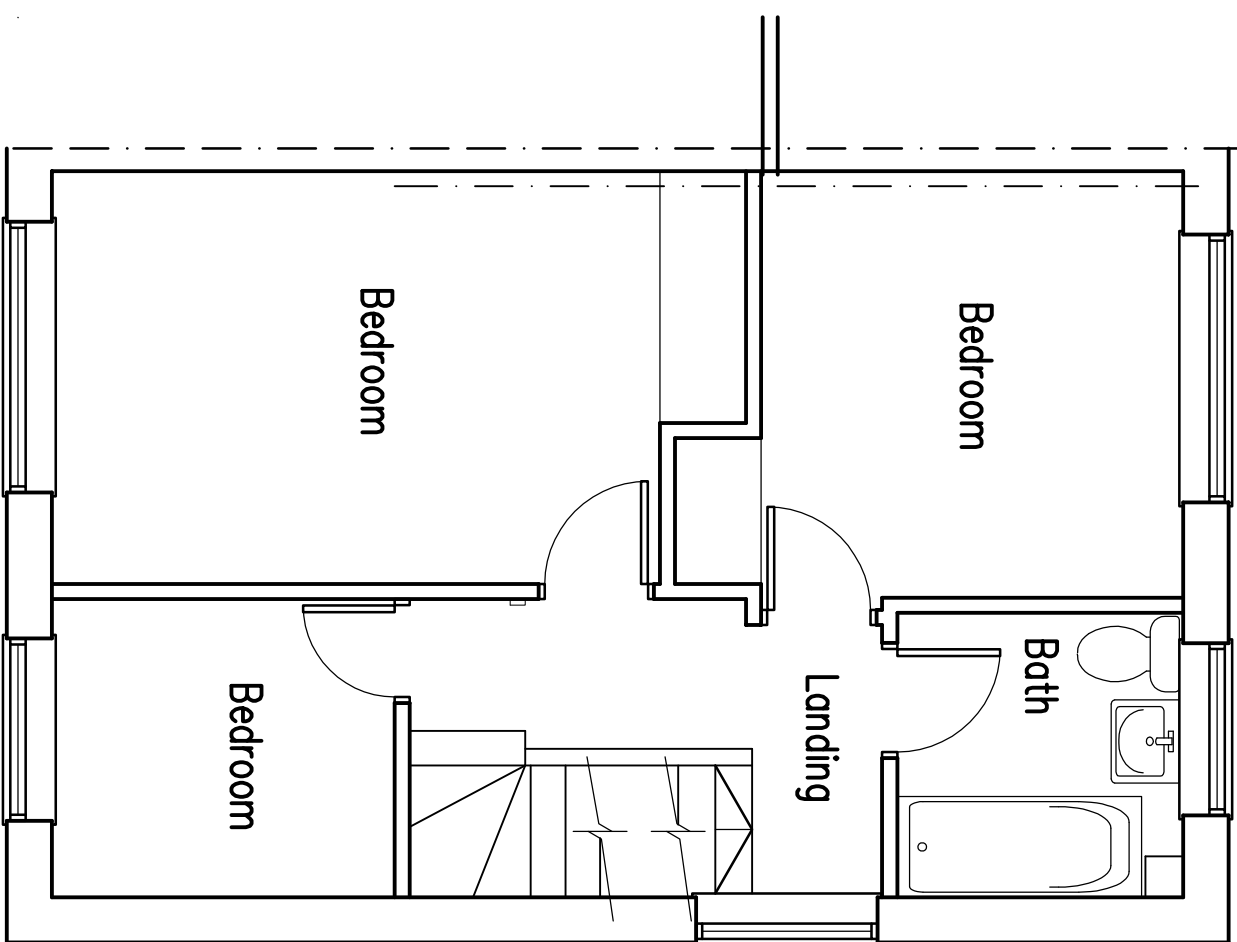

Second Floor Plan

As Existing
1:50

 


1:500 Scale Bar



1:1250 Scale Bar



1:50 Scale Bar

 

1:100 Scale Bar

© May 2025. Notation amended
B May 2025. Rear extension added
A June 2025. Block plan amended

Project:
**Proposed Extension at:
2 Sawyers Close
Burgess Hill**

Drawing title:
**Floor Plans & Elevations
As Existing
Block & Location Plans**

Client:
Mr. & Mrs

Copyright of:
Clive Voller Associates
Chartered Building Surveyors
Garden Cottage
Farm Lane
Ditchling
BN6 8LN
Tel: 01444 871010
Fax: 01444 870099
Web: www.clivevoller.com



Scale:
1:50, 1:100, 1:500, 1:1250 @ A1

Date:
Oct 2024

Drawn:

Dwg. No.

01

Rev'n

C