



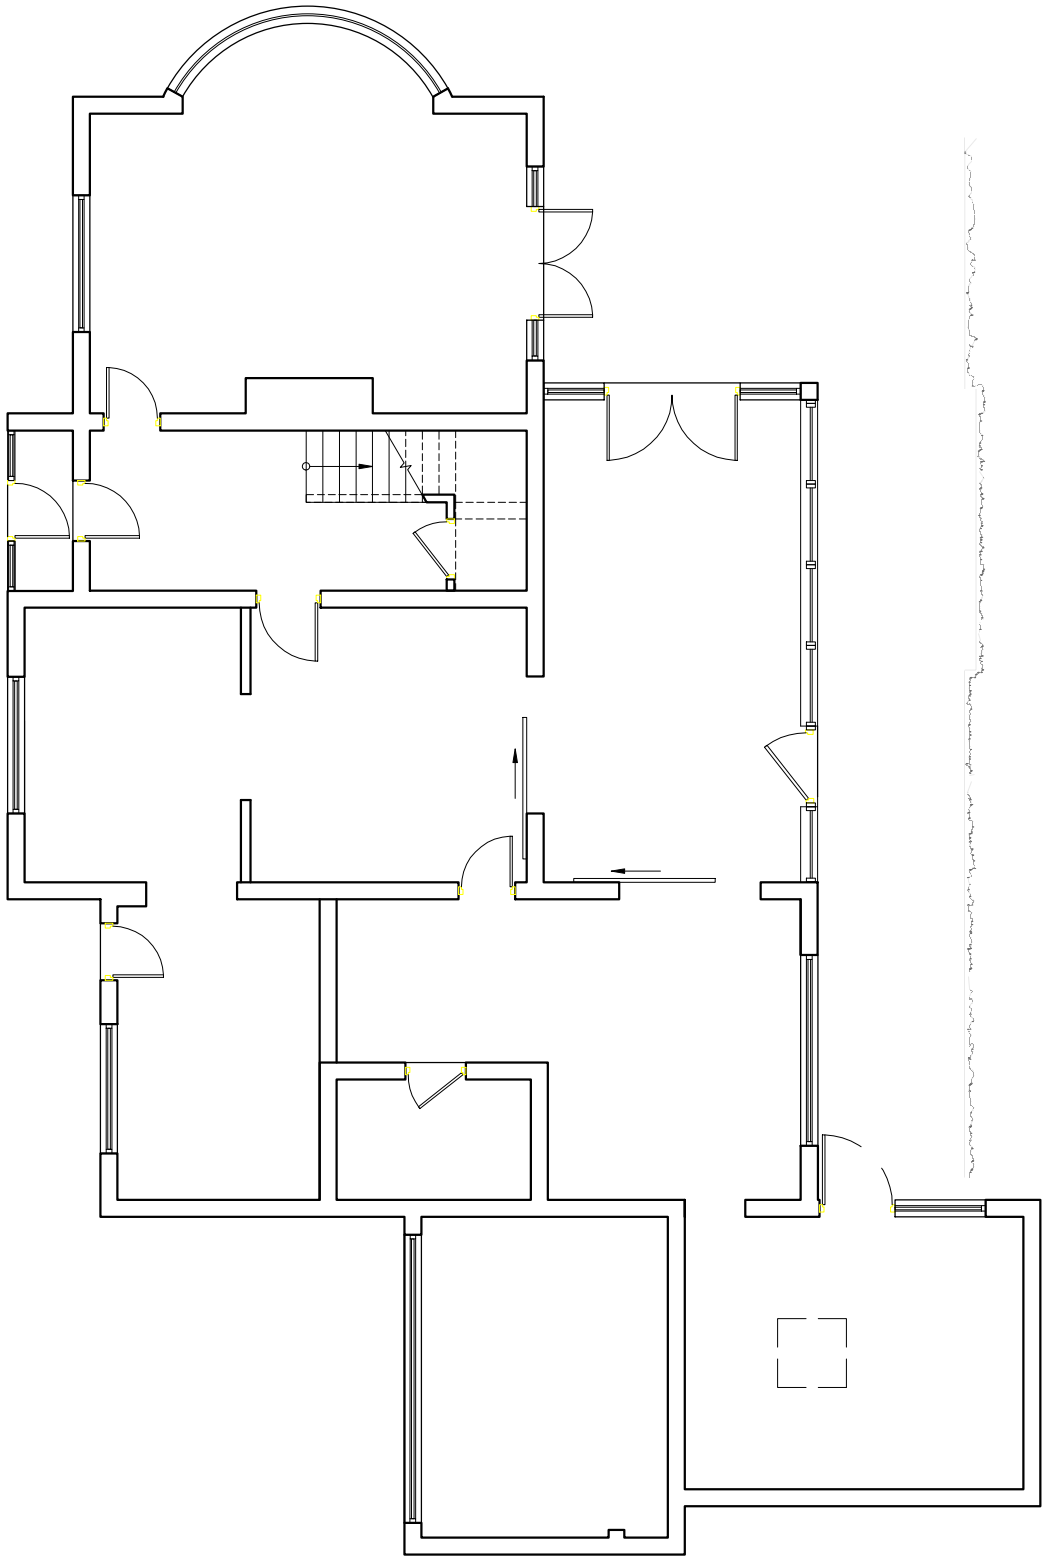

Ground Floor Plan 1:100

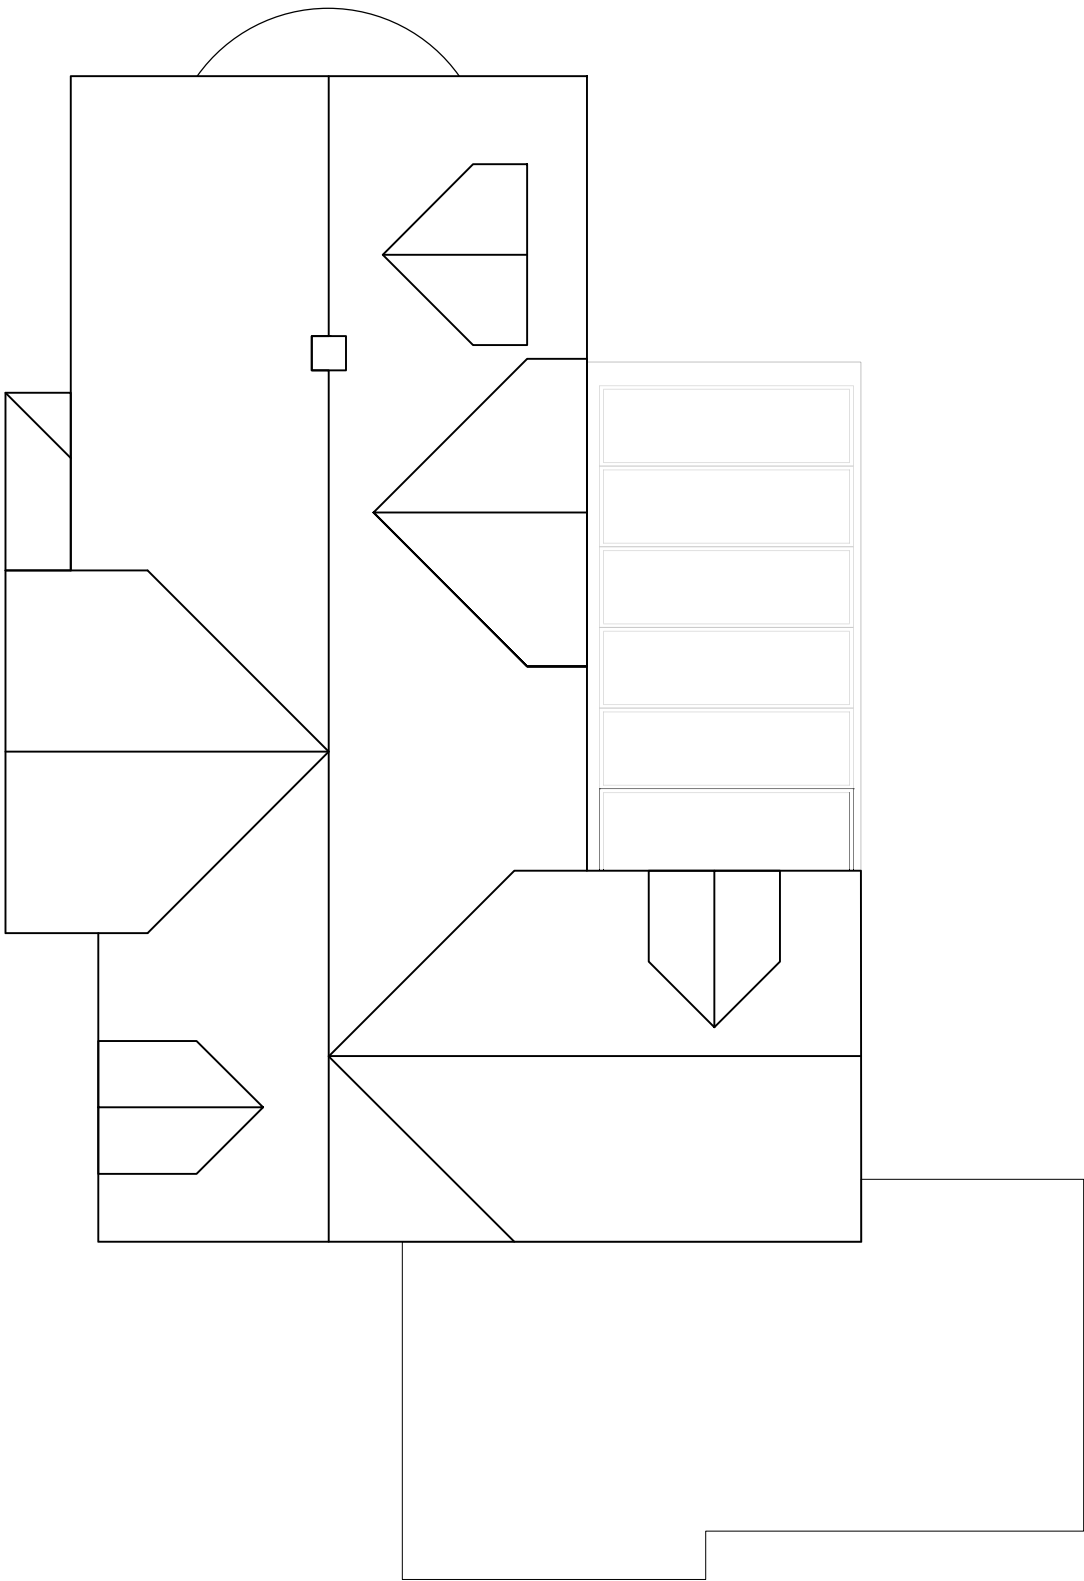

Roof Plan 1:100

SKETCH
DRAWING

rev.	date	comment
------	------	---------

amendments

Client

Site address

The Slatch, 50 Hickmans
Lane, Lindfield

Job Title

Extension and internal
refurbishment

Existing Plans

buchan rum

9 SAVILL ROAD
LINDFIELD
WEST SUSSEX RH162NY

E : info@buchanrumarchitects.co.uk
T : 01444 239019

Scale	Size
1:100	A3

Dm By
BRA

Drawing number.	Rev.
24_223_PL_103	03