


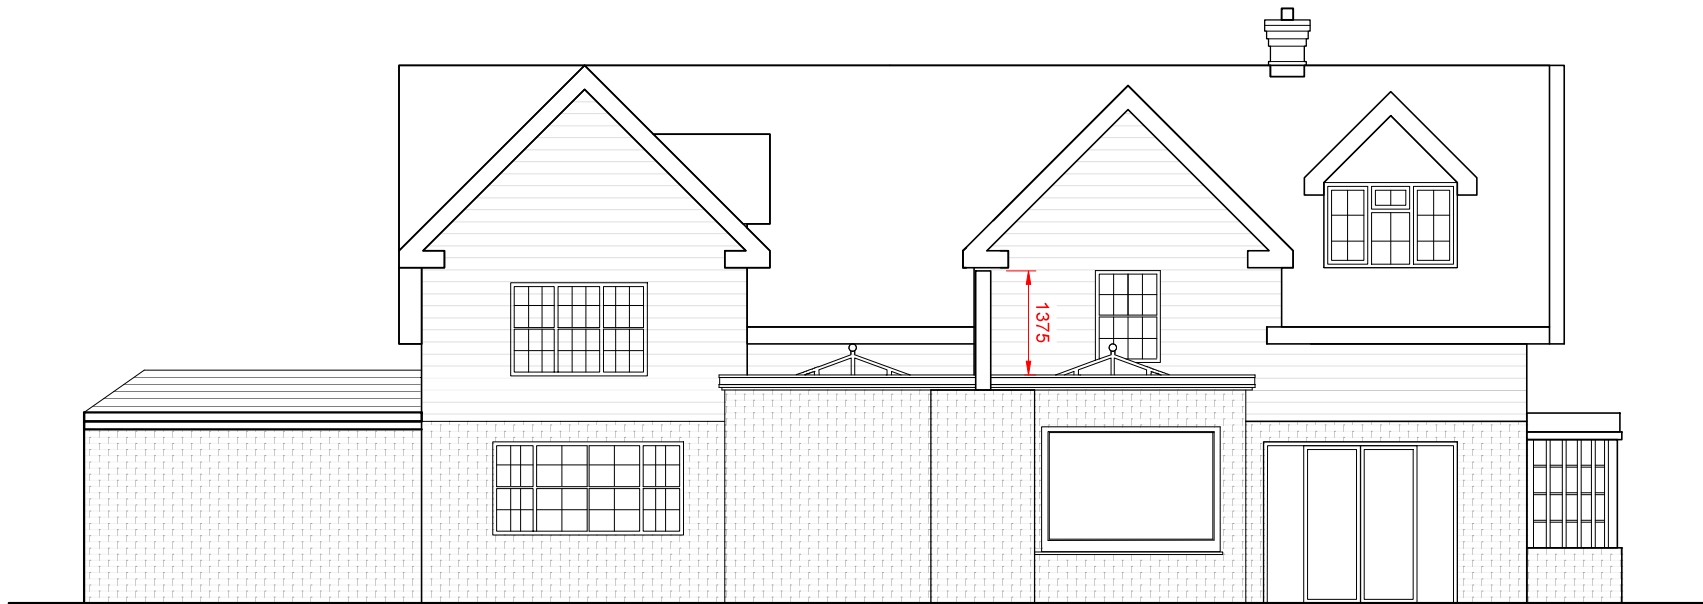


Rear Elevation 1:100



Side Elevation 1:100



Front Elevation 1:100

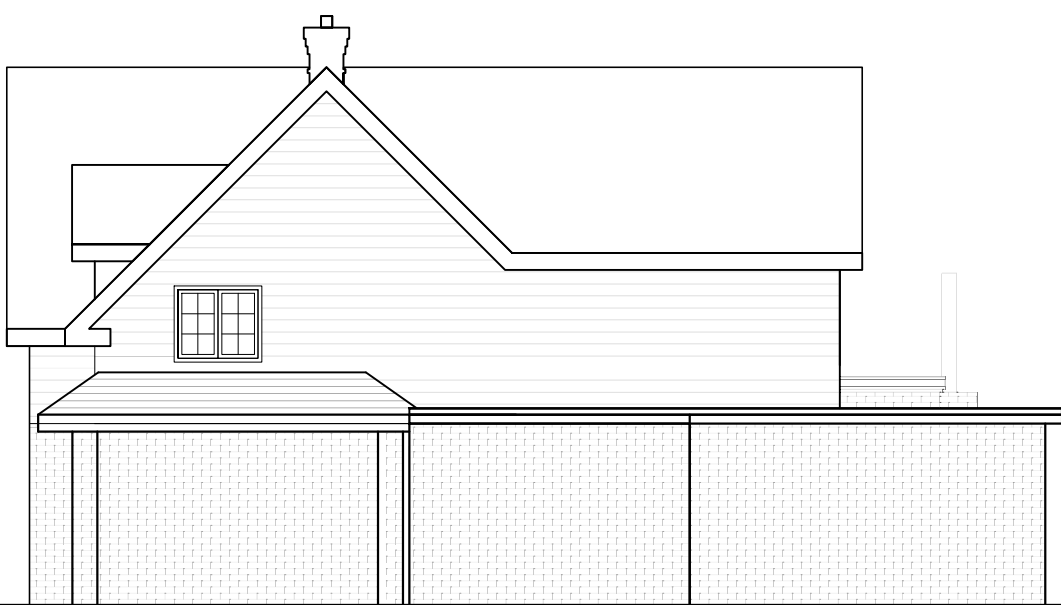

Side Elevation 1:100

SKETCH
DRAWING

rev.	date	comment

amendments

Client

Site address

The Slatch, 50 Hickmans
Lane, Lindfield

Job Title

Extension and internal
refurbishment

Proposed Elevations

buchan rum

9 SAVILL ROAD
LINDFIELD
WEST SUSSEX RH162NY

E : info@buchanrumarchitects.co.uk
T : 01444 239019

Scale	Size
1:100	A3

Dm By	Rev.
02/2025	16

Drawing number.

24_223_PL_114

Size

A3

Dm By

BRA

Rev.

16