



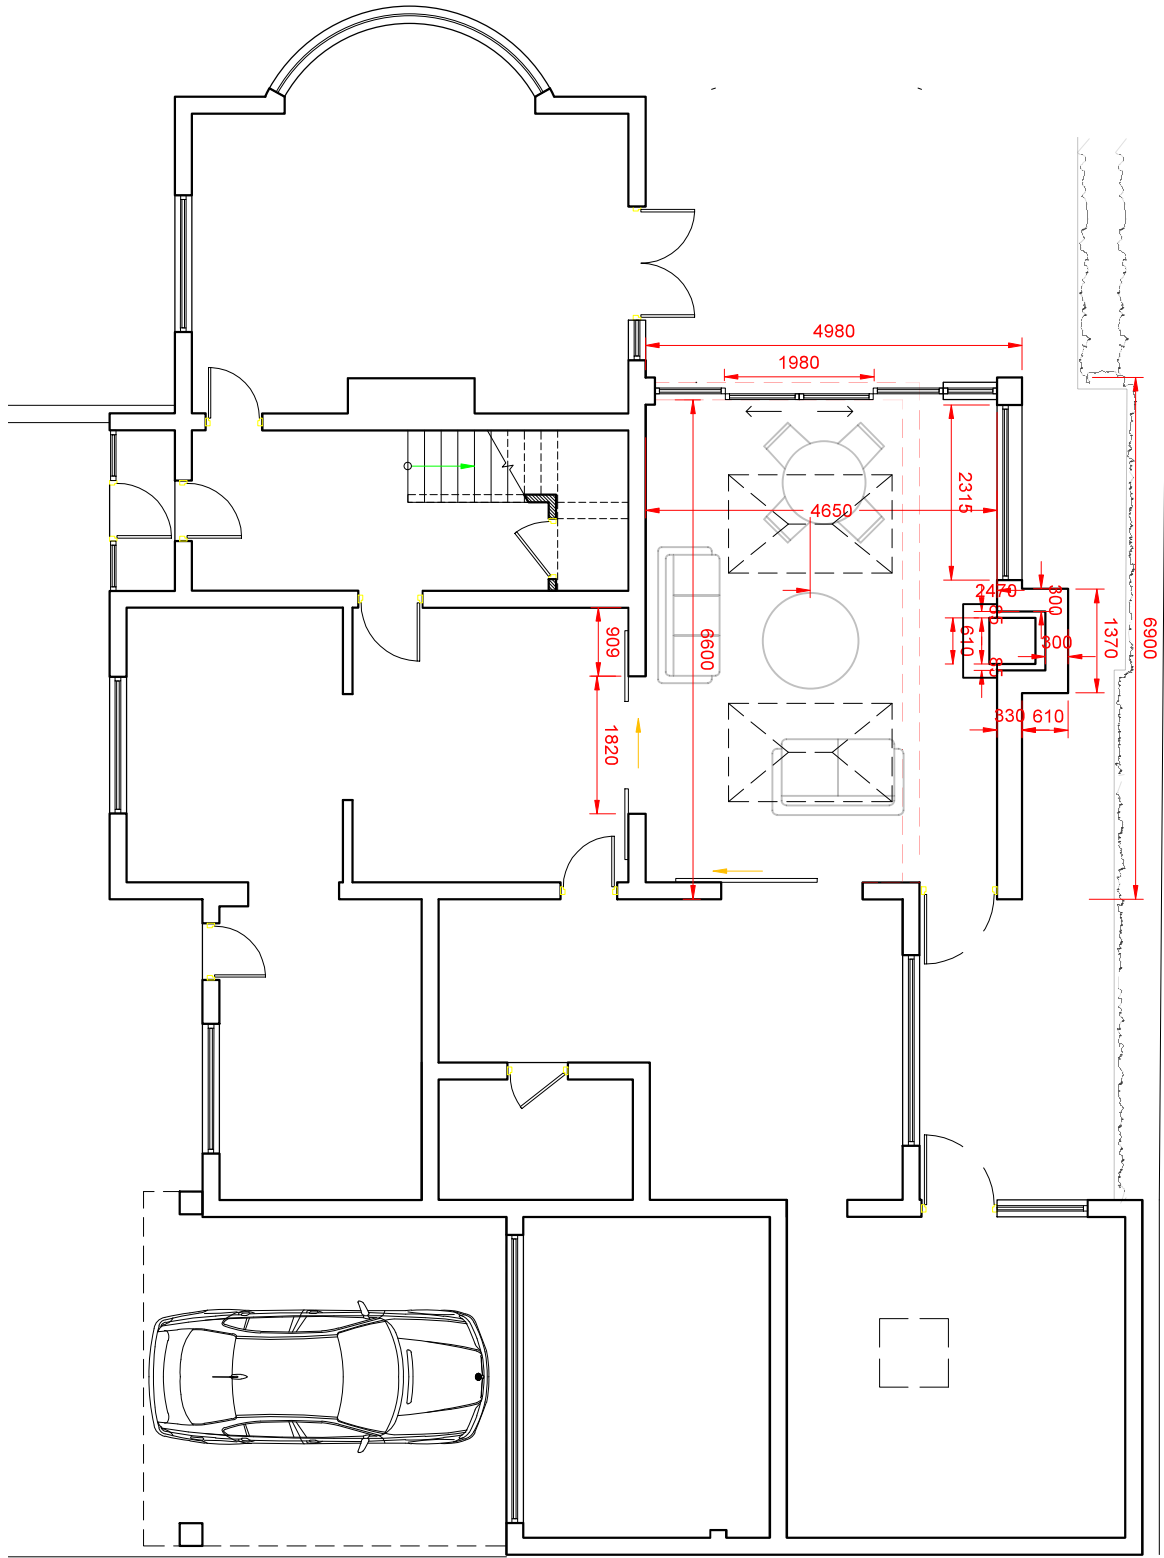

Ground Floor Plan 1:100

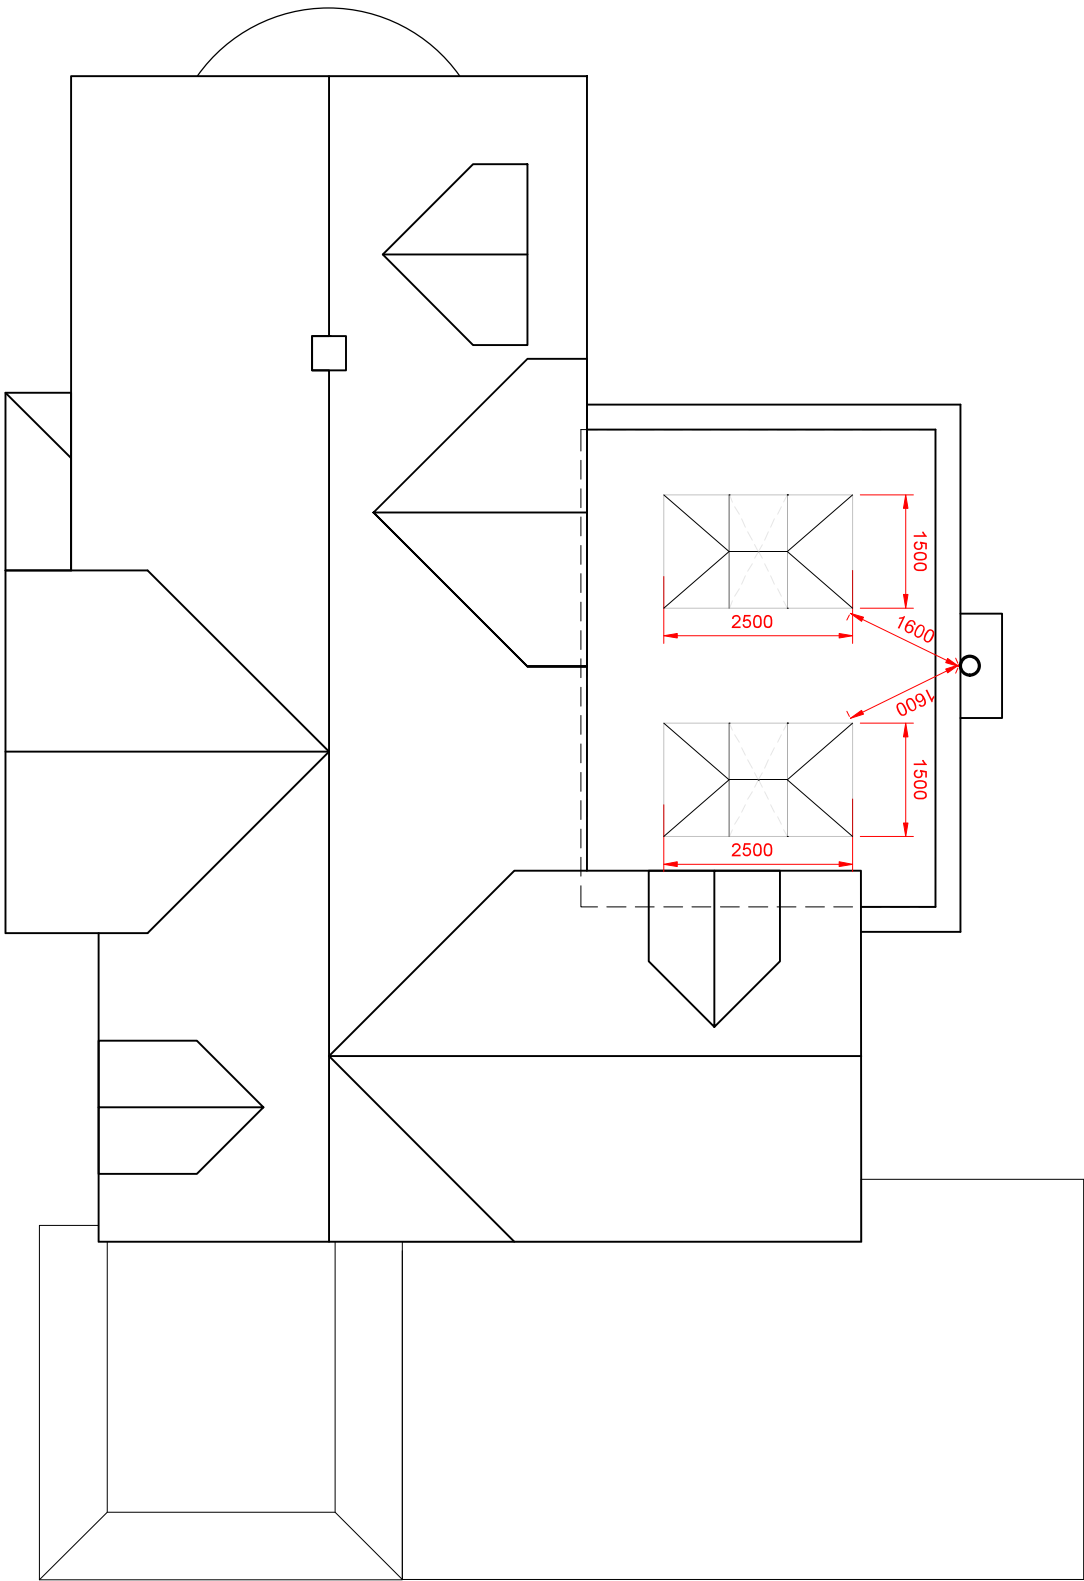

Roof Plan 1:100

SKETCH
DRAWING

rev.	date	comment
------	------	---------

amendments

Client

Site address

The Slatch, 50 Hickmans
Lane, Lindfield

Job Title

Extension and internal
refurbishment

Proposed Plans

buchan rum	
9 SAVILL ROAD LINDFIELD WEST SUSSEX RH162NY	
E : info@buchanrumarchitects.co.uk T : 01444 239019	

Scale	1:100	Size	A3
	02/2025	Dm By	BRA

Drawing number,	Rev.
24_223_PL_113	12