


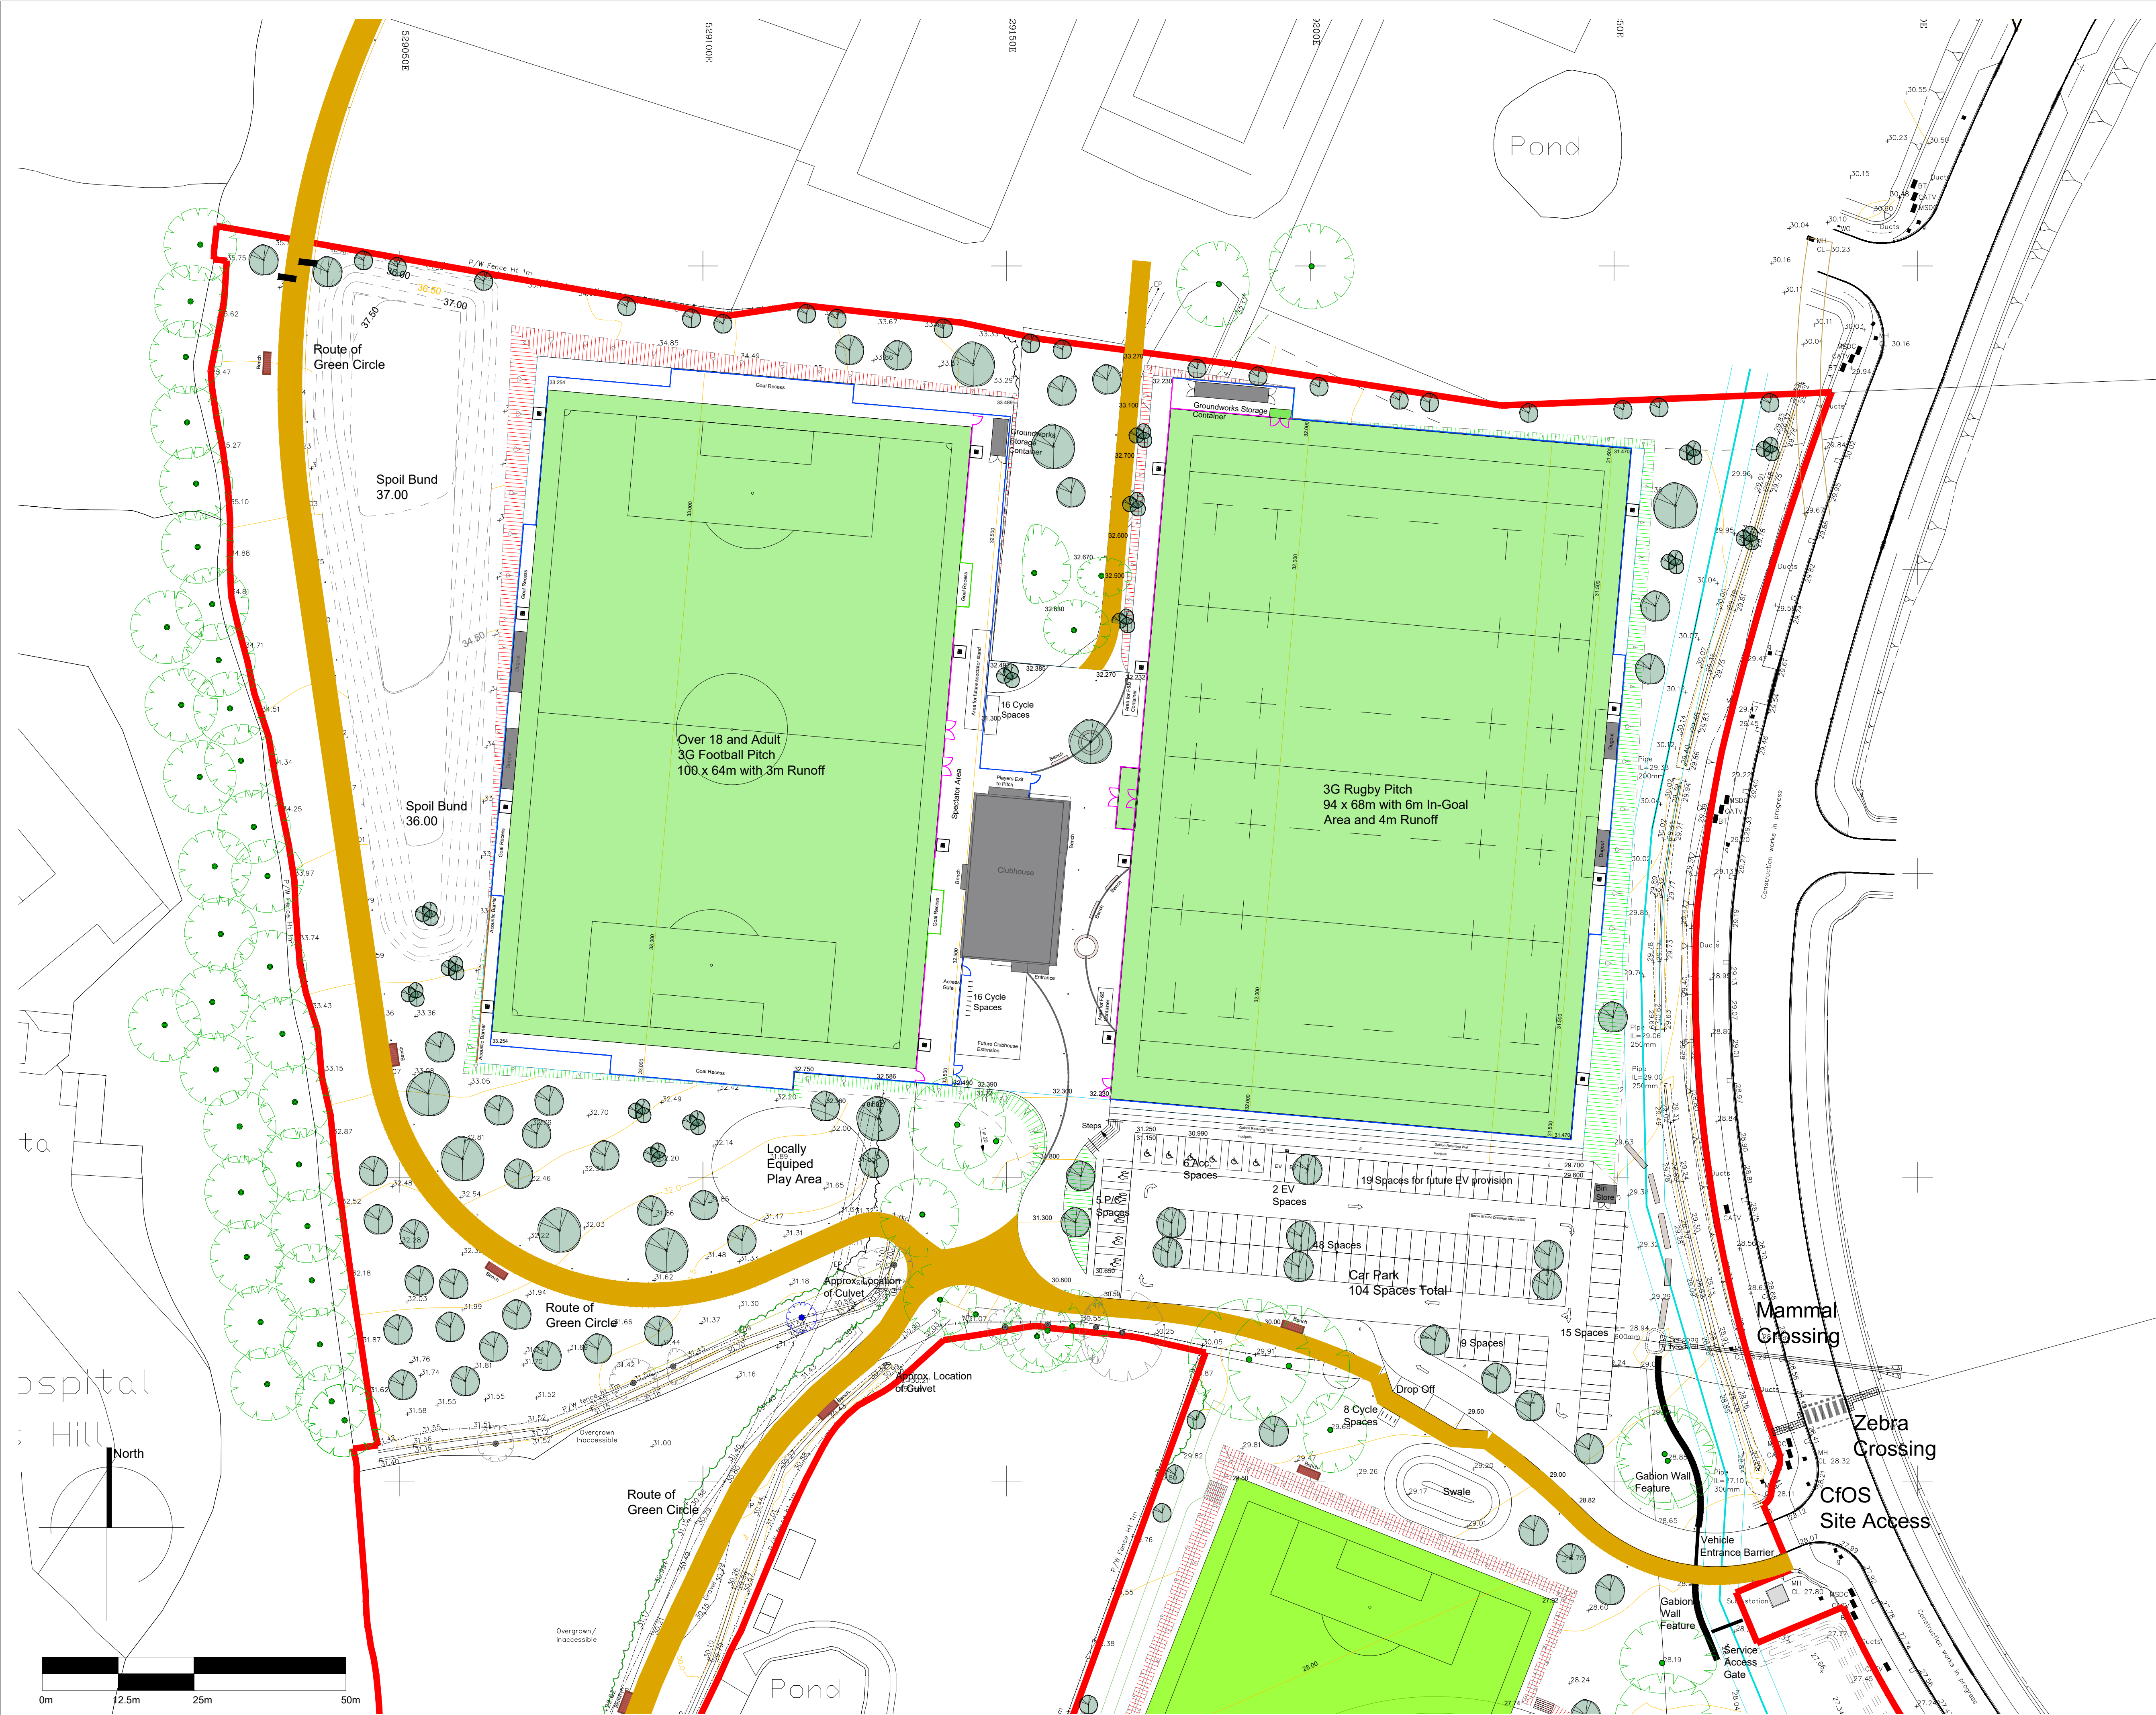

- KEY:
- Site Boundary
 - Proposed route of Bridleway (forming part of Green Circle)
 - Proposed route of shared pedestrian/cycle path (hoggin)
 - Proposed route of shared pedestrian/cycle path (paved)
 - Proposed route of Employment Zone surface water drainage corridor
 - Cutting
 - Embankment
 - 4.5m Fencing
 - 2.5m Fencing
 - 2.0m Fencing
 - 1.2m Spectator Barrier
 - Existing Tree
 - Proposed Tree

REV.	DATE	DESCRIPTION	BY
A	24.02.23	Football pitch dims notes amended.	MT
B	26.04.23	General revision with 3G pitches on same plane.	MT
C	25.05.23	Trees to be retained shown, landscape area between pitches added, F&B units added, Green Circle route revised, topo updated.	MT
D	16.06.23	Parking spaces increased, pavilion update as TGE info.	MT
E	23.06.23	Parking drop off added.	MT
F	28.06.23	Gabion retaining wall shown between car park & rugby.	MT
G	30.06.23	Topo updated, Green Circle alignment revised.	MT
H	07.07.23	Running straight omitted.	MT
J	20.09.23	Green Circle amended, LEAP relocated, parent parking added, cycle parking added, swale added, zebra crossing added, lighting columns amended, spoil bund added.	MT
K	09.11.23	Topsoil heap added, car park revised, retained trees revised, cycle parking revised.	MT
L	20.11.23	Line of Green Circle revised, plaza, car park & steps revised, bin store relocated, line of employment zone drain revised, existing trees added back.	MT
M	04.12.23	Landscape features added.	MT
N	24.12.23	Car park revised, footpath widths revised, bench omitted.	MT
P	26.12.23	Orchard omitted, trees added.	MT
R	08.02.24	Swale, acoustic barrier and proposed trees revised.	MT

 THE SPORTS CONSULTANCY
One de Walden Court, 85 New Cavendish Street, London W1W 6XD
Tel. +44 (0) 20 7323 0007 info@thesportsconsultancy.com

STATUS: Concept - Stage 2

CLIENT: Mid Sussex District Council

PROJECT: Burgess Hill Centre for Outdoor Sport

DRAWING: Proposed Site Plan - North

SCALE 1:500 SHEET A1 DRAWN MT DATE 13.02.23

PROJECT NO. 1003 DRAWING NO. (03) 022 REVISION R

This drawing must not be reproduced in whole or part without written consent. Do not scale this drawing. All dimensions in millimetres unless stated otherwise. All dimensions to be checked on site. ©2024 Mark Thomas. All Rights Reserved. NOT FOR CONSTRUCTION