



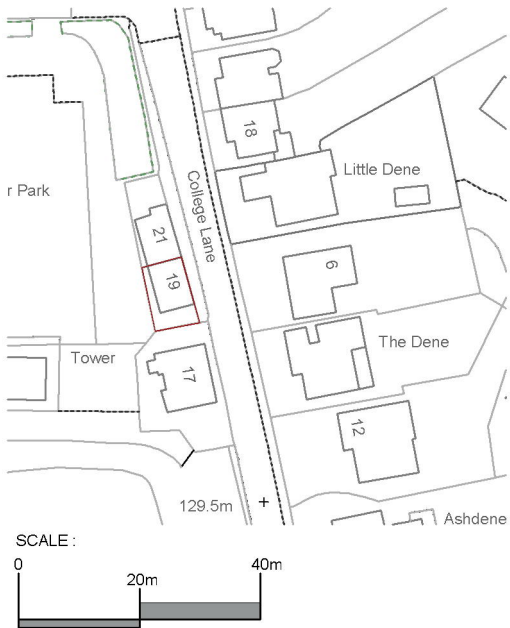


location plan - scale 1:1250 @ A3

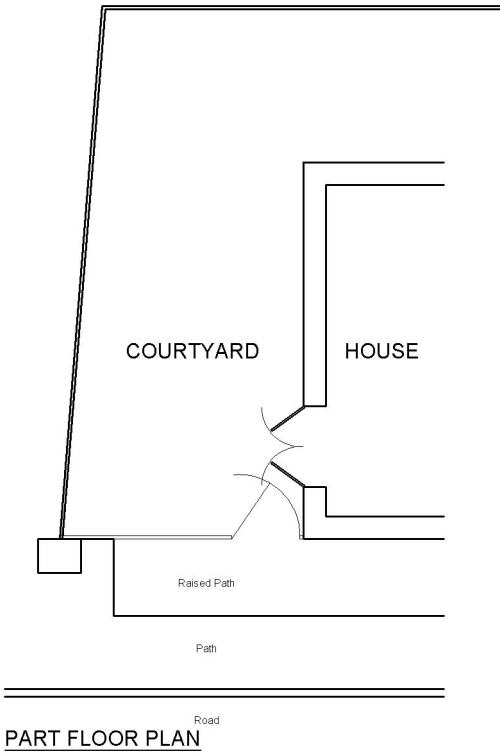

PART FLOOR PLAN




FRONT ELEVATION

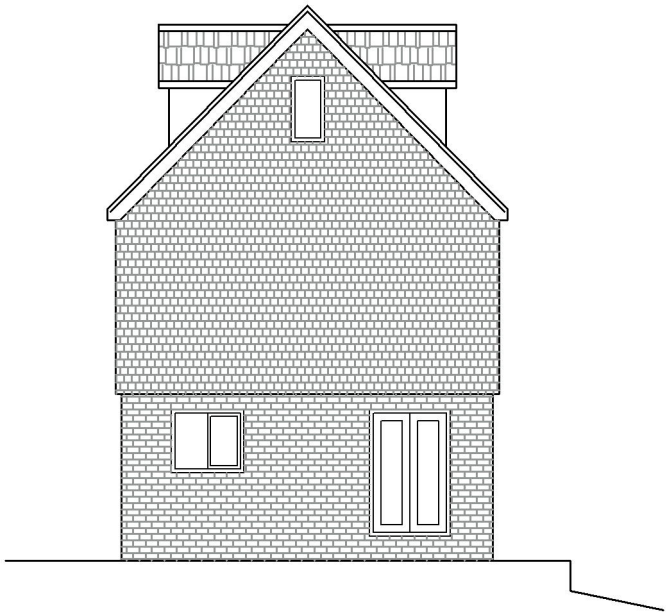

SIDE ELEVATION



t: 07751 878897
e: pc@bandcarchitecture.co.uk
w: www.bandcarchitecture.co.uk

 

GENERAL NOTES :
1. THIS DRAWING IS THE COPYRIGHT OF B+C ARCHITECTURE. IT IS NOT TO BE REPRODUCED IN ANY WAY OR FORM WITHOUT PRIOR WRITTEN CONSENT.
2. Do not scale from this drawing unless for works starting and any discrepancy to be reported to Bedways & Carter relevant consultants and specialist drawings.
3. All dimensions to be verified on site prior to any works starting and any discrepancy to be reported to Bedways & Carter relevant consultants and specialist drawings.
4. This drawing is to be used in accordance with the relevant British Standards, Codes of Practice, Regulations.

PROJECT :
19 college lane, east grinstead
west sussex, rh19 3ph

DRAWING :
existing drawings for new
parking bay

DRAWING STATUS :
planning

JOB NO:
joh 313

DRAWING NO:
200

SCALE:
1/100@ A3

DATE:
february 2025

DRAWN BY:
pc

REVISIONS:
none