

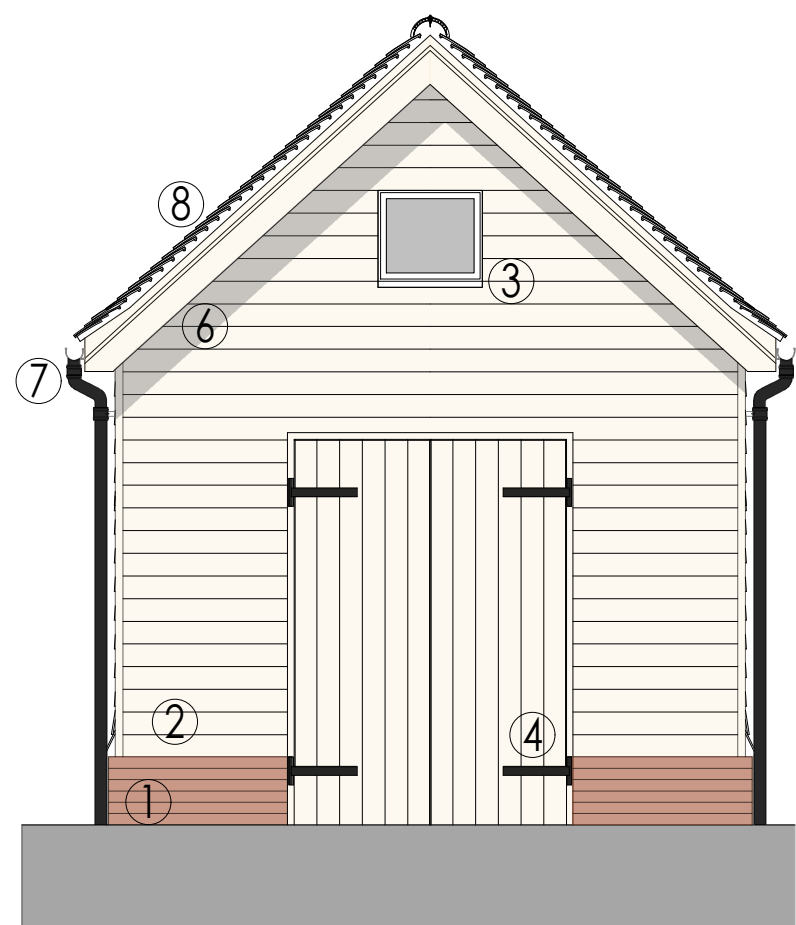



NOT FOR CONSTRUCTION

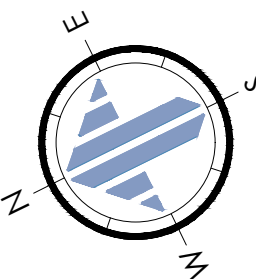


GARDEN OUTBUILDING
NORTH ELEVATION - AS
PROPOSED
SCALE @ 1:50 ON AN A1 SHEET

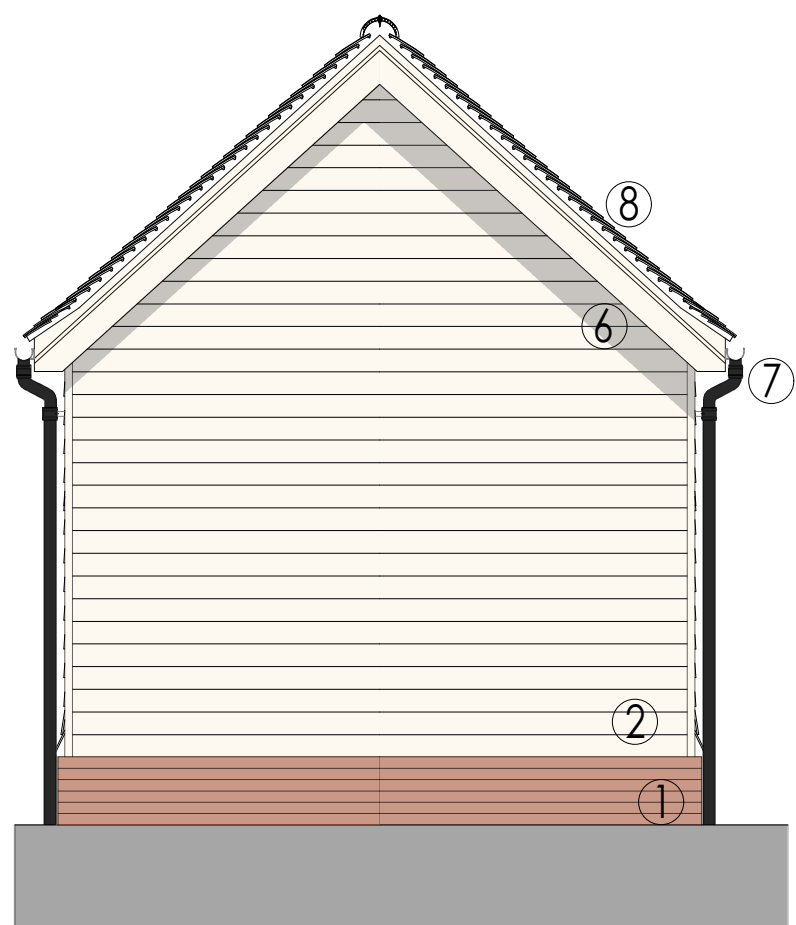

GARDEN OUTBUILDING
SOUTH ELEVATION - AS
PROPOSED
SCALE @ 1:50 ON AN A1 SHEET

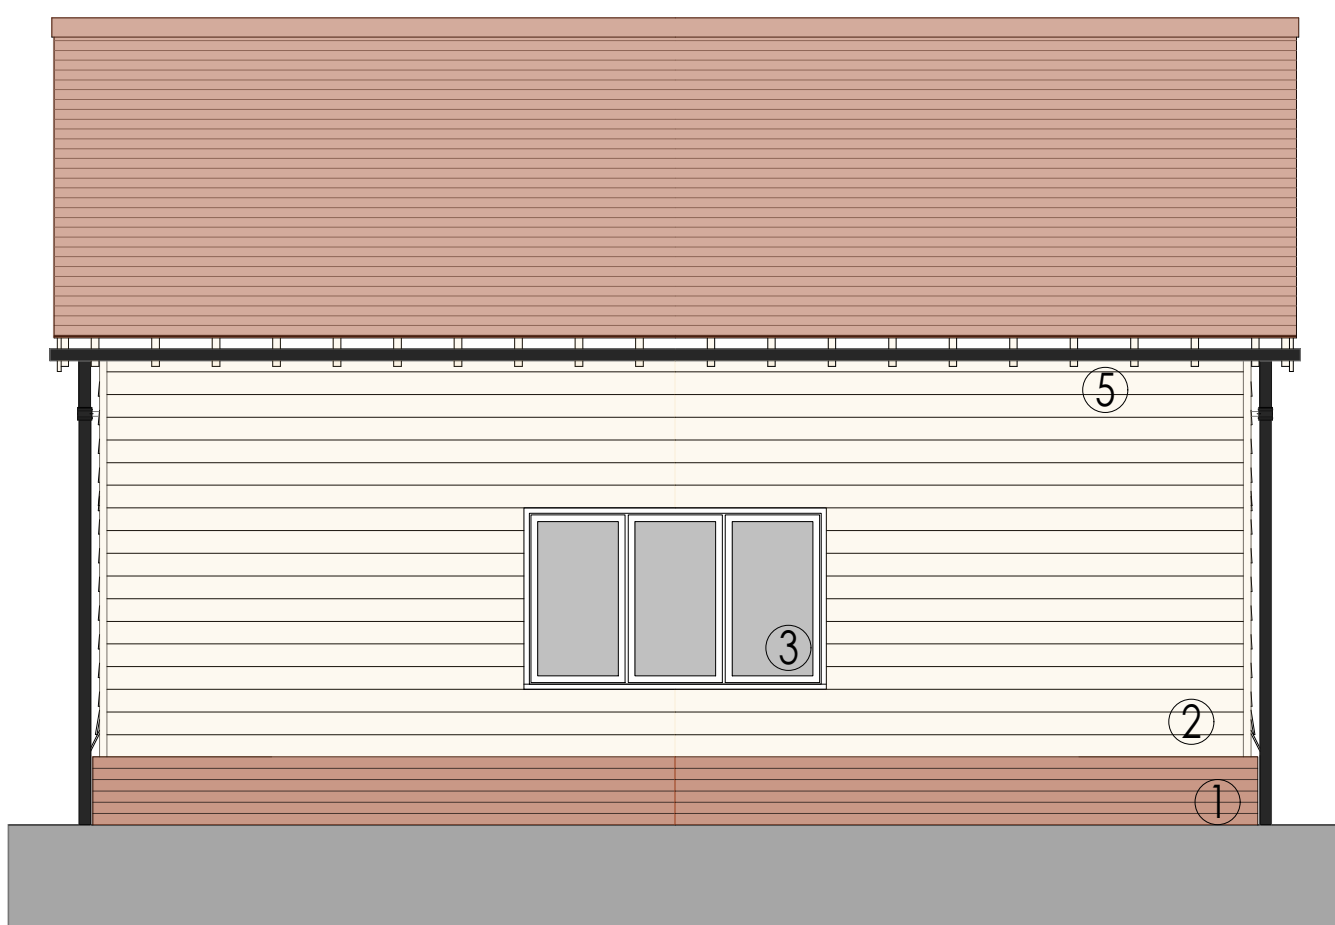


GARDEN OUTBUILDING WEST ELEVATION -
AS PROPOSED
SCALE @ 1:50 ON AN A1 SHEET

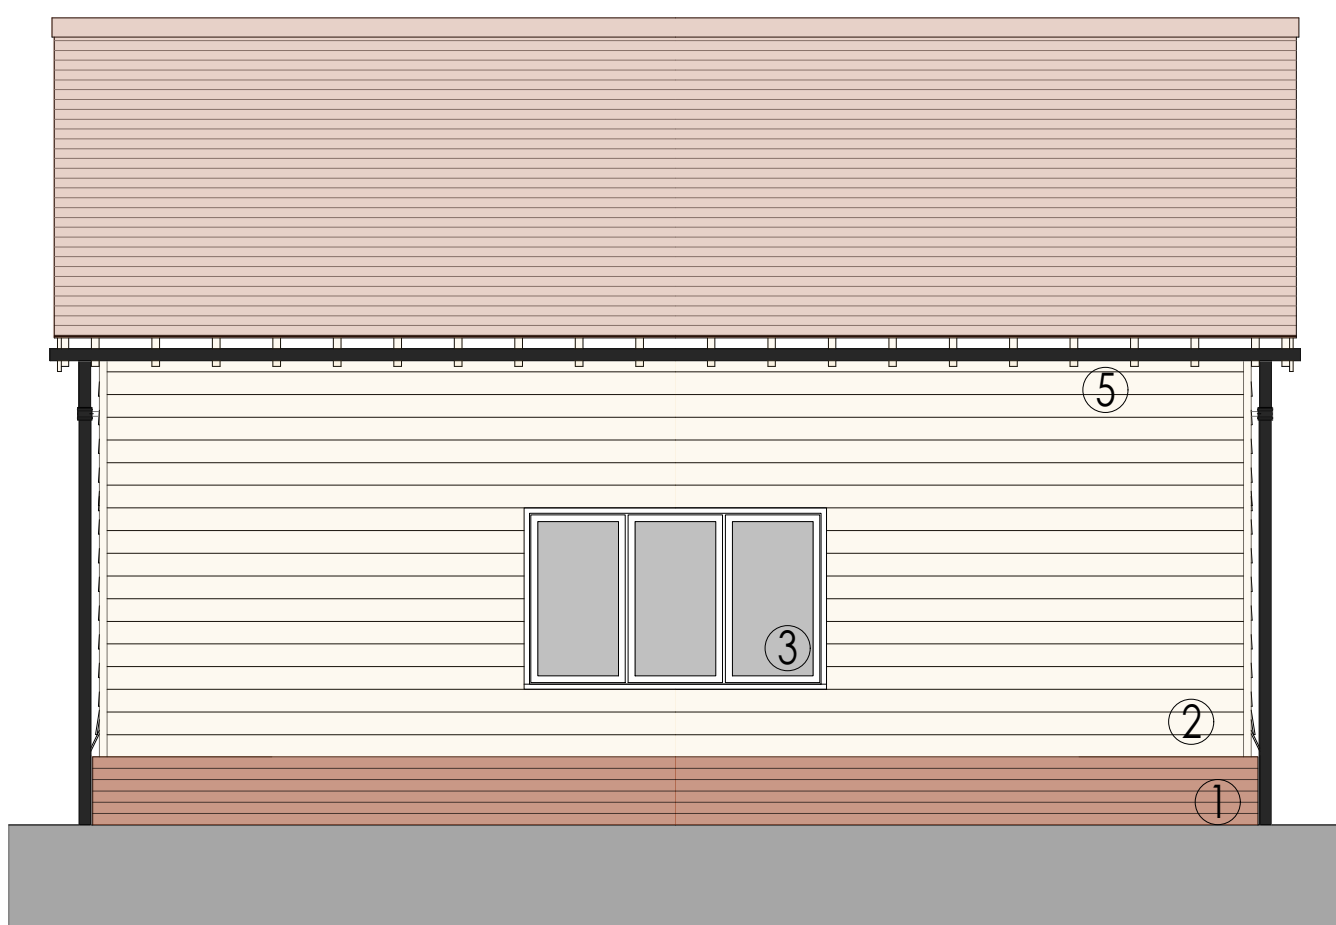


GARDEN OUTBUILDING EAST ELEVATION -
AS PROPOSED
SCALE @ 1:50 ON AN A1 SHEET


- Garden Outbuilding Elevation Key:
- 1 - Facing brick to plinth wall
 - 2 - Featheredge timber boarding to walls, to match the main house
 - 3 - Timber window with a painted finish to match the cladding
 - 4 - Ledged and braced timber doors, painted to match the cladding and windows
 - 5 - Exposed timber rafter feet, painted to match cladding and joinery
 - 6 - Timber barge boards, painted to match cladding and joinery
 - 7 - Rainwater goods in cast aluminium, powder-coated in black
 - 8 - New pitched roof to be finished in plain clay tiles with matching ridge tile fittings

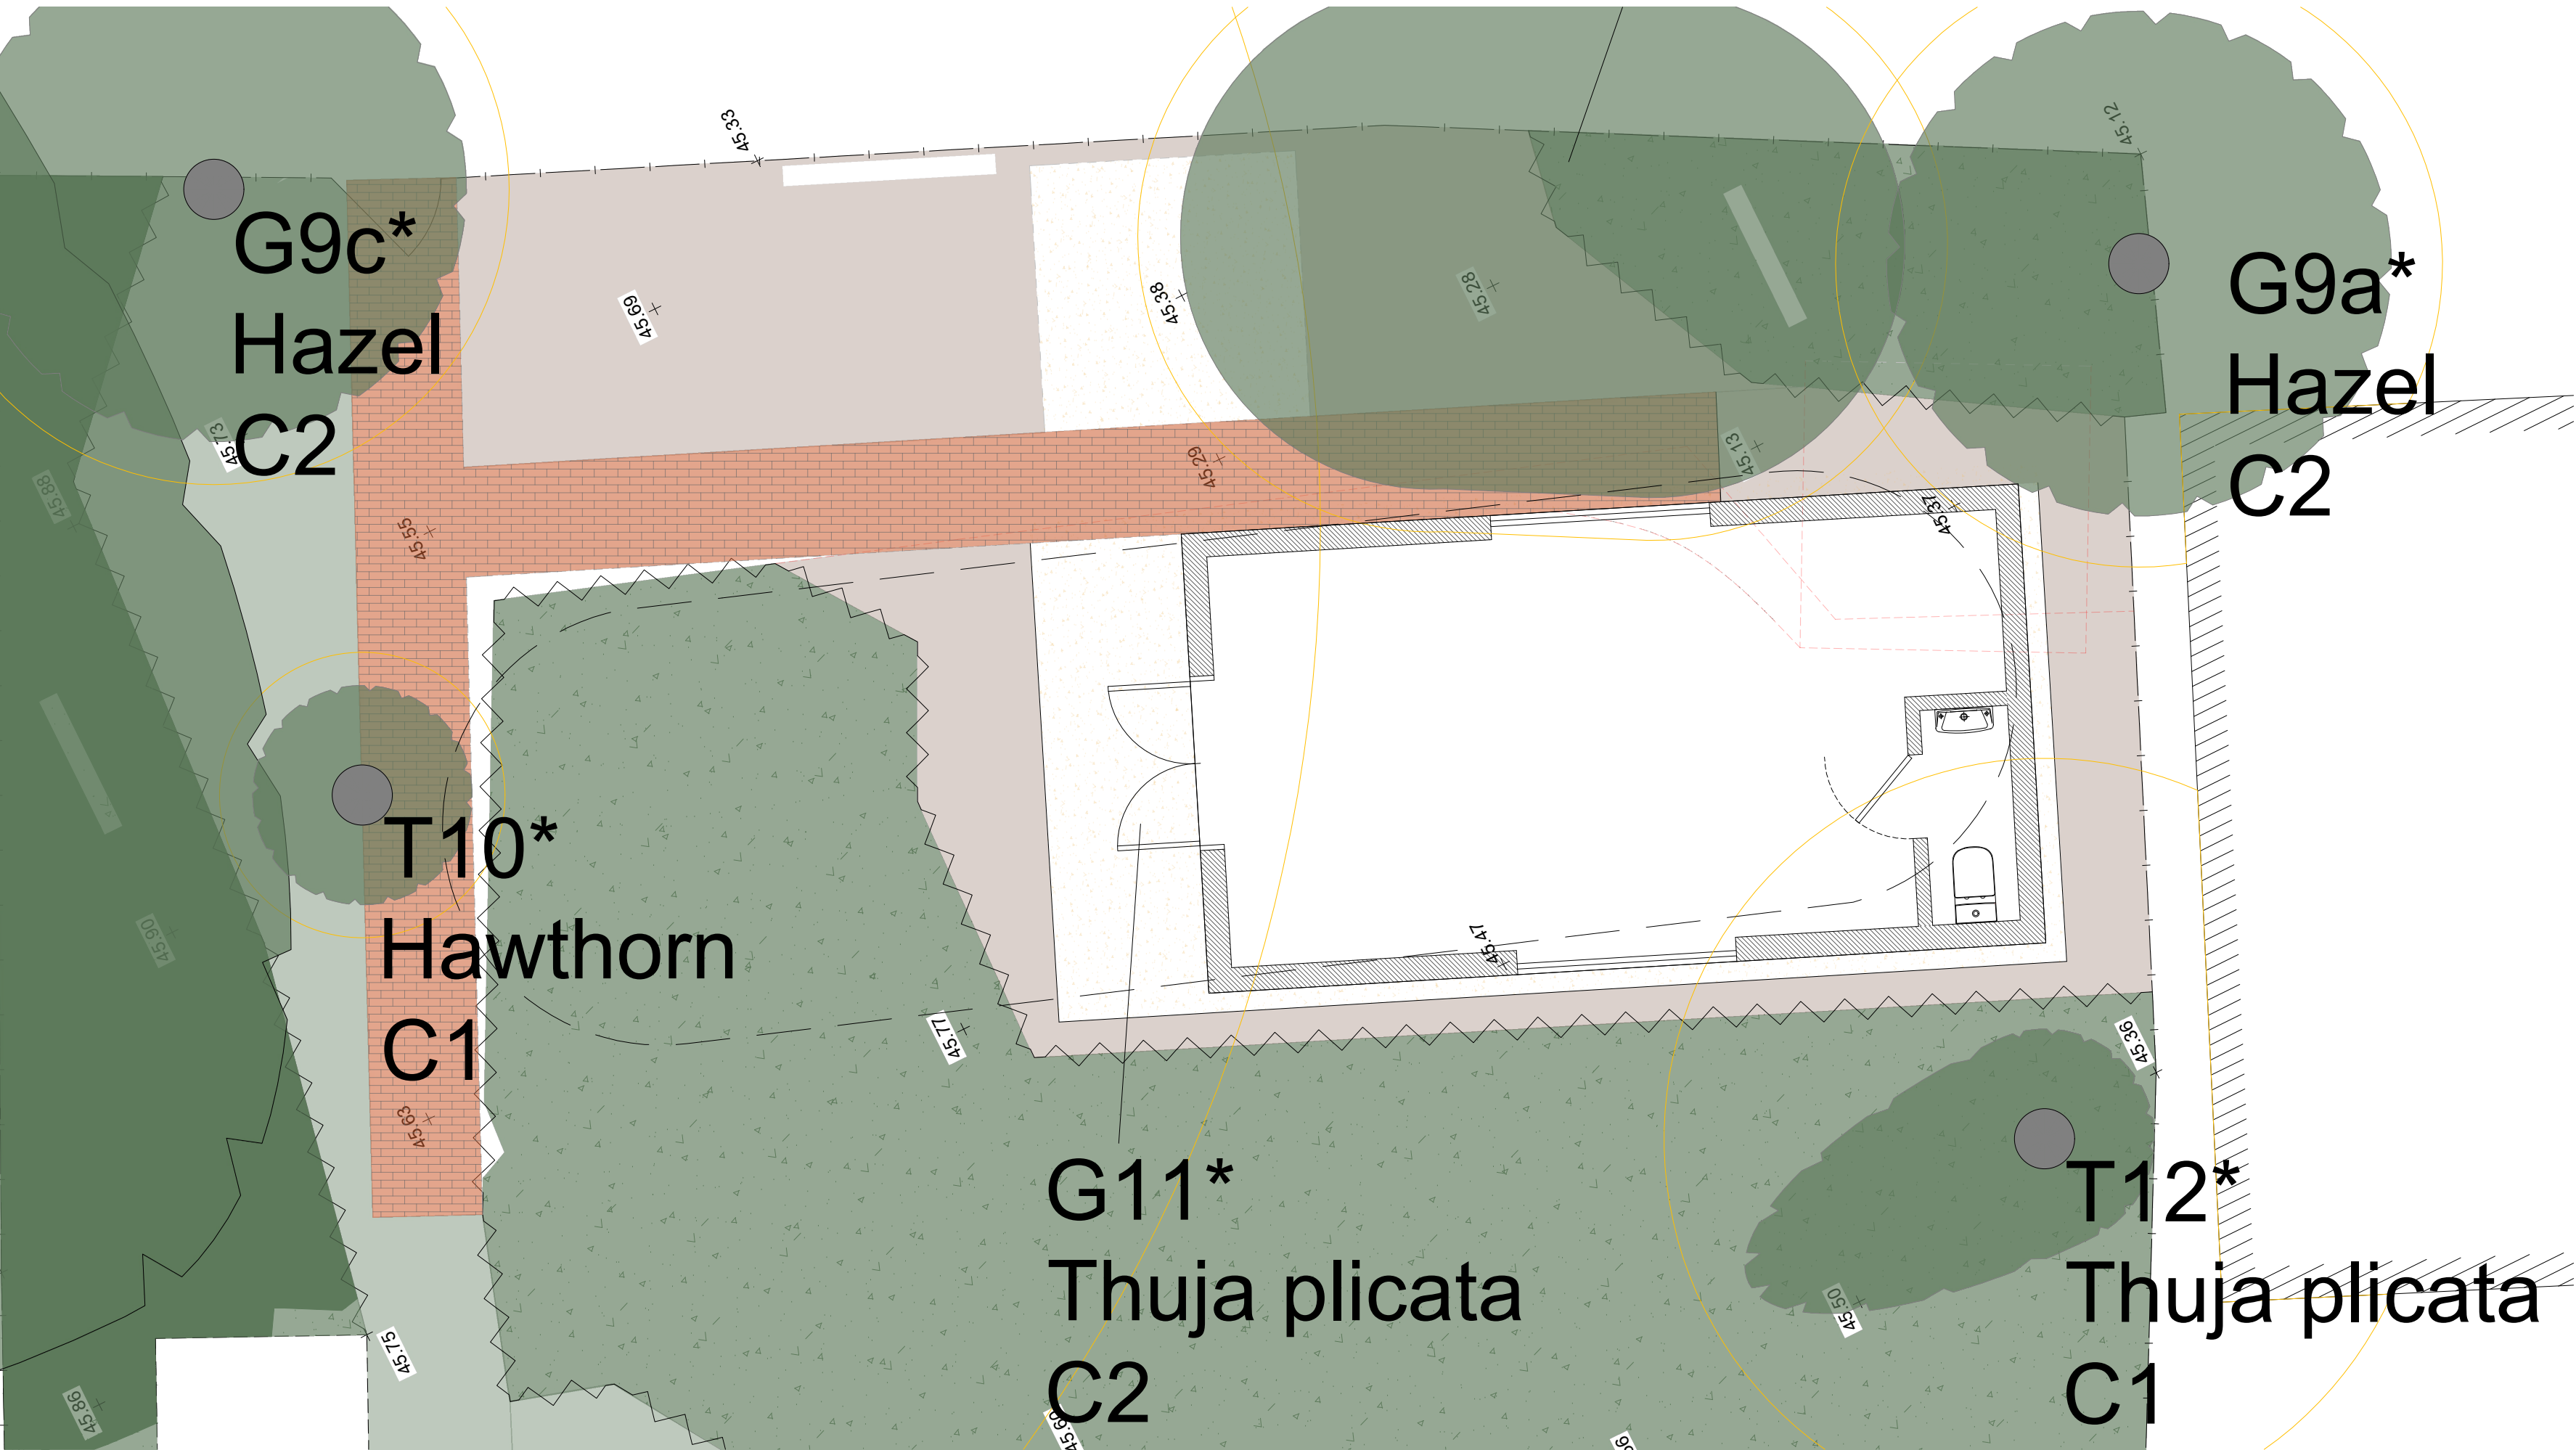

GARDEN OUTBUILDING GENERAL ARRANGEMENT - AS PROPOSED
SCALE @ 1:50 ON AN A1 SHEET

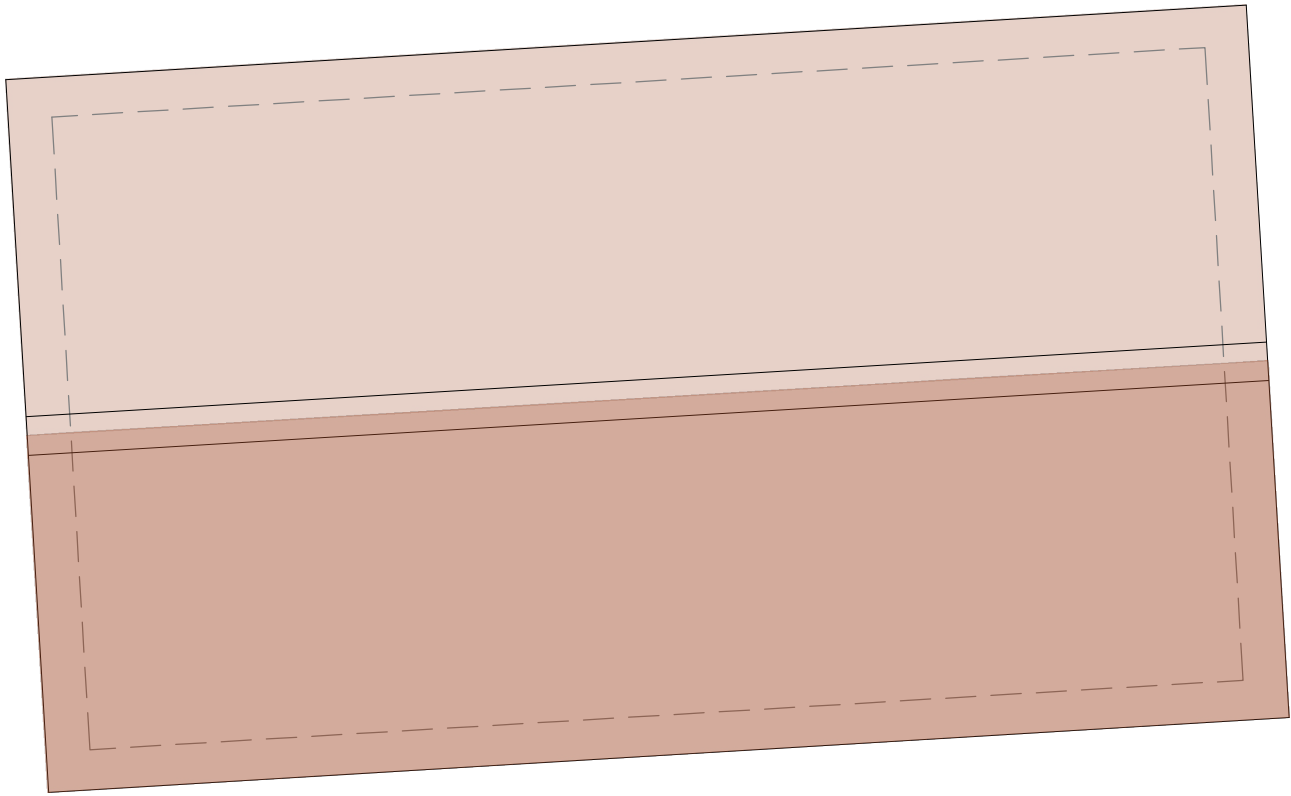

GARDEN OUTBUILDING ROOF PLAN - AS
PROPOSED
SCALE @ 1:50 ON AN A1 SHEET

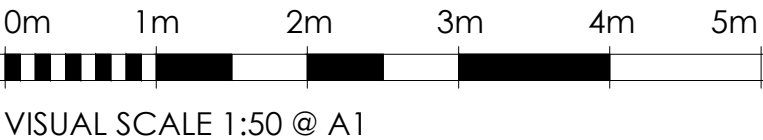

REV.	DATE	BY	AMENDMENT	CHK.

PLANNING

gould baxter

2 Lucastes Mews, Paddockhall Road,
Haywards Heath,
West Sussex, RH16 1HE
(01444) 452604
hb@gouldbaxter.co.uk
www.gouldbaxter.co.uk

NOTES:
DO NOT SCALE OFF THIS DRAWING UNLESS FOR PLANNING PURPOSES.
CHECK ALL DIMENSIONS ON SITE BEFORE ANY WORK IS COMMENCED.
ALL GOODS MATERIALS AND WORKMANSHIP MUST CONFORM WITH
CURRENT BUILDING REGULATIONS, BRITISH STANDARDS AND CODES OF
PRACTICE.
COPYRIGHT OF THIS DRAWING IS RETAINED BY GOULD PROPERTY
CONSULTANTS LLP TIA GOULD-BAXTER AND IT MUST NOT BE REPRODUCED
WITHOUT WRITTEN CONSENT.

CLIENT:
Mr. & Mrs. Nunn

PROJECT:
Crosskeys
76 High Street
Lindfield
West Sussex, RH16 2HP

DRAWING:
Garden Outbuilding Elevations,
General Arrangement and Roof Plan
As Proposed

DATE: 08.05.2026	SCALE AT A1: 1:50	DRAWN BY: RH CHECKED BY: MC
---------------------	----------------------	--------------------------------

JOB NO. GH712	DRAWING NO. PL.007	REV. *
------------------	-----------------------	-----------