


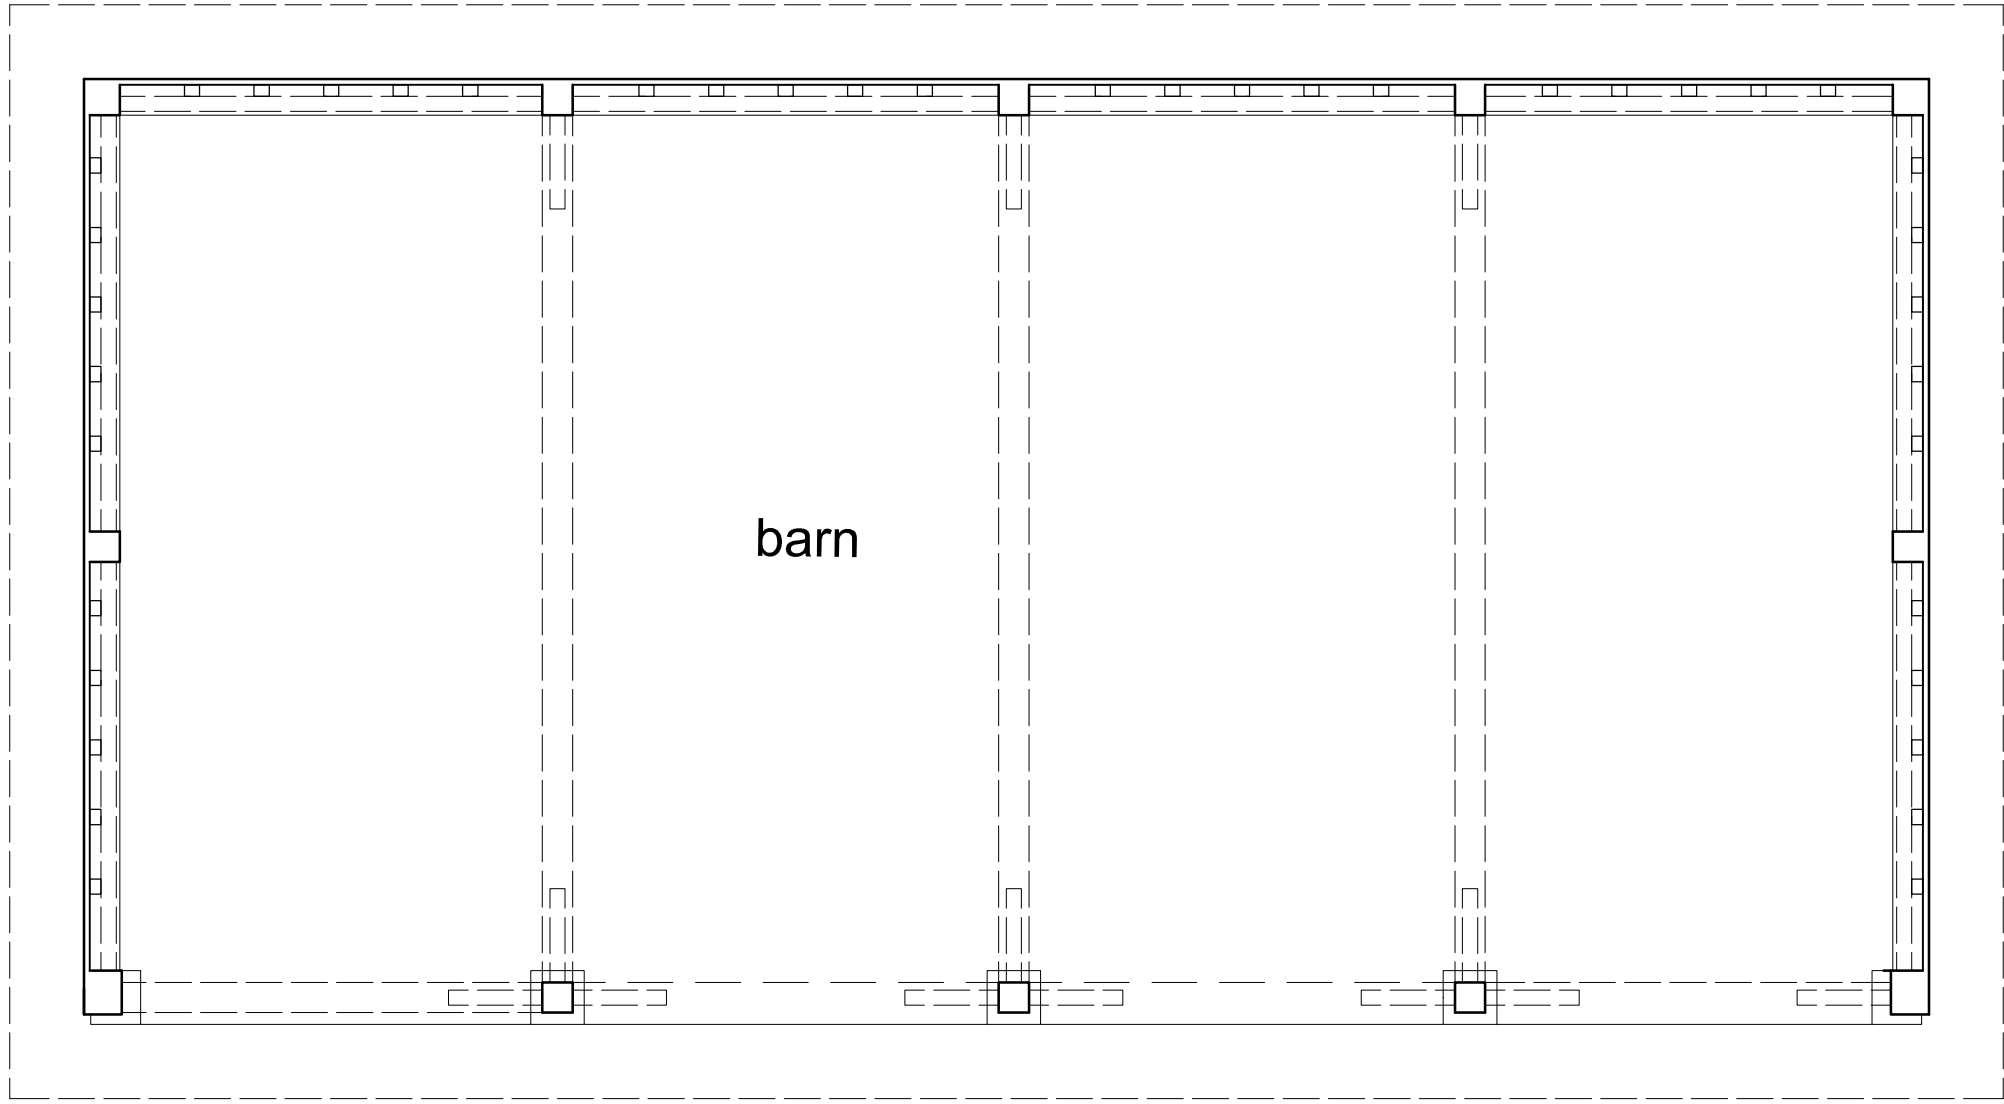
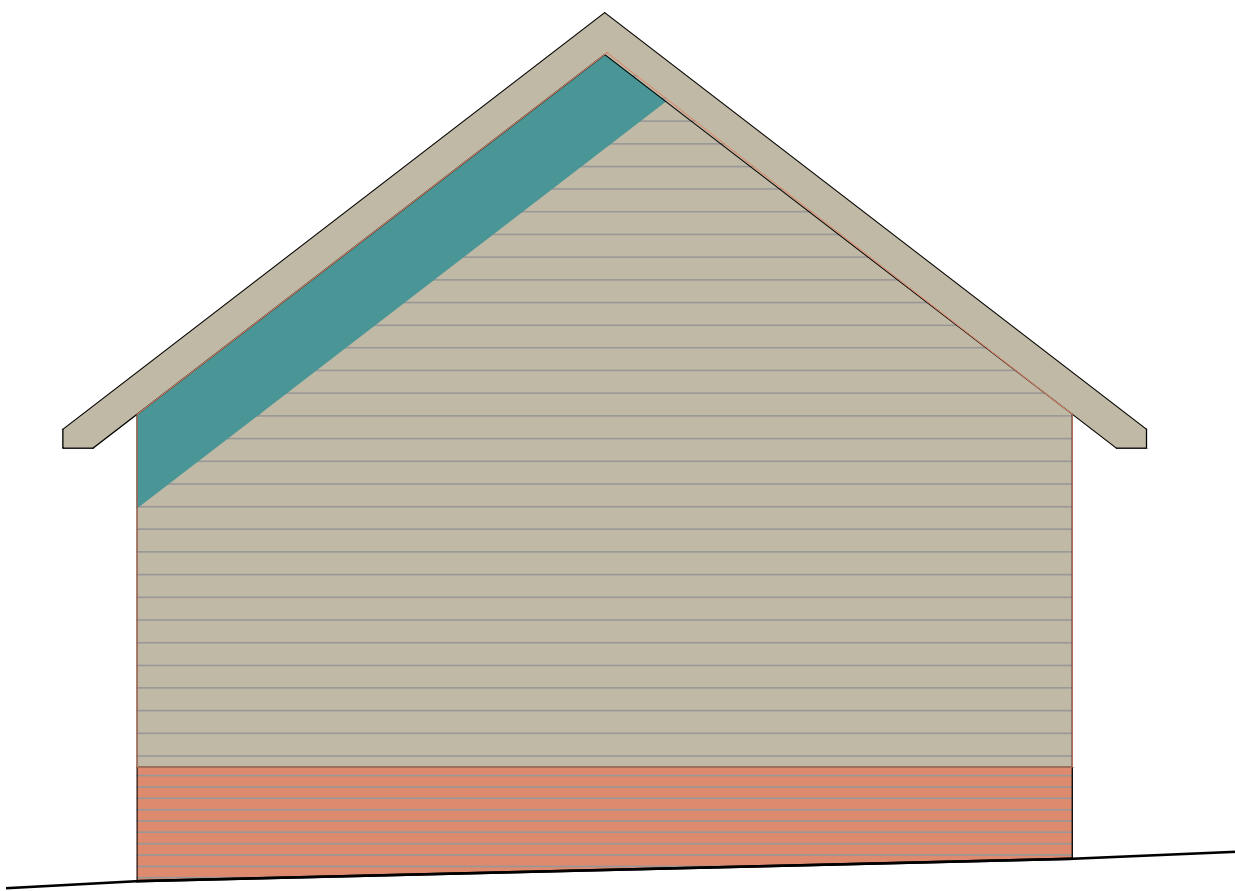


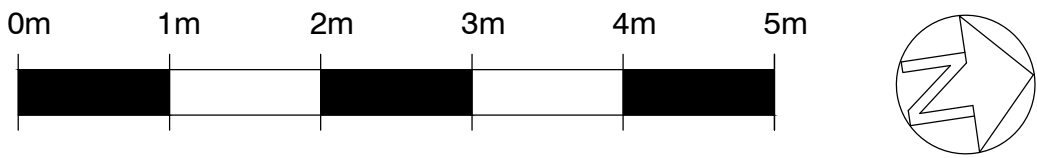



Pre Existing ground floor plan Scale 1:50 @A1

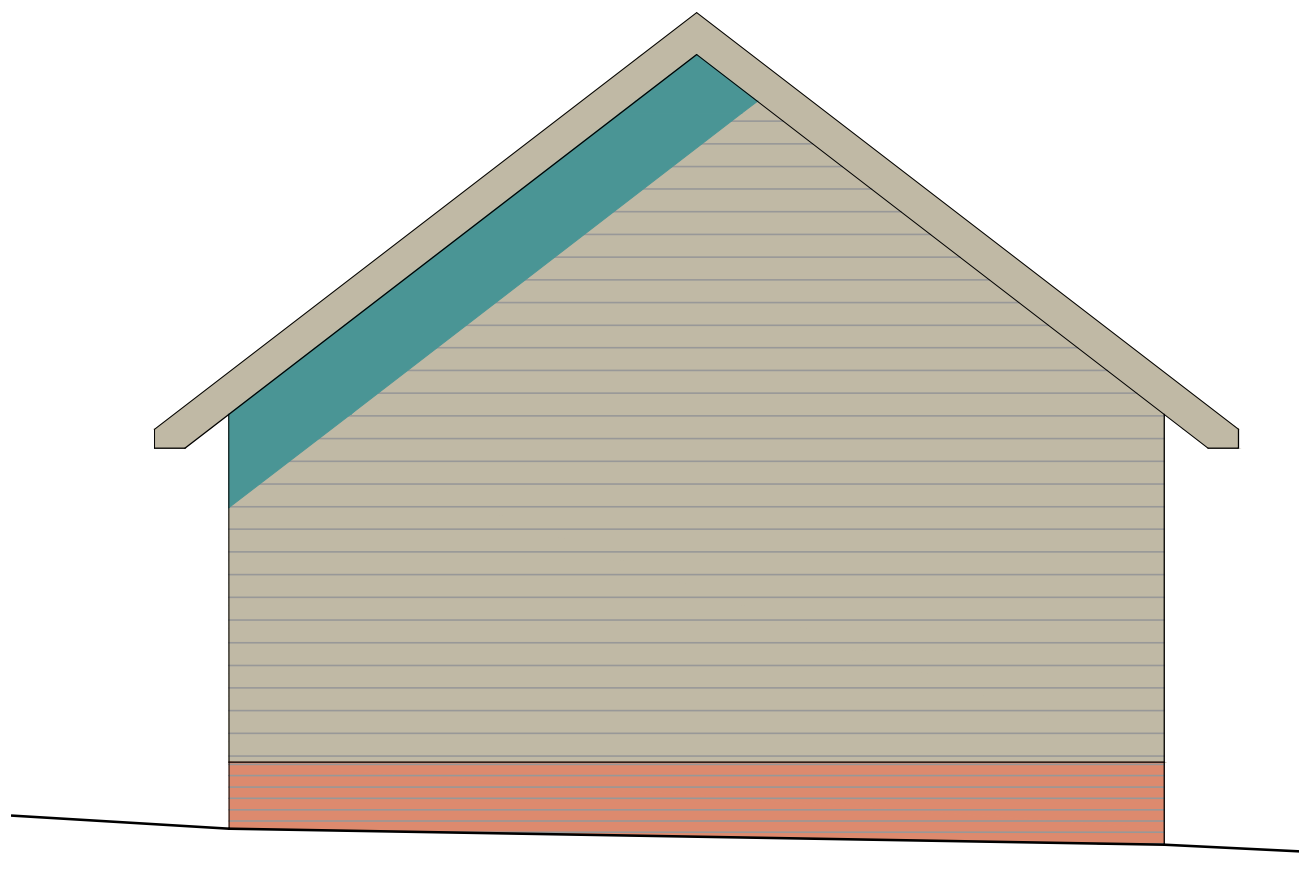



Pre Existing southern elevation Scale 1:50 @A1

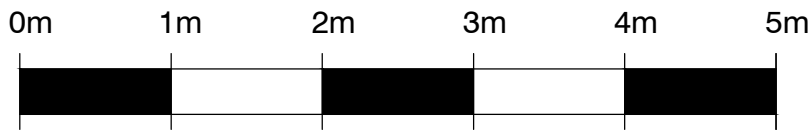


Pre Existing northern elevation Scale 1:50 @A1

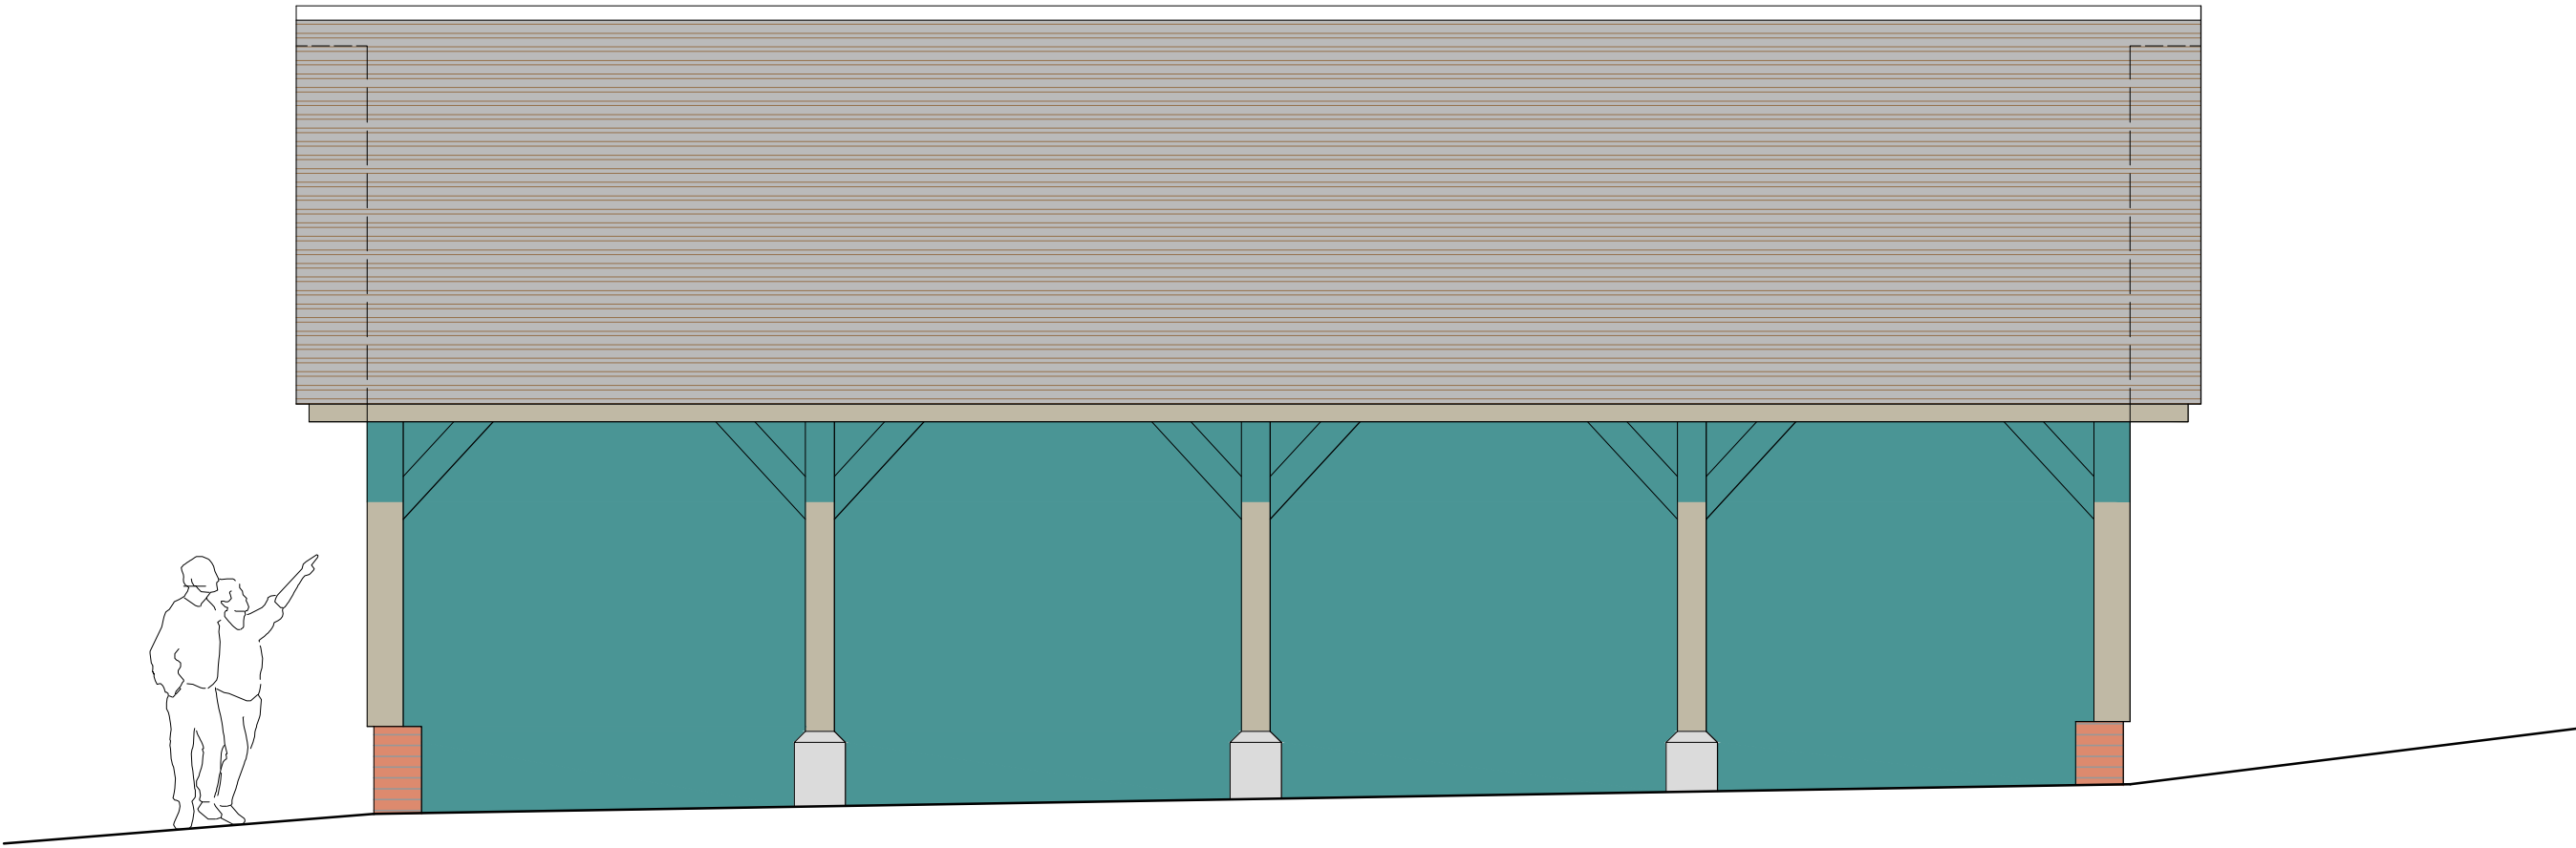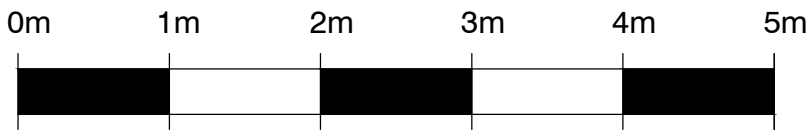

Pre Existing eastern elevation Scale 1:50 @A1

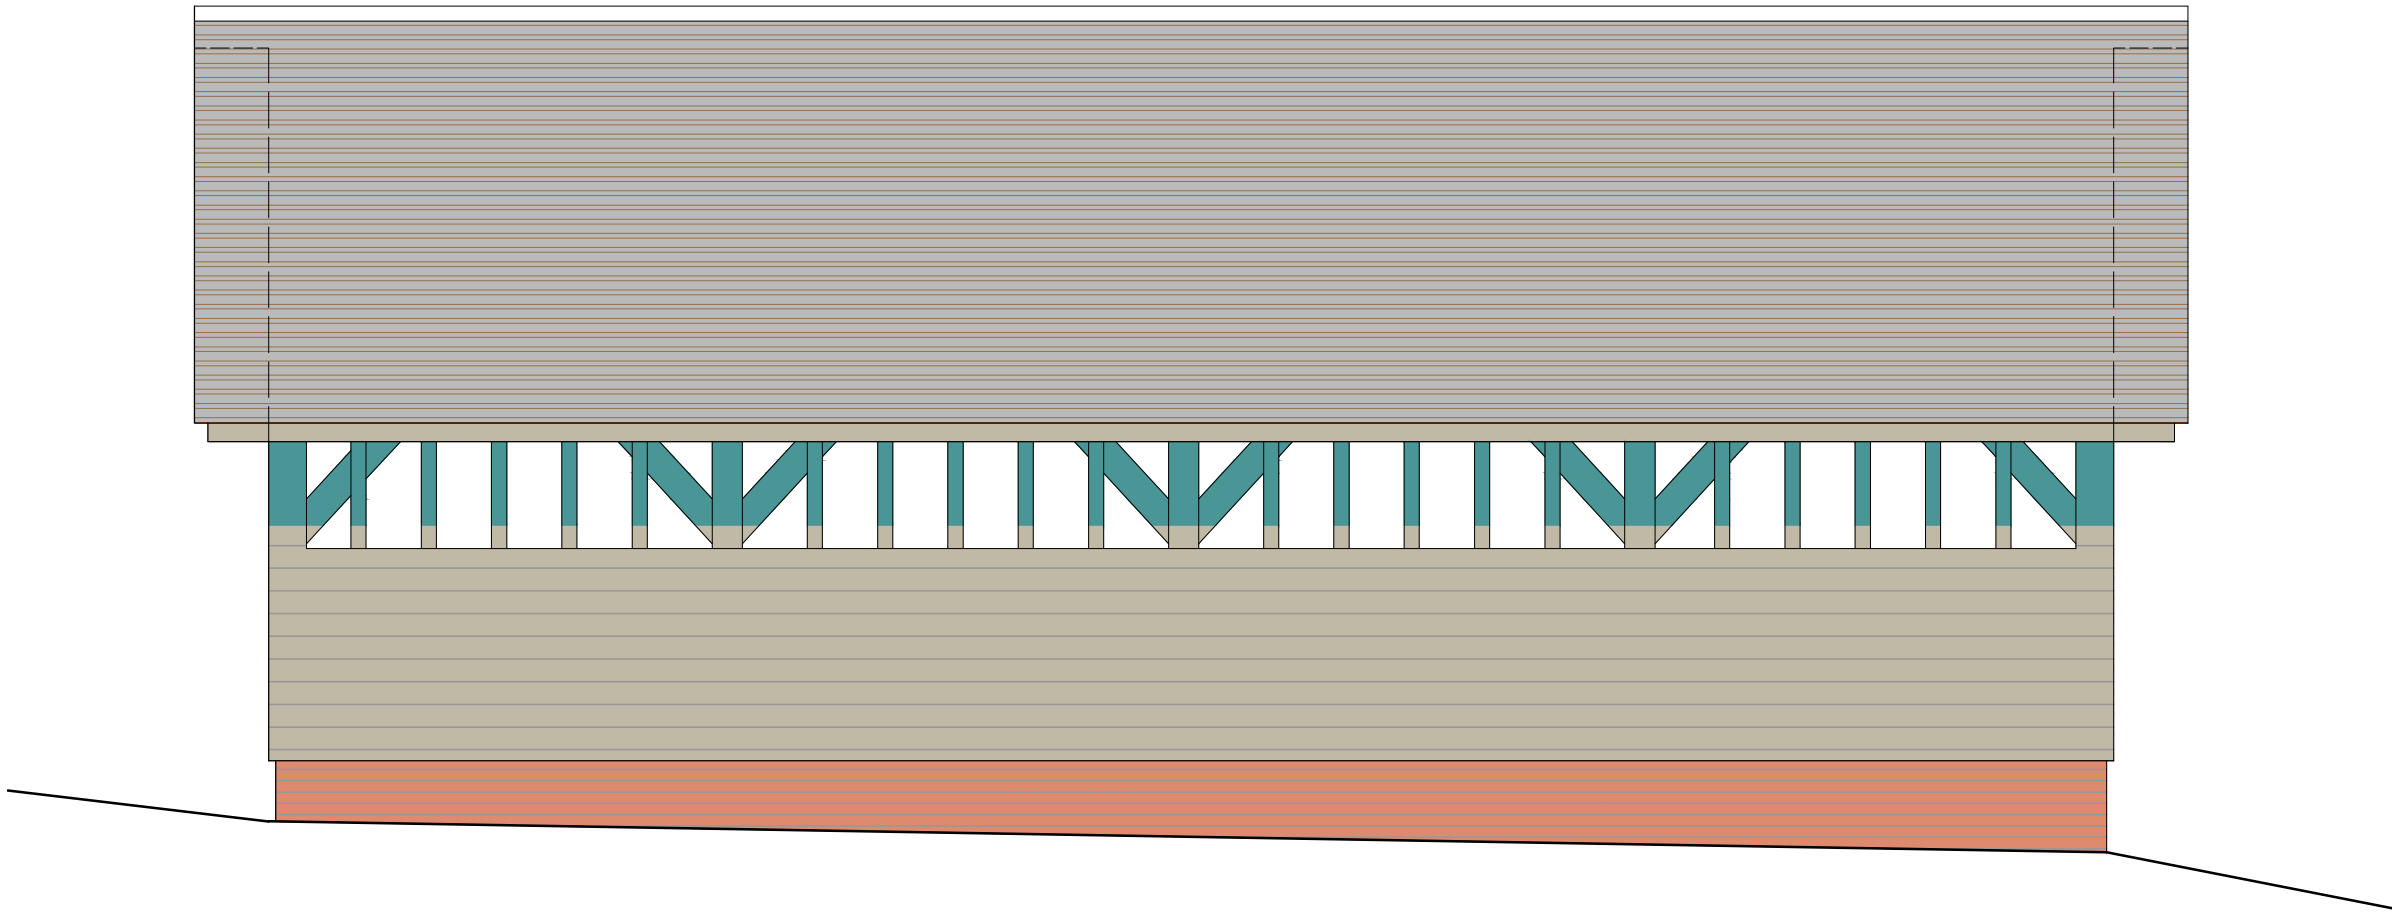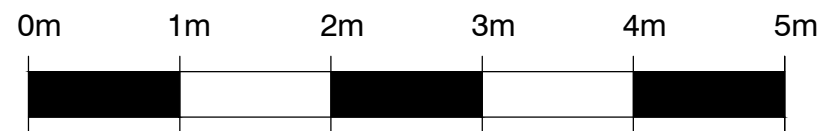

Pre Existing western elevation Scale 1:50 @A1

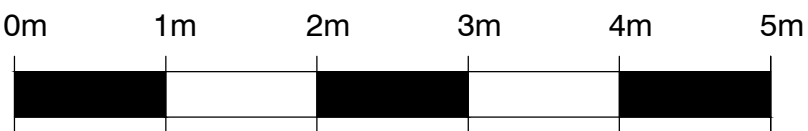

rev.	date		
Client: Mr & Mrs Perver		Project: Smaller barn (1) Providence Farm, Warringlid	
Drawing: Pre-Existing plans & elevs		Scale: 1:50@A1	Date: Mar 2025
		FRFC_Wrngld_O2_Pre-EX_O1	

Reapplication set

No dimensions to be scaled from this drawing. All dimensions to be checked on site, and works completed by competent and qualified personnel.
This drawing is copyright and should not be reproduced without the permission of the Draftsman.

Fergus Carr, RIBA
ARB Reg No.089563F
07899995 | | |
ferguscarr@gmail.com

Carr Architecture
Pear Tree Cottage, Circular Road
Seaview, Isle of Wight, PO34 5ET