




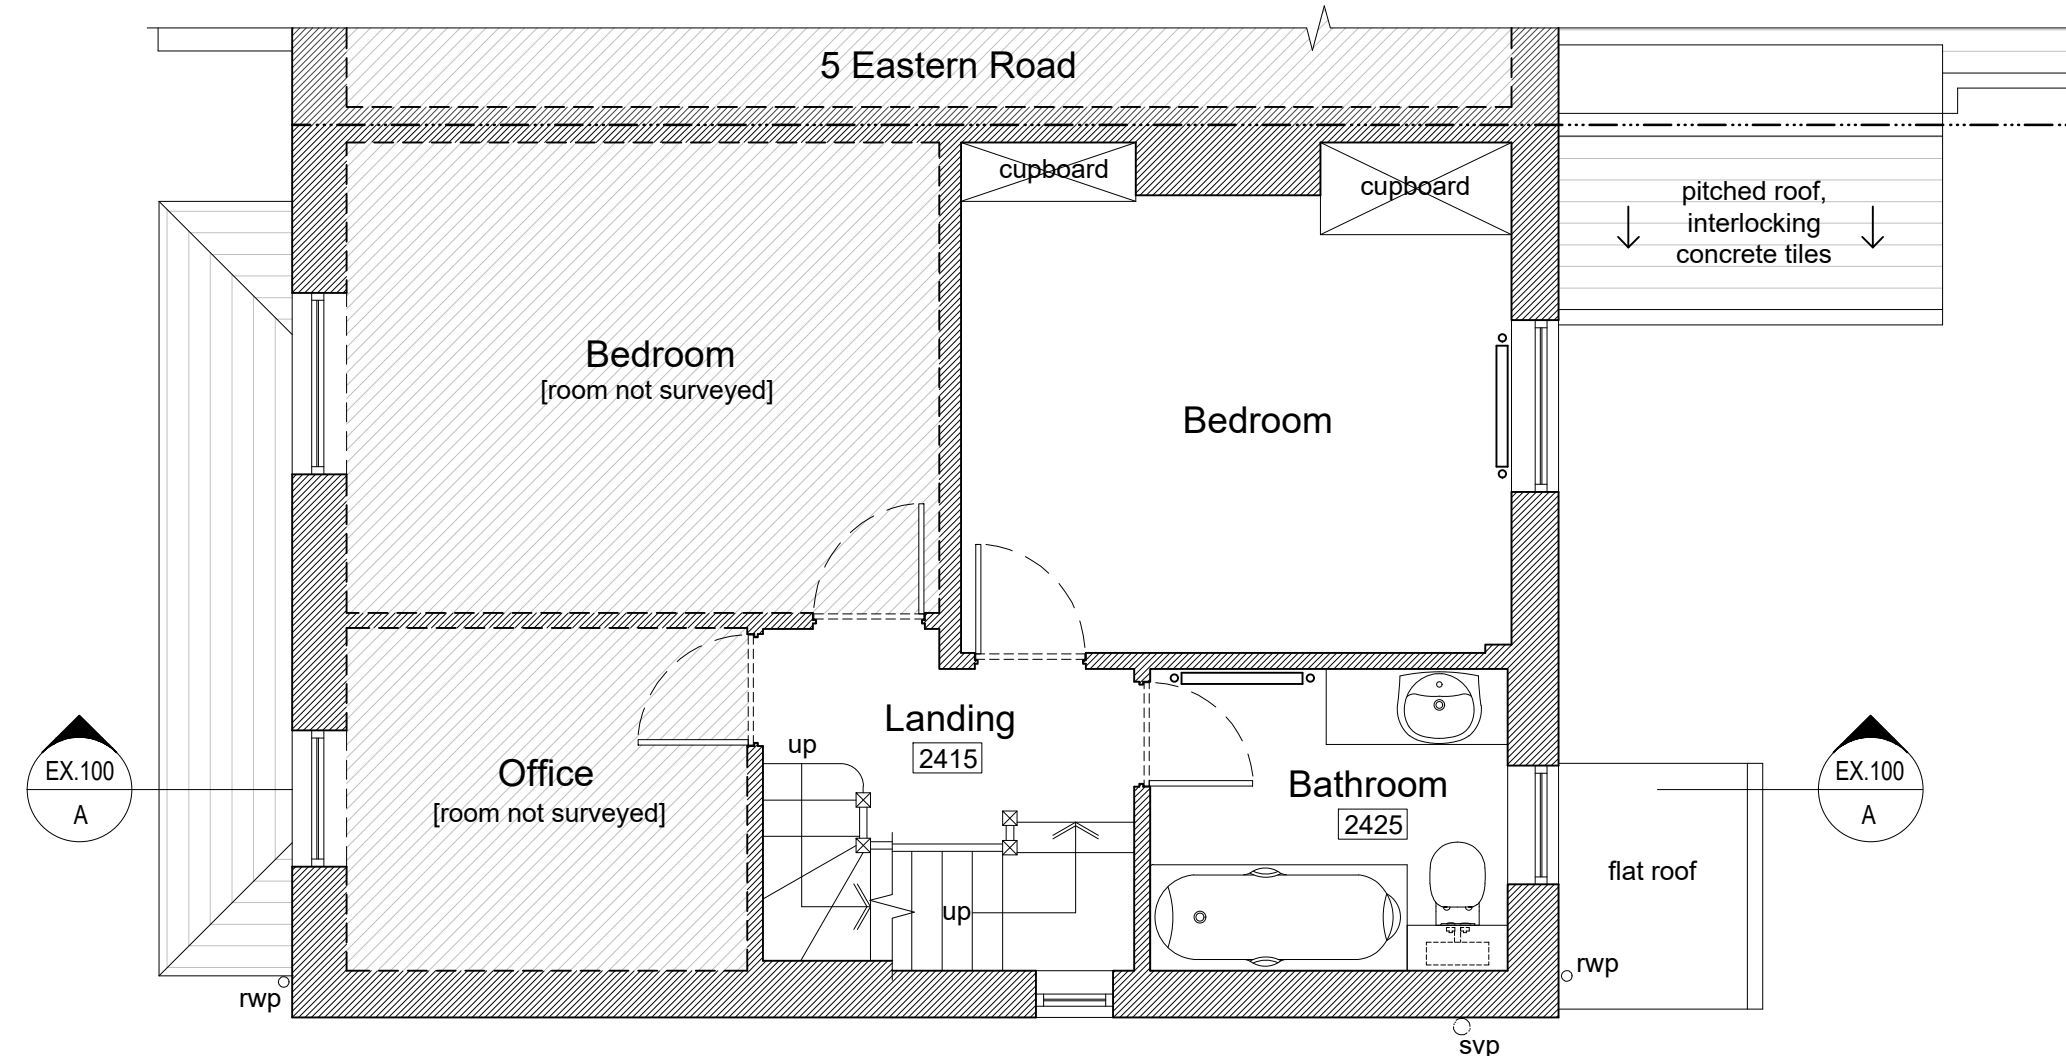

First Floor Plan - 1:50

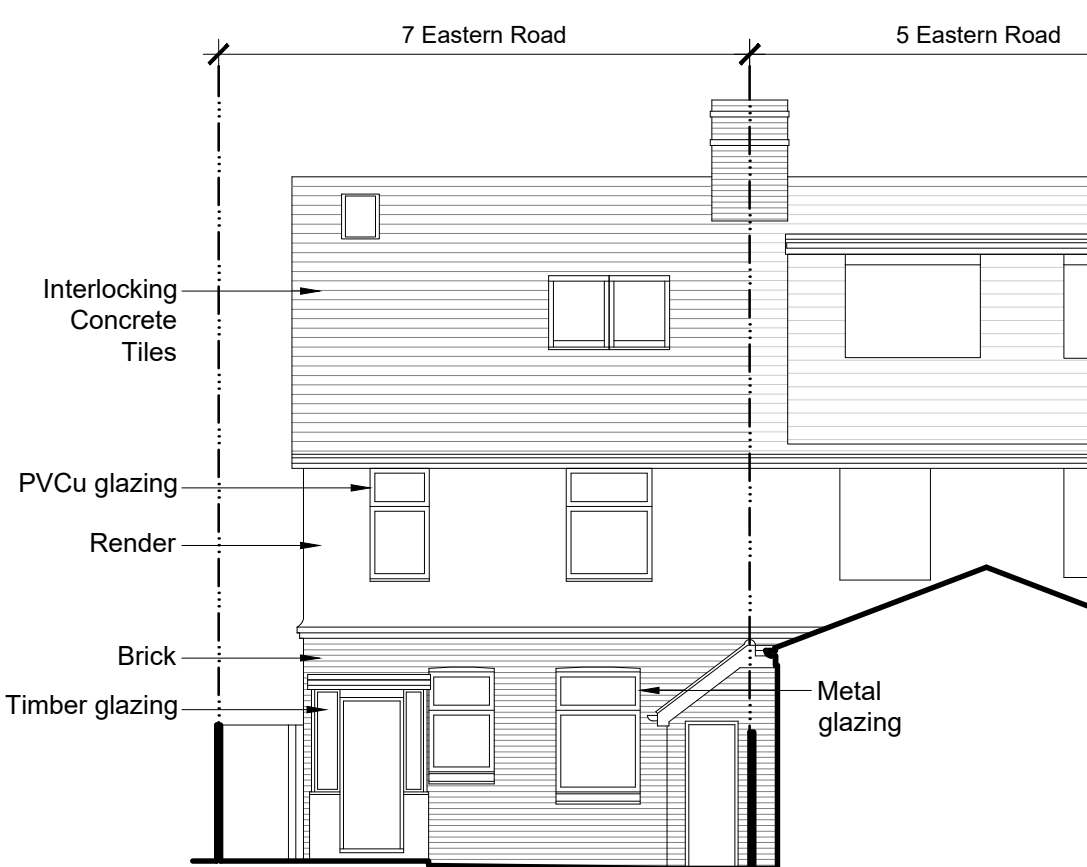


Rear Elevation (N) - 1:100

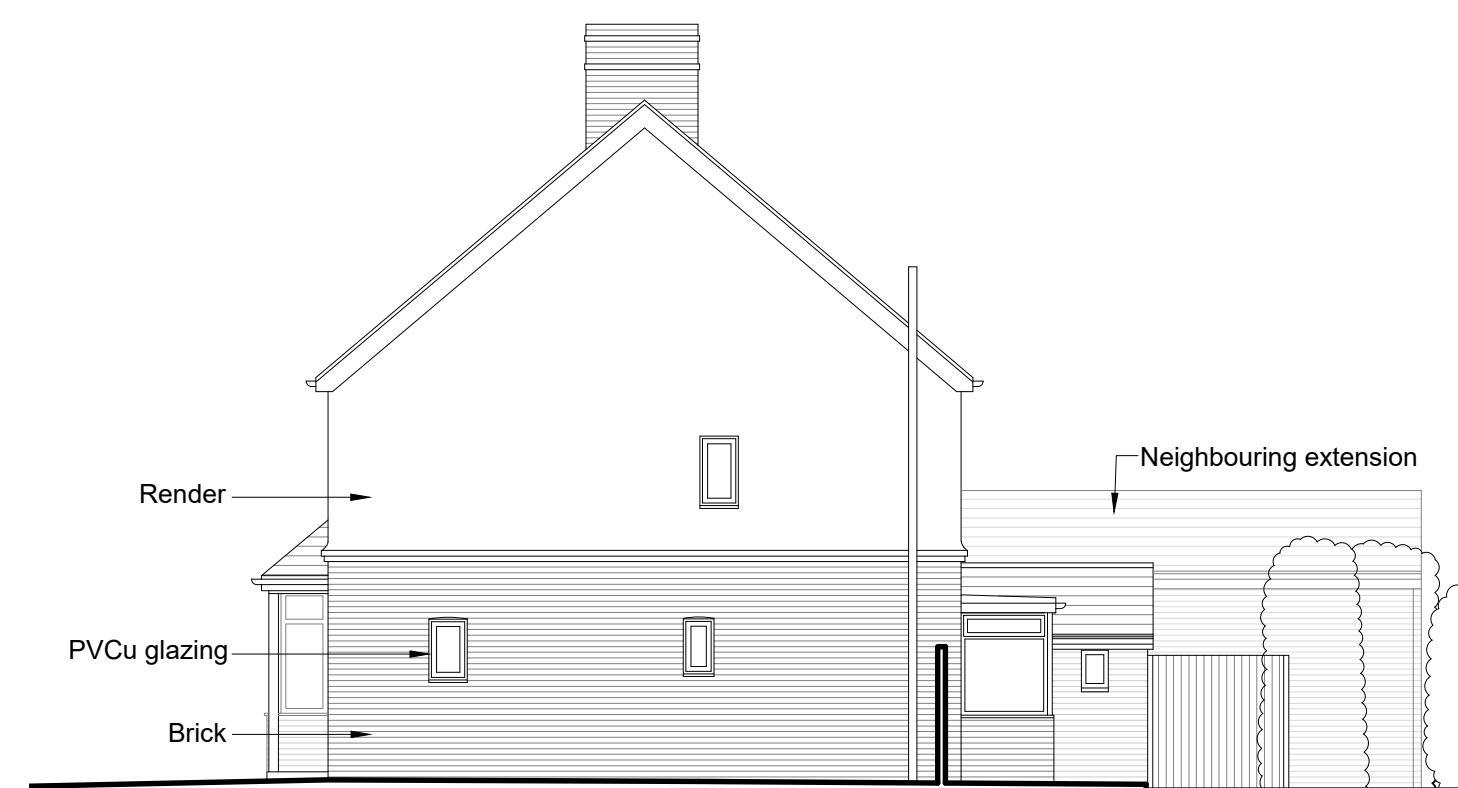

Side Elevation (E) - 1:100



Front Elevation (S) - 1:100

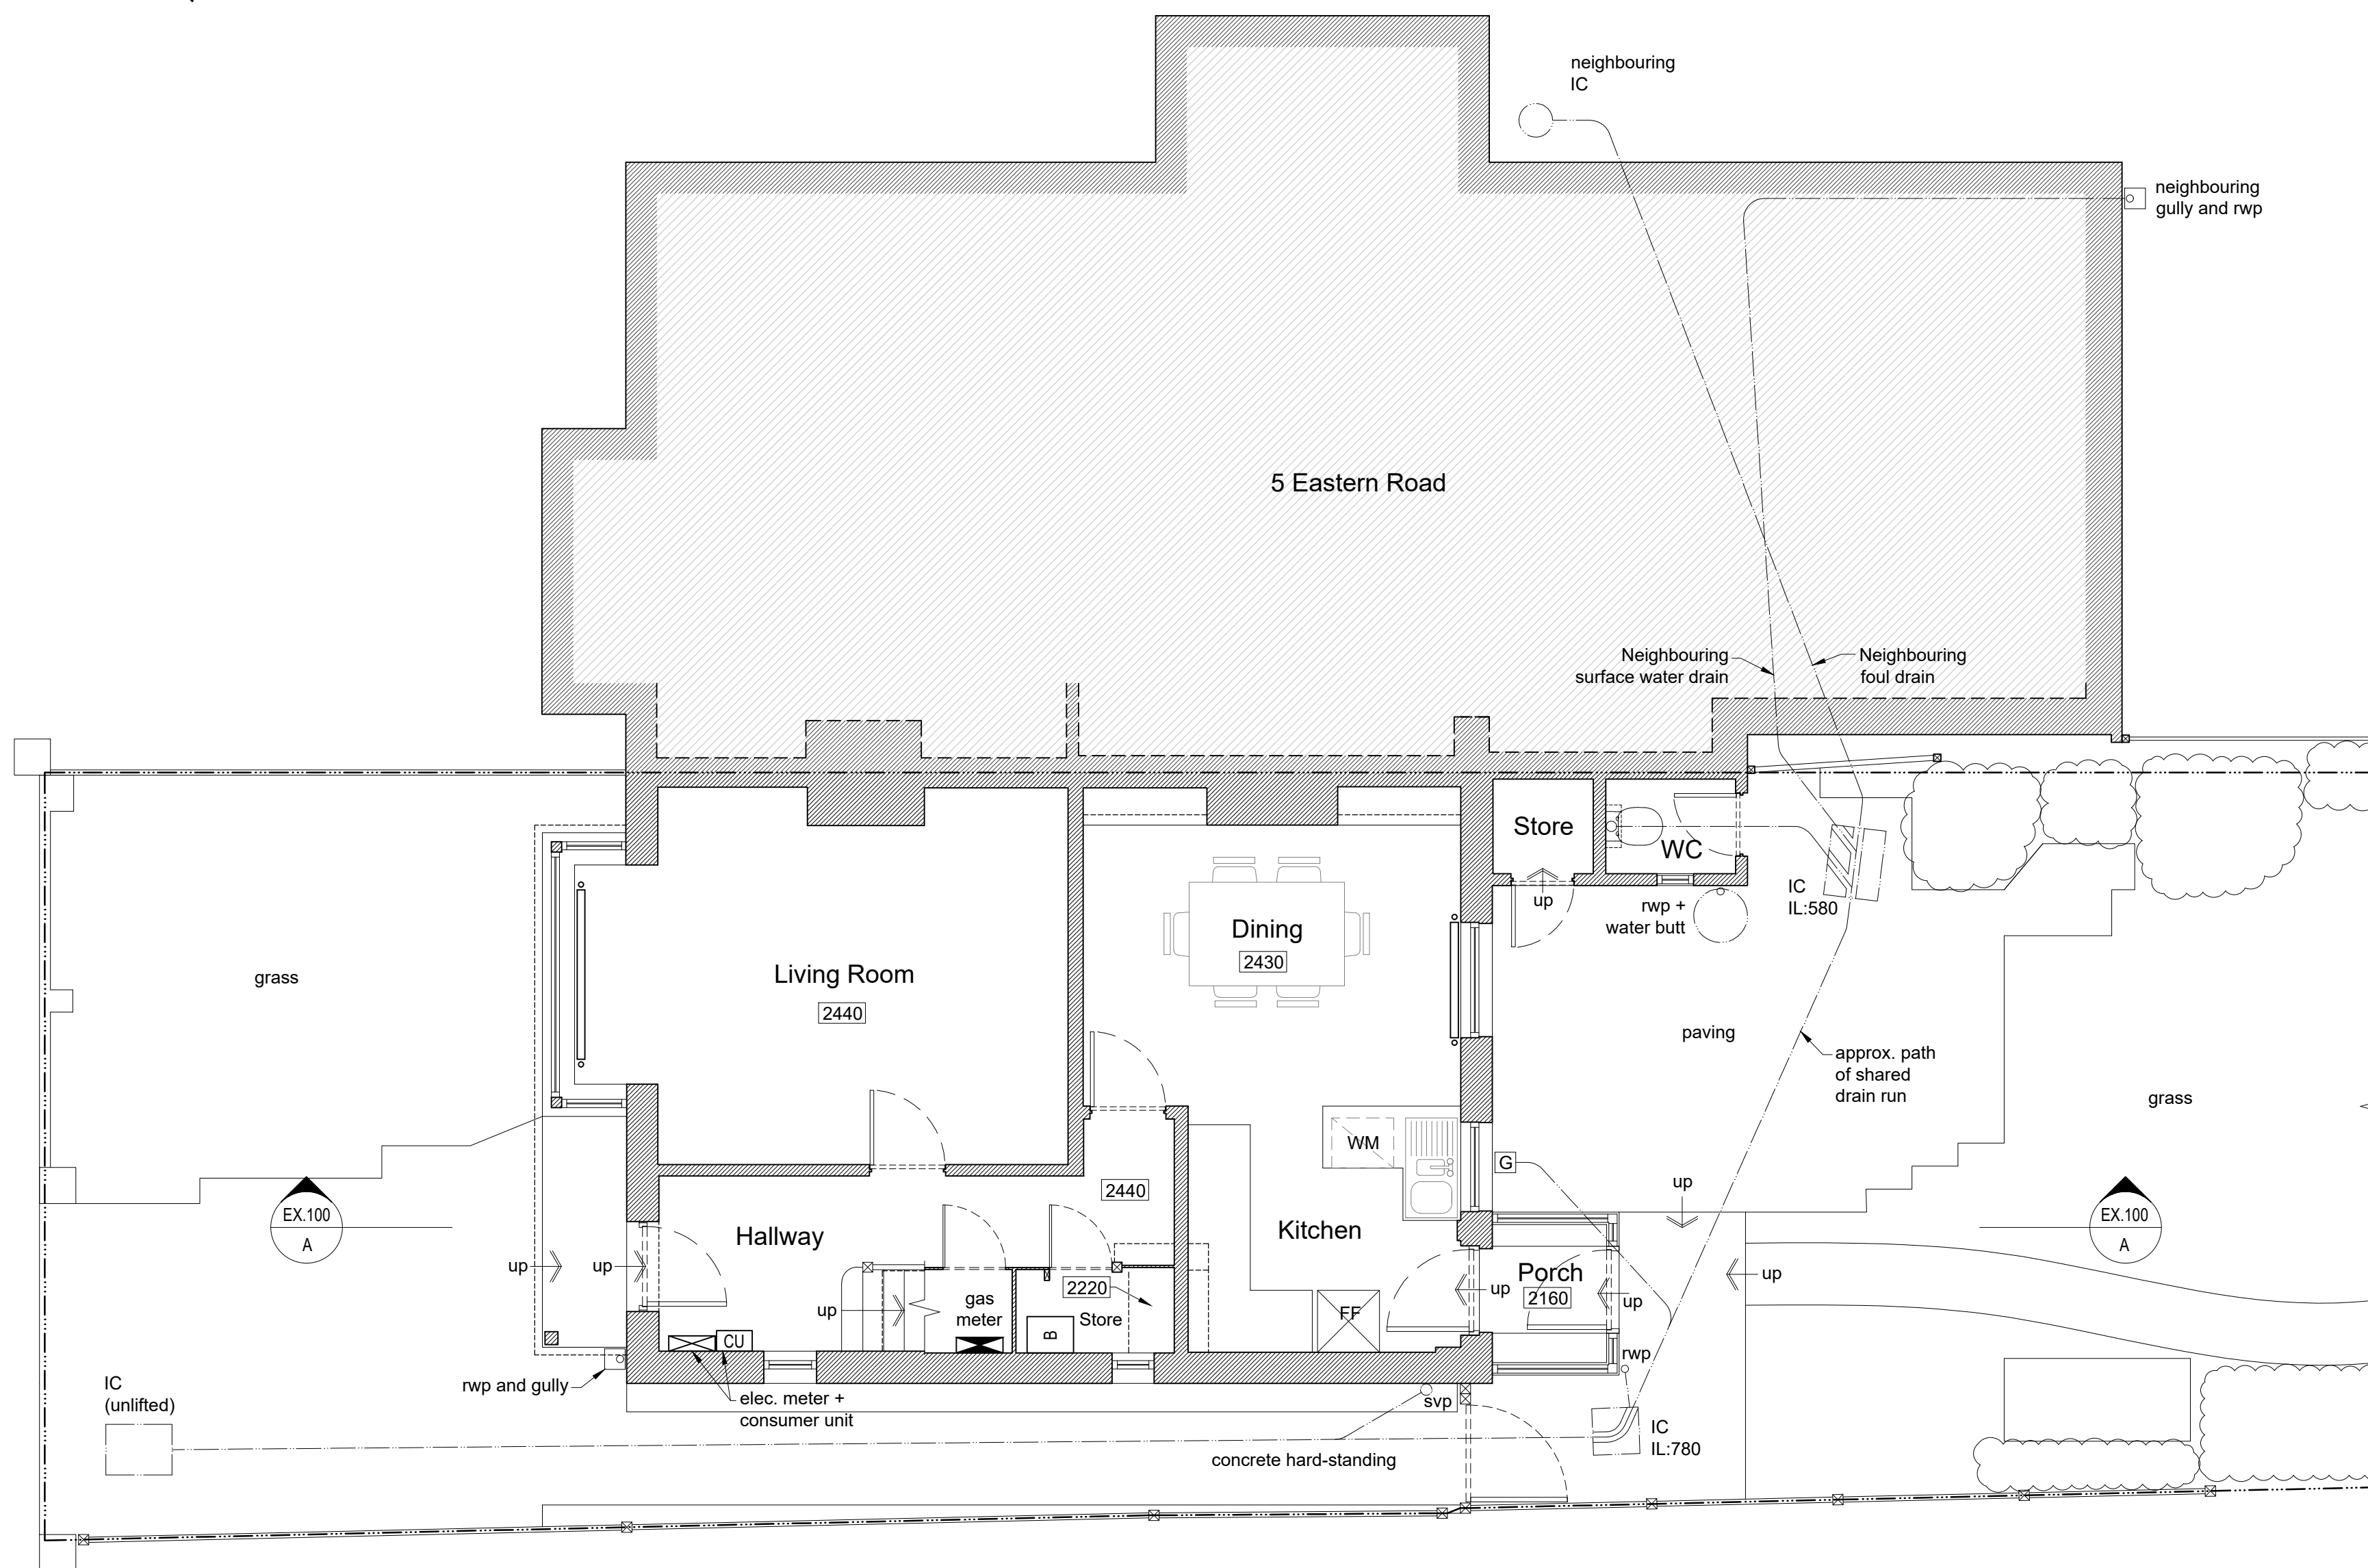

Ground Floor and Site Plan - 1:50



Section A-A - 1:50

KEY


Existing construction	IC	Inspection Chamber	FF	Fridge Freezer
Radiator	IL	Invert Level	WM	Washing Machine
Boundary line	CU	Consumer Unit	G	Gully
Feature overhead	SVP	Soil vent pipe	XXX	Ceiling heights
Drainage run	RWP	Rainwater pipe		
	B	Boiler		

1:50



Scale In Metres @ 1:50

1:100

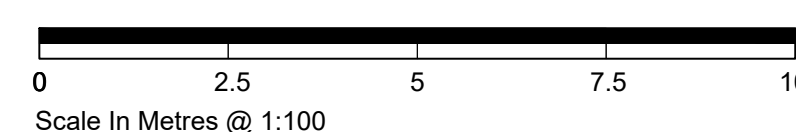

Scale In Metres @ 1:100

**DEACON +
RICHARDSON**
ARCHITECTS

email: design@drtd.co.uk
web: www.drtd.co.uk
tel: 01273 889080

Citibase
95 Ditchling Road
Brighton BN1 4ST

drawn HH	checked DB	RIBA stage 01	-	16/04/25	First Issue.	-	-
© Copyright Deacon and Richardson Ltd.		rev	date	comment		auth.	chkd.
client/job F+S Konig 7 Eastern Road RH16 3NG		drawing title Plans, Section and Elevations EXISTING			scale/sheet size Varies @ A1		
					drawing number 3870.EX.100		
					revision -		

Do not scale off drawing except for planning purposes. Check all dimensions on site before work commences. All goods, materials & workmanship to conform with current regulations. BBS & COP.