





Proposed Block Plan - 1:500


Scale In Metres @ 1:500

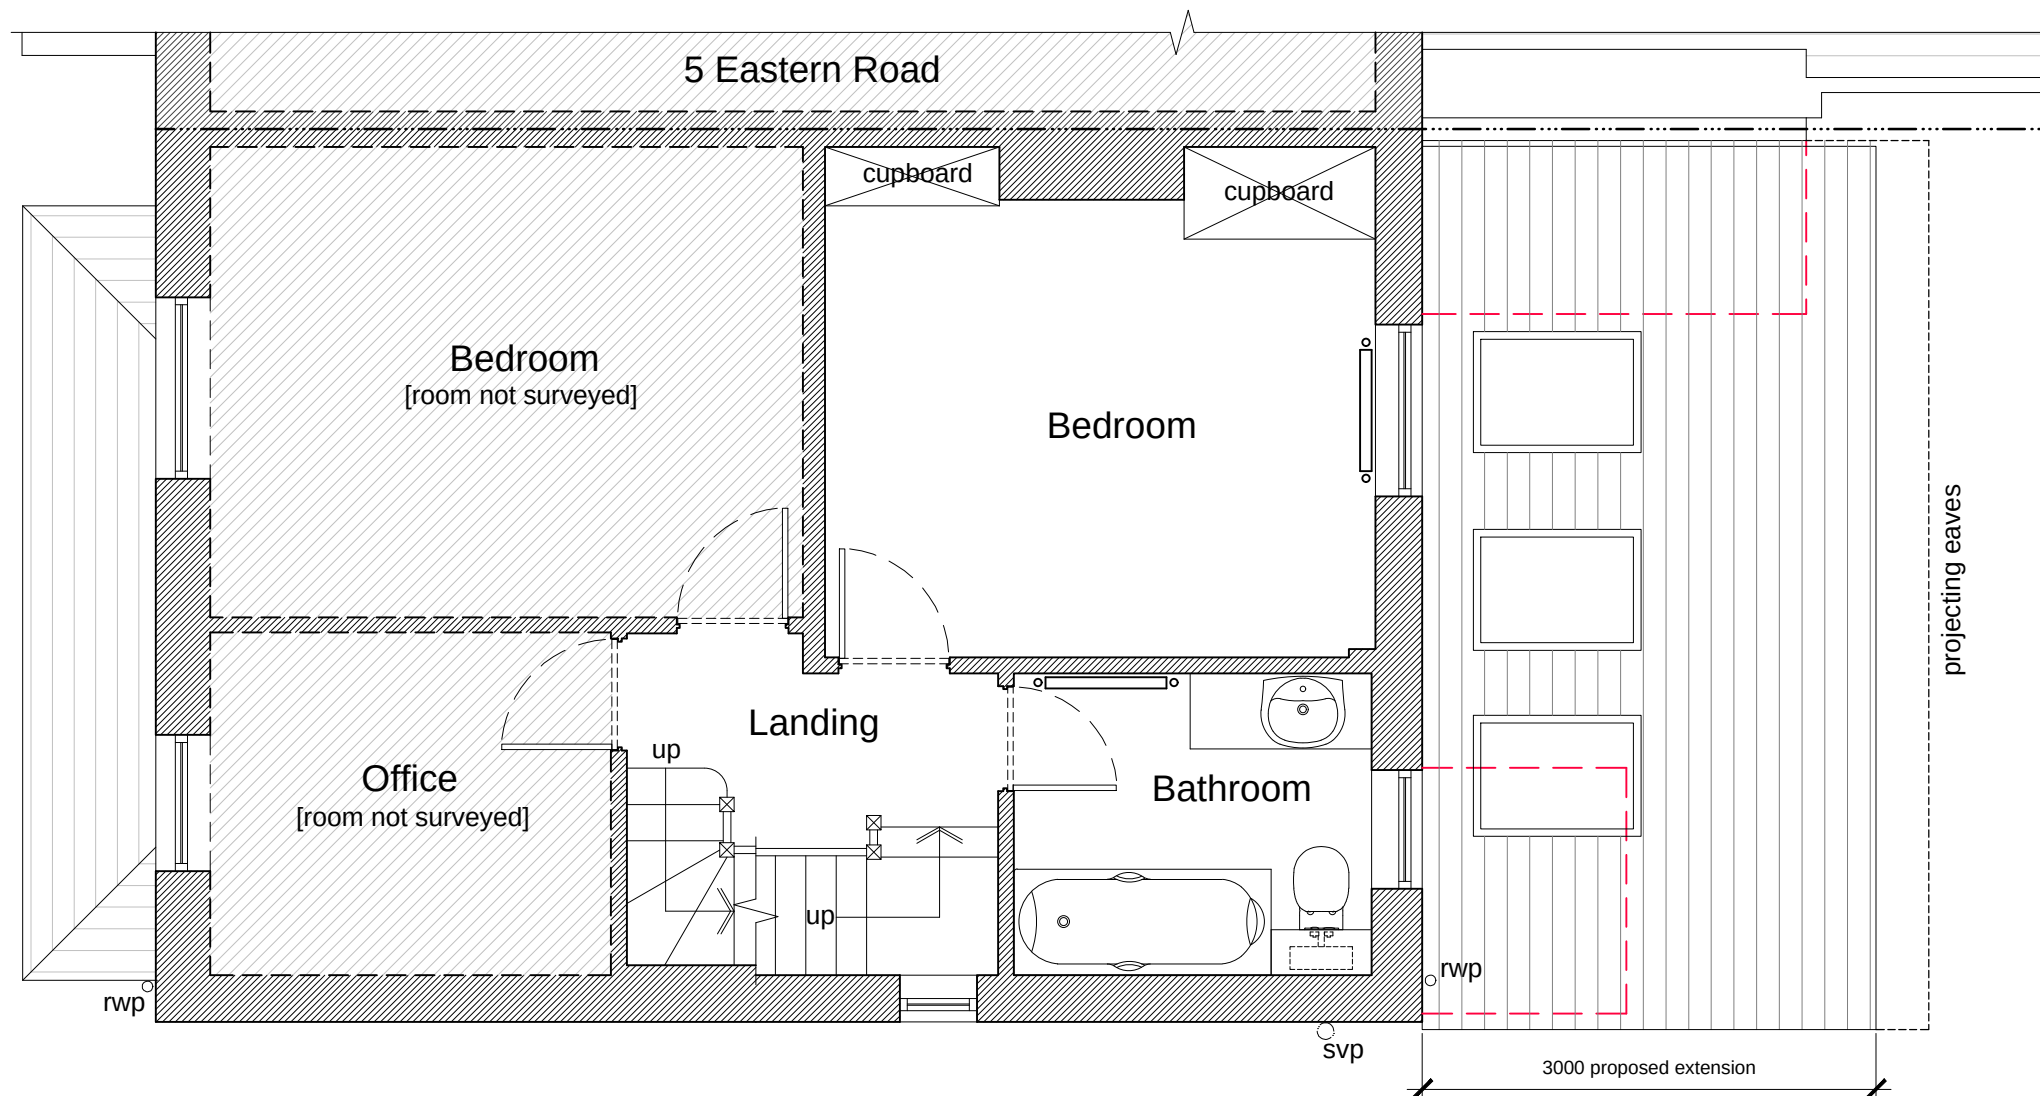

First Floor Plan - 1:50

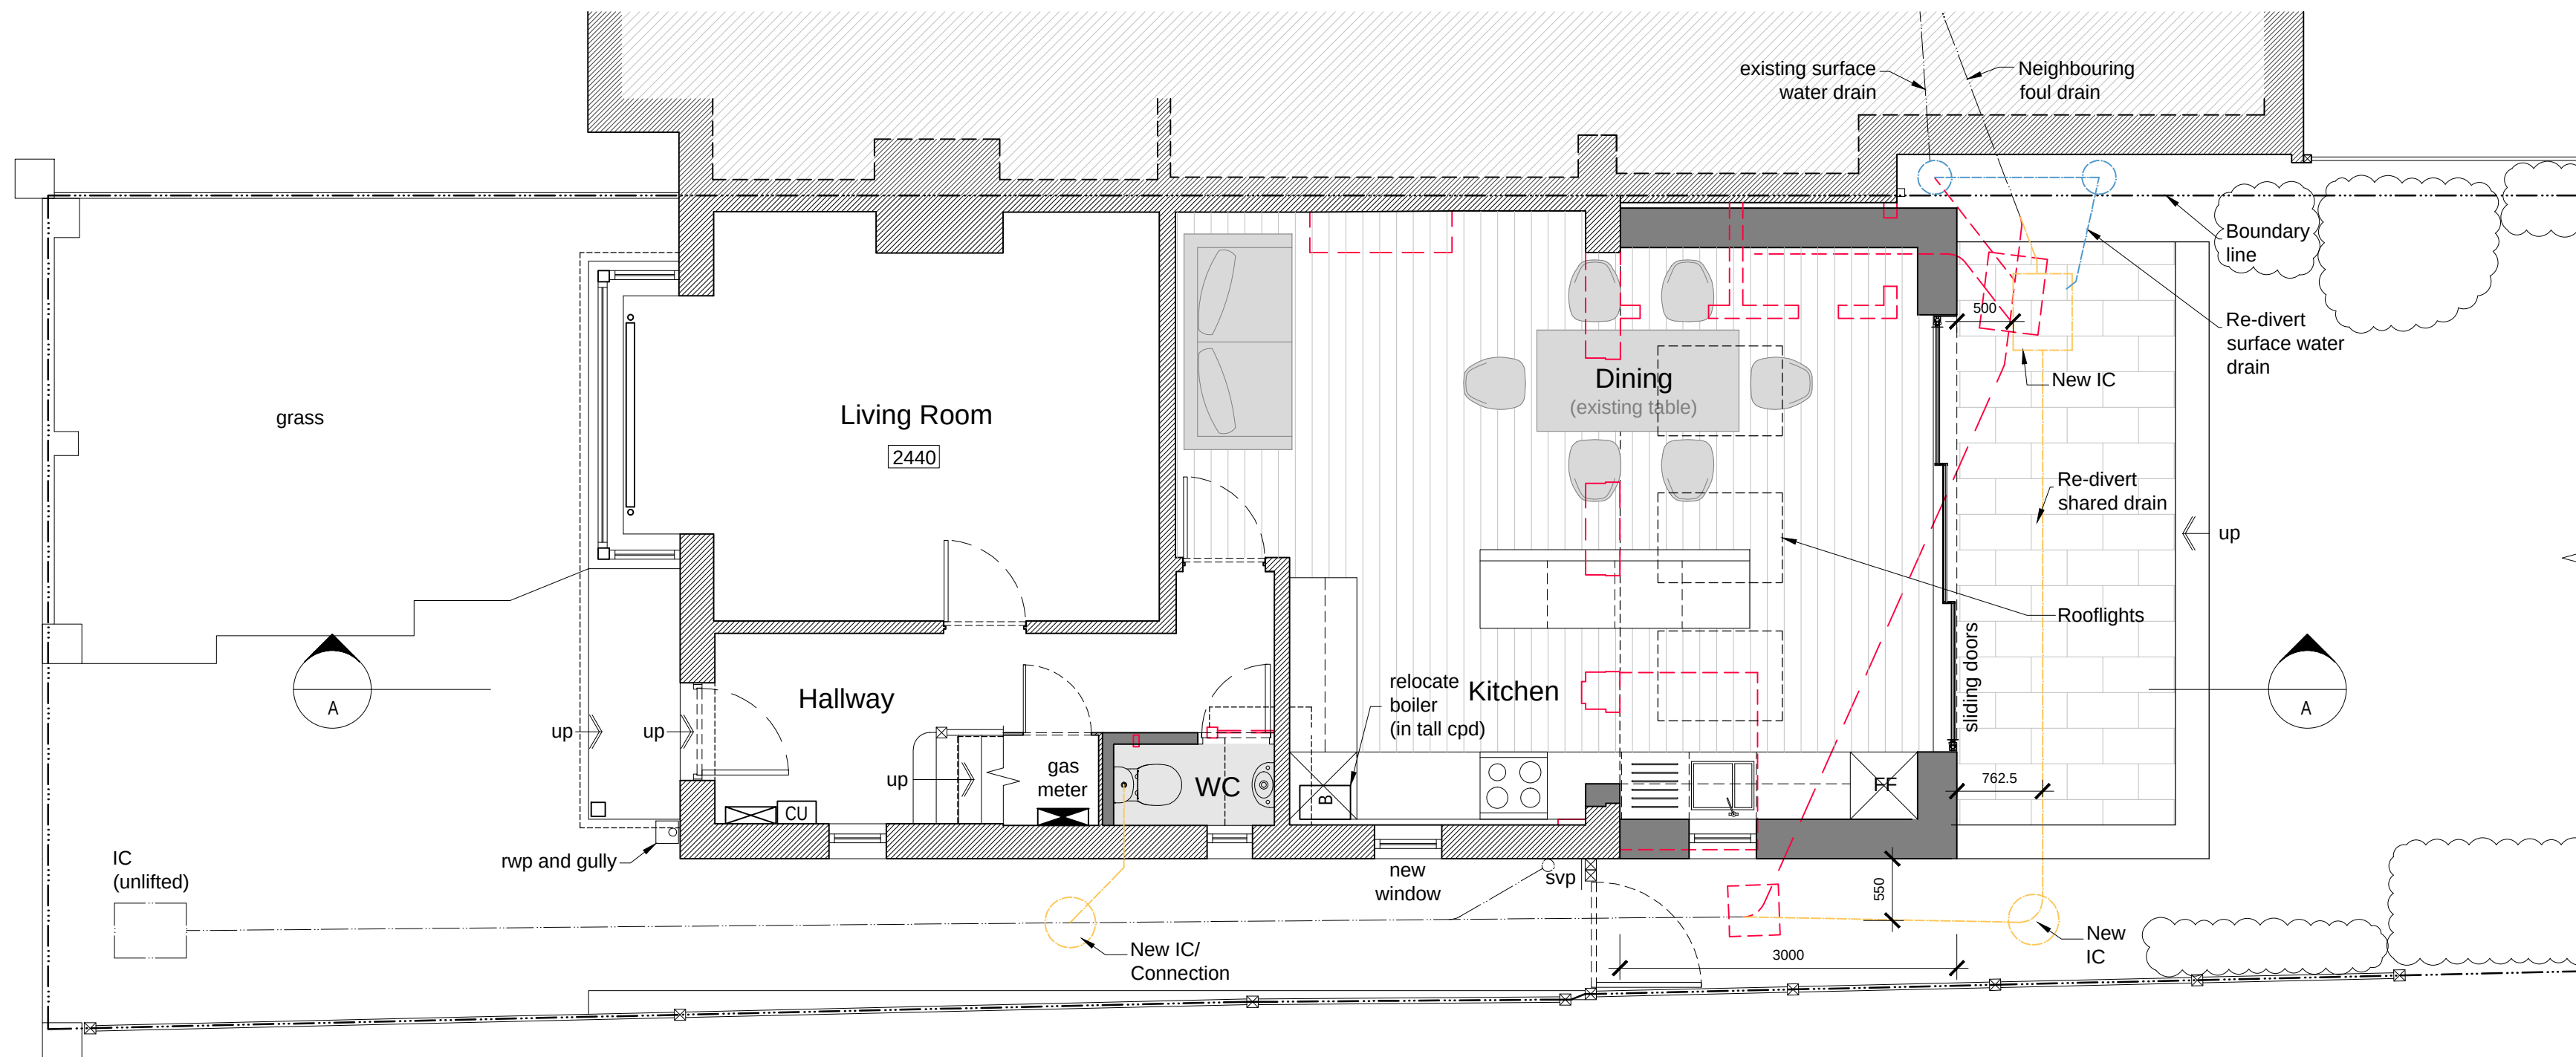


Ground Floor and Site Plan - 1:50

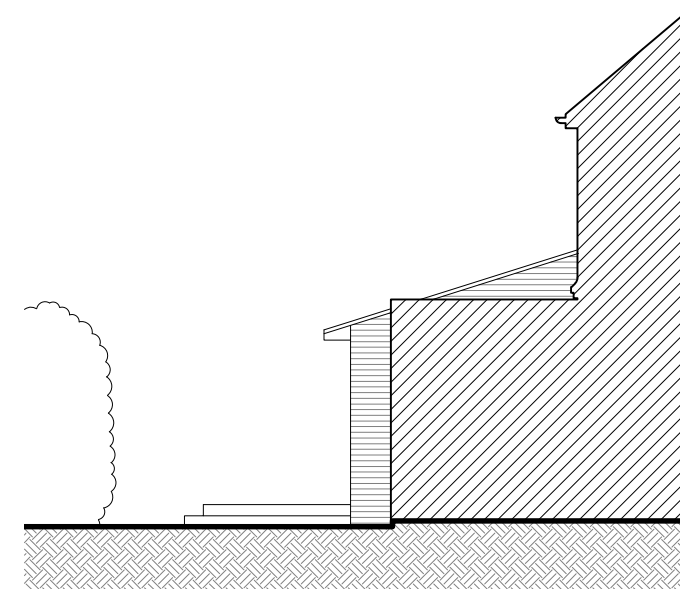


Side Elevation (SW) -1:100



Side Elevation (NE) -1:100

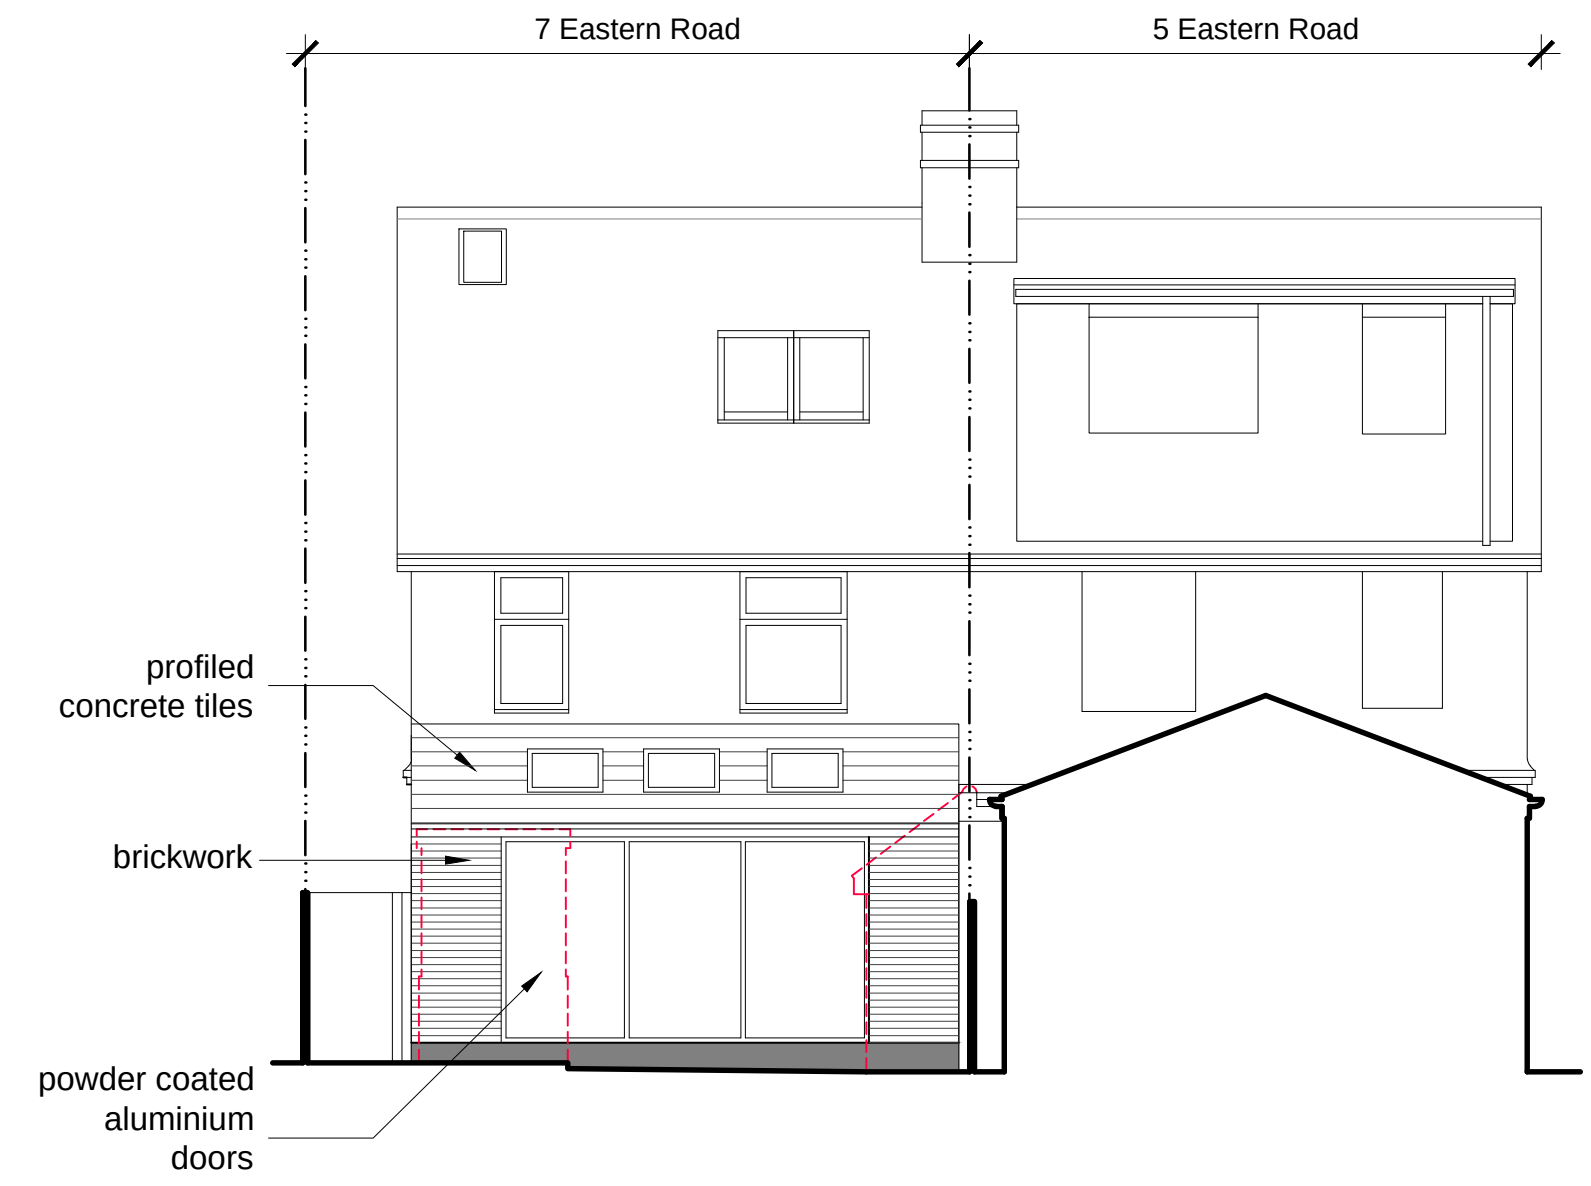

Rear Elevation (NW) -1:100

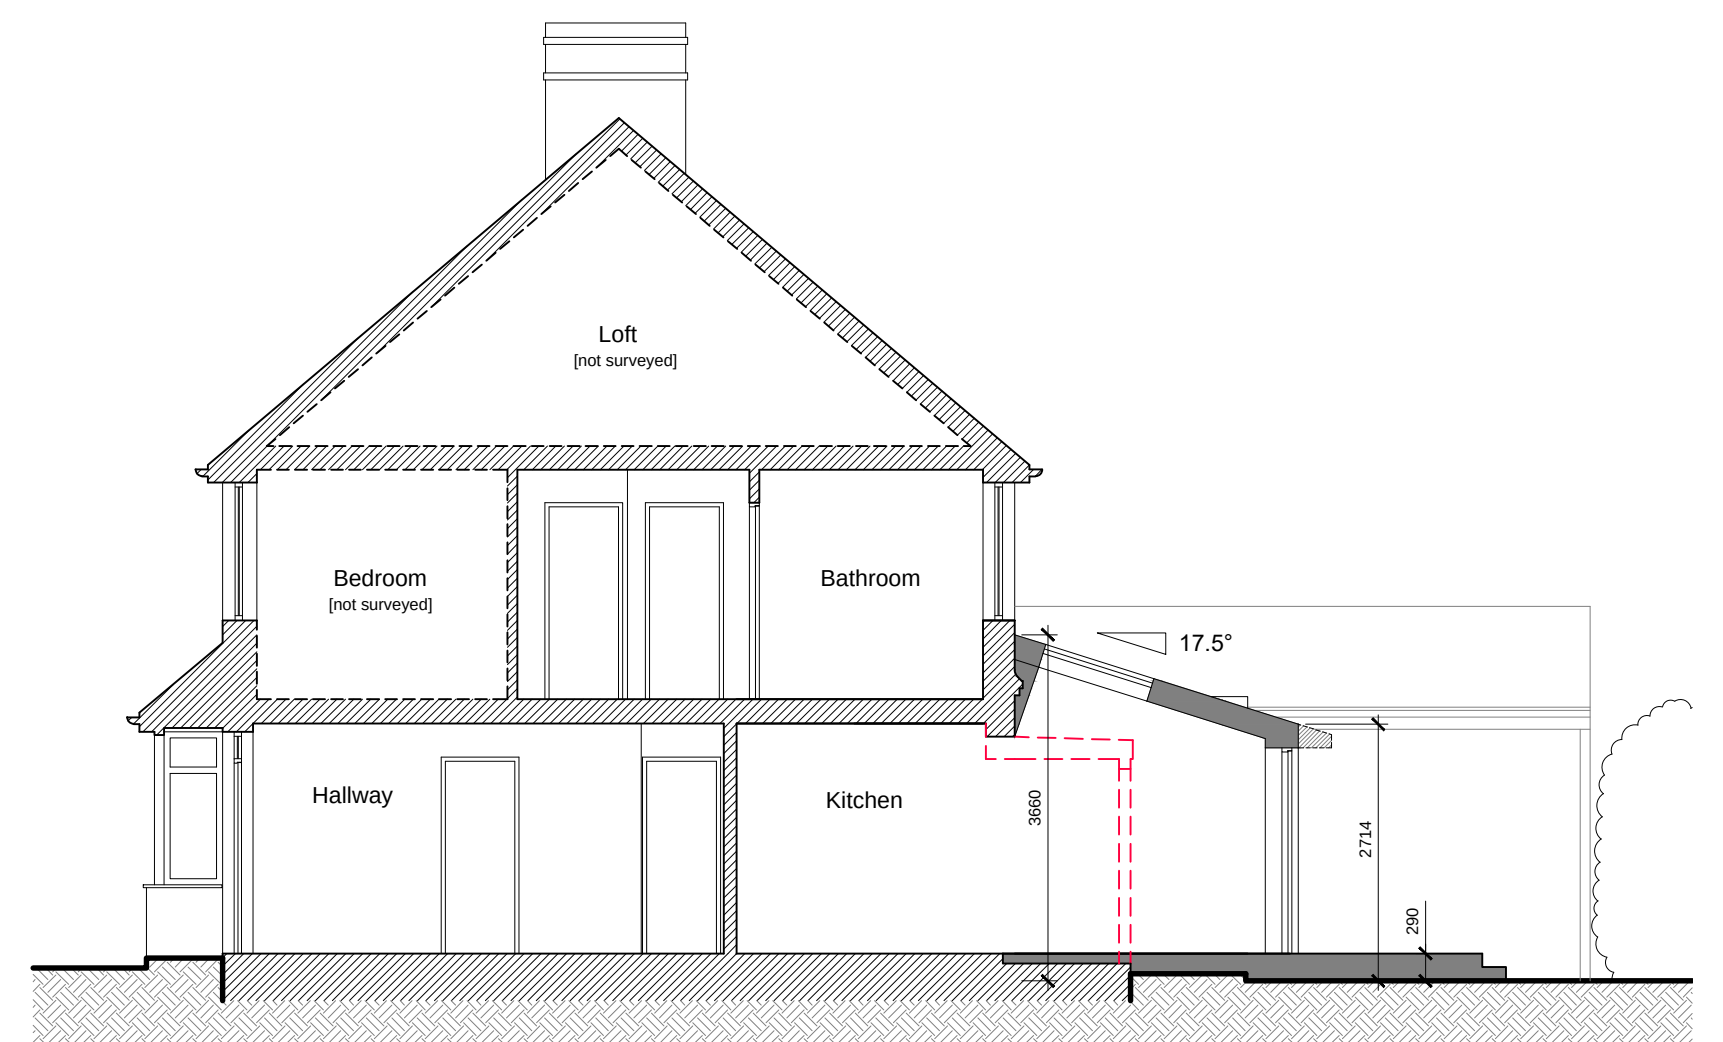

Section A-A - 1:100

KEY

- Existing construction (varies)
- Proposed construction
- Proposed Demolition
- Proposed Foul Drainage (Below Ground)
- Existing below ground drainage

Scale In Metres @ 1:100

Scale In Metres @ 1:50

DEACON + RICHARDSON ARCHITECTS

email: design@drdtd.co.uk web: www.drdtd.co.uk tel: 01273 888080

client/job: F+S Konig 7 Eastern Road RH16 3NG

drawn: HH checked: DB RIBA stage: 01 © Copyright Deacon and Richardson Ltd. rev: - date: 010825 First Issue. comment: -

drawing title: Proposed Plans Section & Elevations PLANNING

scale/sheet size: VARS @ A1 drawing number: 3870.PL.100 revision: -

Do not scale off drawing except for planning purposes. Check all dimensions on site before work commences. All goods, materials & workmanship to conform with current regulations. BBS & COP.