




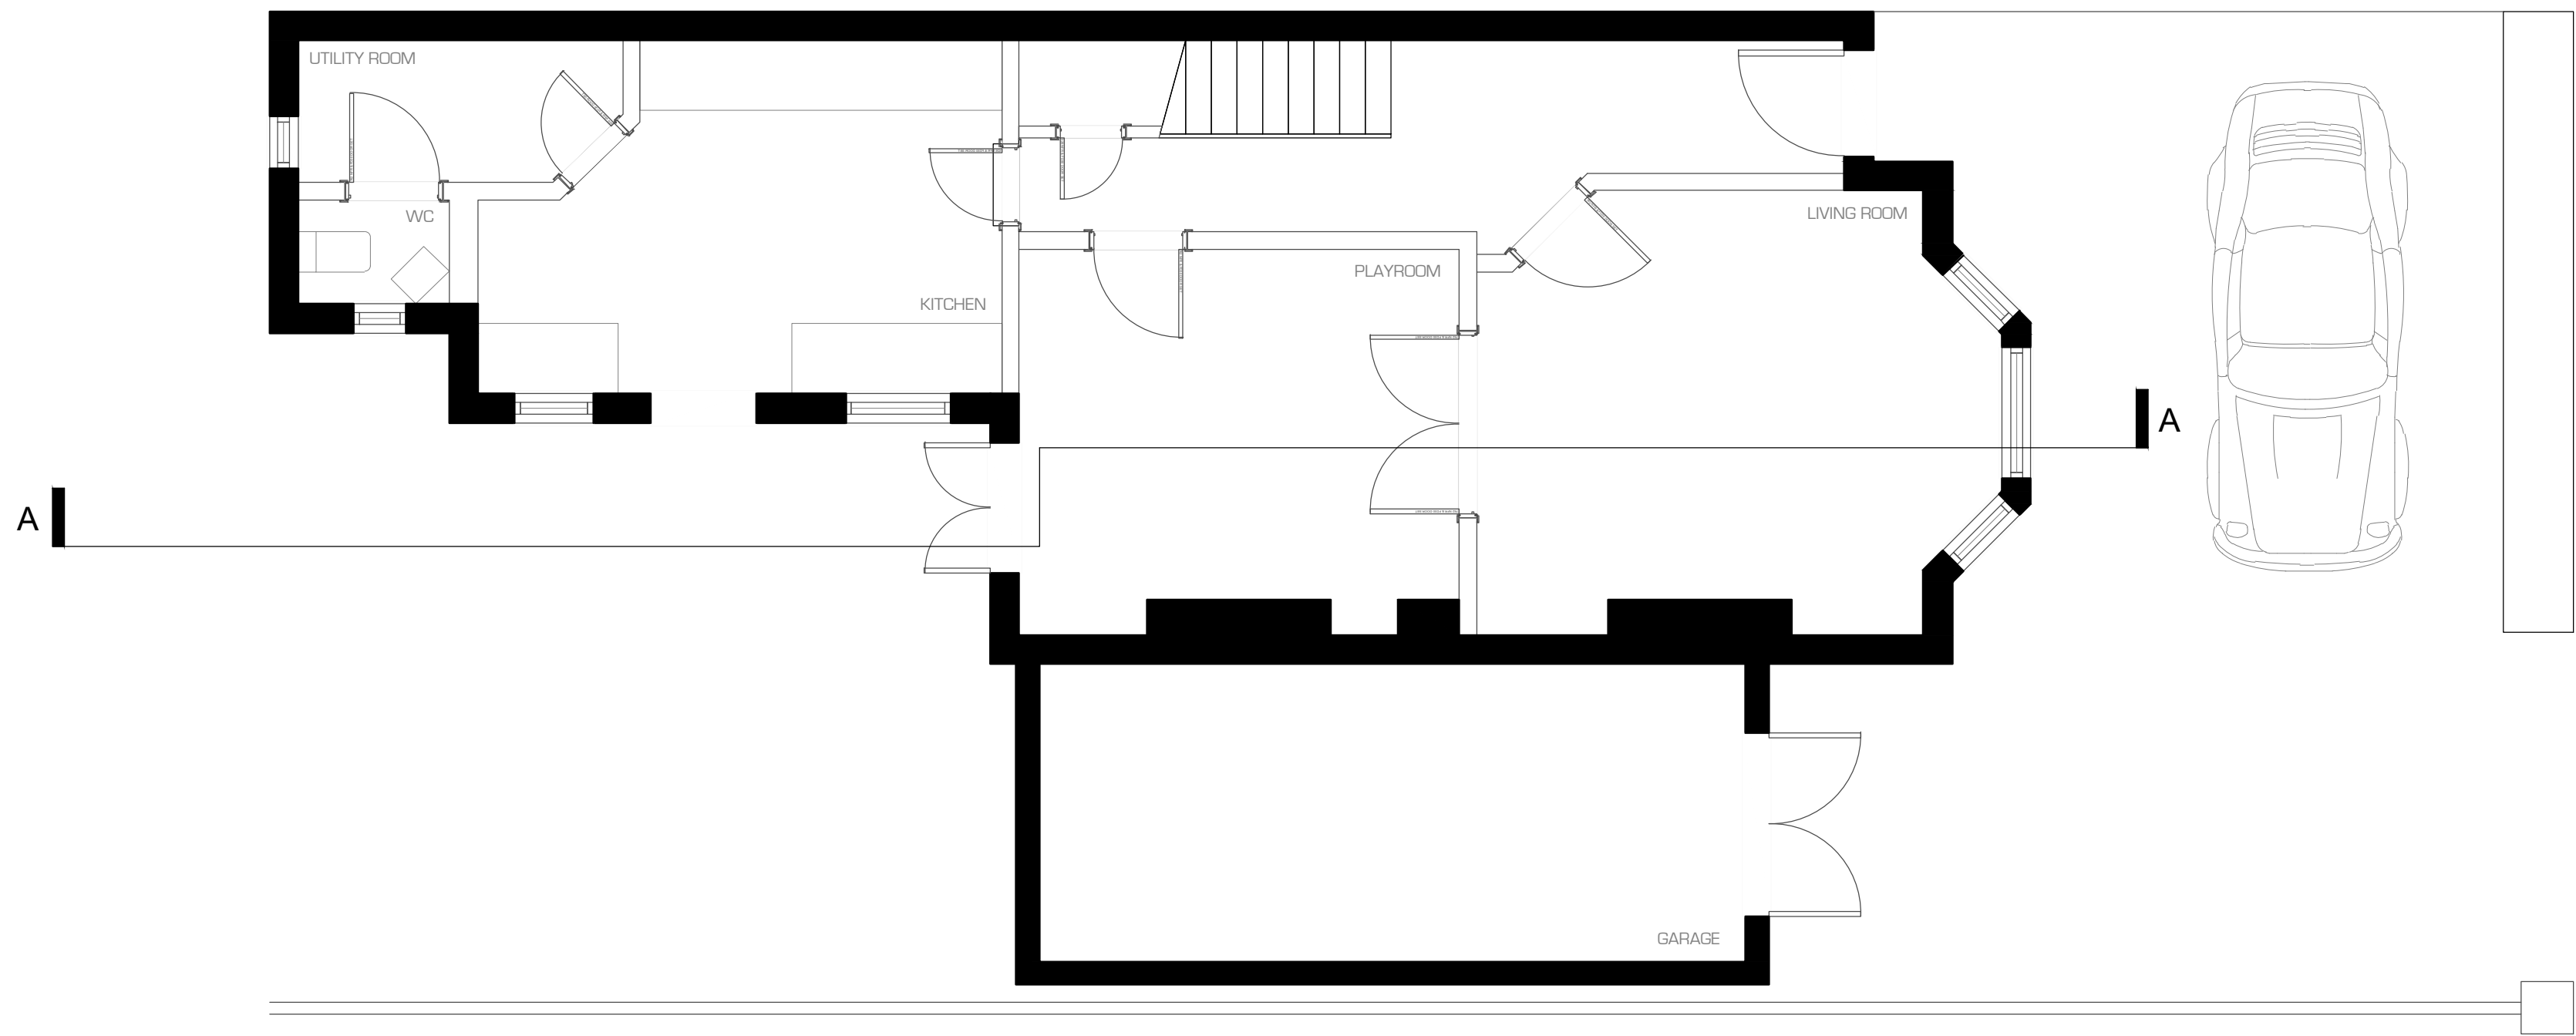

01 Existing Ground Floor Plan
1:50@A1

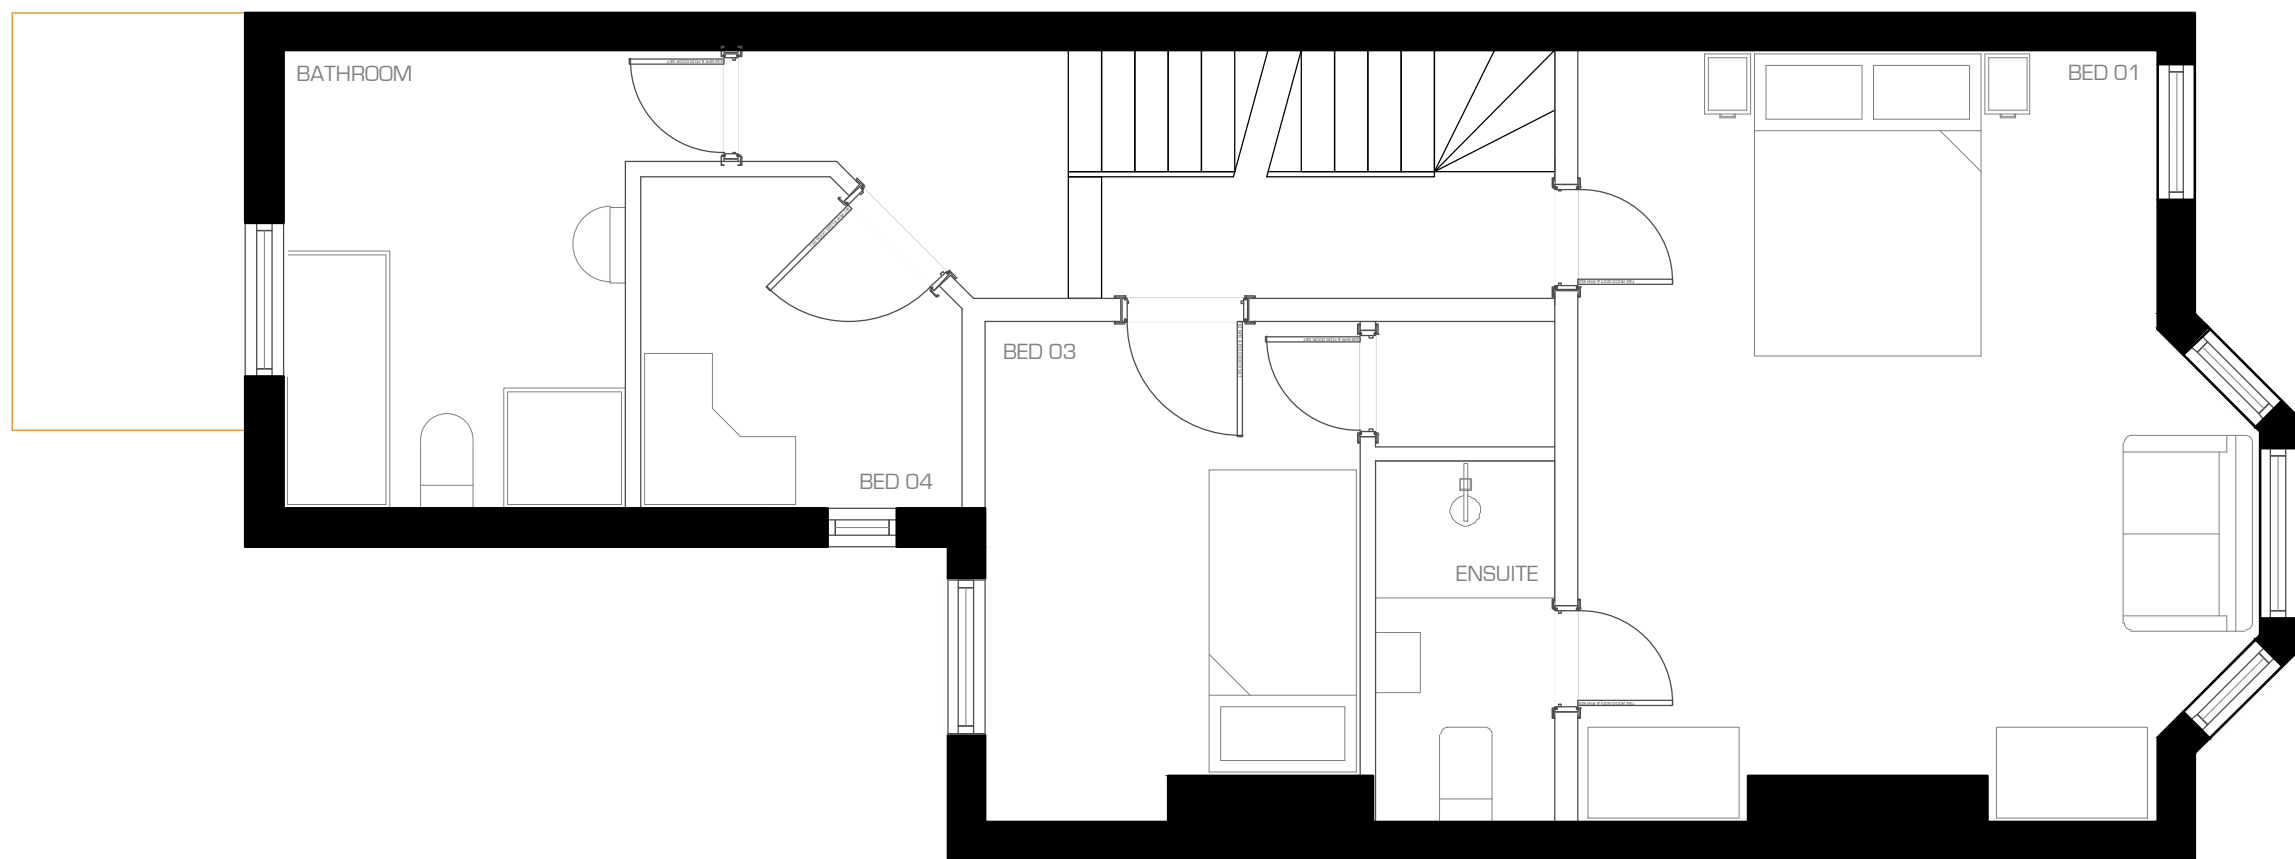

02 Existing First Floor Plan
1:50@A1

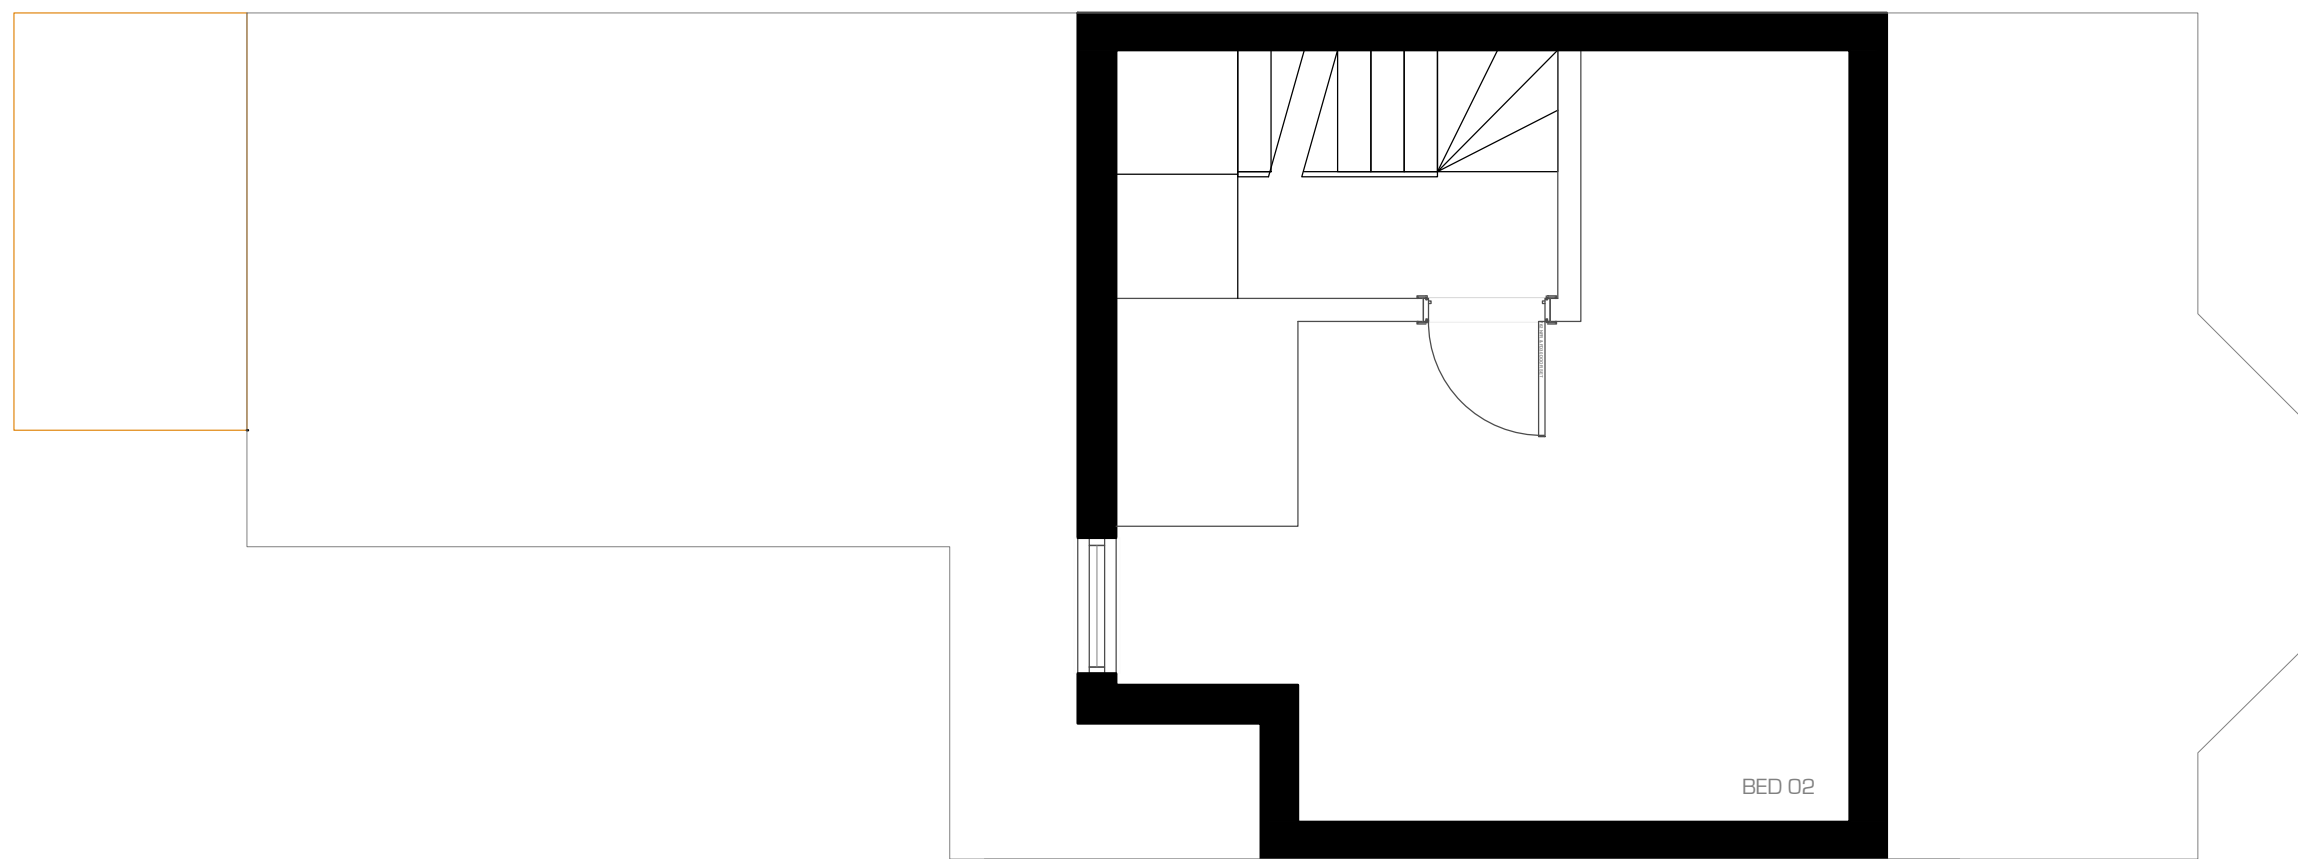



03 Existing Second Floor Plan
1:50@A1

Locator Plan

Drawing Key

P1	Submitted for Planning	MJP	31.03.25
----	------------------------	-----	----------

Rev	Description	By	Date
-----	-------------	----	------

  

PLANNING

Existing GA Plans

Site:
Haywards Road, Haywards Heath, Sussex

Date: February 2025	Drawn: MJP	Checked: XXX
-------------------------------	----------------------	------------------------

Scale:
1:100 @ A3 / 1:50 @ A1

Drawing No: BP_011_P_EXD1	Rev: P1
-------------------------------------	-------------------



General Notes
This drawing is the property of BAYA Group Ltd and is issued on the condition that it is not reproduced, disclosed or copied to any unauthorised person without written consent. Levels are in AOD unless otherwise stated. Dimensions are in millimeters unless otherwise stated. BAYA Group Ltd must be informed of any drawing errors immediately in writing. This drawing is for planning purposes only.

Contact Details
Nine Hills Road,
Cambridge,
CB2 1GE
T01223 803852
www.baya-group.co.uk | [email: info@baya-group.co.uk](mailto:info@baya-group.co.uk)