


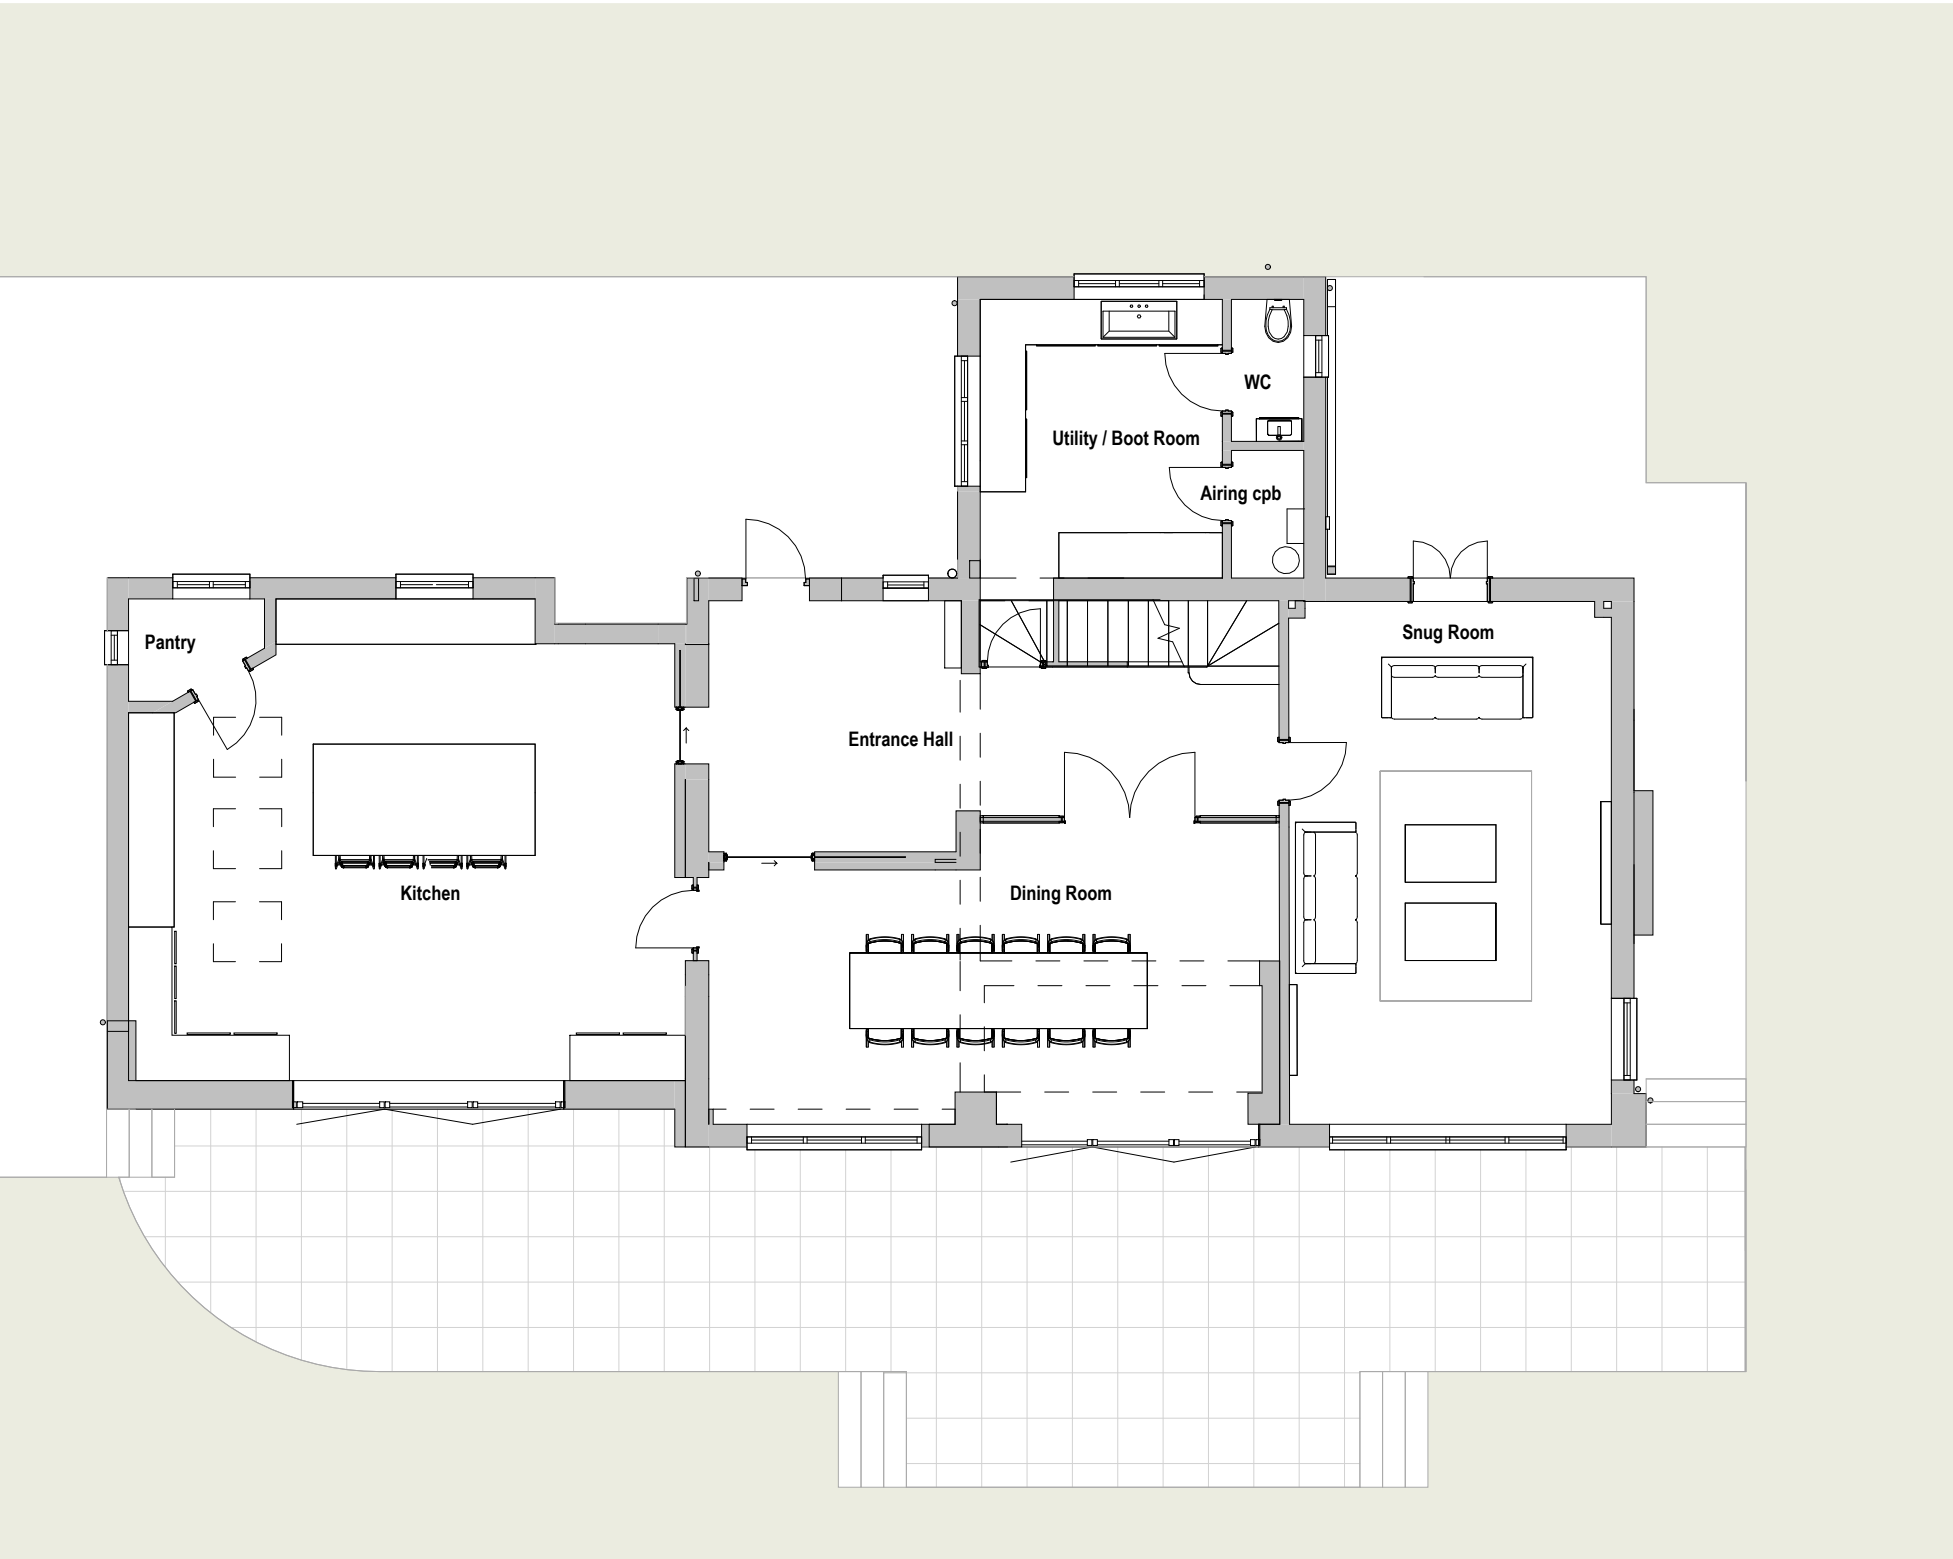

Revisions			
No.	Description	Date	By
7	Revised plans	14-03-25	
6	Revised plans	03-03-25	
5	Revised plans	20-02-25	
4	Revised plans	18-12-24	
3	Revised plans	12-12-24	

Notes:

GENERAL NOTES:

All dimensions & levels are preliminary and approximate and subject to utilities search, legal boundaries and detailed layouts/ design development through consultation.

Dimensions are to be checked on site by contractor & sub contractors prior to commencement of work, any discrepancies are to be highlighted immediately to the architects.



Project No. Project Name:
520 Culvers

Drawing Name:
Proposed Ground Floor Plan

Drawing No.	Revision:	Suitability Description:
P008	P7	PLANNING
Drawn: MS	Checked: GF	Orig Paper Size: A3