


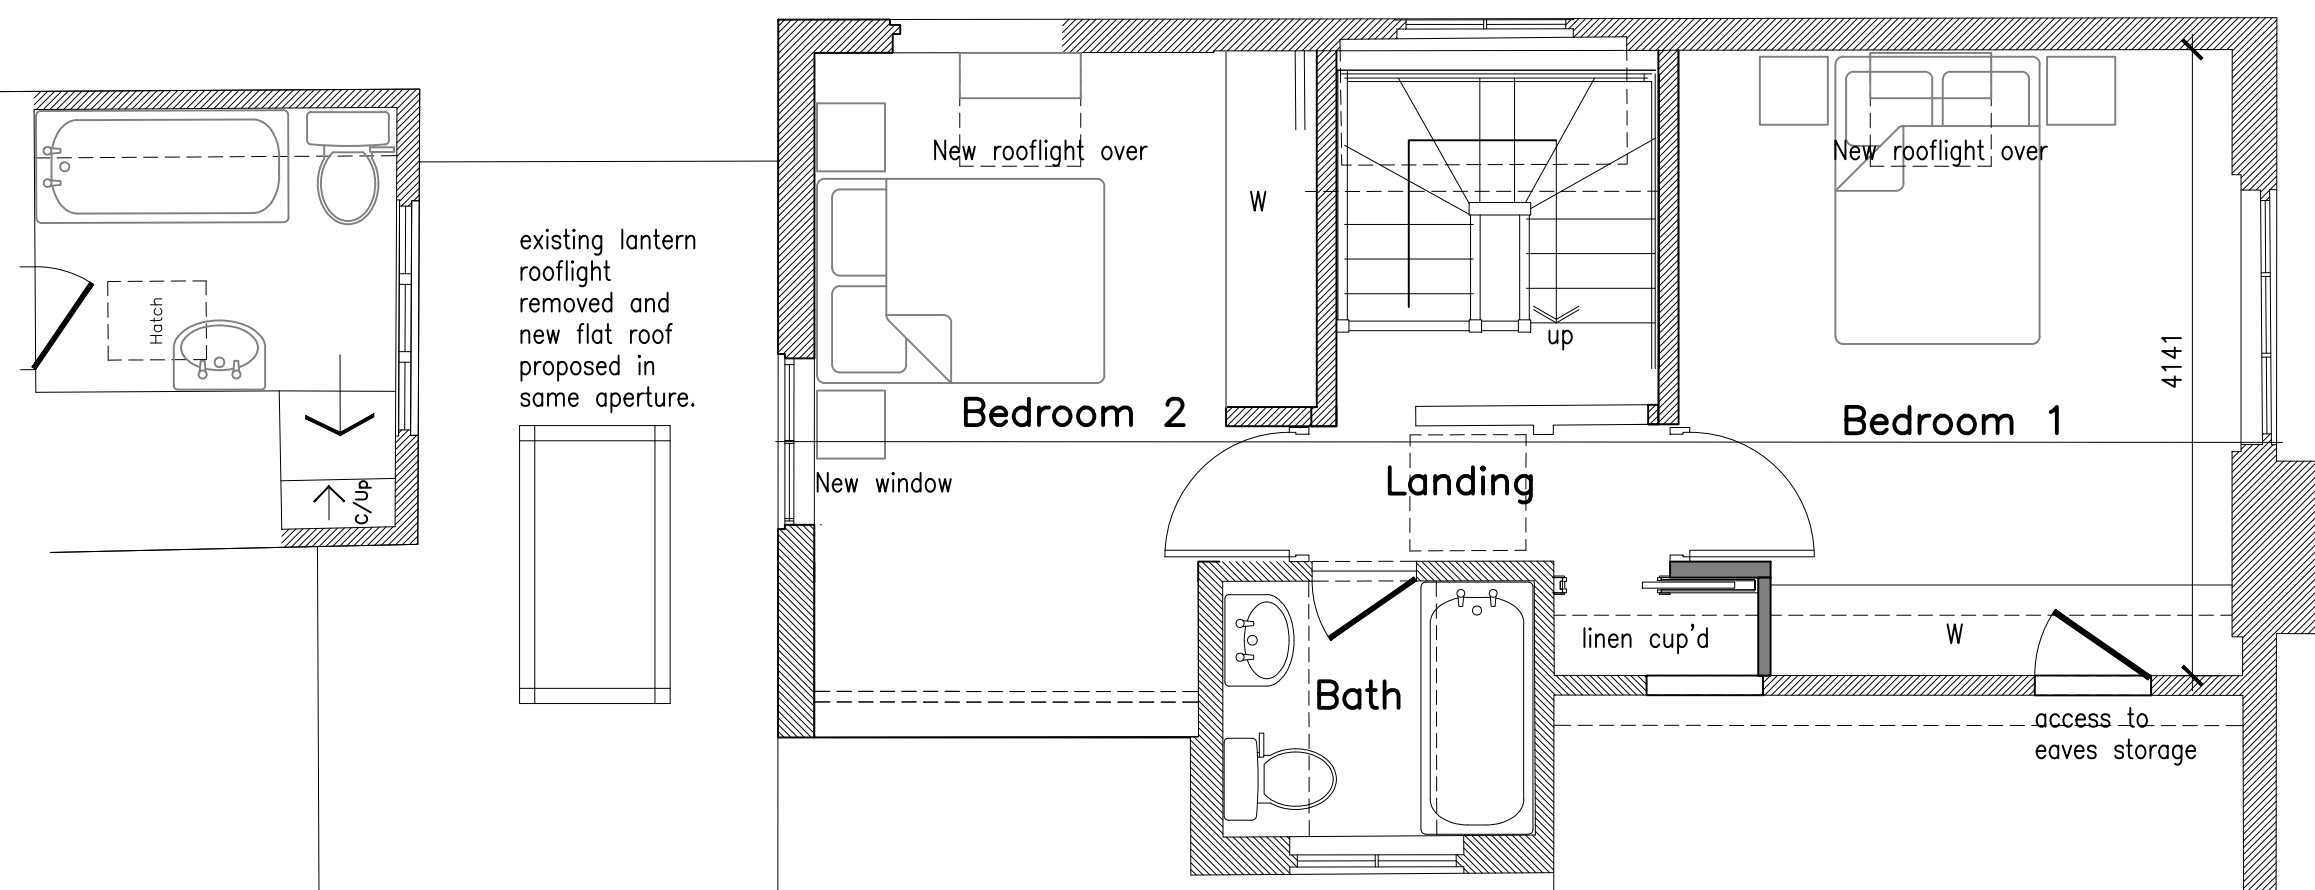
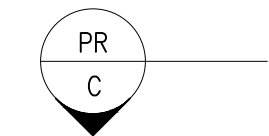


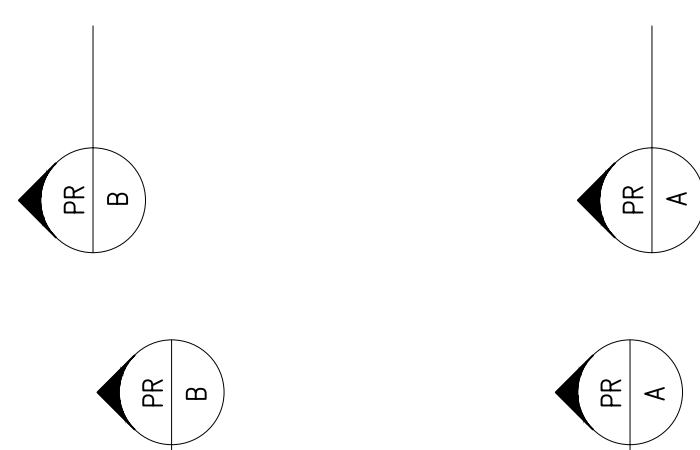

First Floor Plan 1:50

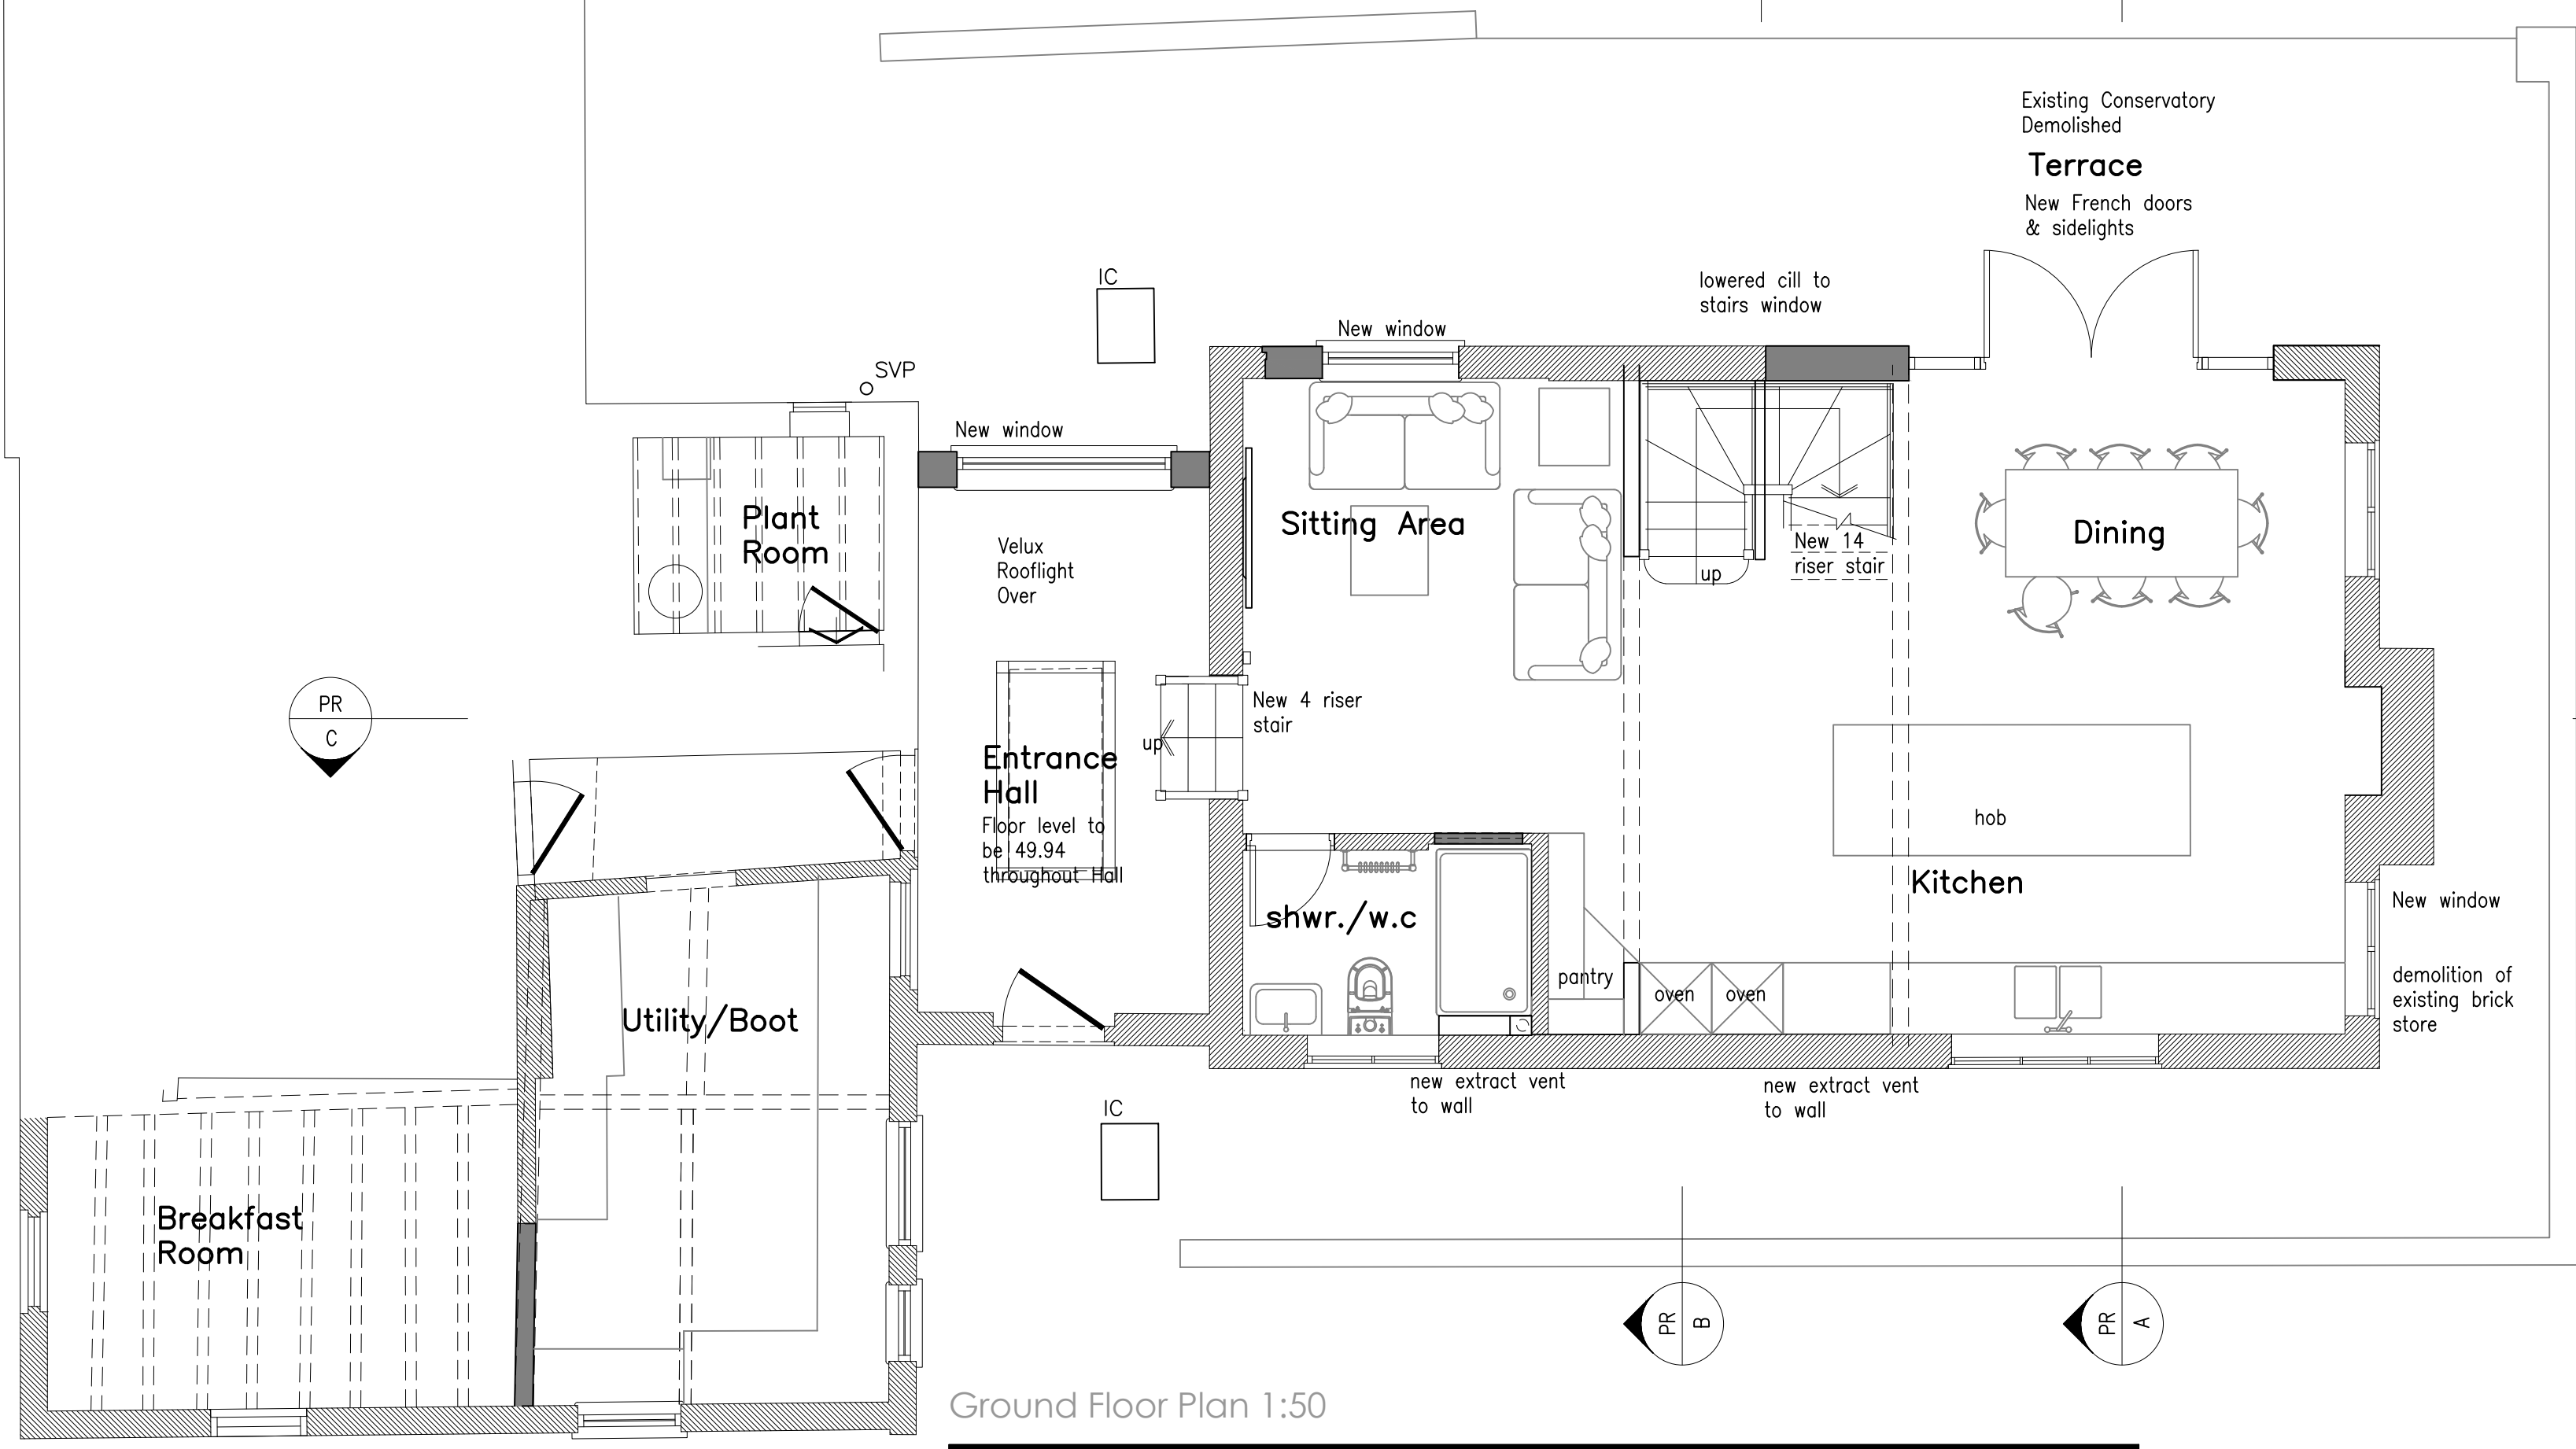


Fit Mark

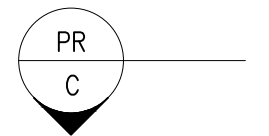

Ground Floor Plan 1:50

Scale In Metres

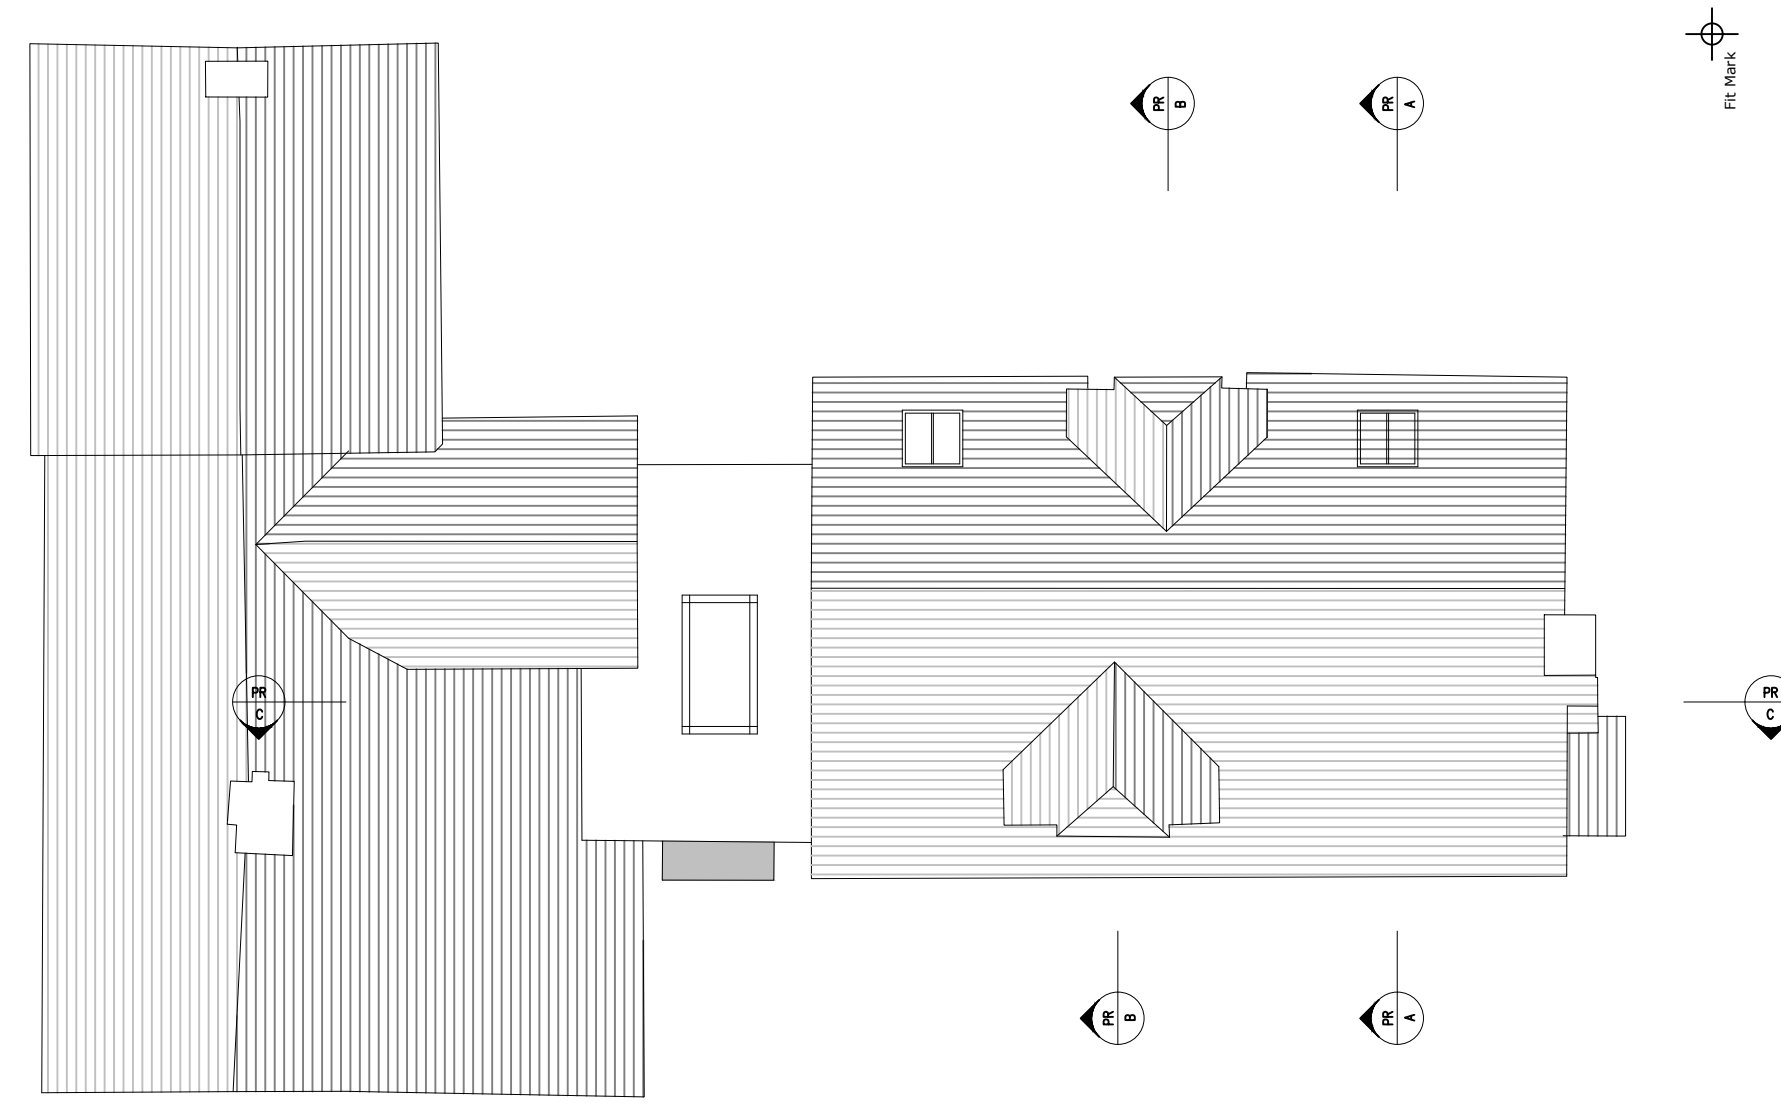

Roof Plan 1:100

Scale In Metres

rev.	date	comment
amendments		
k aarchitects		
client		
Mr & Mrs M. McGahan		
job		
Strouds Church Lane Horsted Keynes, RH17 7AY		
drawing number		
308.PL.01		
drawing title		
Proposed ground, first floor and roof plans		
date	scale/original sheet size	RIBA work stage
Jan.'26	Varies @ A1	n/a
Do not scale off drawing. Check all dimensions on site before work is commenced. All goods materials and workmanship to conform with current building regulations BS5 and CDM. © Copyright K A Architects Ltd.		
k a architects limited 27 Parkland Road Haywards Heath West Sussex BN16 1PU		
telephone 07712 649 542 email k a.architects@gmail.com www.k aarchitects.co.uk		
Company No. 6538521 Registered Office 27 Parkland Road, Haywards Heath, BN16 1PU		