



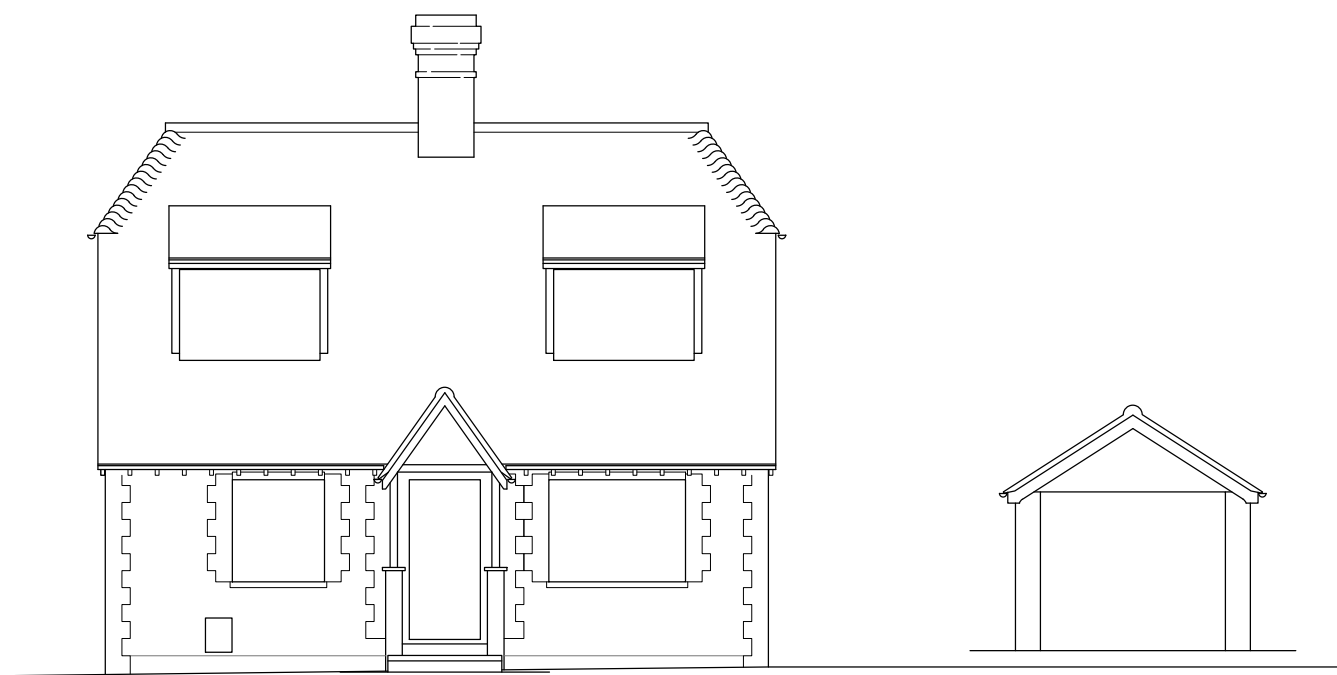

- WEST (FRONT) ELEVATION - 1:100 -

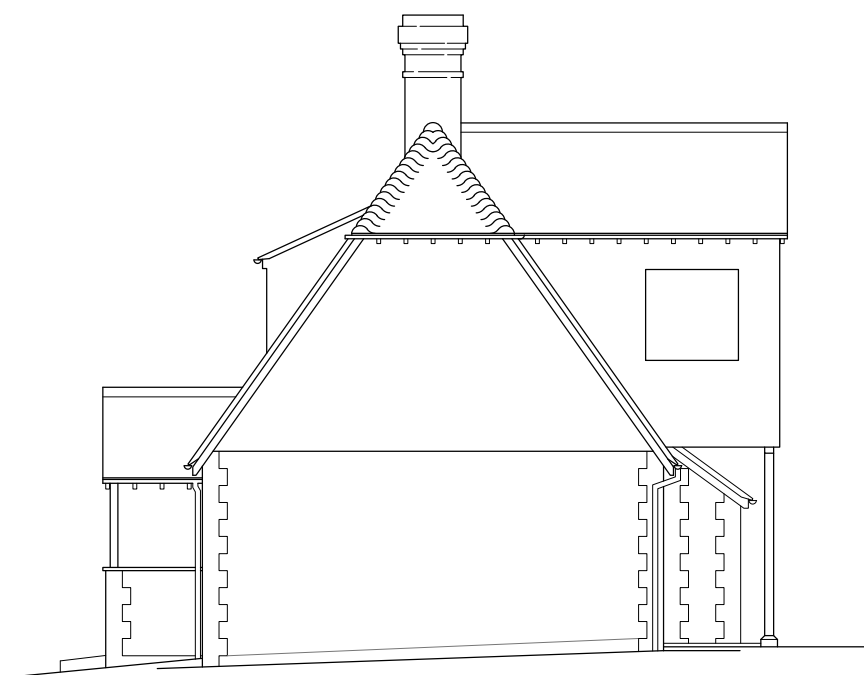

- SOUTH ELEVATION -




- EAST ELEVATION -




- NORTH ELEVATION -


EXISTING GARAGE (TO BE DEMOLISHED)

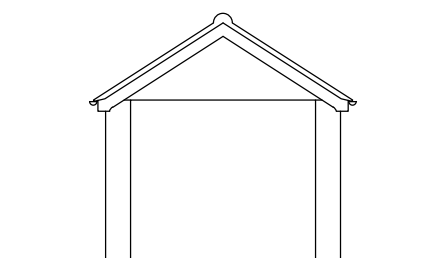


- WEST ELEV'N - 1:100 -

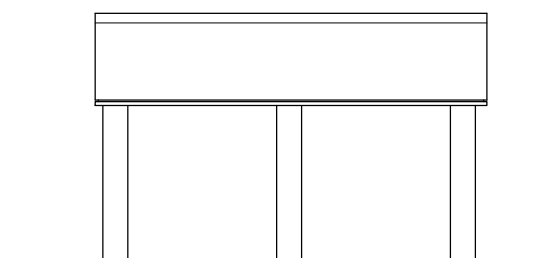


- SOUTH ELEVATION -

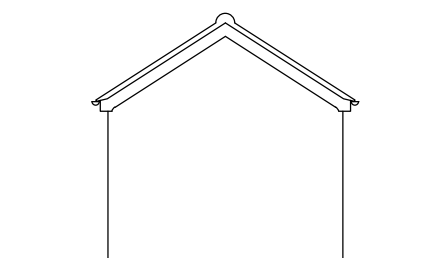


- EAST ELEVATION -

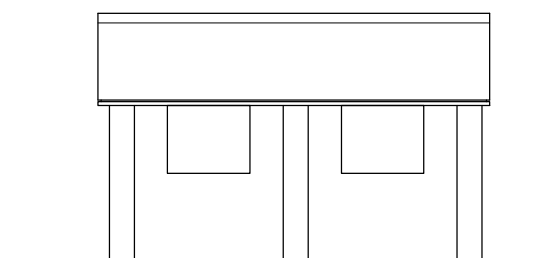



- NORTH ELEVATION -

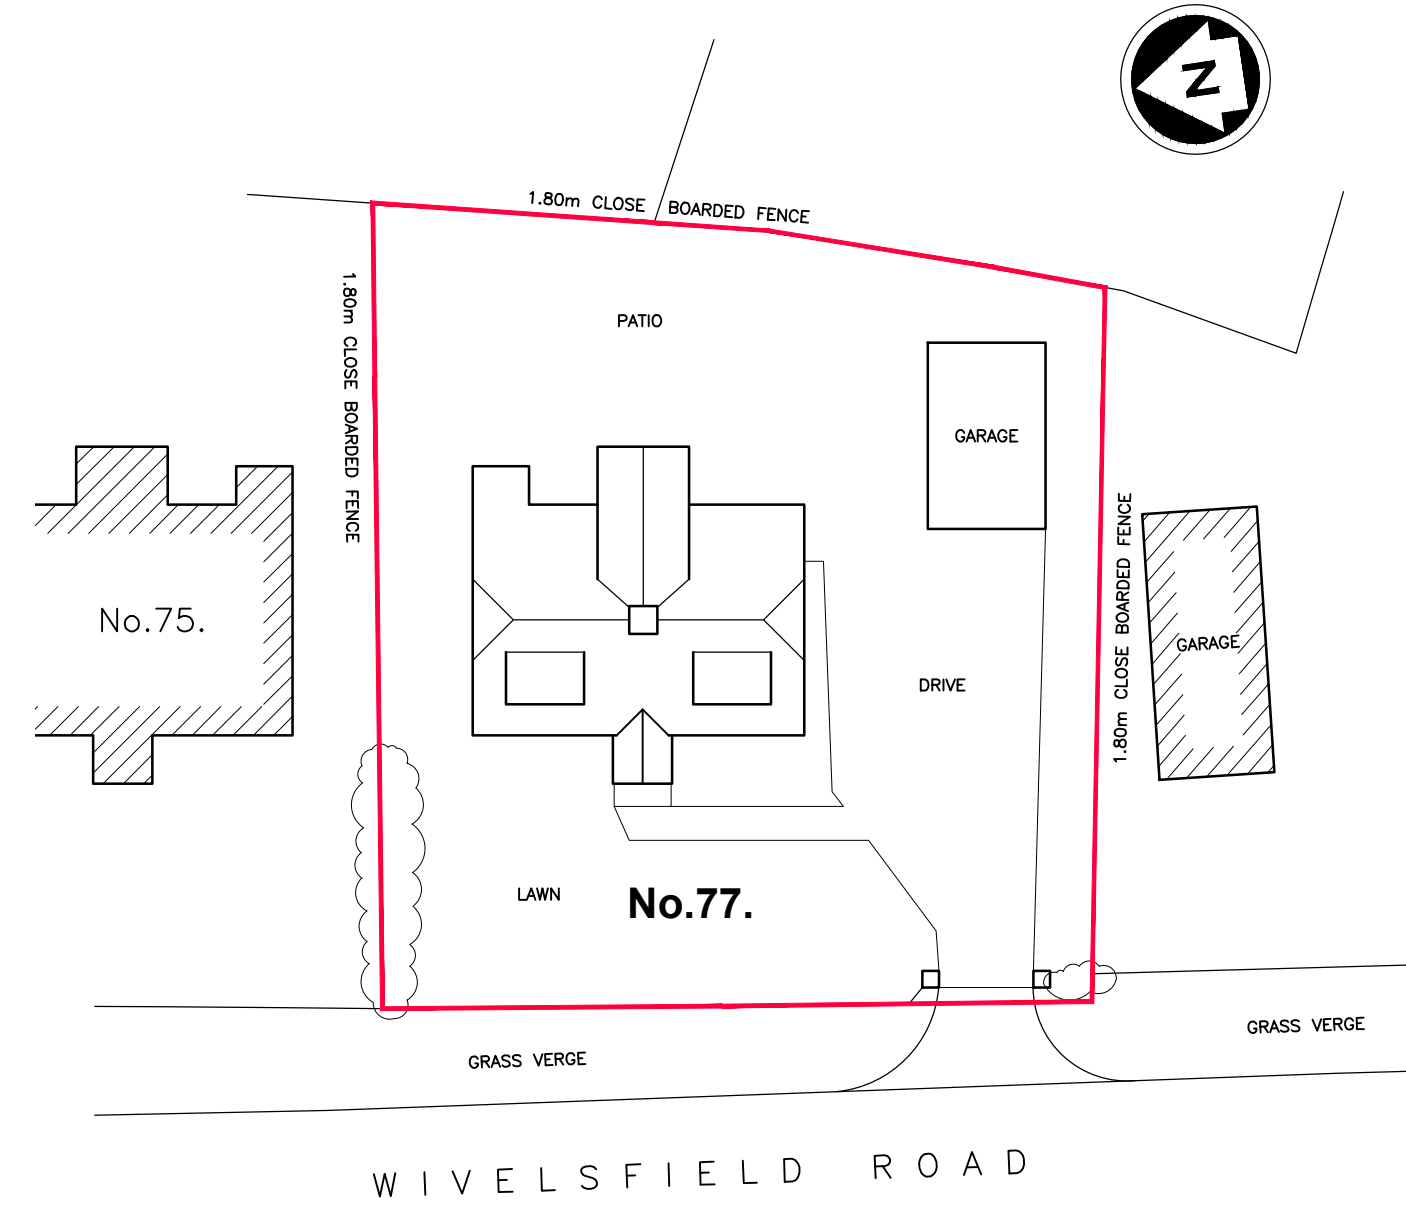

- SITE PLAN - 1:200 -

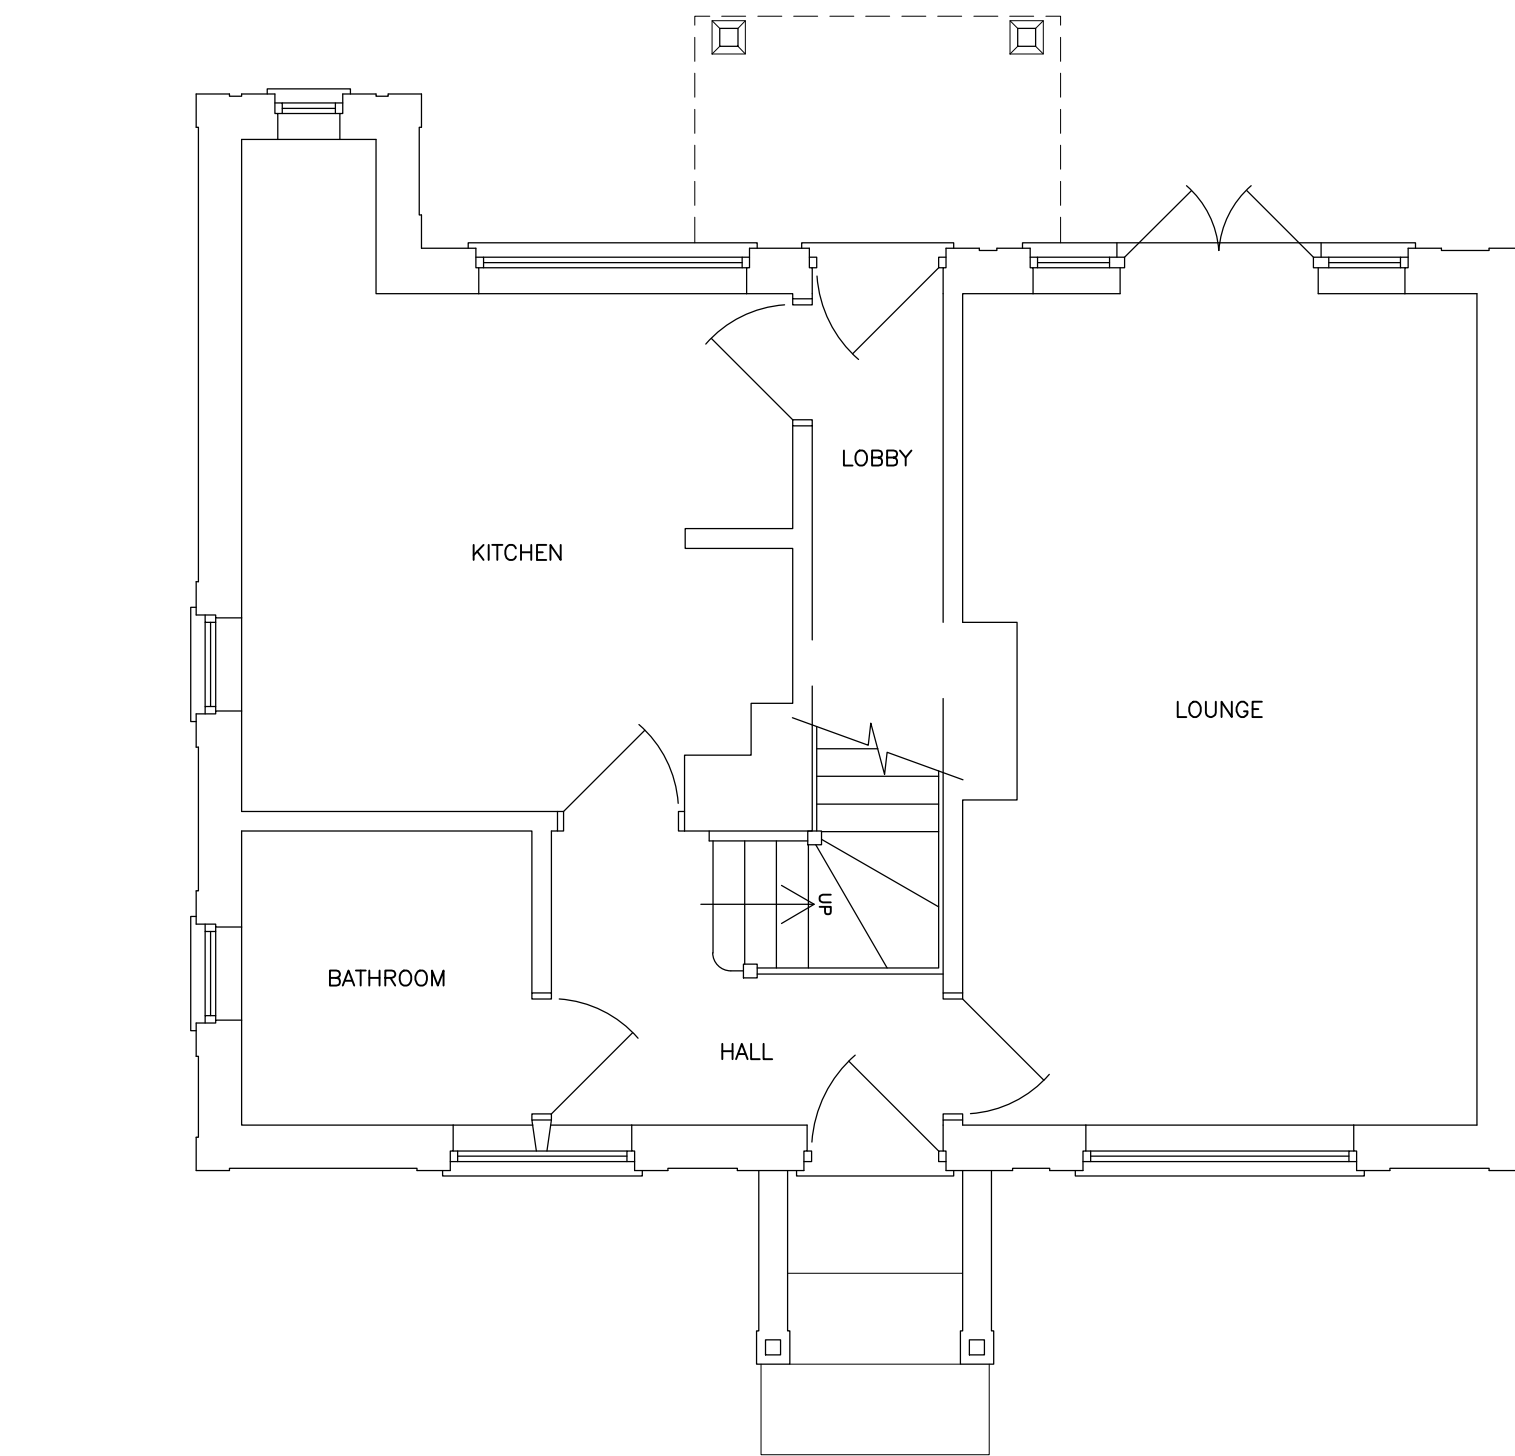

- GROUND FLOOR PLAN - 1:50 -

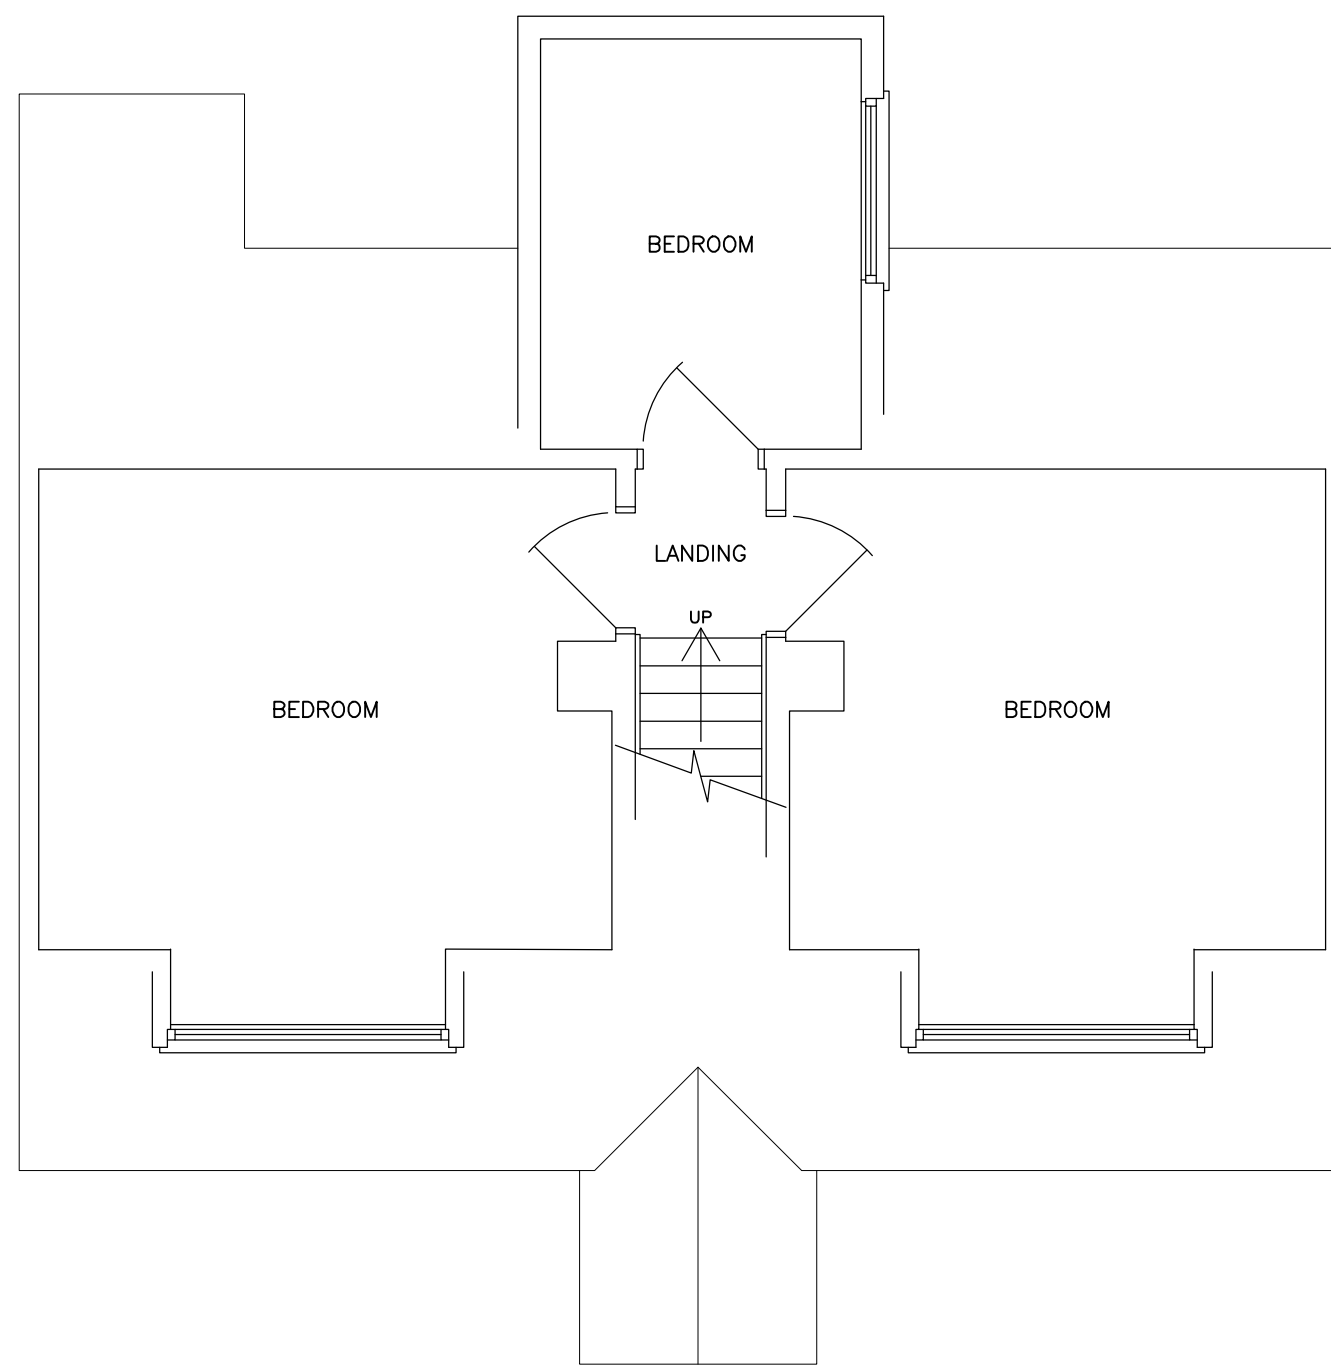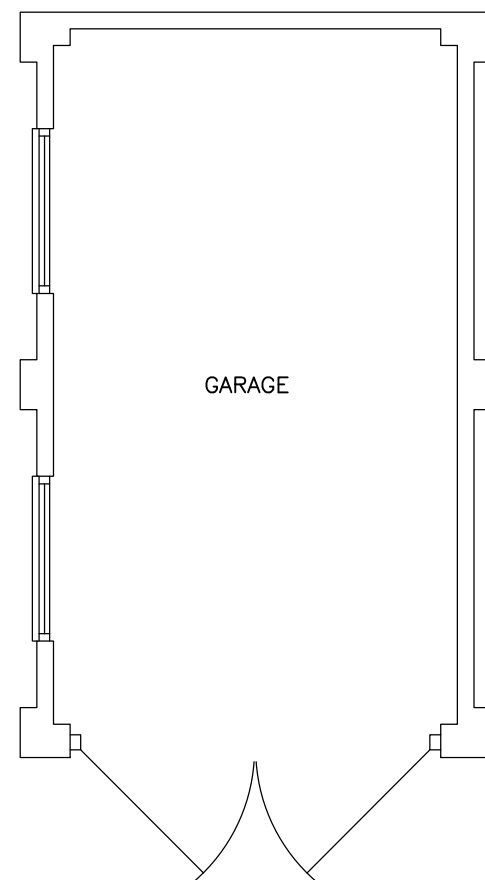

- FIRST FLOOR PLAN -

Revisions		
Rev A 18.12.25 EXISTING GARAGE DETAILS ADDED		
Client		
Mr M Pollard		
Job Title		
PROPOSED EXTENSION & ALTERATIONS		
77 WIVELSFIELD ROAD HAYWARDS HEATH WEST SUSSEX RH16 4EP		
Drawing Title		
SURVEY - AS EXISTING		
T. J. Evans Building Drawings & Technical Service		
Holly's Choice Spithurst Road Barcombe East Sussex BN8 5EF Telephone (01273) 400835 E-mail: Tim@TJEvansLtd.co.uk		
Date	December 2025	Paper Size A1
Drawing Number	5 2 5 / 0 3 7 / 0 0	A