




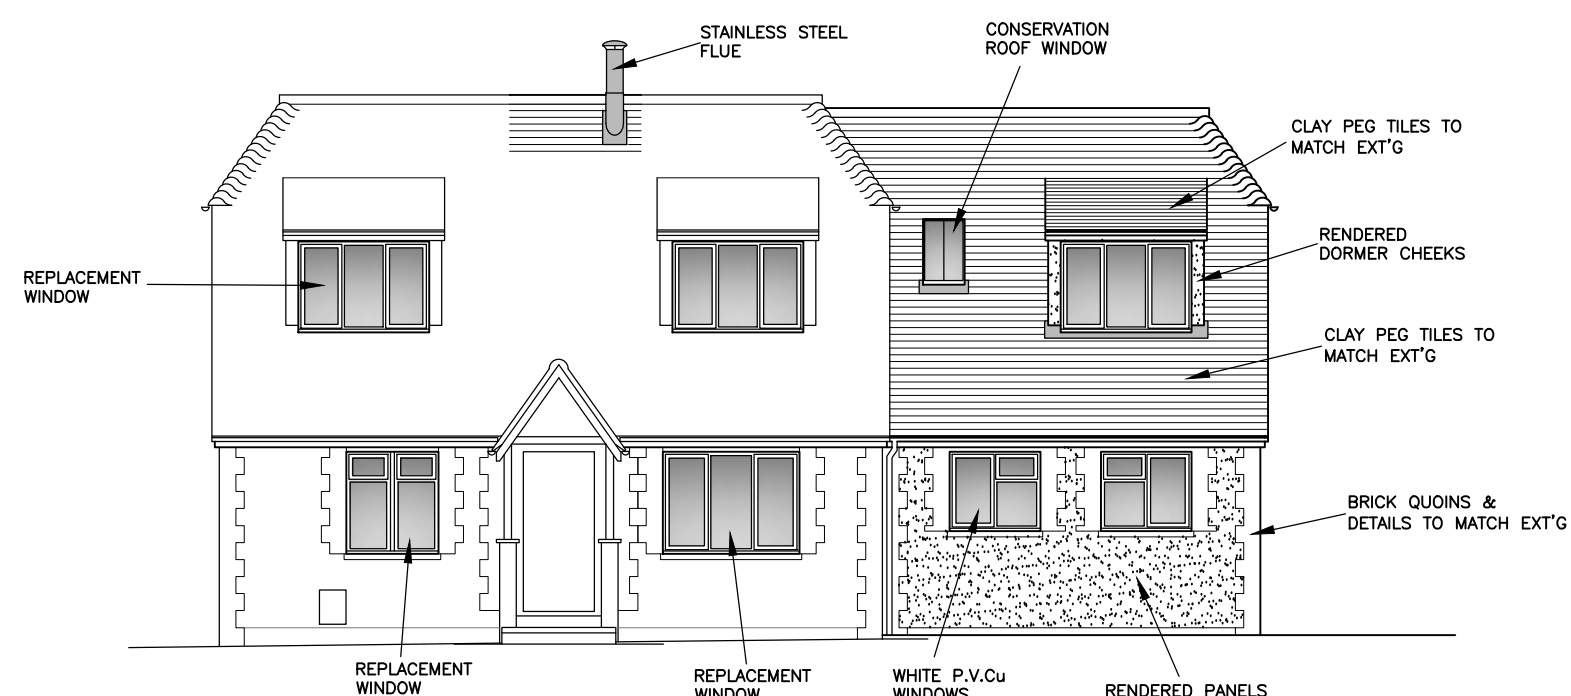


- WEST (FRONT) ELEVATION - 1:100 -

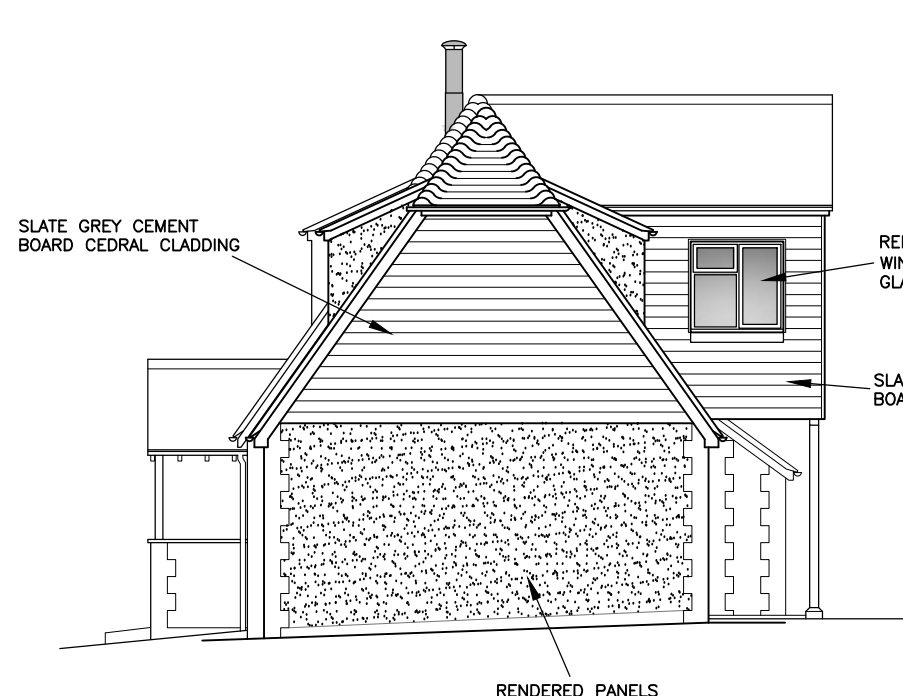


- SOUTH ELEVATION -

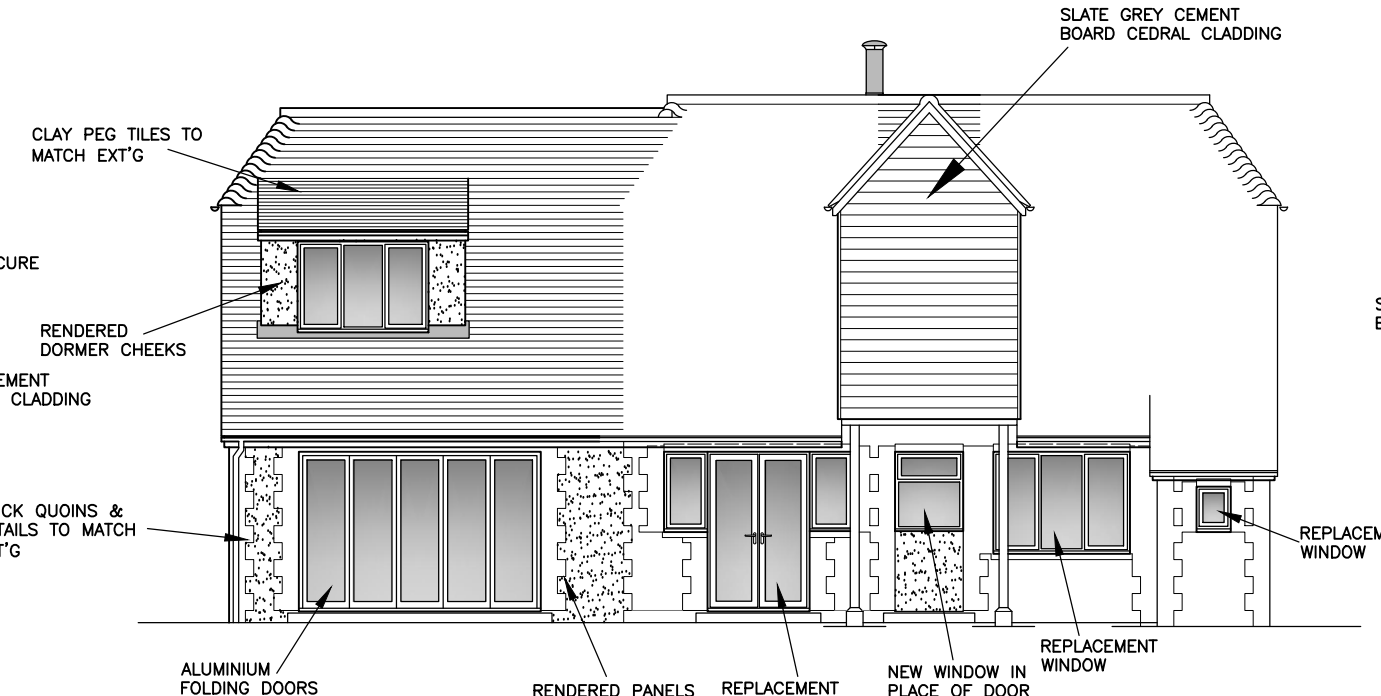


- EAST ELEVATION -

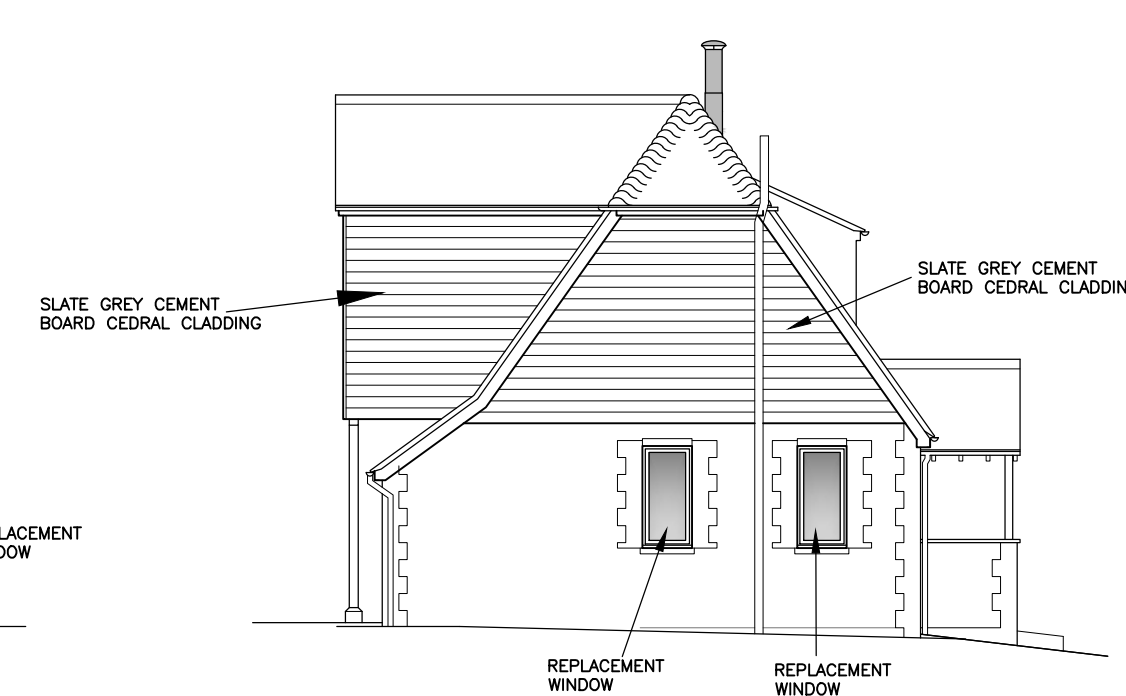


- NORTH ELEVATION -

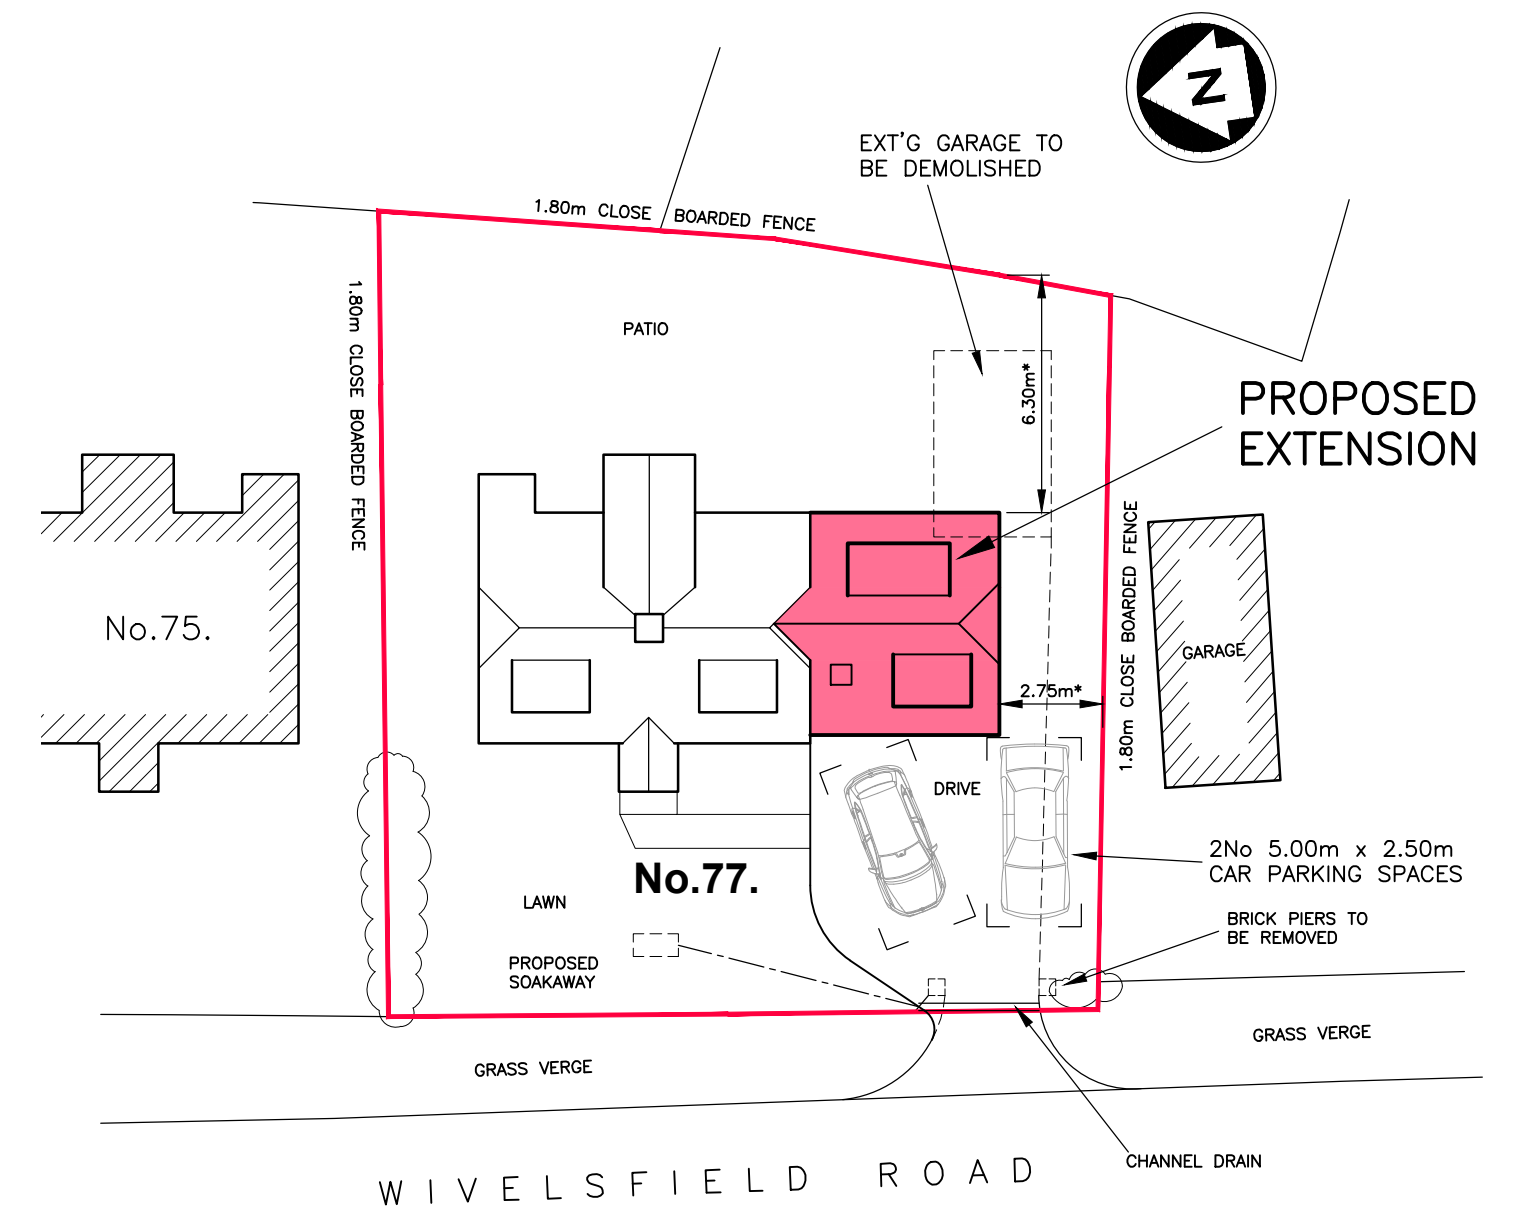

- SITE PLAN - 1:200 -

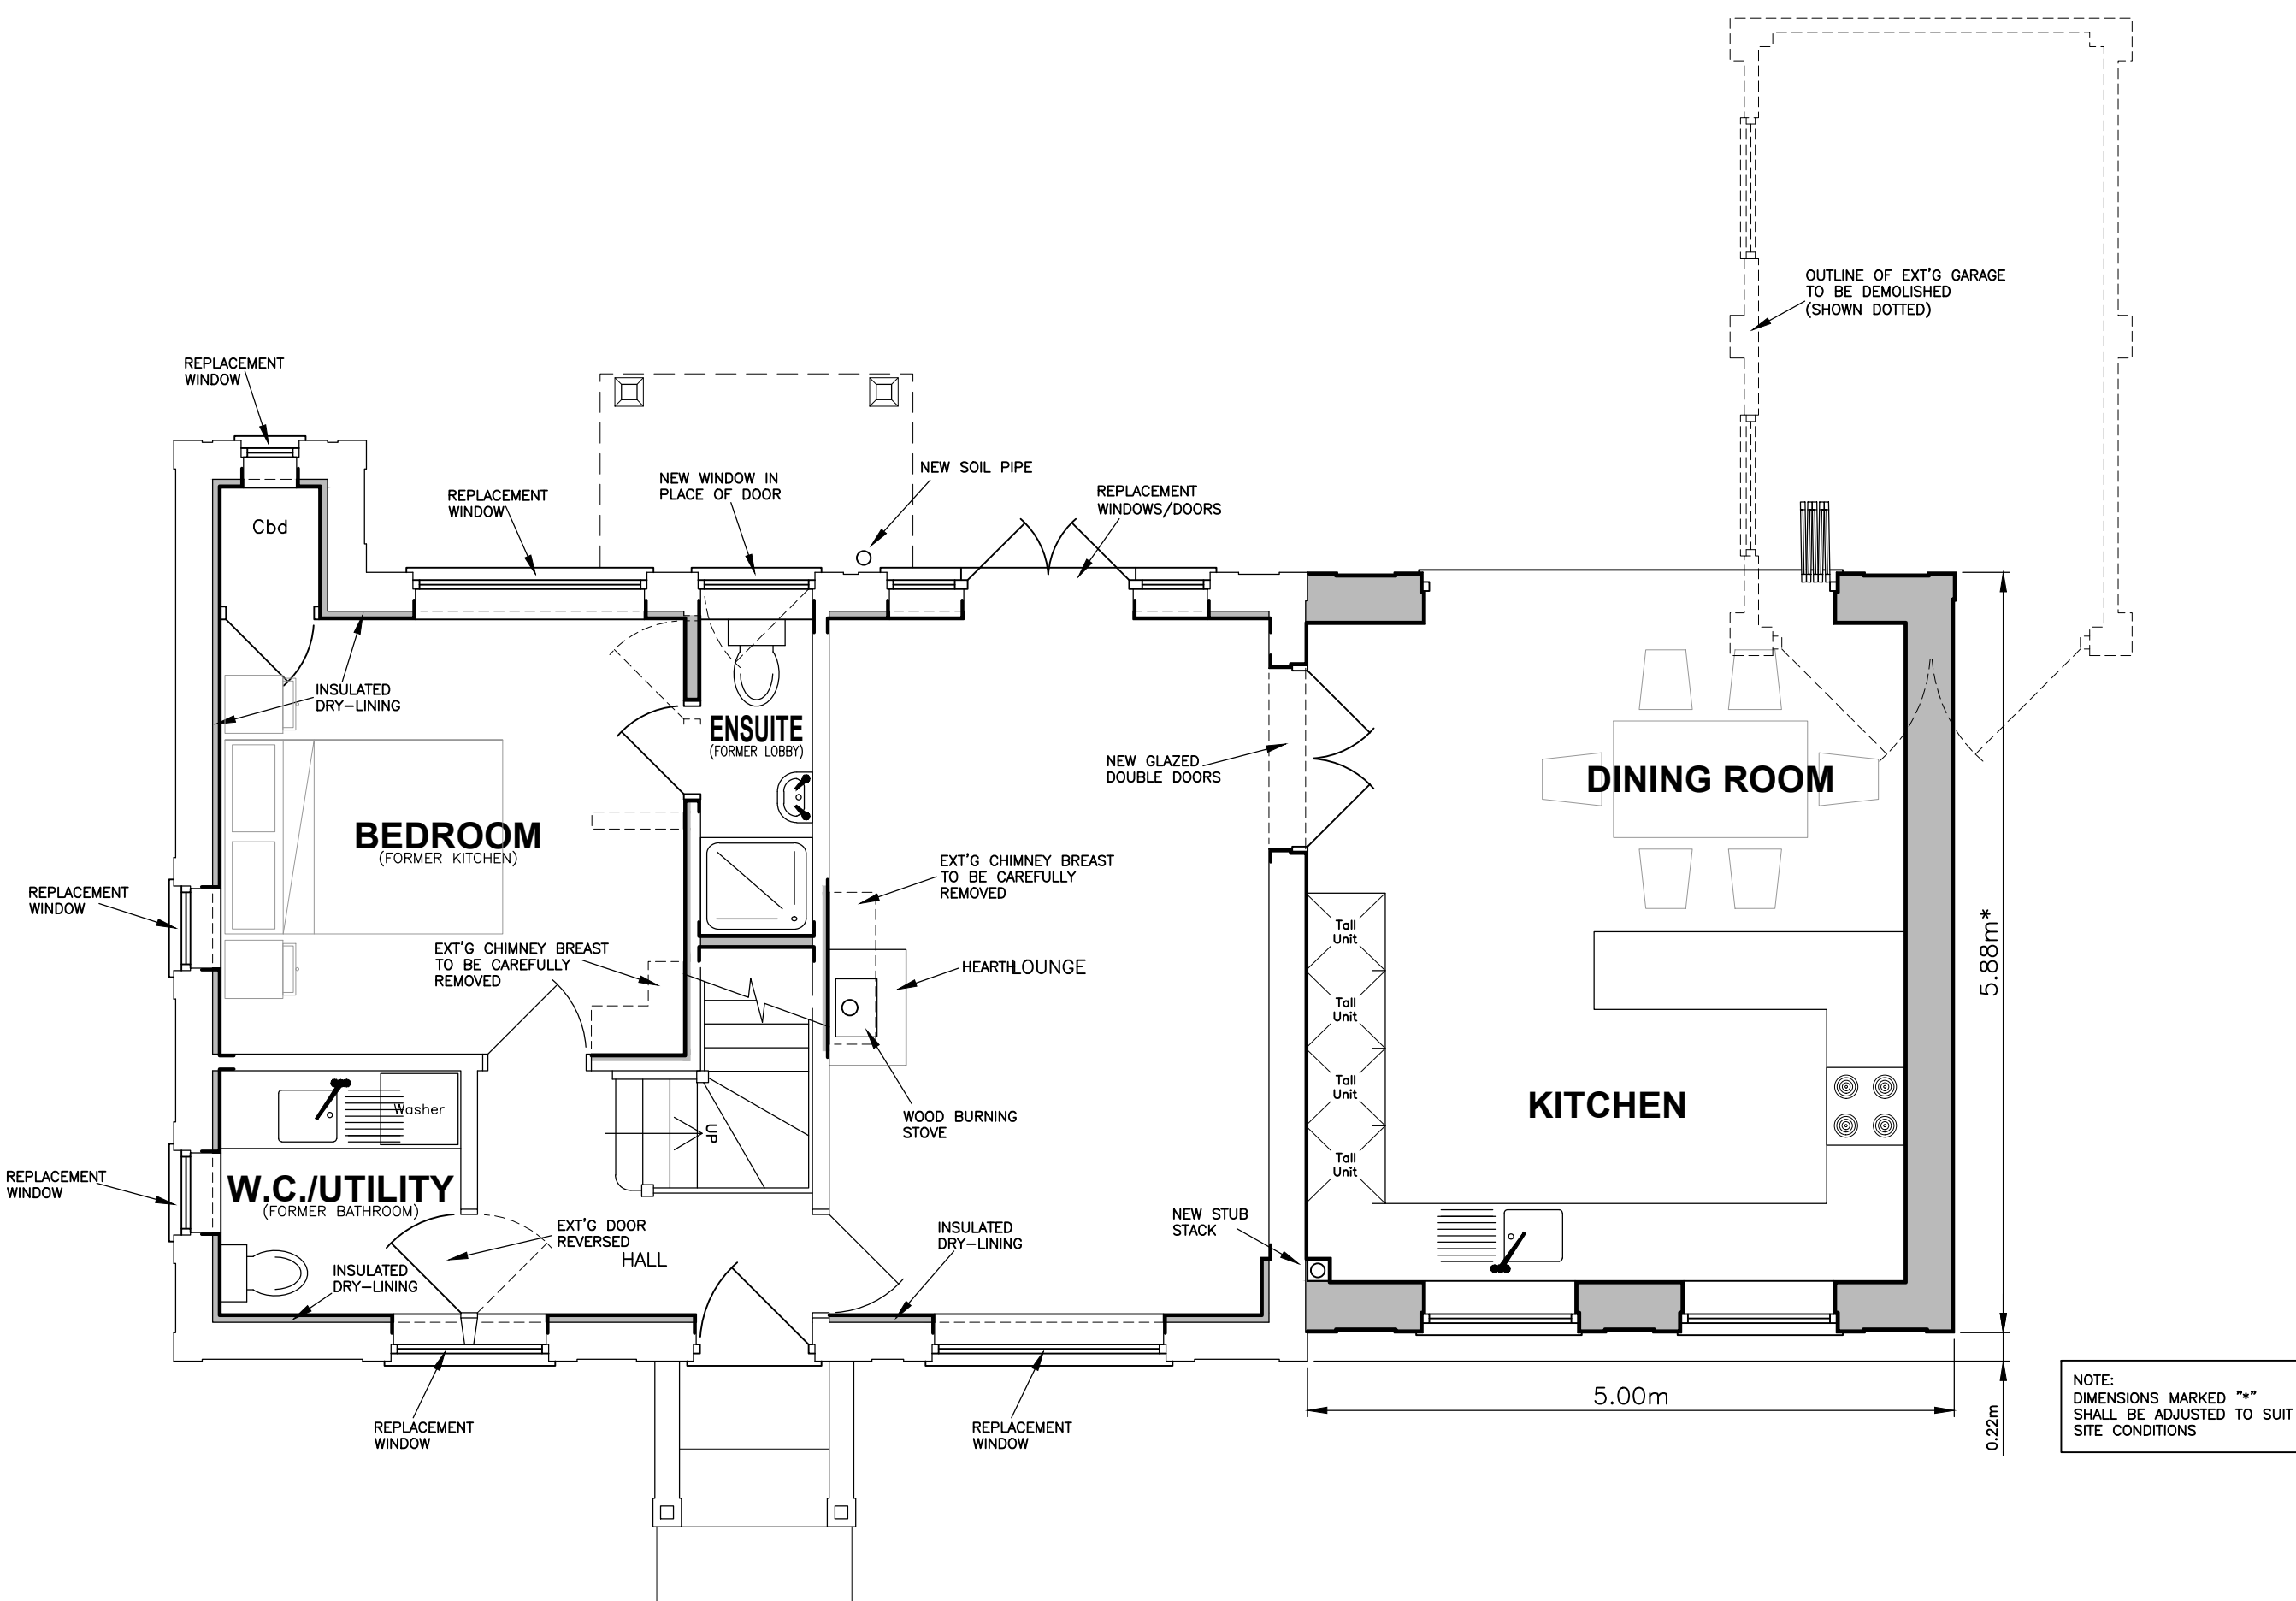

- GROUND FLOOR PLAN - 1:50 -

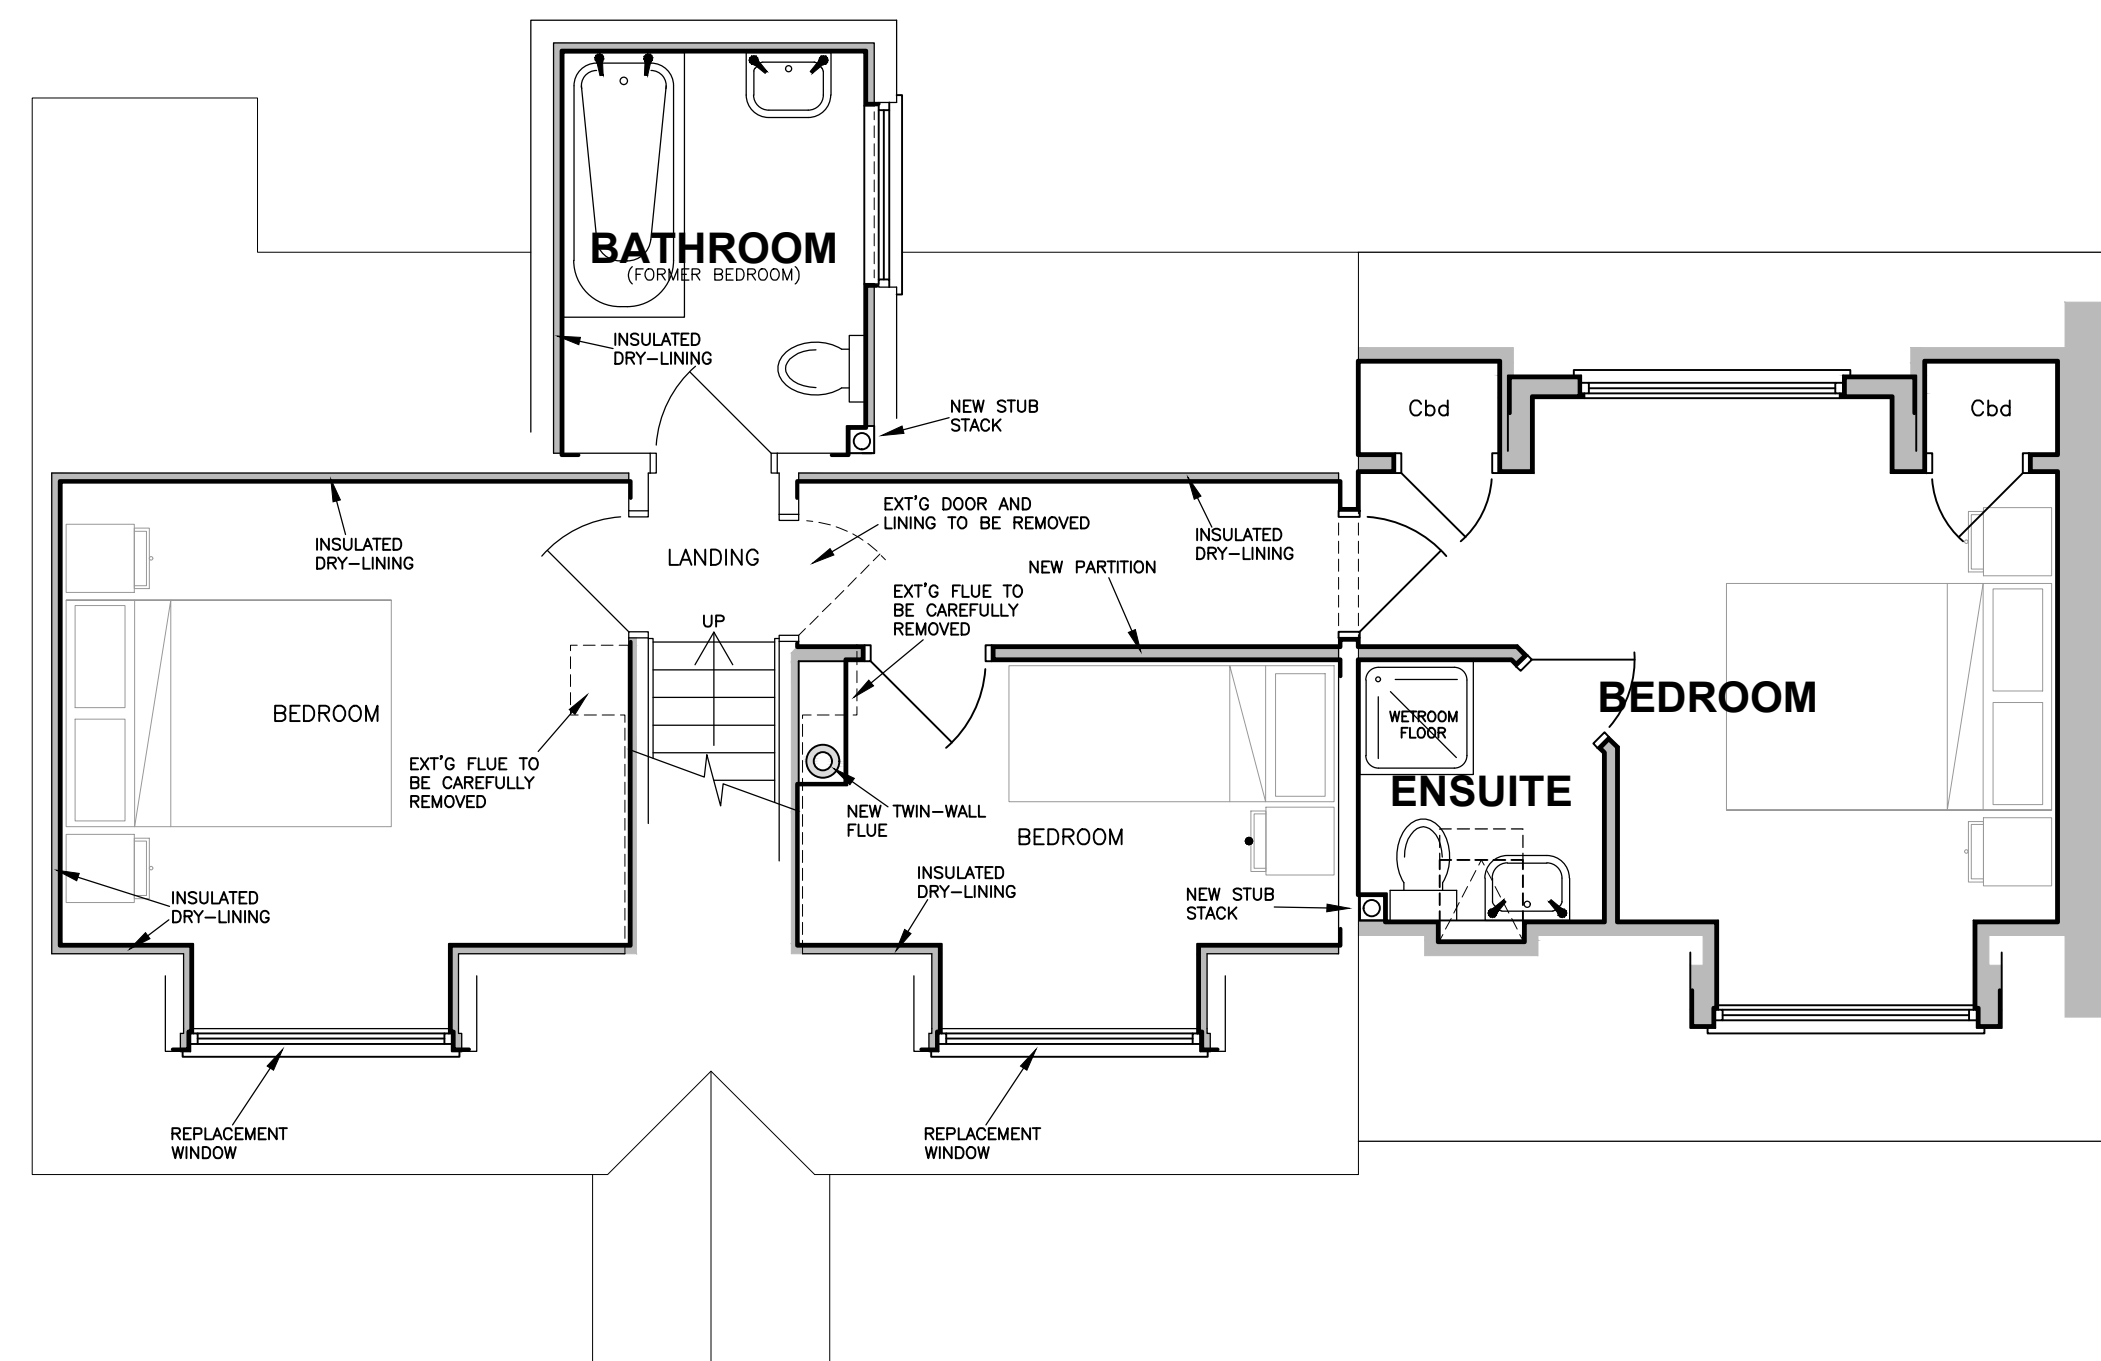

- FIRST FLOOR PLAN -

Revisions		
Rev B 19.12.25 DRAWING COMPLETED FOR PLANNING APPLICATION		
Rev A 15.12.25 CLIENT'S COMMENTS INCORPORATED		
Client		
Mr M Pollard		
Job Title		
PROPOSED TWO STOREY SIDE EXTENSION & ALTERATIONS		
77 WIVELSFIELD ROAD		
HAYWARDS HEATH		
WEST SUSSEX		
RH16 4EP		
Drawing Title		
GENERAL ARRANGEMENT		
T. J. Evans		
Building Drawings & Technical Service		
Holly's Choice		
Spithurst Road		
Barcombe		
East Sussex BN8 5EF		
Telephone (01273) 400835		
E-mail: Tim@TJEvansLtd.co.uk		
Date	December 2025	Paper Size A1
Drawing Number	5 2 5 / 0 3 7 / 0 1	B