



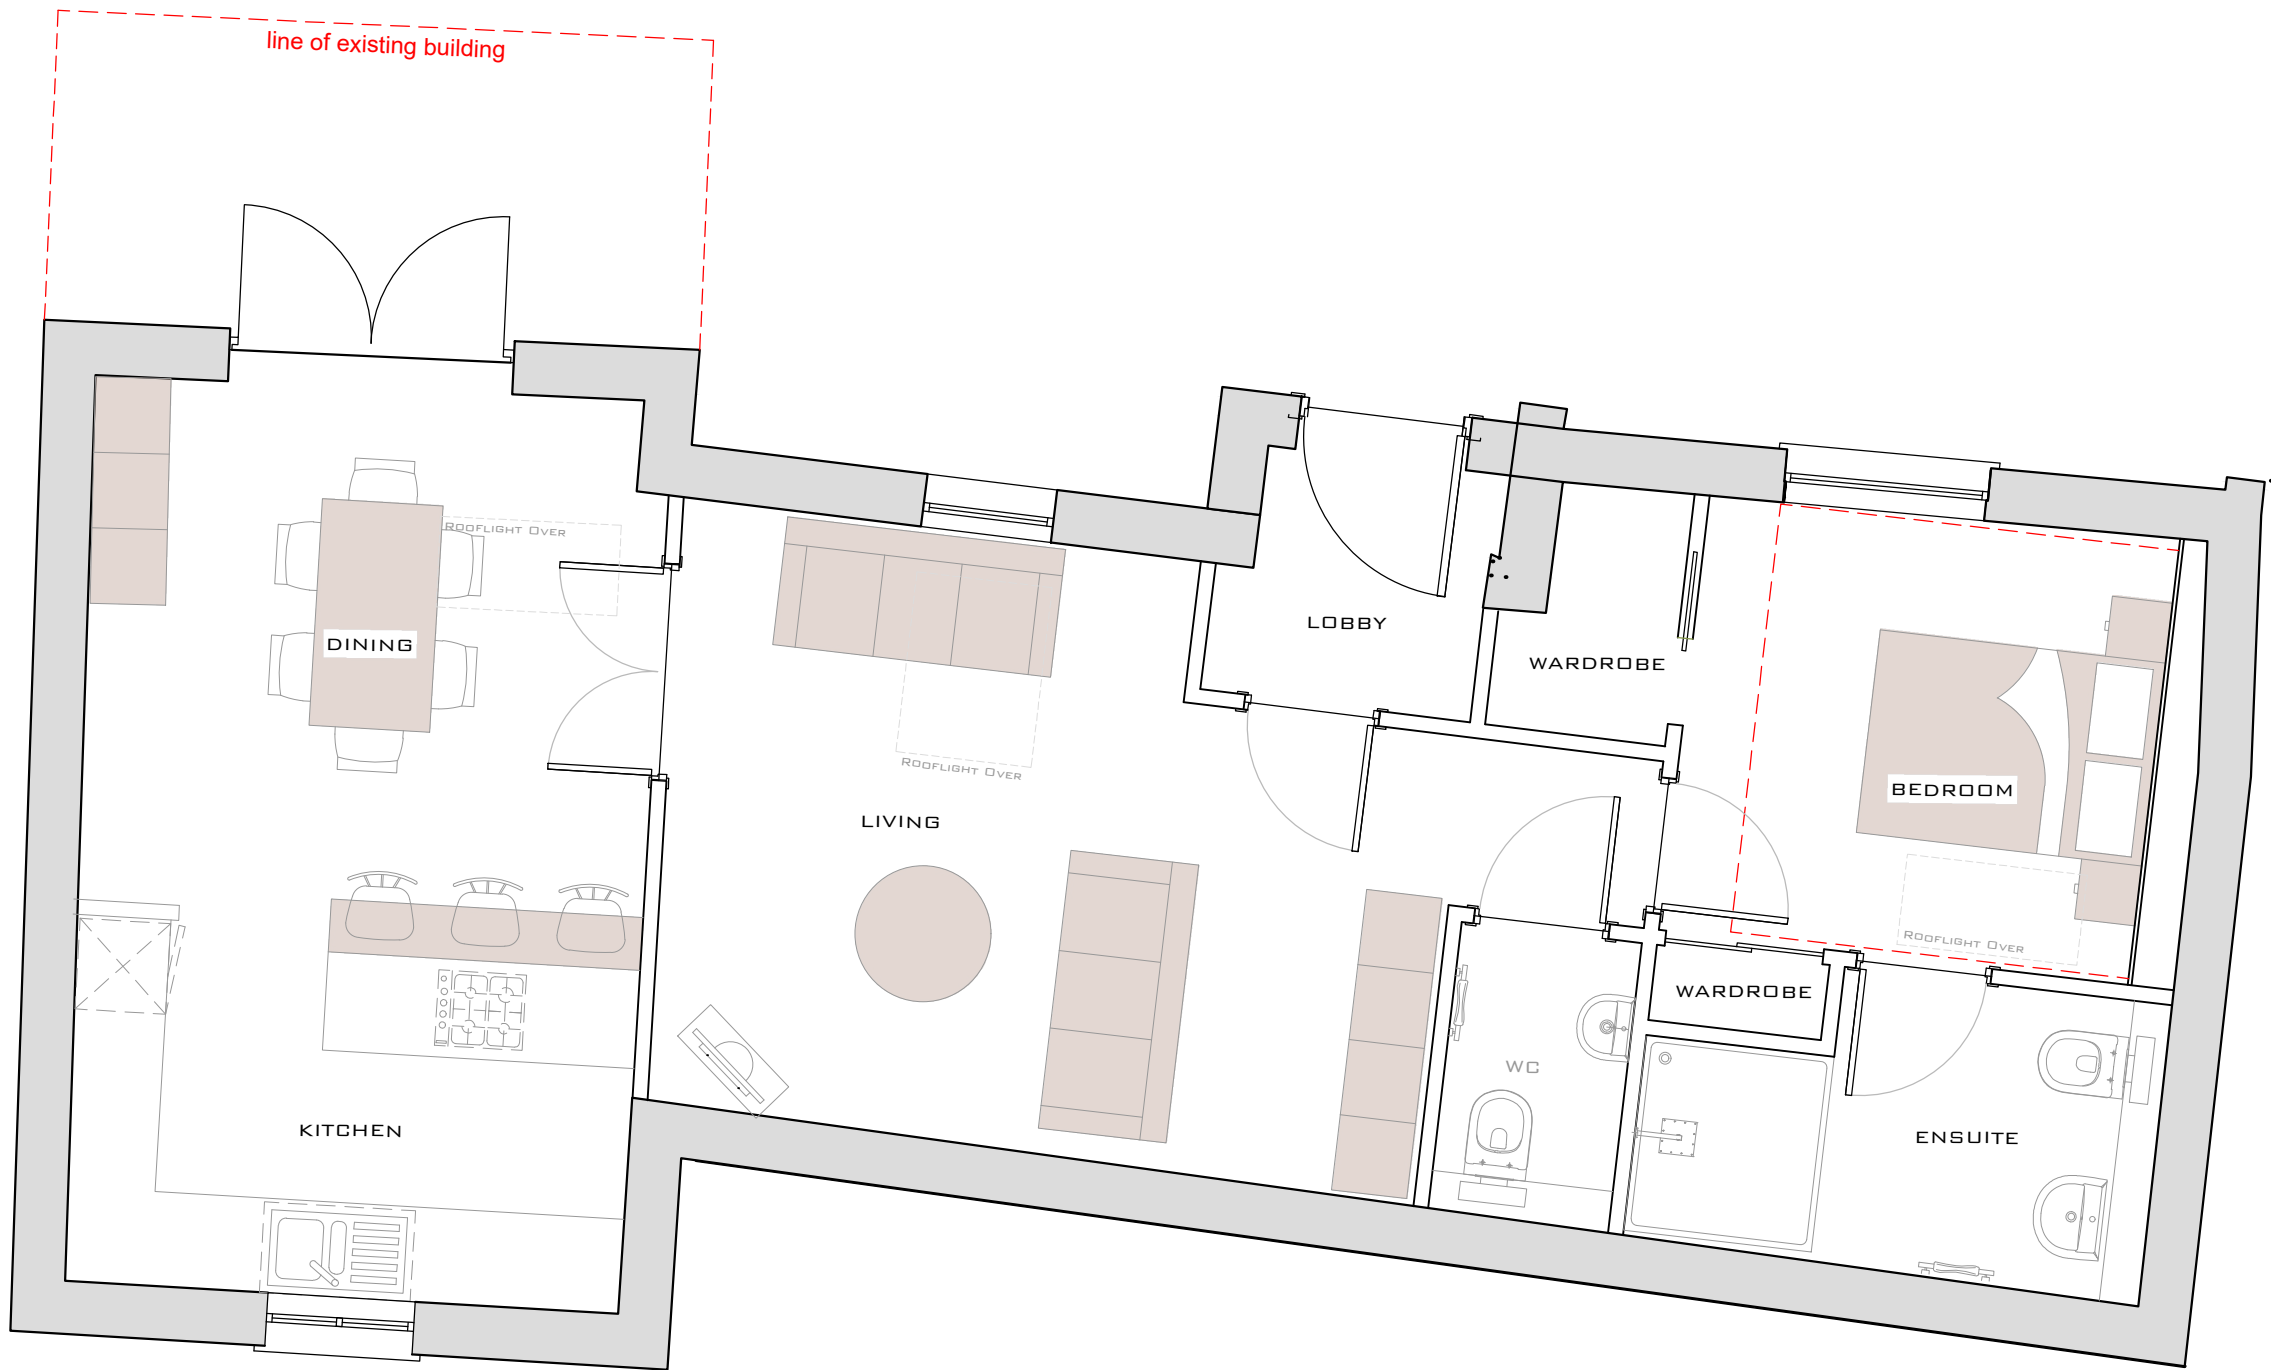


GROUND FLOOR PLAN 84M²
1:50 SCALE @ A1

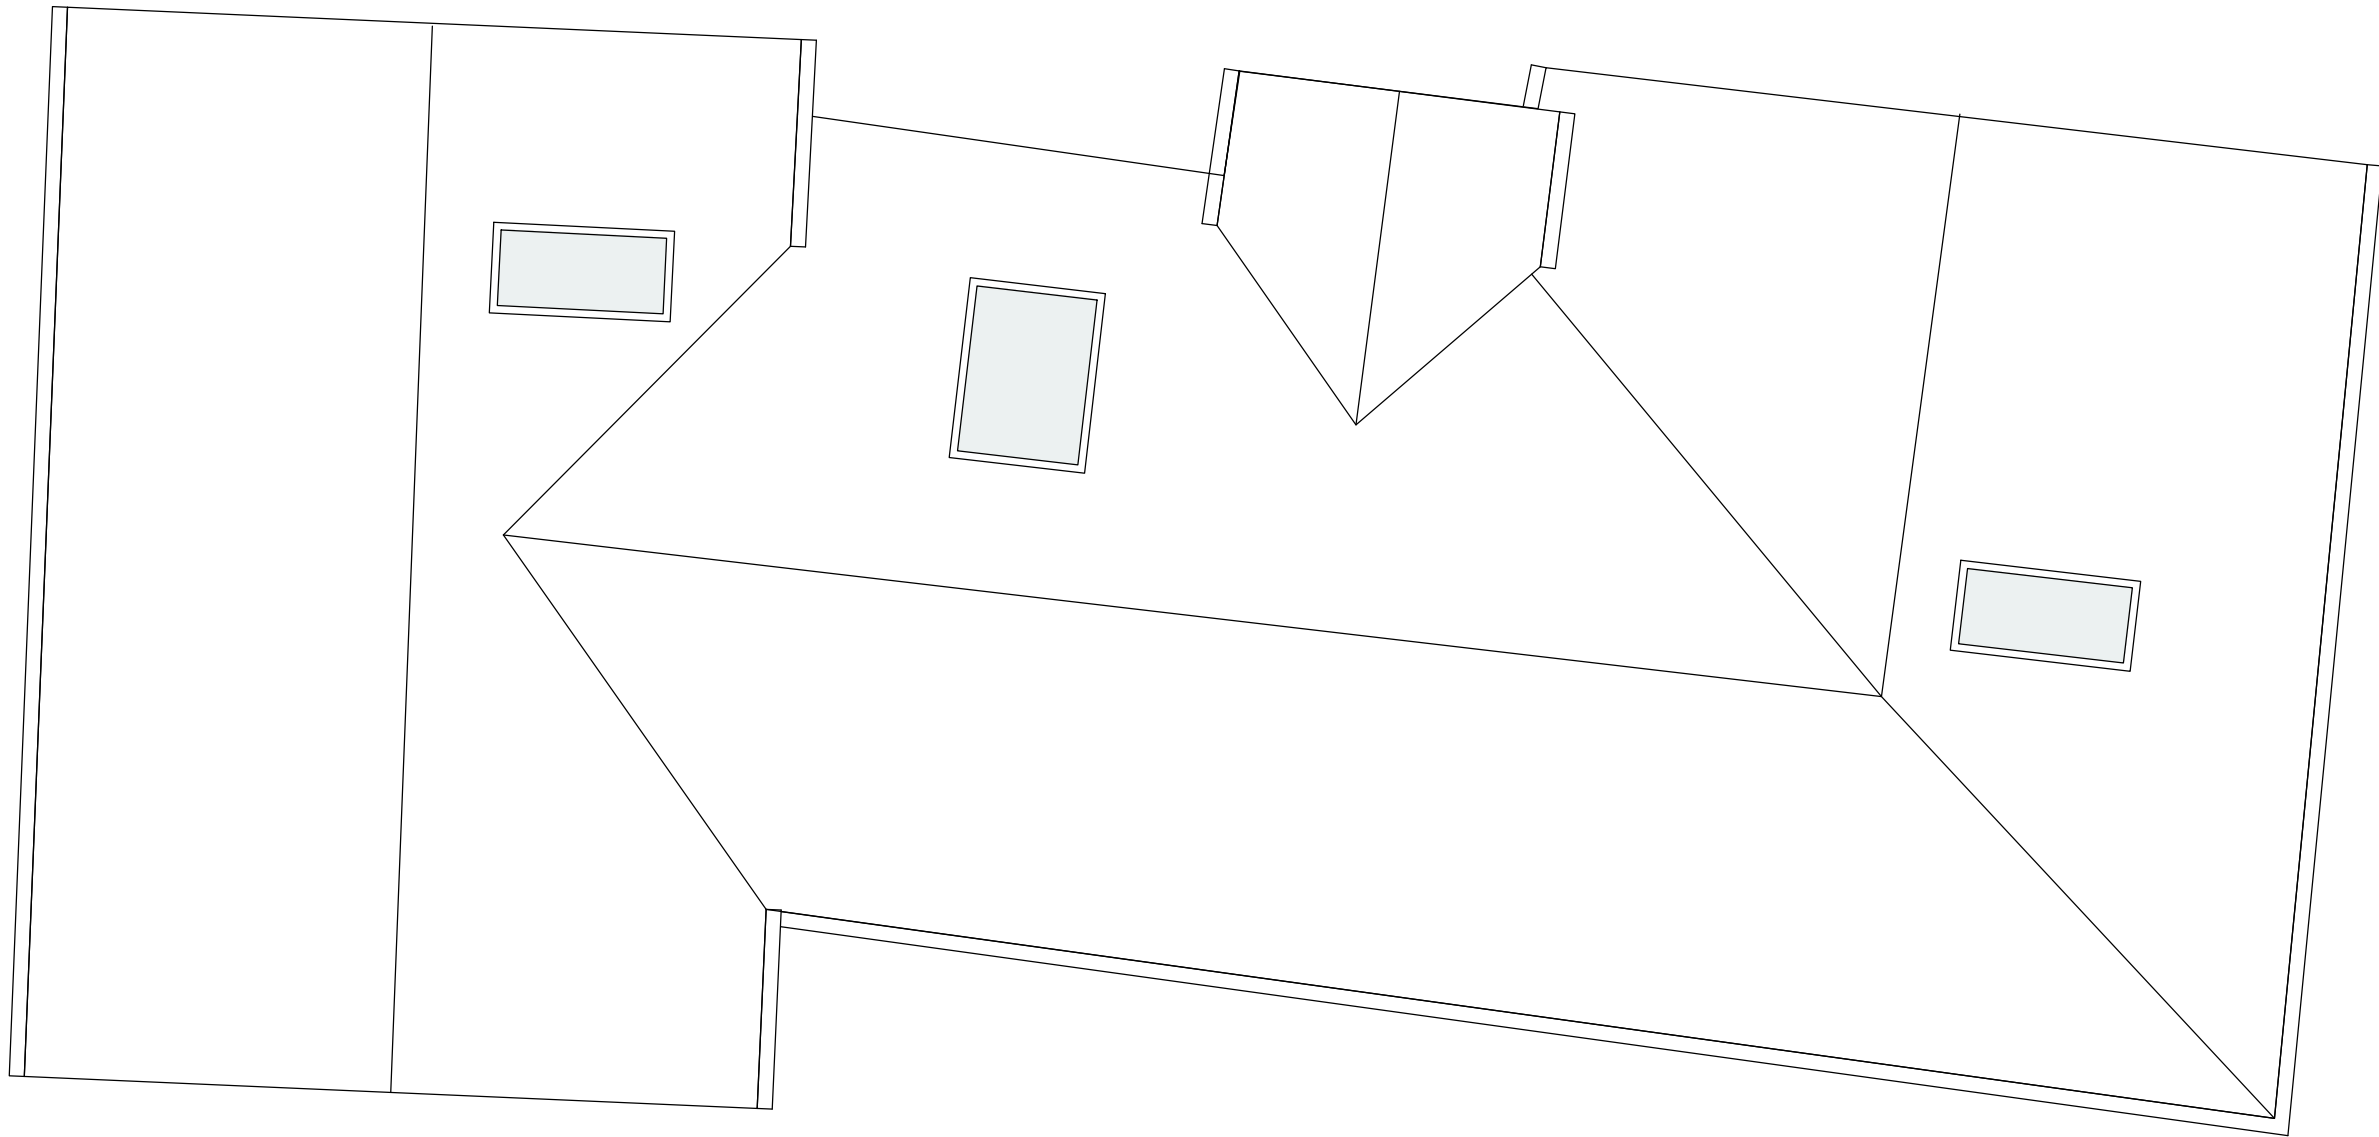

ROOF PLAN
1:50 SCALE @ A1

NOTES:

- DRAWINGS SHOULD ONLY BE SCALED FOR PLANNING PURPOSES. DO NOT SCALE FROM THIS DRAWING FOR CONSTRUCTION PURPOSES.
- ALL DIMENSIONS ARE IN MM, UNLESS STATED OTHERWISE.
- ALL DIMENSIONS TO BE CHECKED ON SITE PRIOR TO CONSTRUCTION OR ORDERING.
- ANY ERRORS OR OMISSIONS TO BE NOTIFIED TO CITYZEN IMMEDIATELY.
- CONTRACTOR TO READ & CHECK ALL MANUFACTURES LITERATURE AND IMPLEMENT ITS REQUIREMENTS PRIOR TO INSTALLATION OF ANY MATERIALS AND COMPONENTS.
- CITYZEN IS NOT RESPONSIBLE FOR ANY BUILDING WORK THAT IS CARRIED OUT ON SITE.
- THIS DRAWING IS TO BE READ IN CONJUNCTION WITH ALL NECESSARY ARCHITECTURAL, STRUCTURAL AND SPECIALIST DRAWINGS, SPECIFICATIONS, SCOPES OF WORK & ROOM DATA SHEETS.
- ALL MATERIALS AND WORKMANSHIP SHALL CONFORM WITH THE RELEVANT BRITISH AND EUROPEAN STANDARD, SPECIFICATIONS AND CODES OF PRACTICE.
- ALL PROPERTY BOUNDARY LINES ARE ASSUMED.
- IF IN ANY DOUBT, ASK.

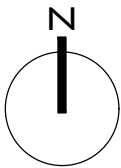

1:50 @ A1

14.10.25			Issued for approval			MQJSJS		
REV	DATE	REVISION			DRN	CHD	APP	
CITYZEN ARCHITECTURE ENVIRONMENT MARITIME HOUSE BASIN ROAD NORTH HOVE EAST SUSSEX BN41 1WR CONTACT@CITYZENDESIGN.CO.UK WWW.CITYZENDESIGN.CO.UK 01273 915010 CIAT CHARTERED PRACTICE COPYRIGHT CITYZEN LIMITED								
CLIENT: MR & MRS NEGUS PROVIDENCE CHAPEL COWFOLD ROAD BOLNEY RH17 5QU					PROJECT: STABLES AND OUTBUILDING			
TITLE: PROPOSED GROUND AND ROOF PLANS								
DESIGNER: J.SMITH					DATE: 08.10.25		REVISION: P01	
PURPOSE OF DRAWING: STAGE APPROVAL					SUITABILITY: S3		RIBA STAGE: STAGE 3	
DRAWING NUMBER: 2551-CTZ-XX-XX-DR-A-2051								