



NOTES:

- DRAWINGS SHOULD ONLY BE SCALED FOR PLANNING PURPOSES. DO NOT SCALE FOR THIS DRAWING FOR CONSTRUCTION PURPOSES.
- ALL DIMENSIONS ARE IN MM, UNLESS STATED OTHERWISE.
- ALL DIMENSIONS TO BE CHECKED ON SITE PRIOR TO CONSTRUCTION OR ORDERING.
- ANY ERRORS OR OMISSIONS TO BE NOTIFIED TO CITYZEN IMMEDIATELY.
- CONTRACTOR TO READ & CHECK ALL MANUFACTURES LITERATURE AND IMPLEMENT ITS REQUIREMENTS PRIOR TO INSTALLATION OF ANY MATERIALS AND COMPONENTS.
- CITYZEN IS NOT RESPONSIBLE FOR ANY BUILDING WORK THAT IS CARRIED OUT ON SITE.
- THIS DRAWING IS TO BE READ IN CONJUNCTION WITH ALL NECESSARY ARCHITECTURAL, STRUCTURAL AND SPECIALIST DRAWINGS, SPECIFICATIONS, SCOPES OF WORK & ROOM DATA SHEETS.
- ALL MATERIALS AND WORKMANSHIP SHALL CONFORM WITH THE RELEVANT BRITISH AND EUROPEAN STANDARD, SPECIFICATIONS AND CODES OF PRACTICE.
- ALL PROPERTY BOUNDARY LINES ARE ASSUMED.
- IF IN ANY DOUBT, ASK.

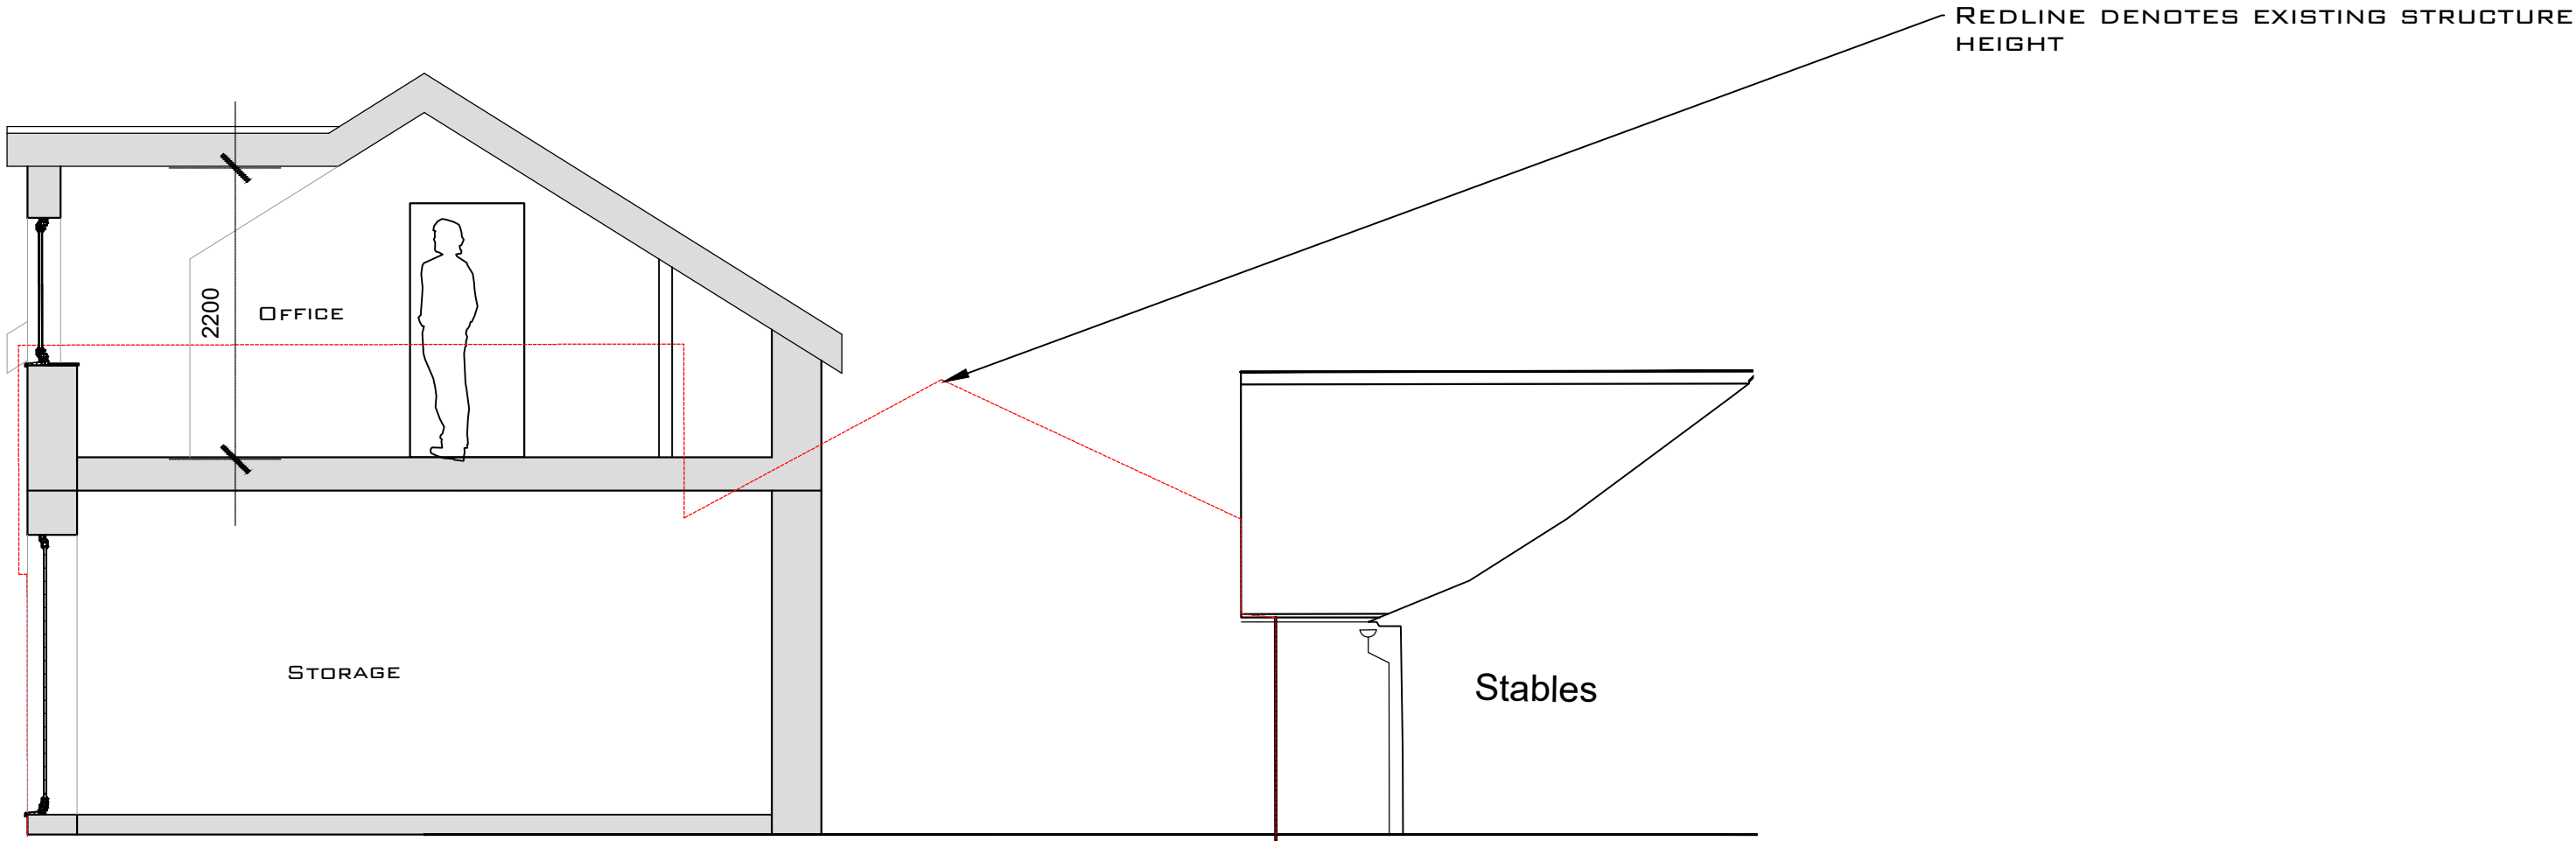


SECTION THROUGH A-A

1:50 SCALE @ A1

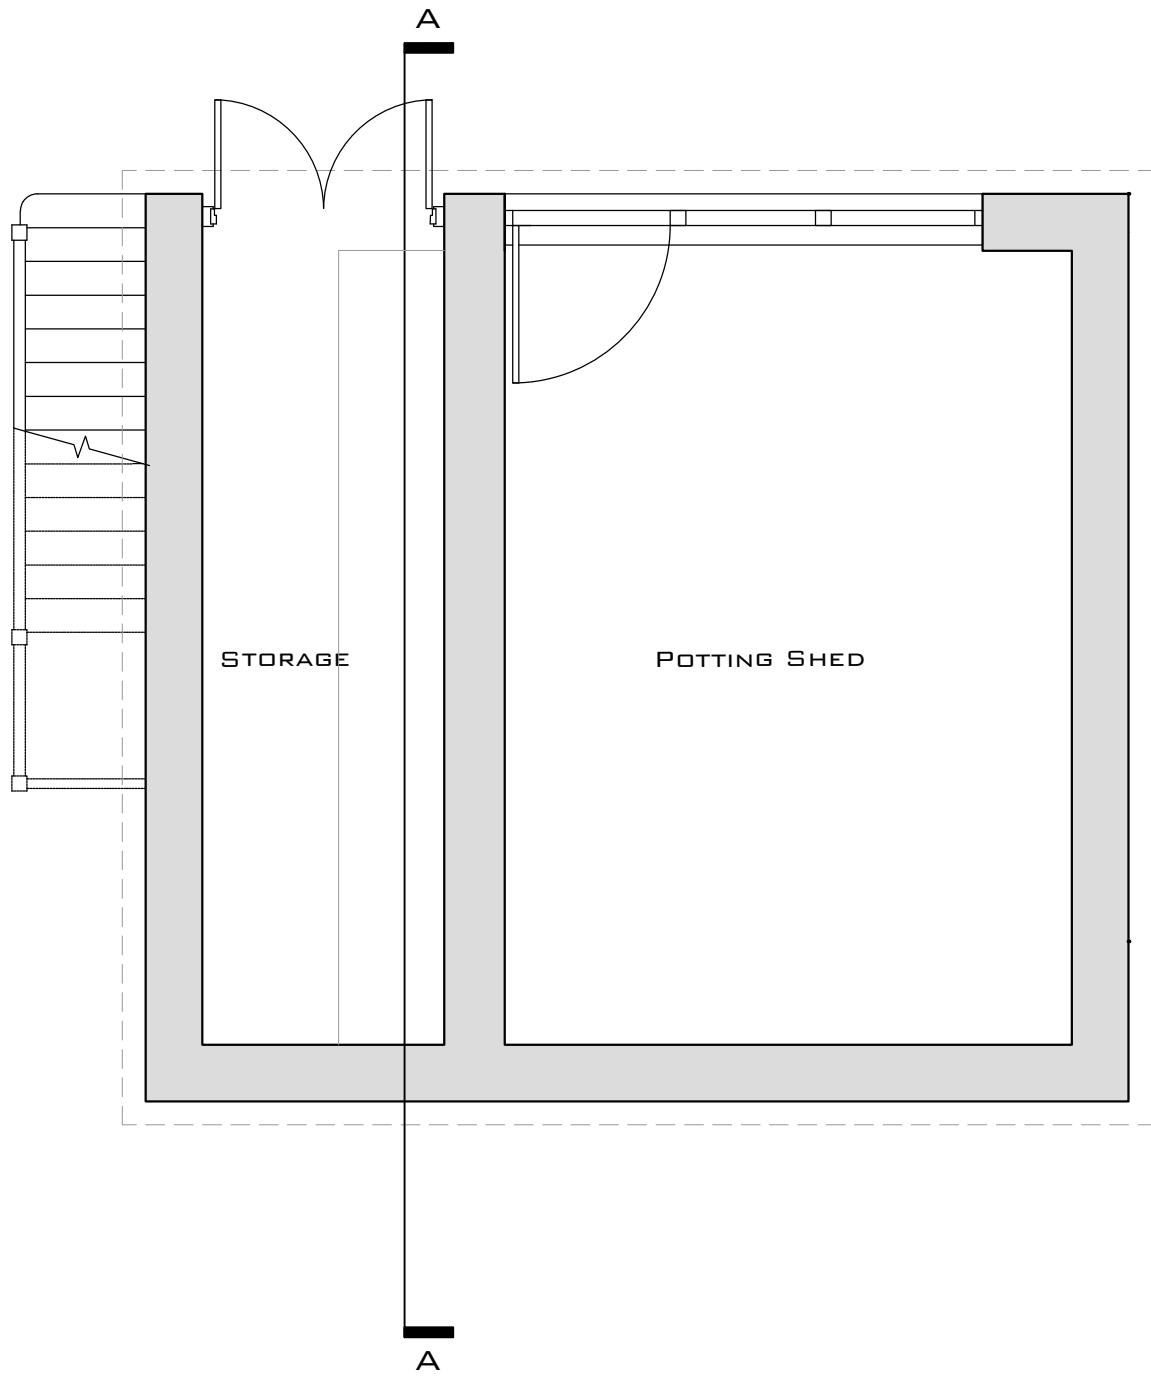


GROUND FLOOR PLAN 39M²

1:50 SCALE @ A1

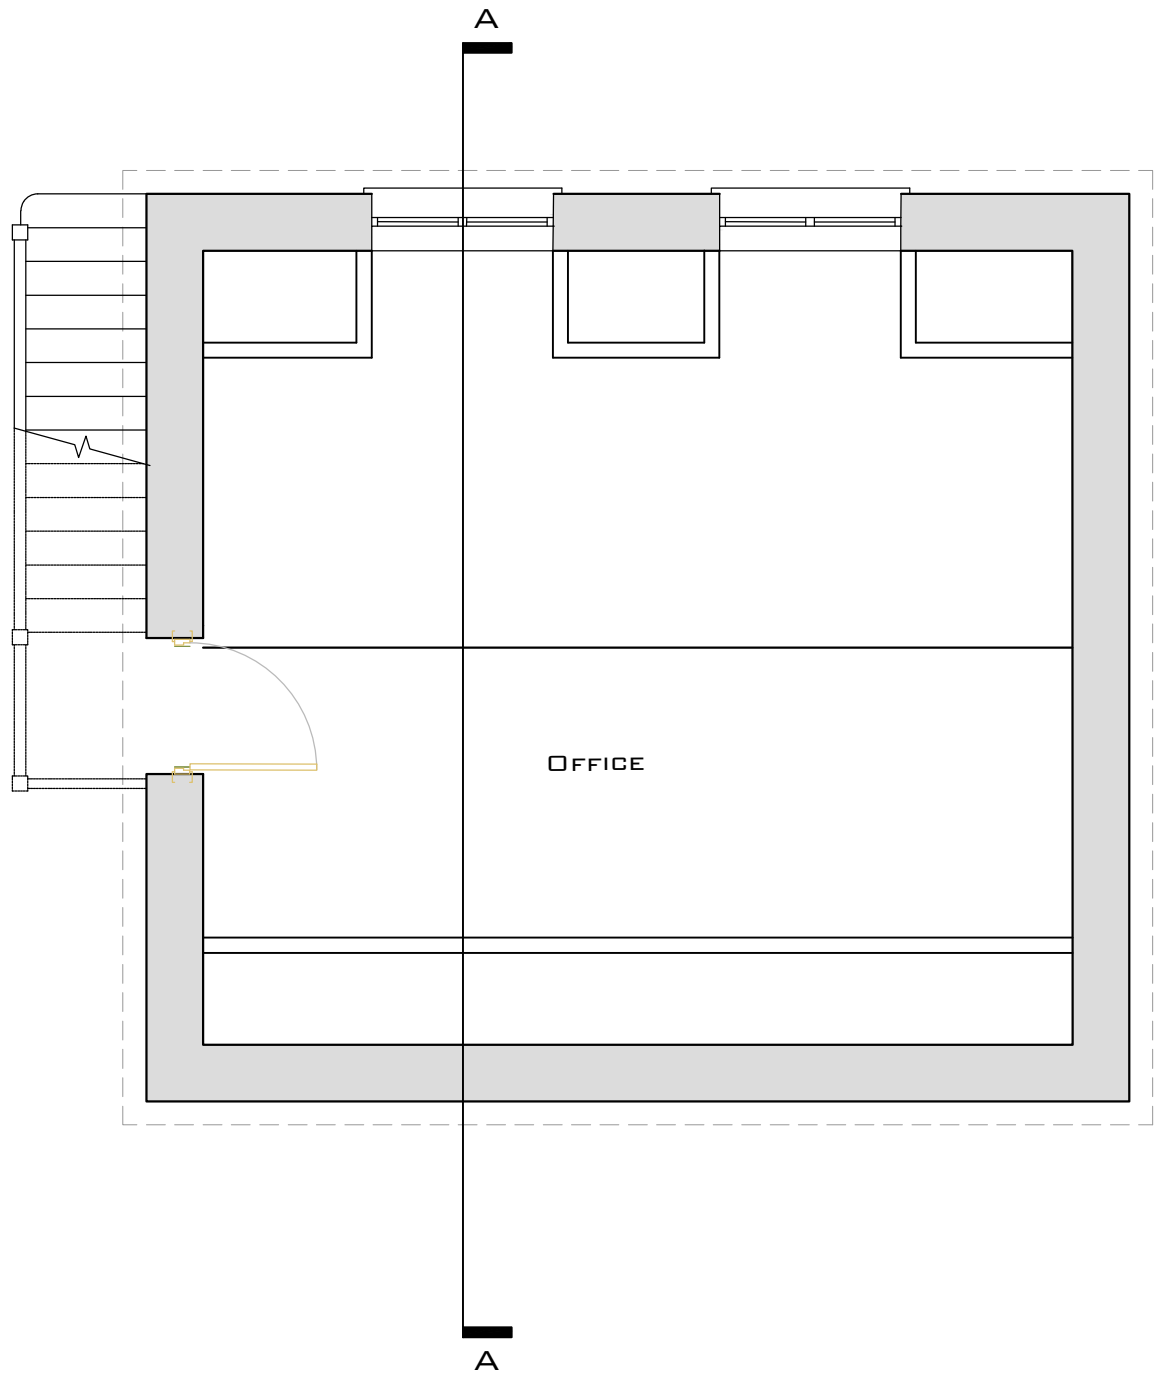

FIRST FLOOR PLAN

1:50 SCALE @ A1

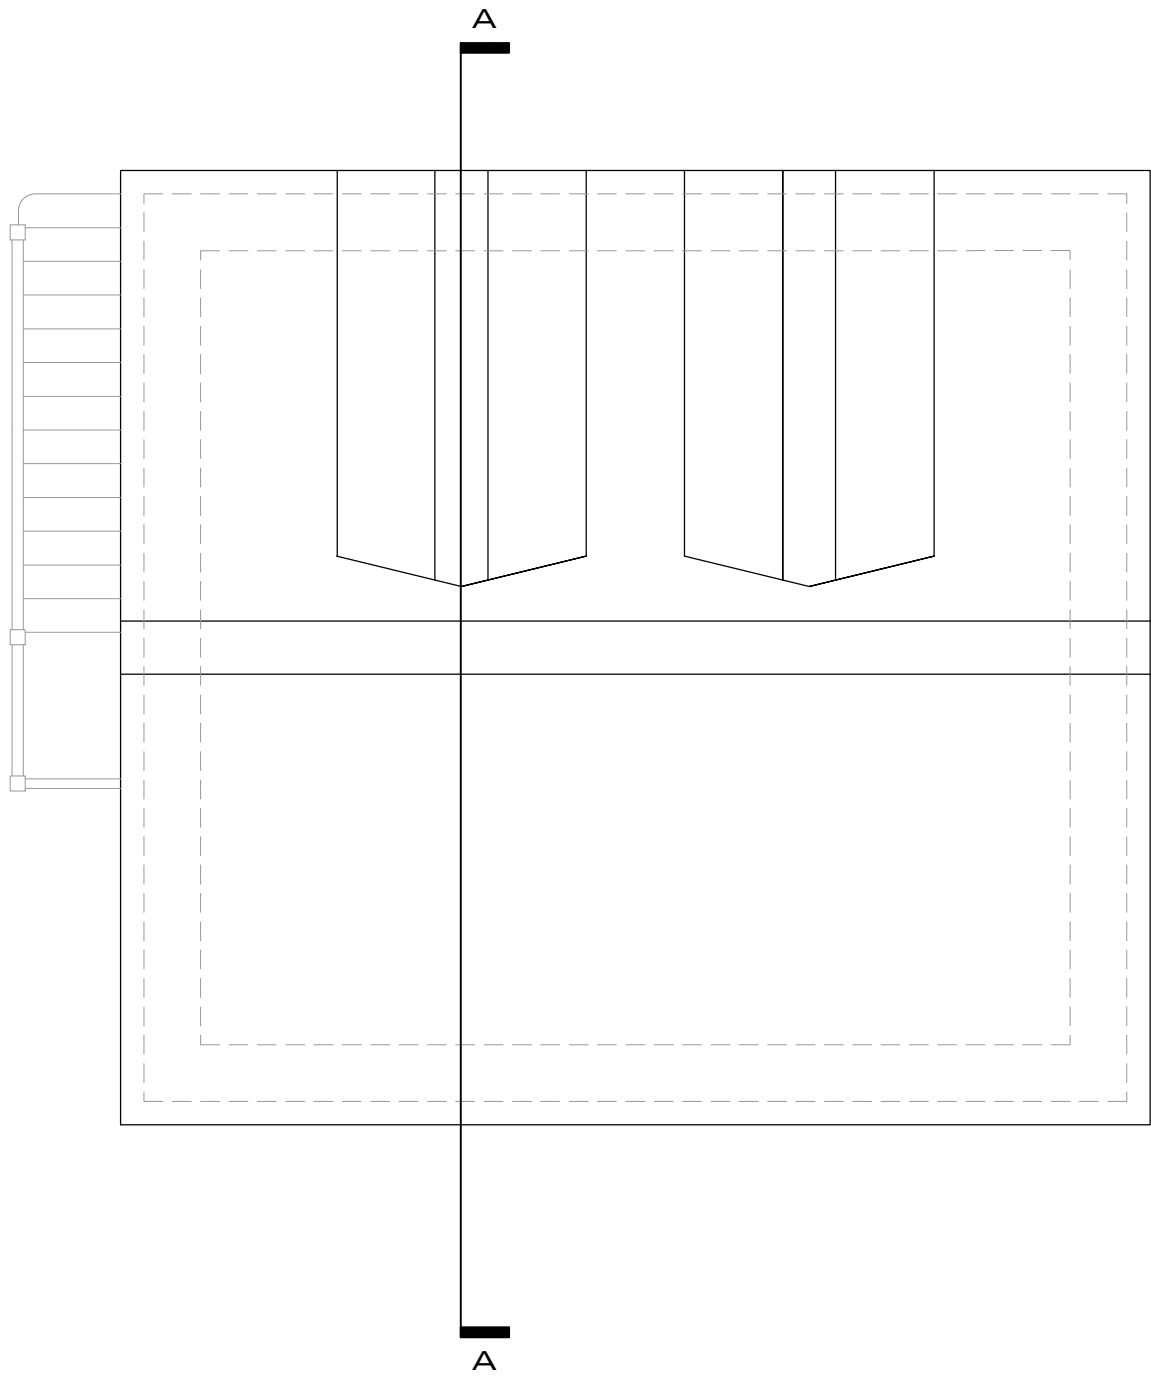

ROOF LEVEL PLAN

1:50 SCALE @ A1



1:50 @ A1

P01		14.10.25		Issued for approval		MQ		JS		JS	
REV		DATE		REVISION		DRN		CHD		APP	
CITYZEN ARCHITECTURE ENVIRONMENT MARITIME HOUSE BASIN ROAD NORTH HOVE EAST SUSSEX BN41 1WR CONTACT@CITYZENDESIGN.CO.UK WWW.CITYZENDESIGN.CO.UK 01273 915010 COPYRIGHT CITYZEN LIMITED											
CLIENT: MR & MRS NEGUS PROVIDENCE CHAPEL COWFOLD ROAD BOLNEY RH17 5QU						CIAT CHARTERED PRACTICE					
PROJECT: STABLES AND OUTBUILDING											
TITLE: PROPOSED POTTING SHED & OFFICE GA'S AND SECTION											
DESIGNER: J.SMITH				DATE: 08.10.25				REVISION: P01			
PURPOSE OF DRAWING: STAGE APPROVAL				SUITABILITY: S3				RIBA STAGE: STAGE 3			
DRAWING NUMBER: 2551-CTZ-XX-XX-DR-A-2052											