


NOTES:


- DRAWINGS SHOULD ONLY BE SCALED FOR PLANNING PURPOSES. DO NOT SCALE FROM THIS DRAWING FOR CONSTRUCTION PURPOSES.
- ALL DIMENSIONS ARE IN MM, UNLESS STATED OTHERWISE.
- ALL DIMENSIONS TO BE CHECKED ON SITE PRIOR TO CONSTRUCTION OR ORDERING.
- ANY ERRORS OR OMISSIONS TO BE NOTIFIED TO CITYZEN IMMEDIATELY.
- CONTRACTOR TO READ & CHECK ALL MANUFACTURES LITERATURE AND IMPLEMENT ITS REQUIREMENTS PRIOR TO INSTALLATION OF ANY MATERIALS AND COMPONENTS.
- CITYZEN IS NOT RESPONSIBLE FOR ANY BUILDING WORK THAT IS CARRIED OUT ON SITE.
- THIS DRAWING IS TO BE READ IN CONJUNCTION WITH ALL NECESSARY ARCHITECTURAL, STRUCTURAL AND SPECIALIST DRAWINGS, SPECIFICATIONS, SCOPES OF WORK & ROOM DATA SHEETS.
- ALL MATERIALS AND WORKMANSHIP SHALL CONFORM WITH THE RELEVANT BRITISH AND EUROPEAN STANDARD, SPECIFICATIONS AND CODES OF PRACTICE.
- ALL PROPERTY BOUNDARY LINES ARE ASSUMED.
- IF IN ANY DOUBT, ASK.

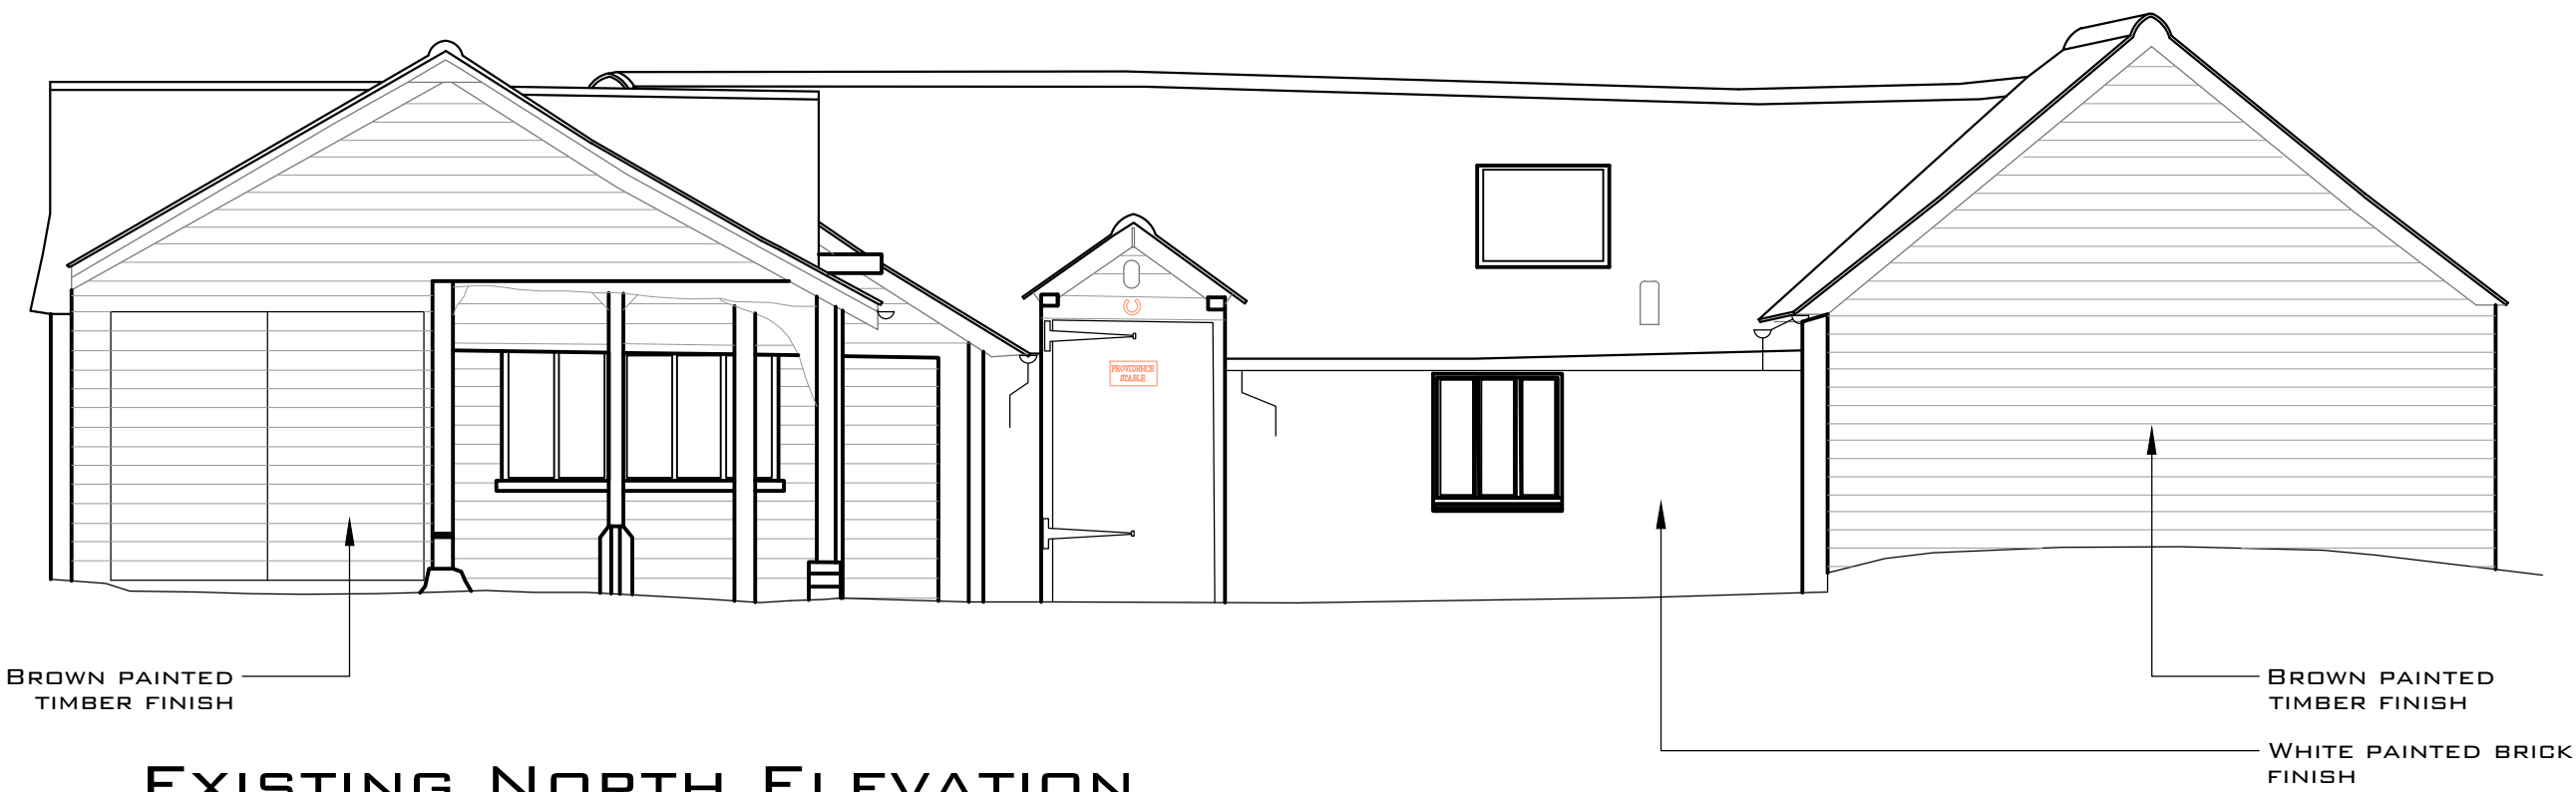


EXISTING NORTH ELEVATION
1:50 SCALE @ A1




EXISTING INNER EAST ELEVATION
1:50 SCALE @ A1

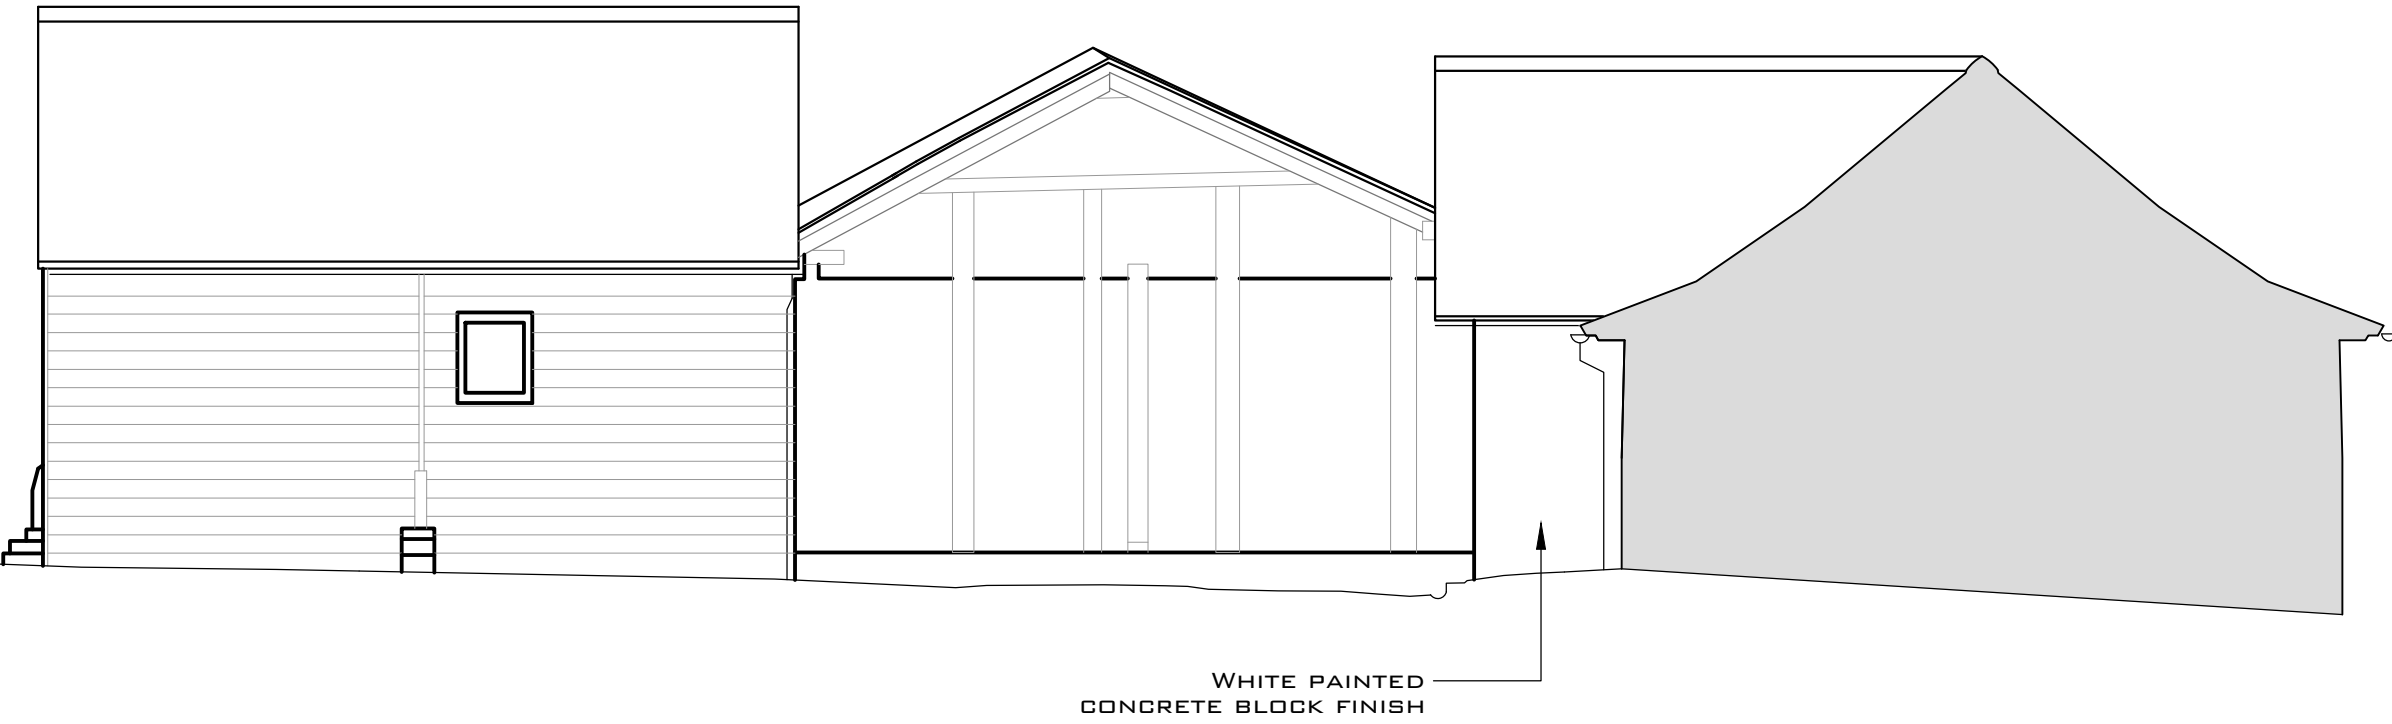


EXISTING INNER WEST ELEVATION
1:50 SCALE @ A1

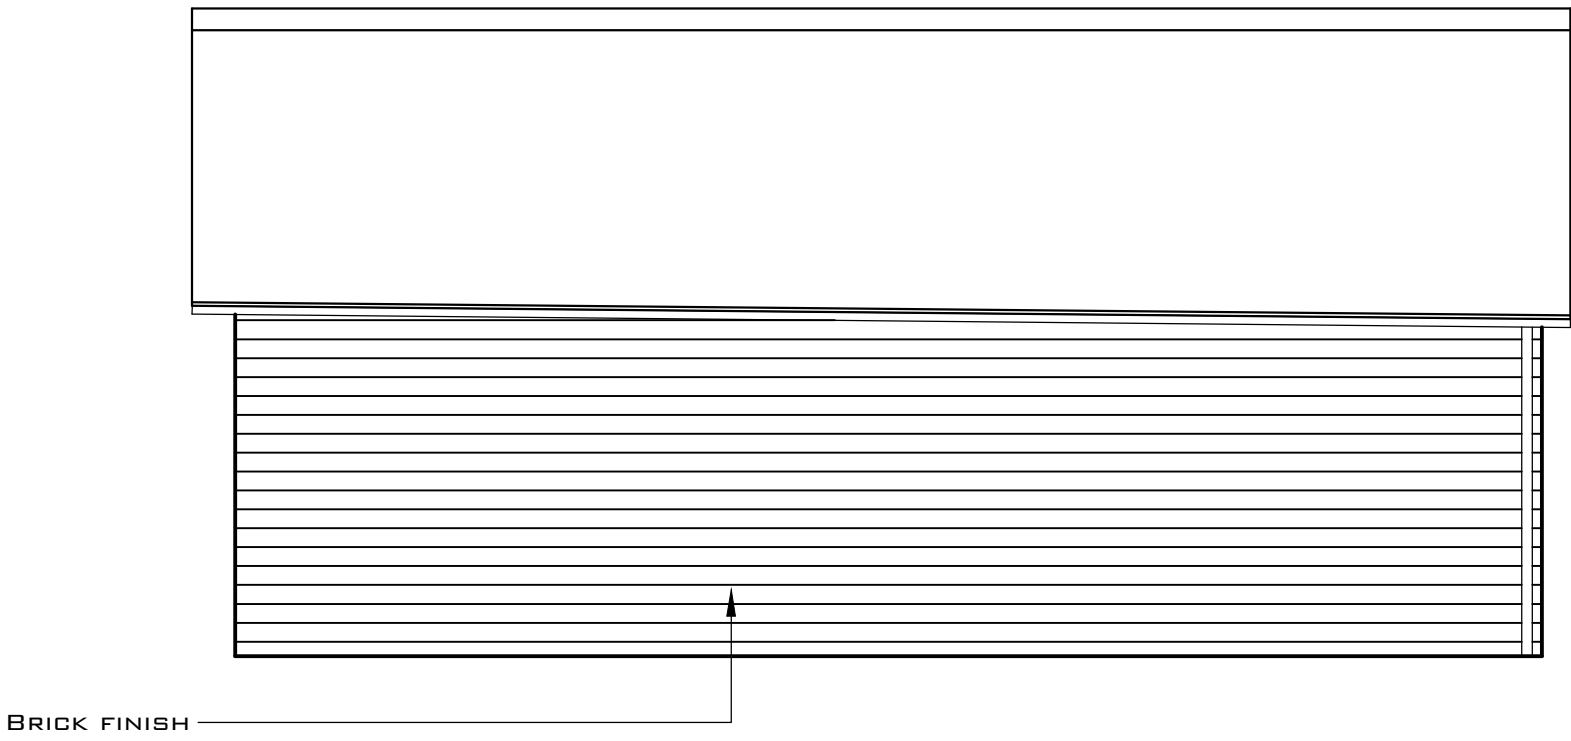


EXISTING WEST ELEVATION
1:50 SCALE @ A1

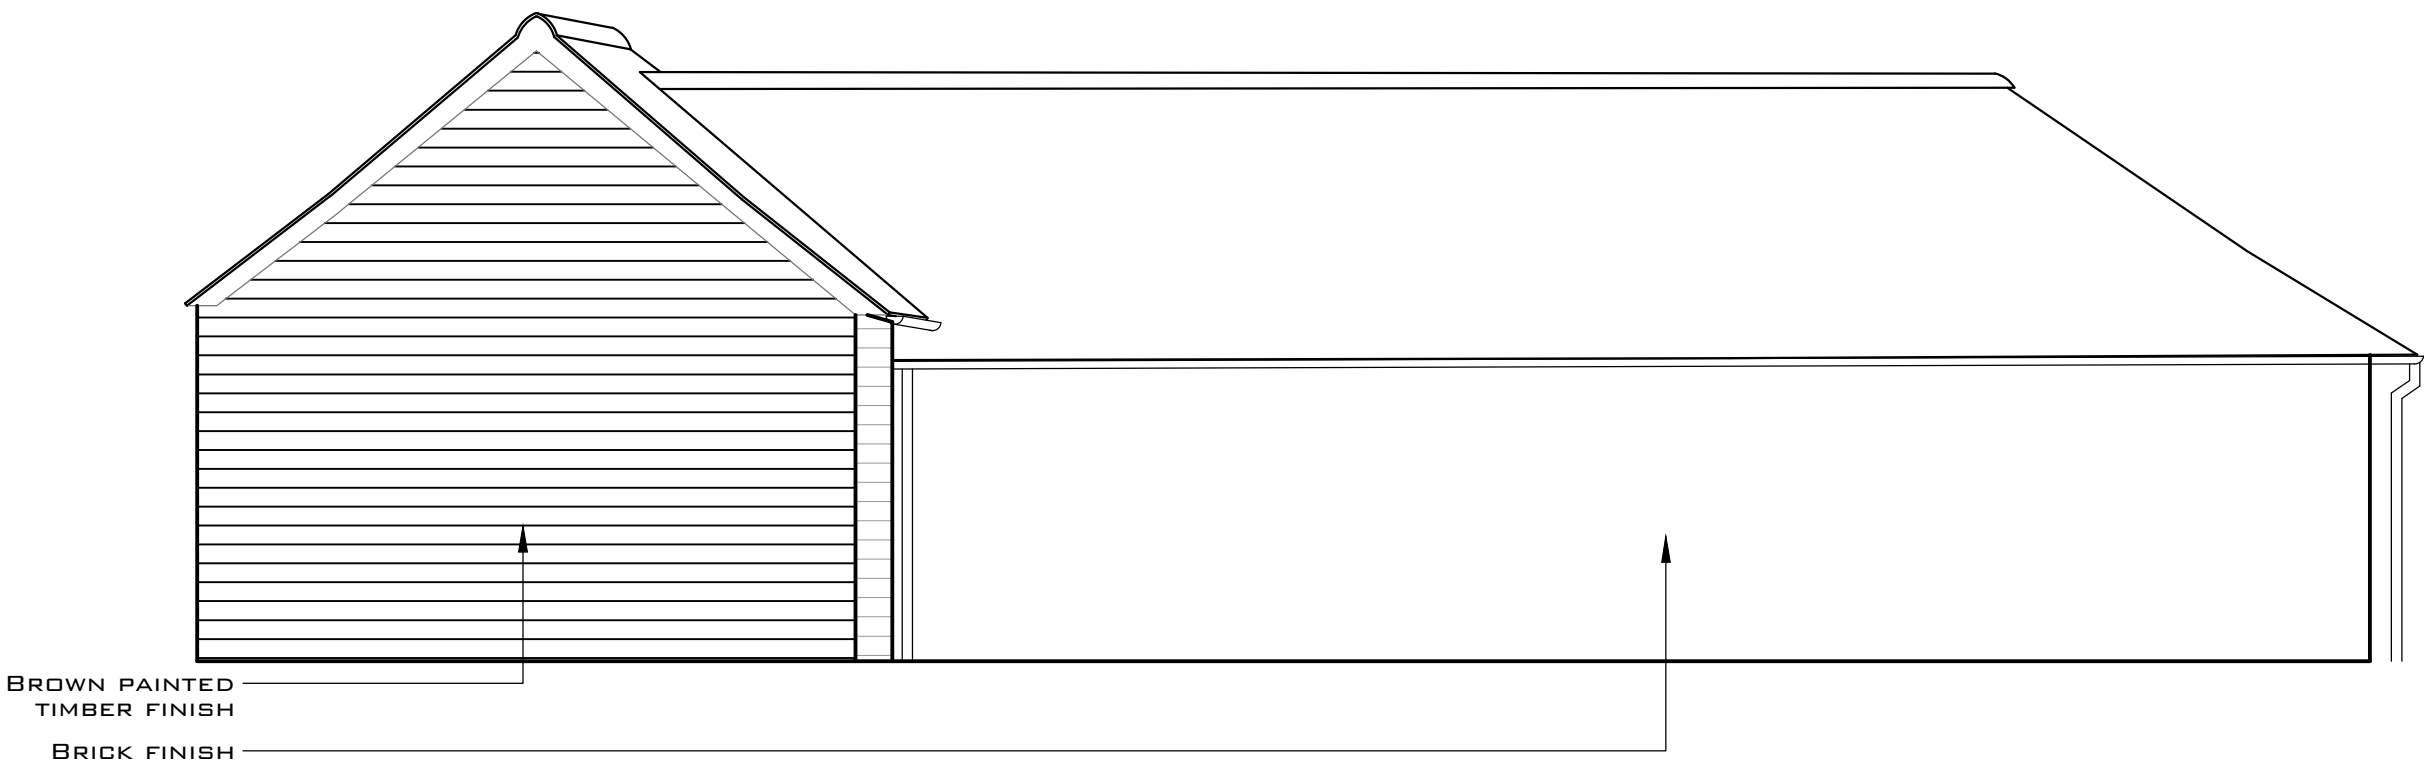

EXISTING NORTH ELEVATION
1:50 SCALE @ A1

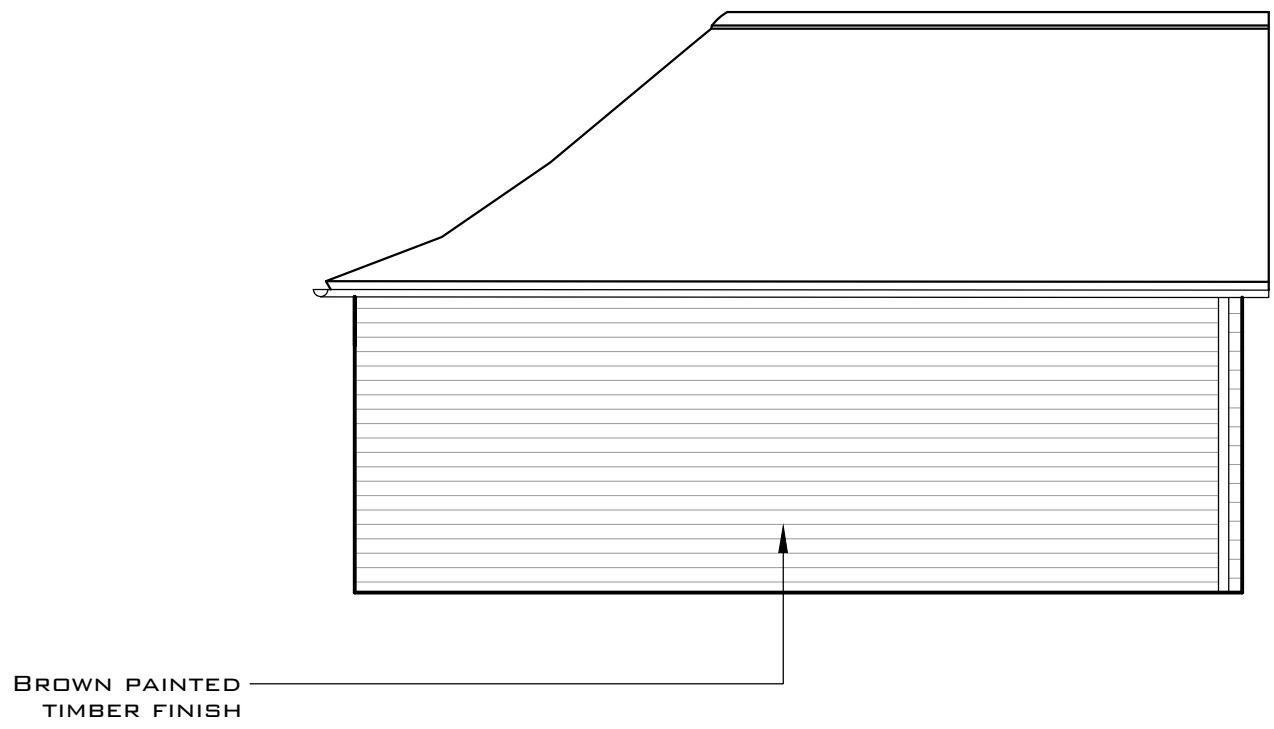

EXISTING EAST ELEVATION
1:50 SCALE @ A1

 

1:50 @ A1

P01	14.10.25	Issued for approval	MO	JS	JS
REV	DATE	REVISION	DRN	CHD	APP
CITYZEN ARCHITECTURE ENVIRONMENT MARITIME HOUSE BASIN ROAD NORTH HOVE EAST SUSSEX BN41 1WR CONTACT@CITYZENDESIGN.CO.UK WWW.CITYZENDESIGN.CO.UK 01273 915010 CITYZEN DESIGN COPYRIGHT CITYZEN LIMITED CLIENT: MR & MRS NEGUS PROVIDENCE CHAPEL COWFOLD ROAD BOLNEY RH17 5QU PROJECT: STABLES AND OUTBUILDING					
TITLE: EXISTING STABLES ELEVATIONS					
DESIGNER: J.SMITH		DATE: 08.10.25	REVISION: P01		
PURPOSE OF DRAWING: STAGE APPROVAL		SUITABILITY: S3	RIBA STAGE: STAGE 3		
DRAWING NUMBER: 2551-CTZ-XX-XX-DR-A-3000					