



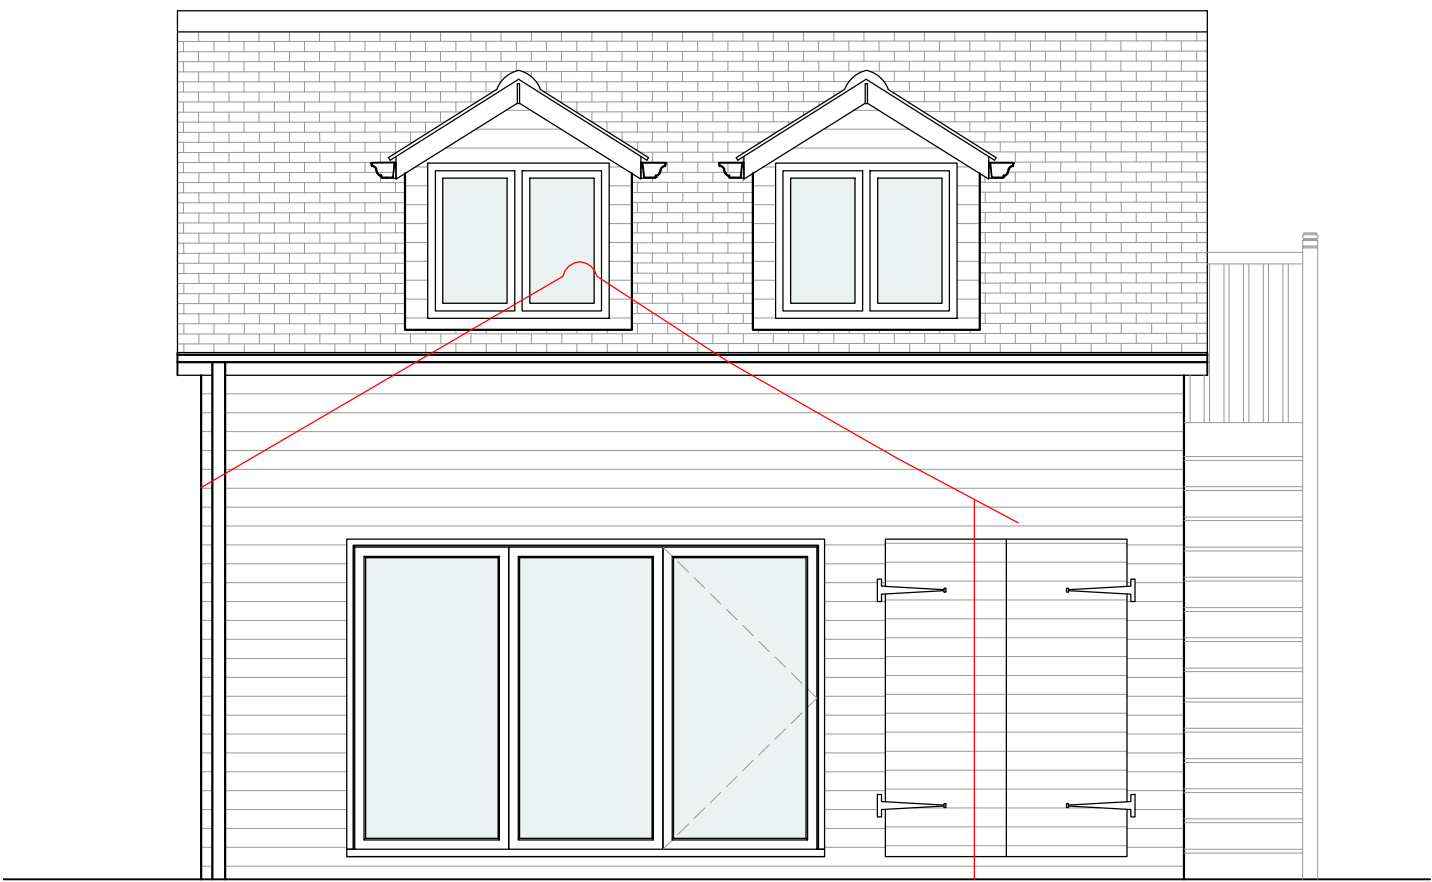


NORTH ELEVATION
1:50 SCALE @ A1




NORTH ELEVATION IN CONTEXT
1:50 SCALE @ A1

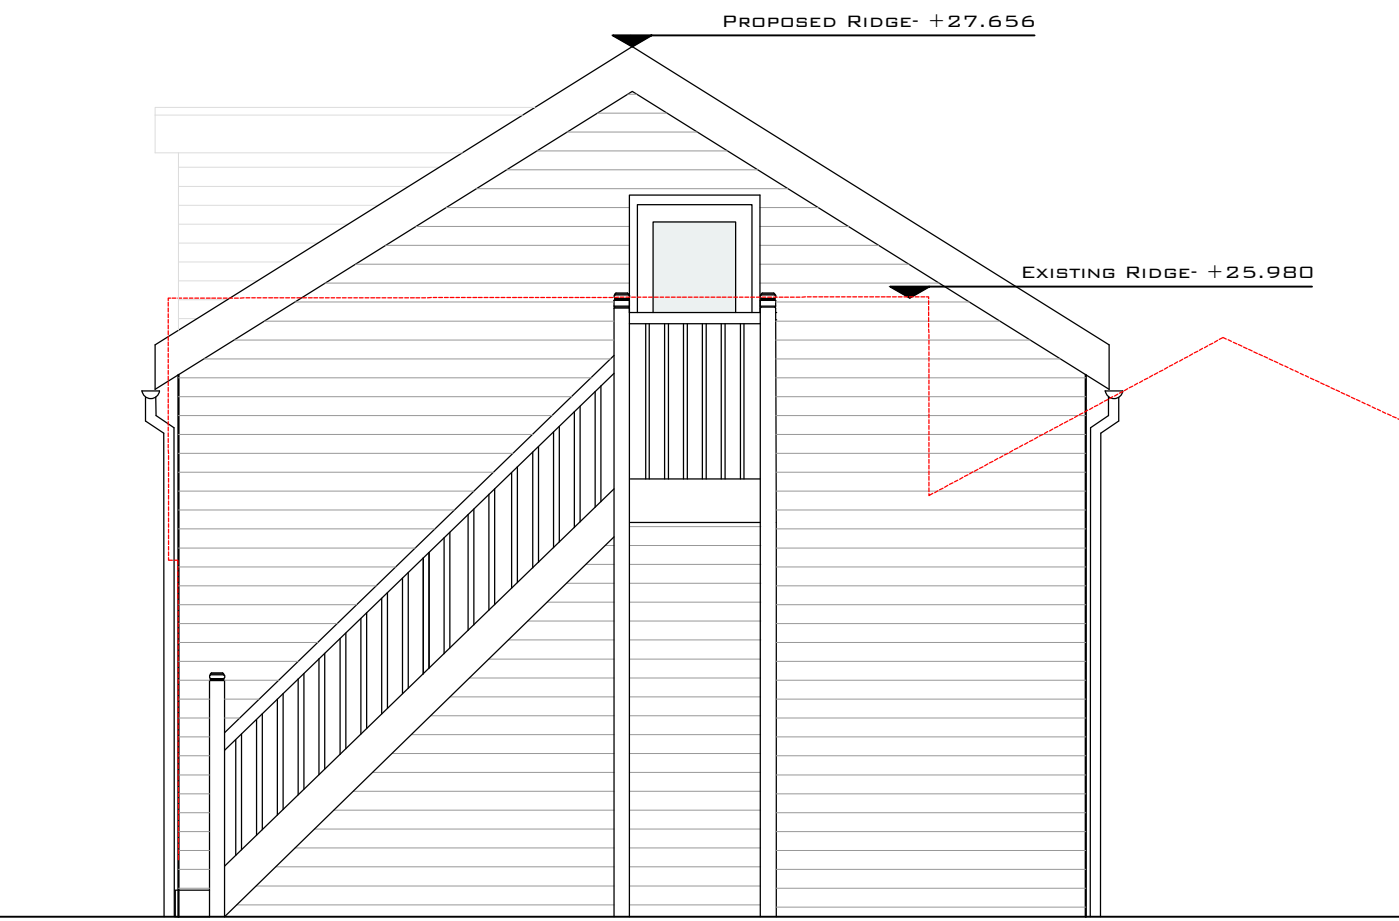

WEST ELEVATION
1:50 SCALE @ A1

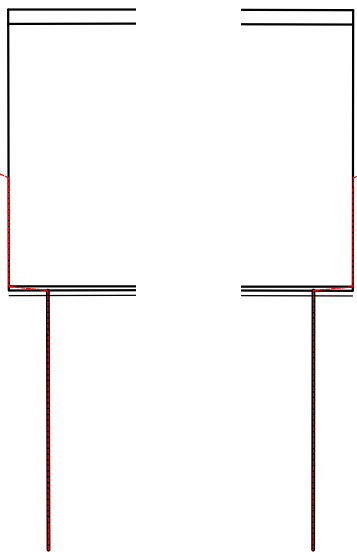

EAST ELEVATION
1:50 SCALE @ A1

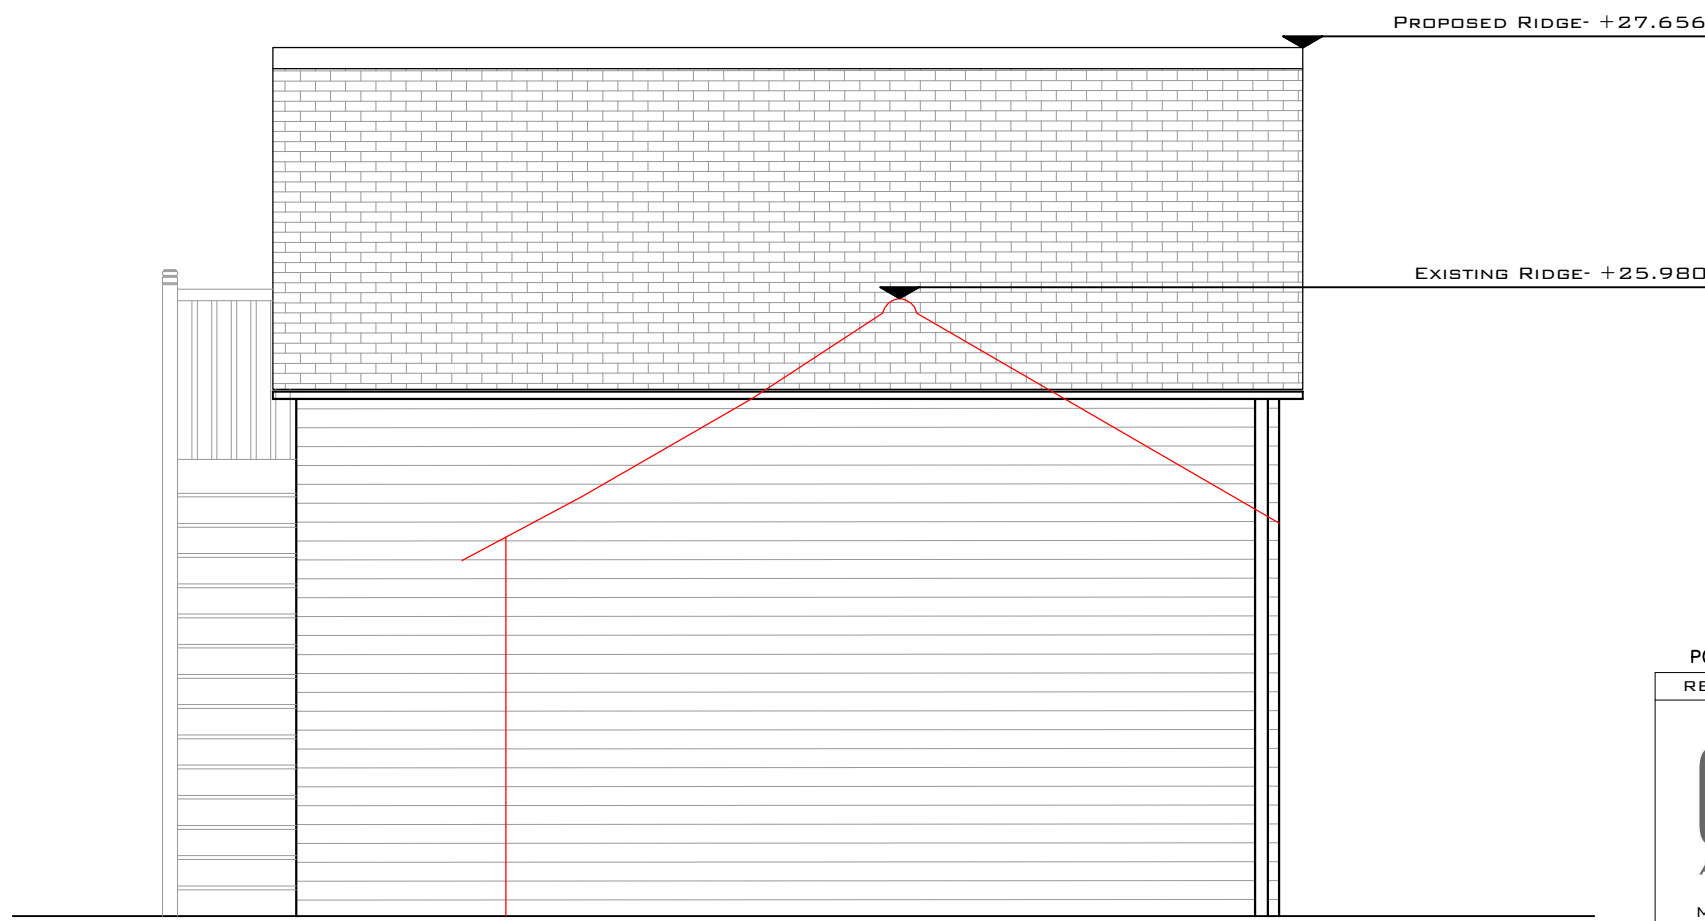

SOUTH ELEVATION
1:50 SCALE @ A1

NOTES:

- DRAWINGS SHOULD ONLY BE SCALED FOR PLANNING PURPOSES. DO NOT SCALE FROM THIS DRAWING FOR CONSTRUCTION PURPOSES.
- ALL DIMENSIONS ARE IN MM, UNLESS STATED OTHERWISE.
- ALL DIMENSIONS TO BE CHECKED ON SITE PRIOR TO CONSTRUCTION OR ORDERING.
- ANY ERRORS OR OMISSIONS TO BE NOTIFIED TO CITYZEN IMMEDIATELY.
- CONTRACTOR TO READ & CHECK ALL MANUFACTURES LITERATURE AND IMPLEMENT ITS REQUIREMENTS PRIOR TO INSTALLATION OF ANY MATERIALS AND COMPONENTS.
- CITYZEN IS NOT RESPONSIBLE FOR ANY BUILDING WORK THAT IS CARRIED OUT ON SITE.
- THIS DRAWING IS TO BE READ IN CONJUNCTION WITH ALL NECESSARY ARCHITECTURAL, STRUCTURAL AND SPECIALIST DRAWINGS, SPECIFICATIONS, SCOPES OF WORK & ROOM DATA SHEETS.
- ALL MATERIALS AND WORKMANSHIP SHALL CONFORM WITH THE RELEVANT BRITISH AND EUROPEAN STANDARD, SPECIFICATIONS AND CODES OF PRACTICE.
- ALL PROPERTY BOUNDARY LINES ARE ASSUMED.
- IF IN ANY DOUBT, ASK.



1:50 @ A1

P01		14.10.25	Issued for approval		MO	JS	JS	
REV	DATE	REVISION				DRN	CHD	APP
CITYZEN ARCHITECTURE ENVIRONMENT MARITIME HOUSE BASIN ROAD NORTH HOVE EAST SUSSEX BN41 1WR COPYRIGHT CITYZEN LIMITED CONTACT@CITYZENDESIGN.CO.UK WWW.CITYZENDESIGN.CO.UK 01273 915010 CIAT CHARTERED PRACTICE								
CLIENT: MR & MRS NEGUS PROVIDENCE CHAPEL COWFOLD ROAD BOLNEY RH17 5QU					PROJECT: STABLES AND OUTBUILDING			
TITLE: PROPOSED POTTING SHED & OFFICE ELEVATIONS								
DESIGNER: J.SMITH					DATE: 08.10.25		REVISION: P01	
PURPOSE OF DRAWING: STAGE APPROVAL					SUITABILITY: S3		RIBA STAGE: STAGE 3	
DRAWING NUMBER: 2551-CTZ-XX-XX-DR-A-3051								