



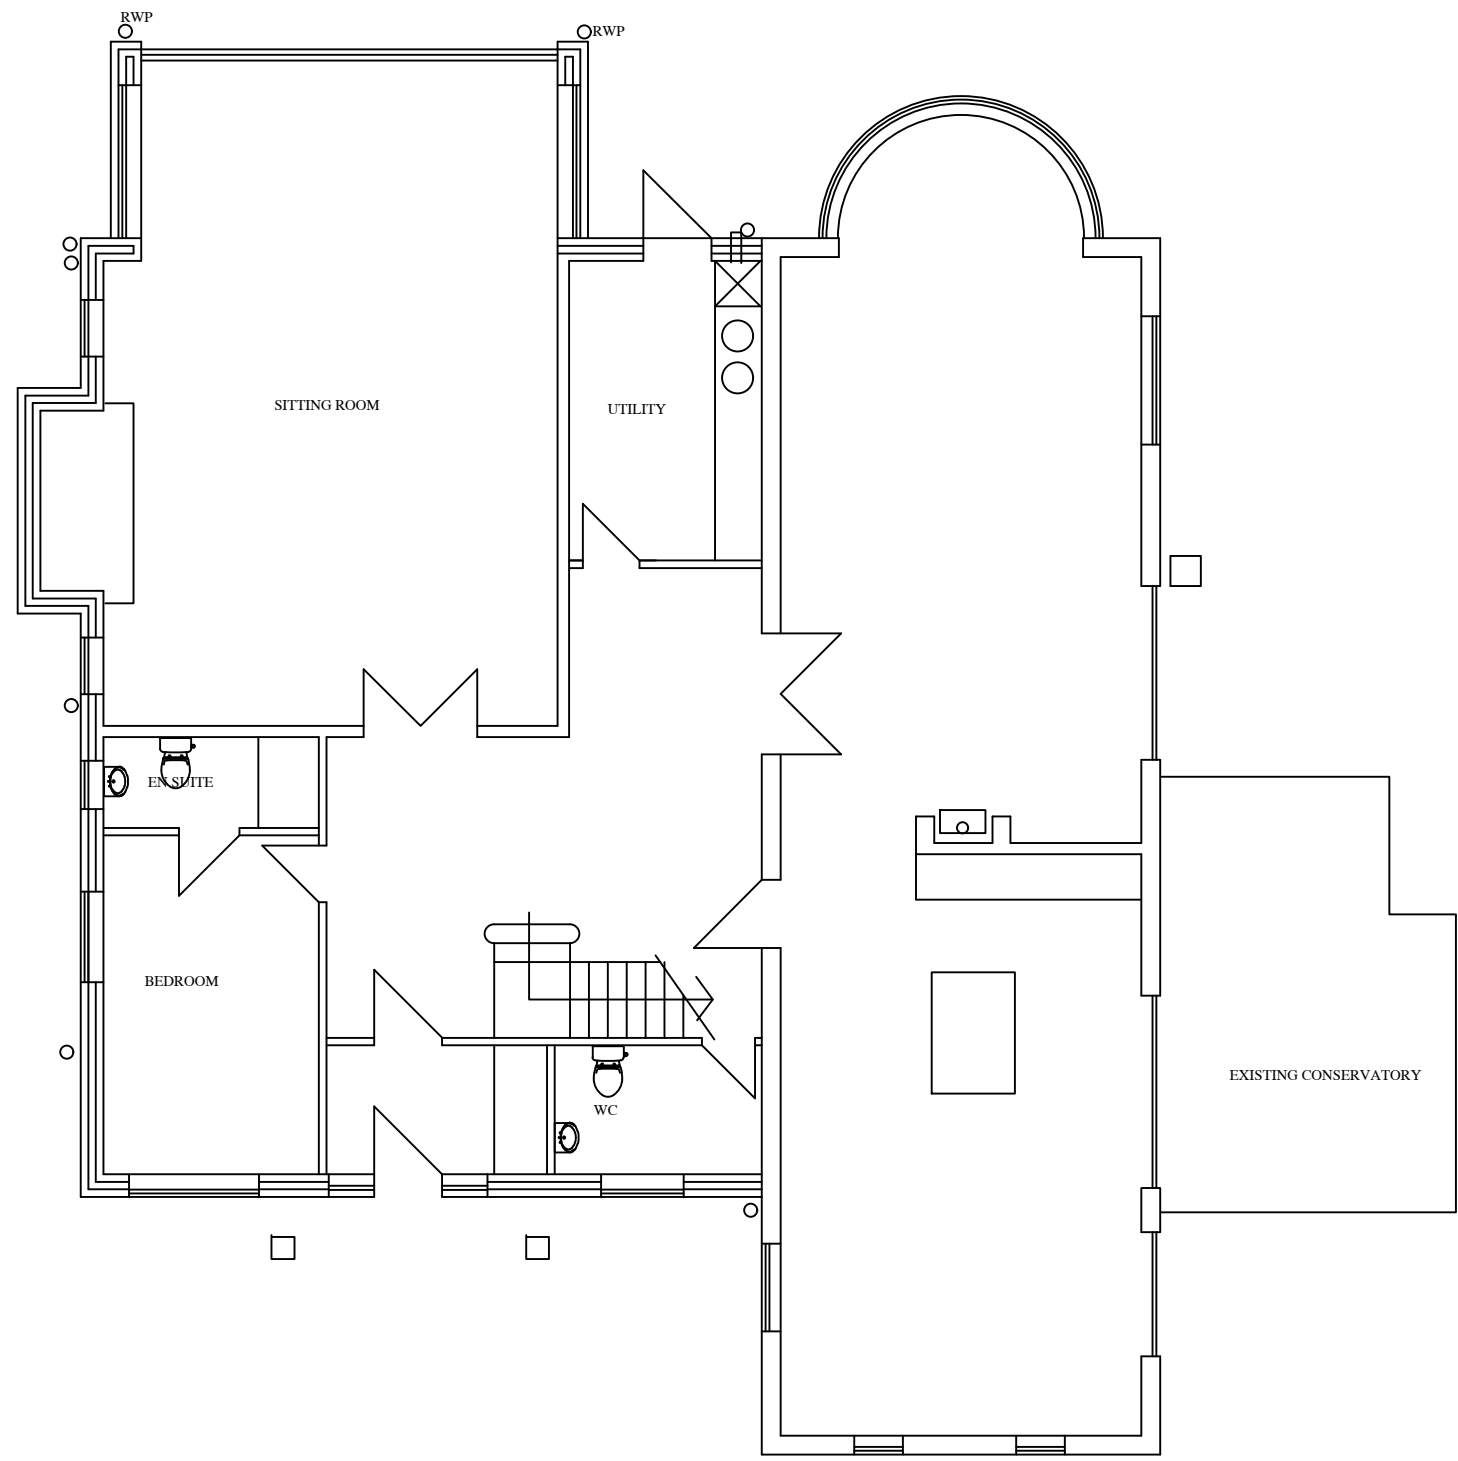

GROUND FLOOR PLAN

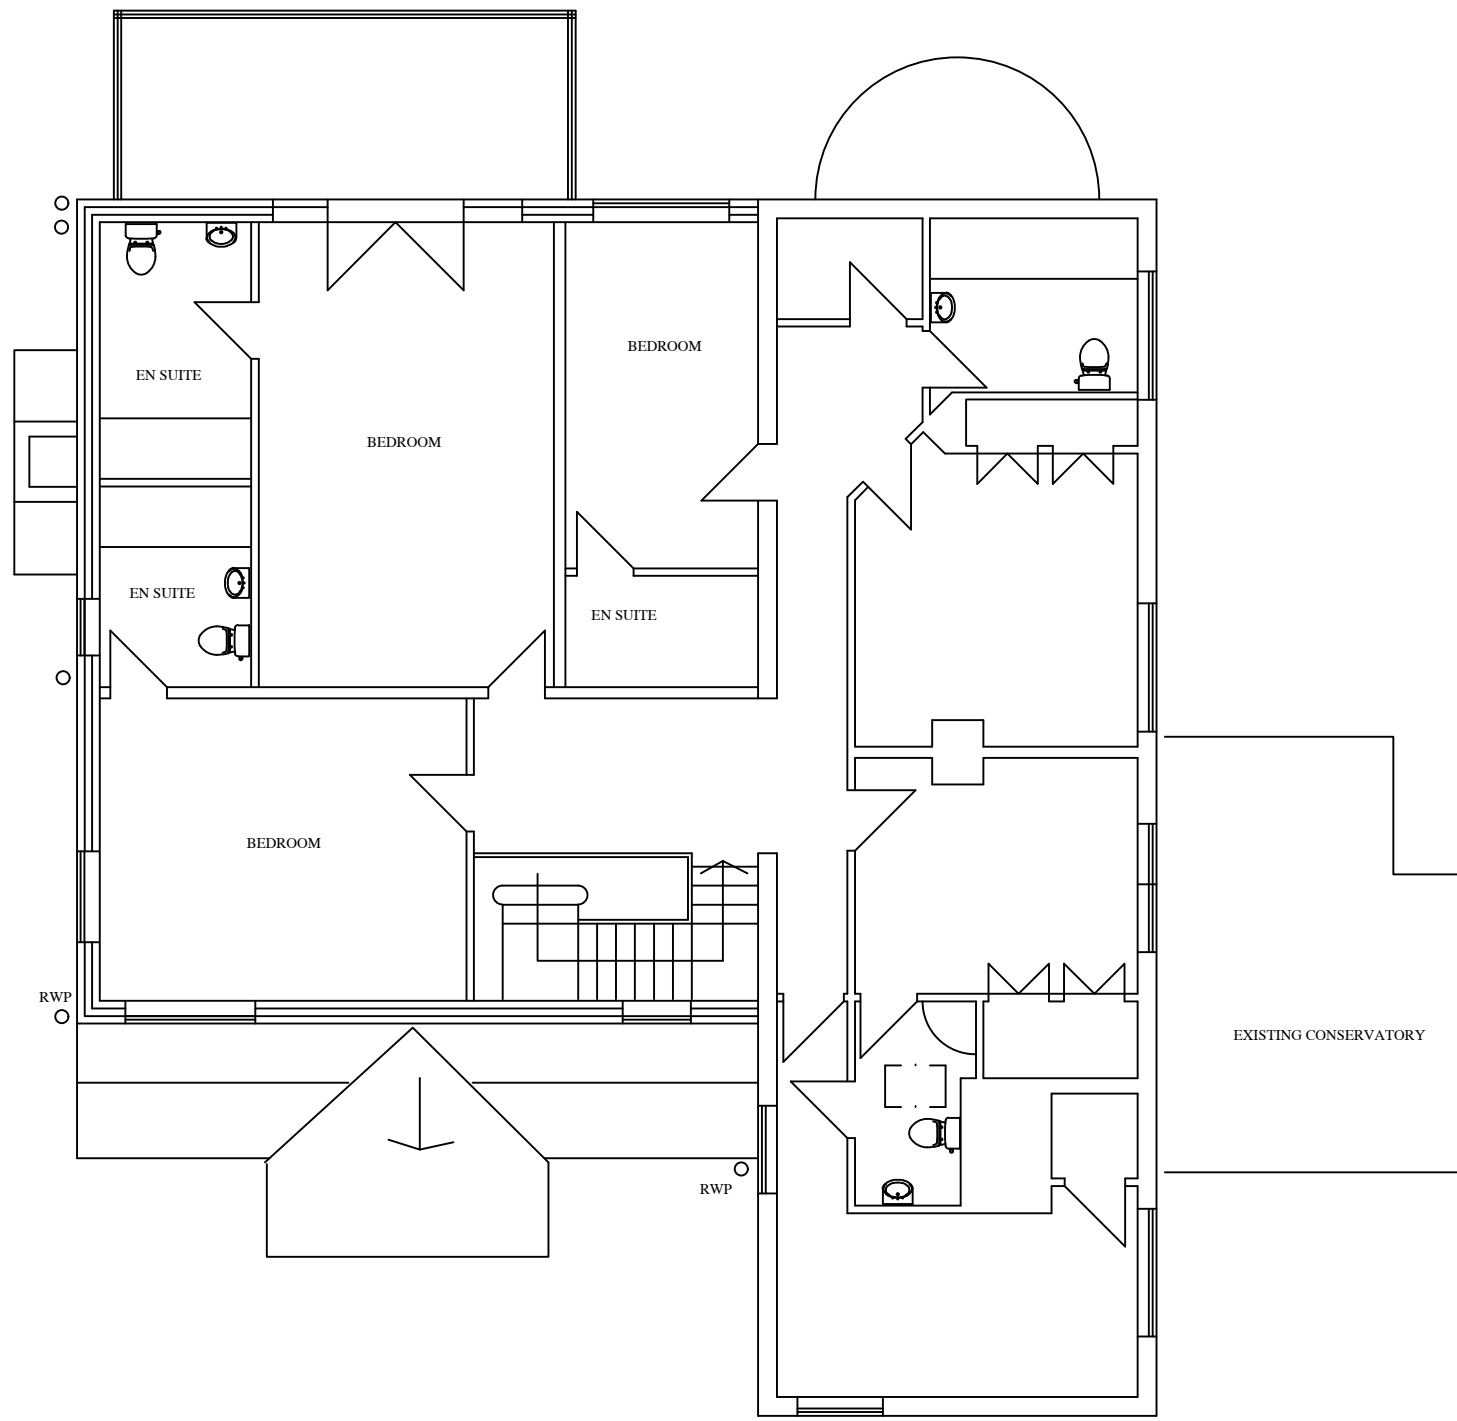

FIRST FLOOR PLAN




WEST ELEVATION



SOUTH ELEVATION



EAST ELEVATION

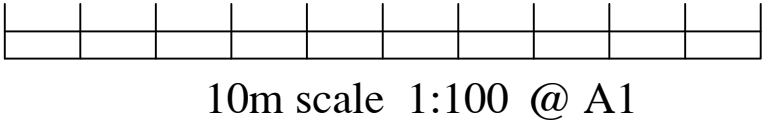

1. CONTRACTOR IS RESPONSIBLE FOR ALL SETTING OUT AND MUST CHECK DIMENSIONS ON SITE BEFORE WORK IS PUT IN HAND.

REVISIONS

PROJECT TITLE
BOLNEY GRANGE FARM
STAIRBRIDGE LANE
HAYWARDS HEATH
WEST SUSSEX
RH17 5PA

EXISTING PLANS
DAVID FRY

SCALE:	1:100	DWG. NO.	1184-102	B
DATE	SEP 25			
DRAWN	DF			