






FRONT (NORTH) ELEVATION

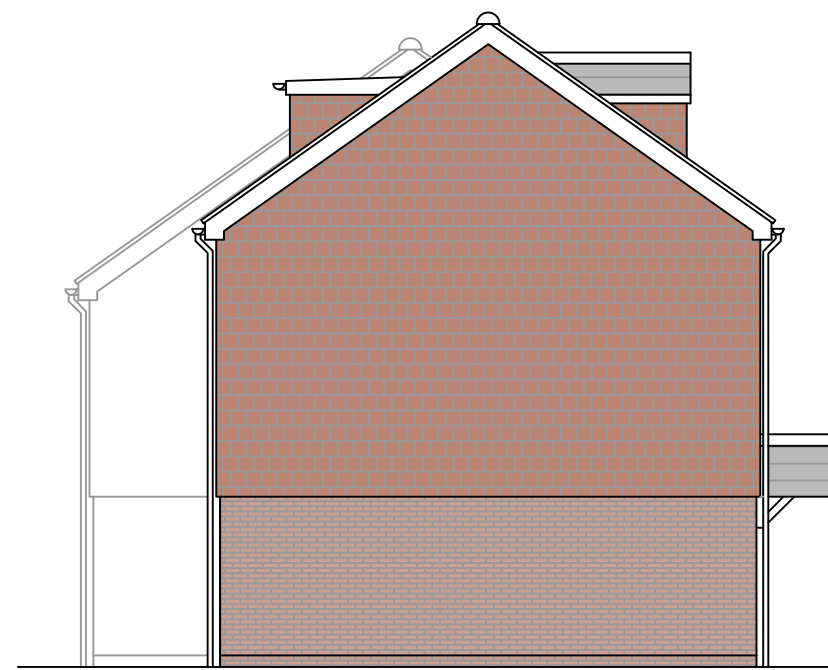

SIDE (EAST) ELEVATION




SIDE (WEST) ELEVATION

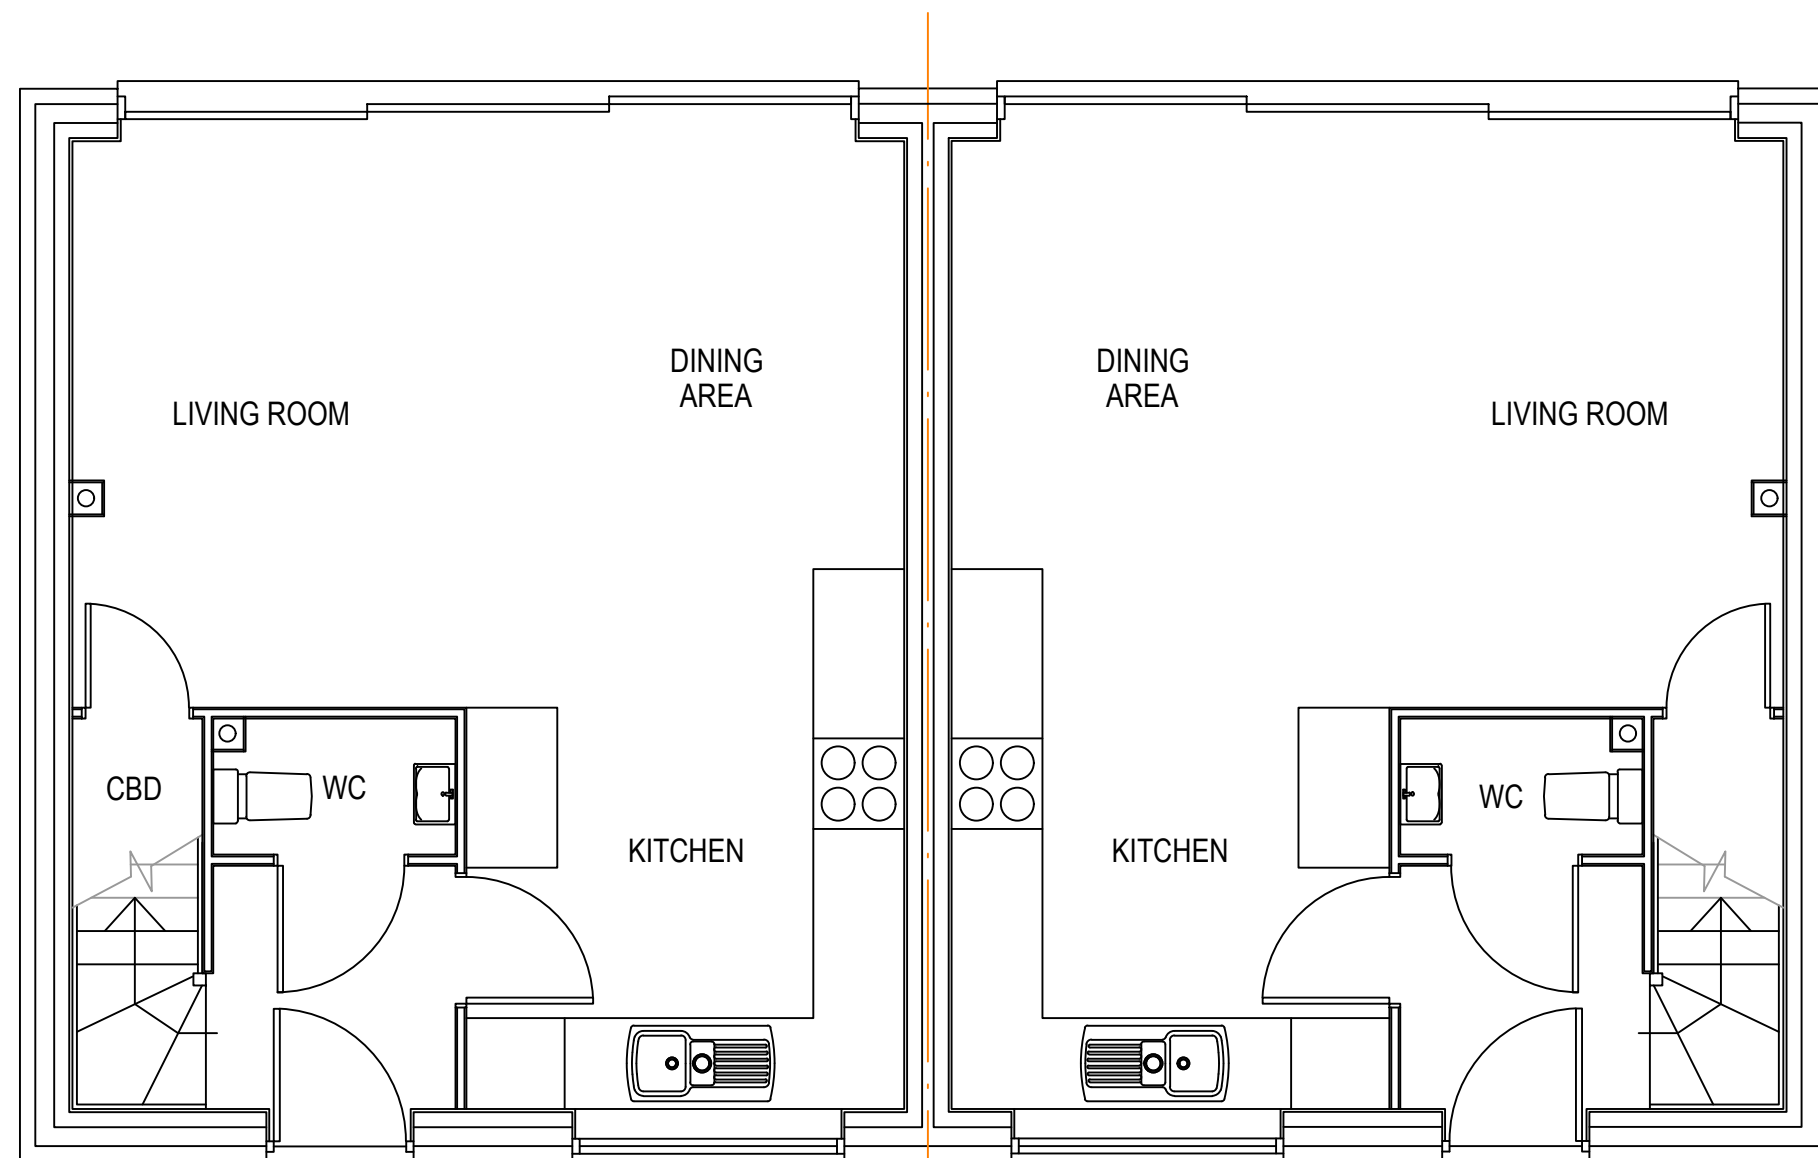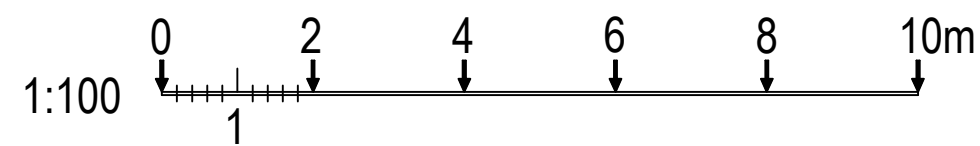




PLOT 1
GROUND FLOOR PLAN

PLOT 2

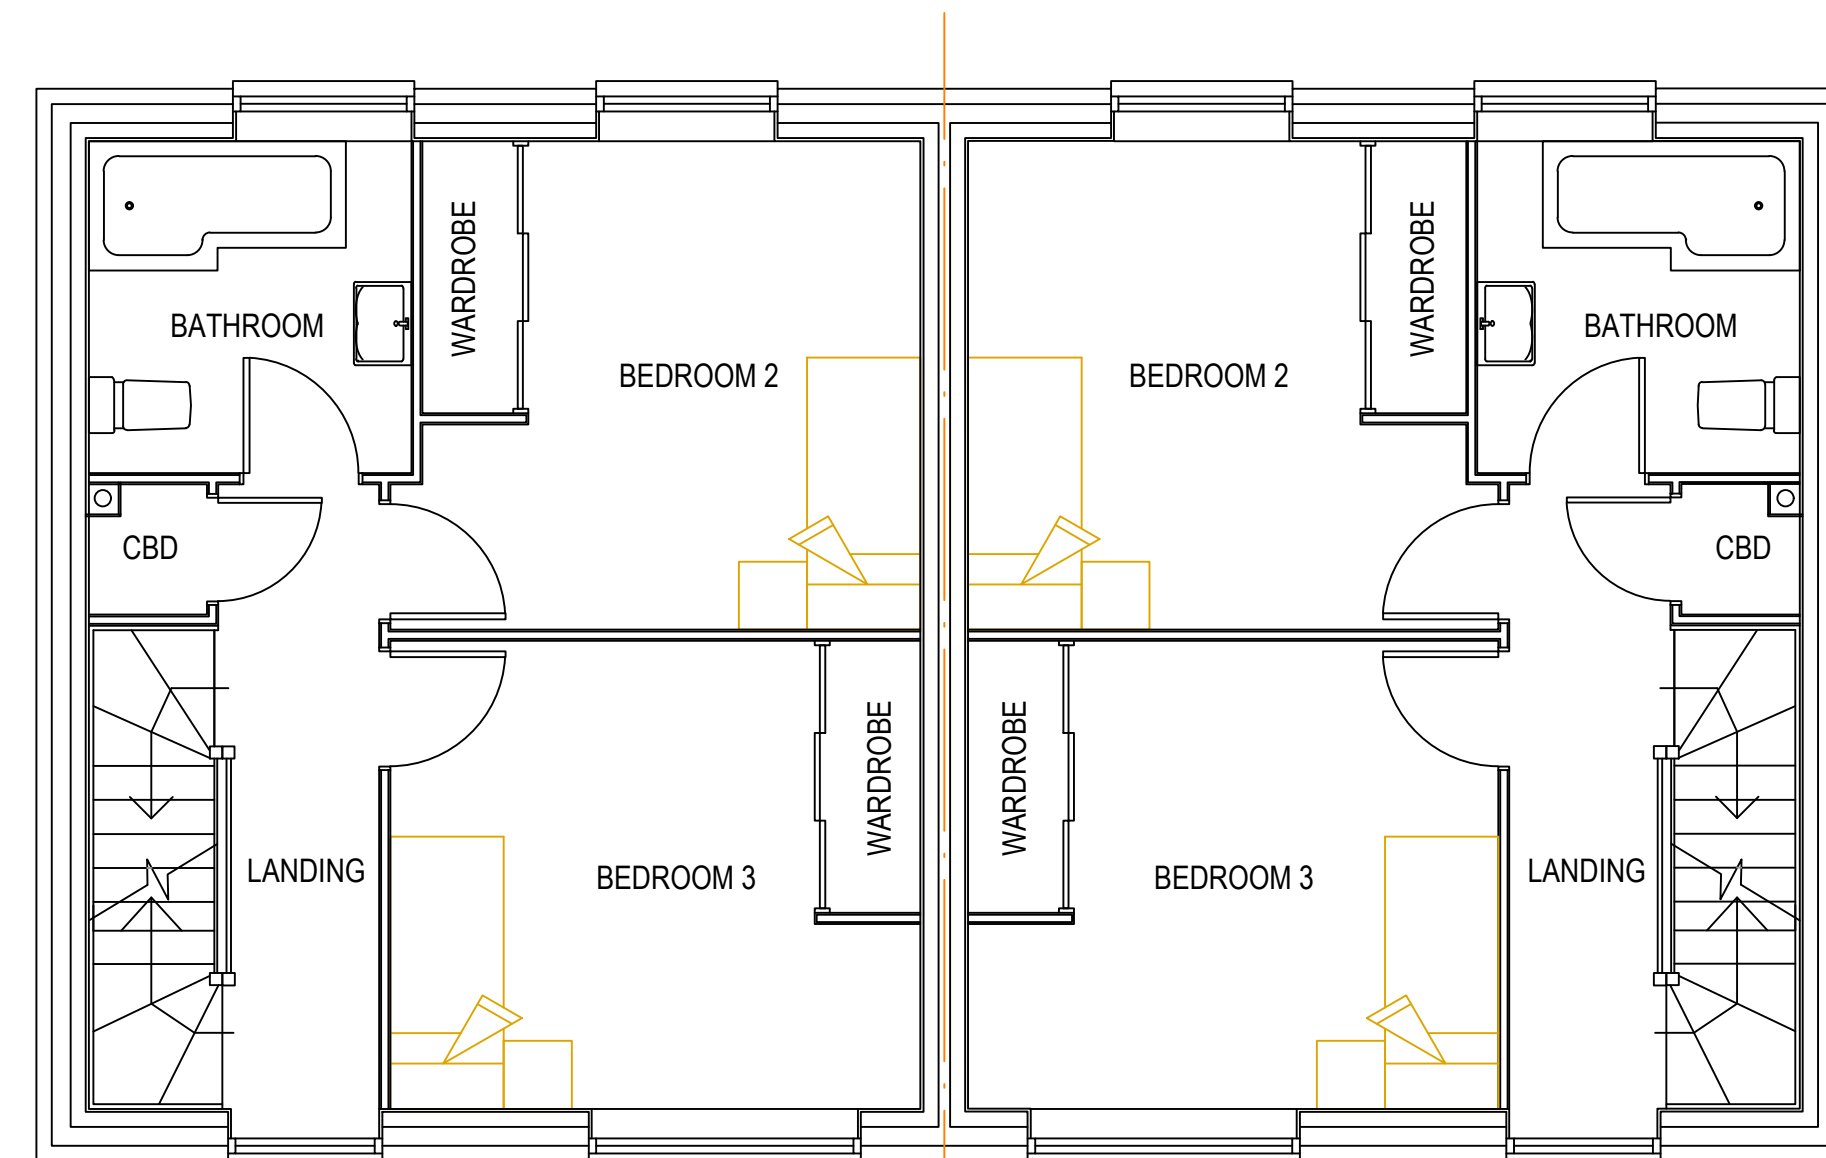


PLOT 1
FIRST FLOOR PLAN

PLOT 2

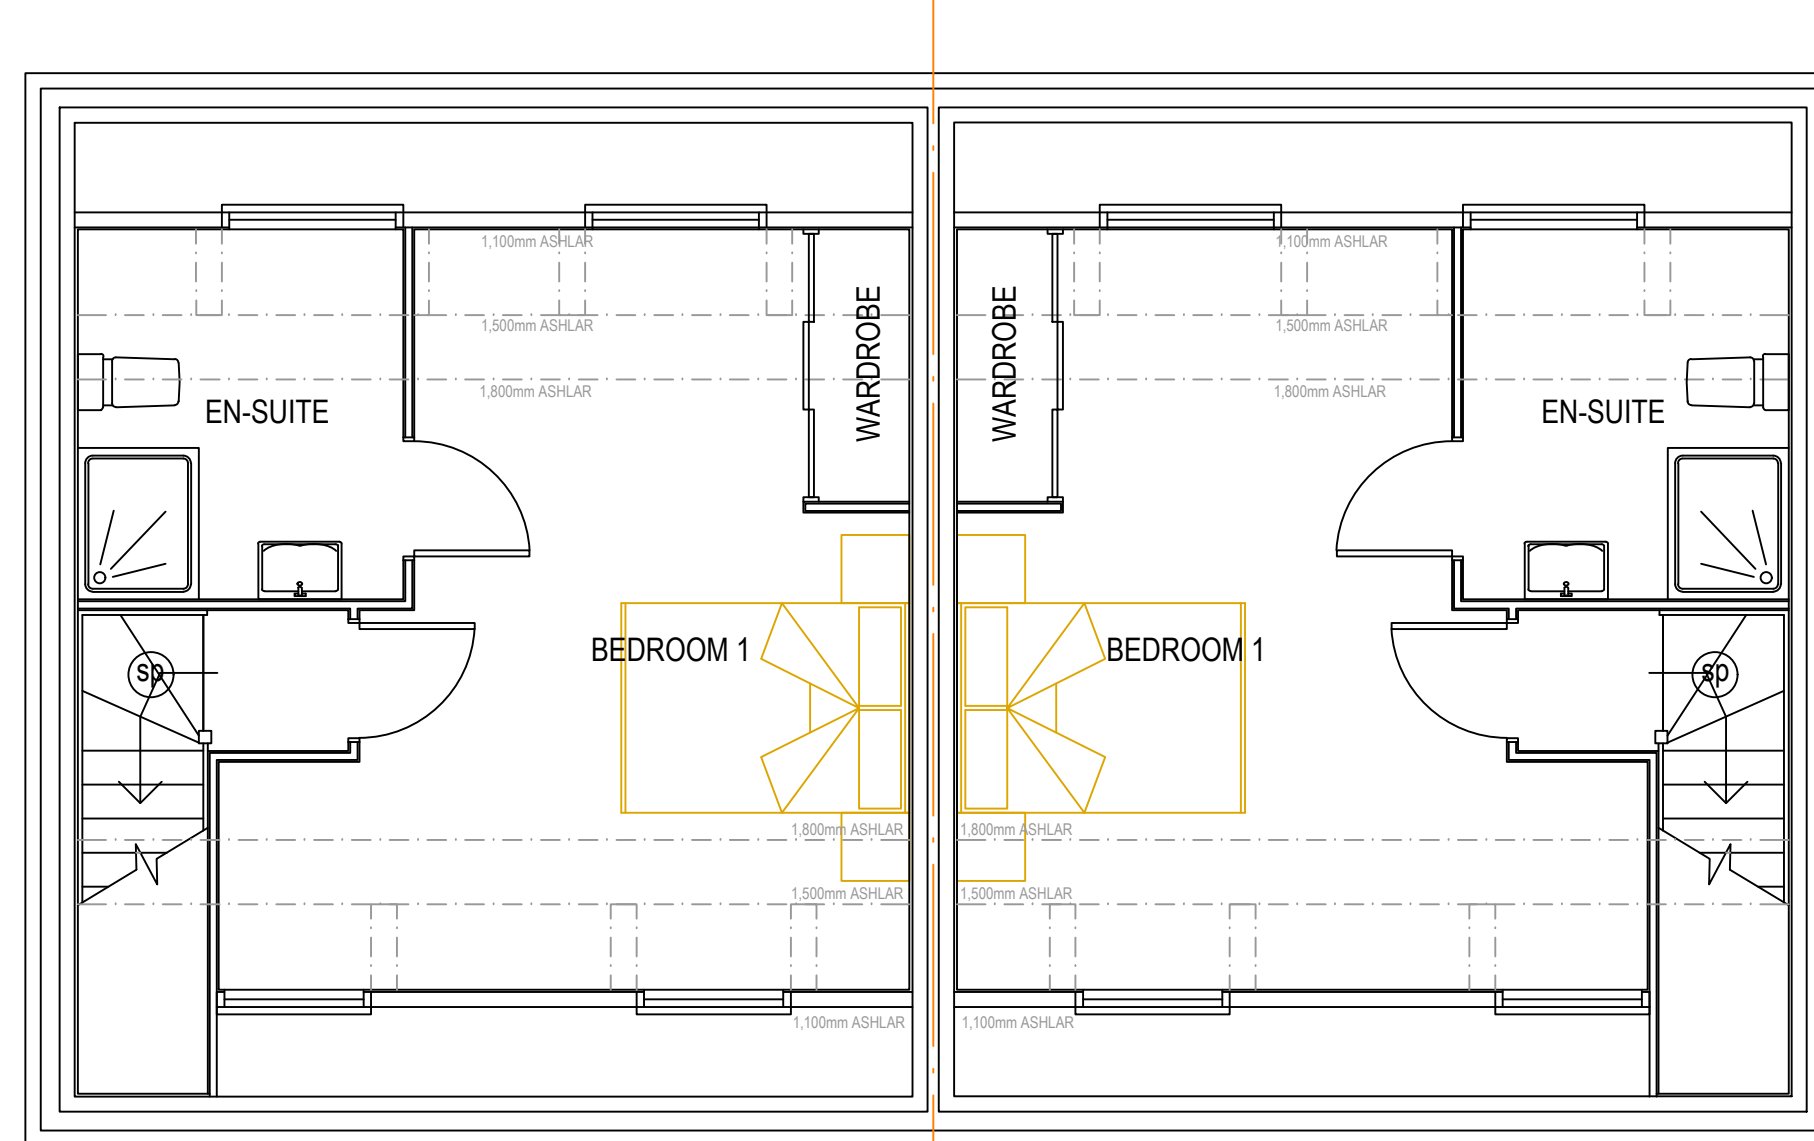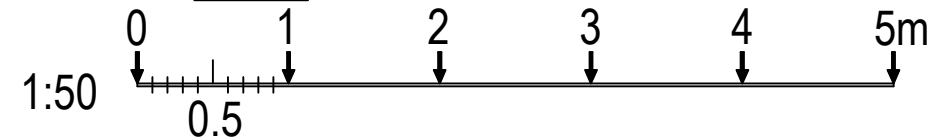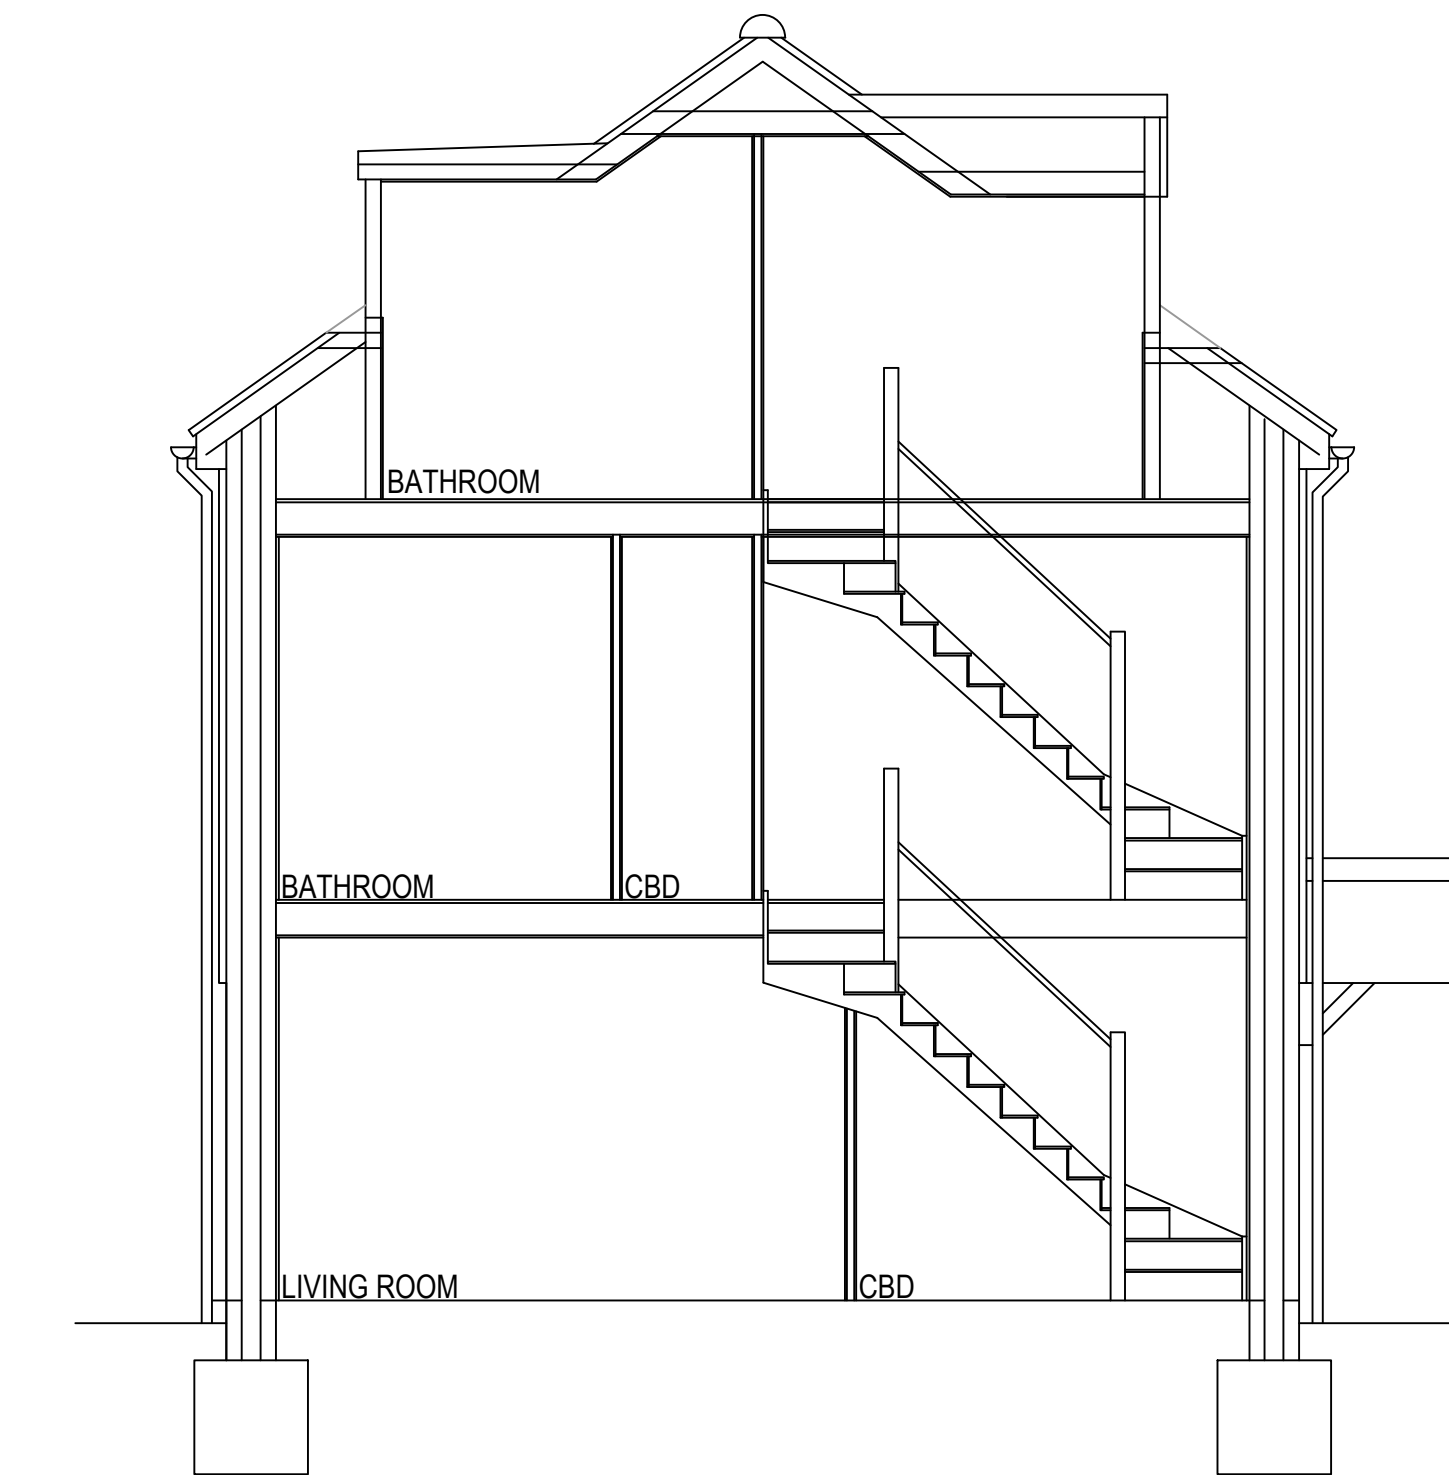

PLOT 1
SECOND FLOOR PLAN

PLOT 2

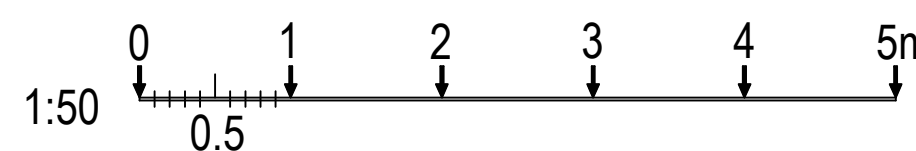

Revision:
A - Second Floor Added
B - Minor Changes
C - Amended Layout to 3 Bedroom Units

Date:
11th June 2026
7th July 2026
29th October 2026

The Park Lane Group,
141-145 Bohemia Road,
St. Leonards-on-Sea,
TN37 6RL

T 01424 448980
E oliver@parklanegroup.net

JOB:

Land Adjacent to 18 St James's Road,
East Grinstead,
RH19 1DL

Date: June 2026

Stage: Planning Stage

Works:

Proposed Floor Plans & Elevations - Plots 1 & 2

Drawing Scale: 1:50 & 1:100

Drawing Size: A1

Drawing No: PLG/1043/2

Revision: C

