



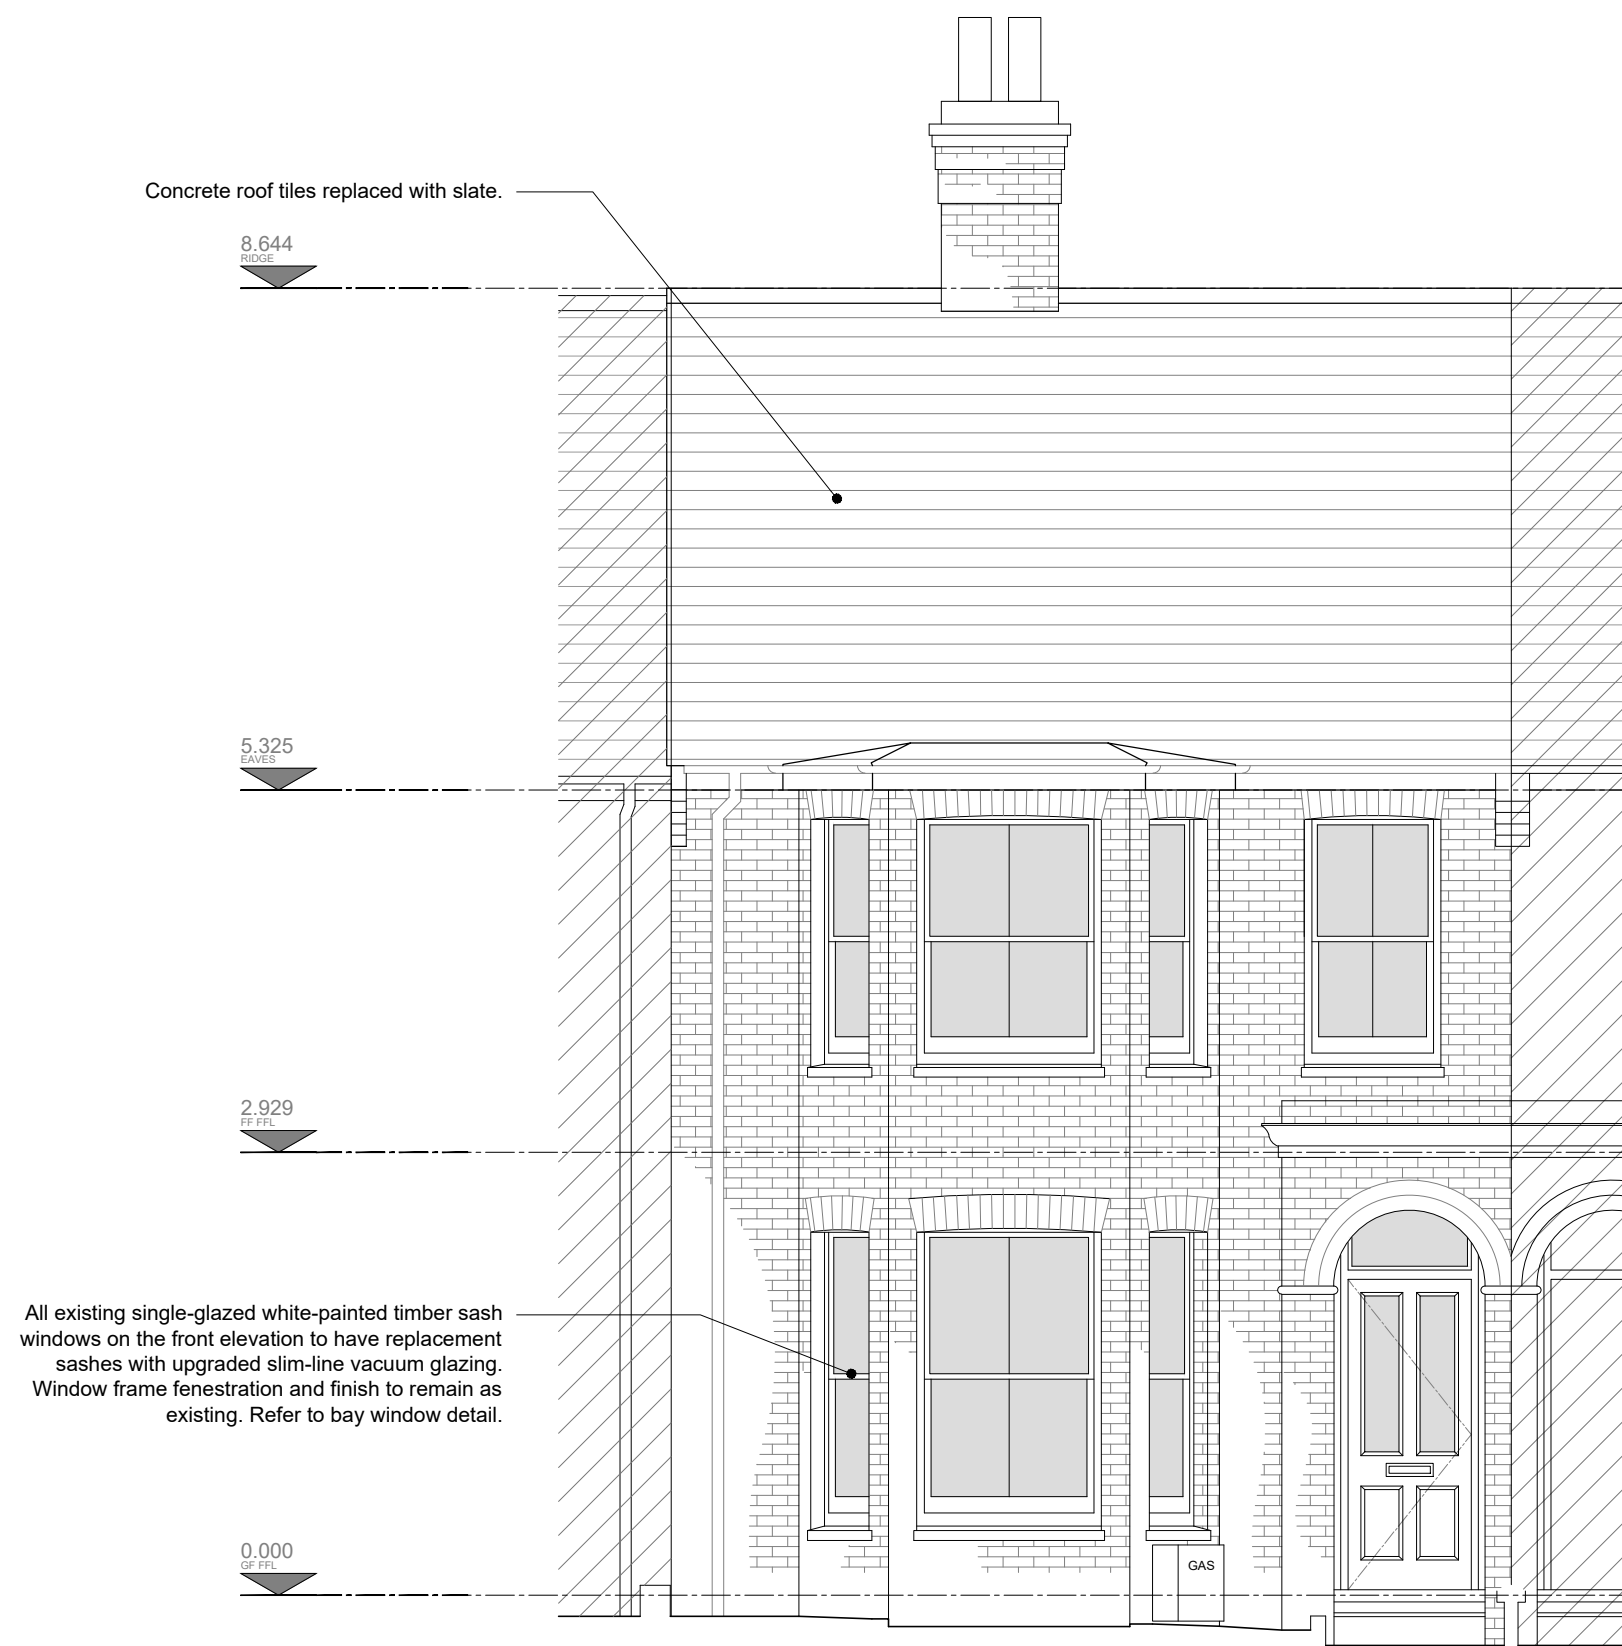


1 Proposed 1:50
North-East Elevation

0 0.5 1.0 2.0 3.0 4.0 5.0
Scale in metres

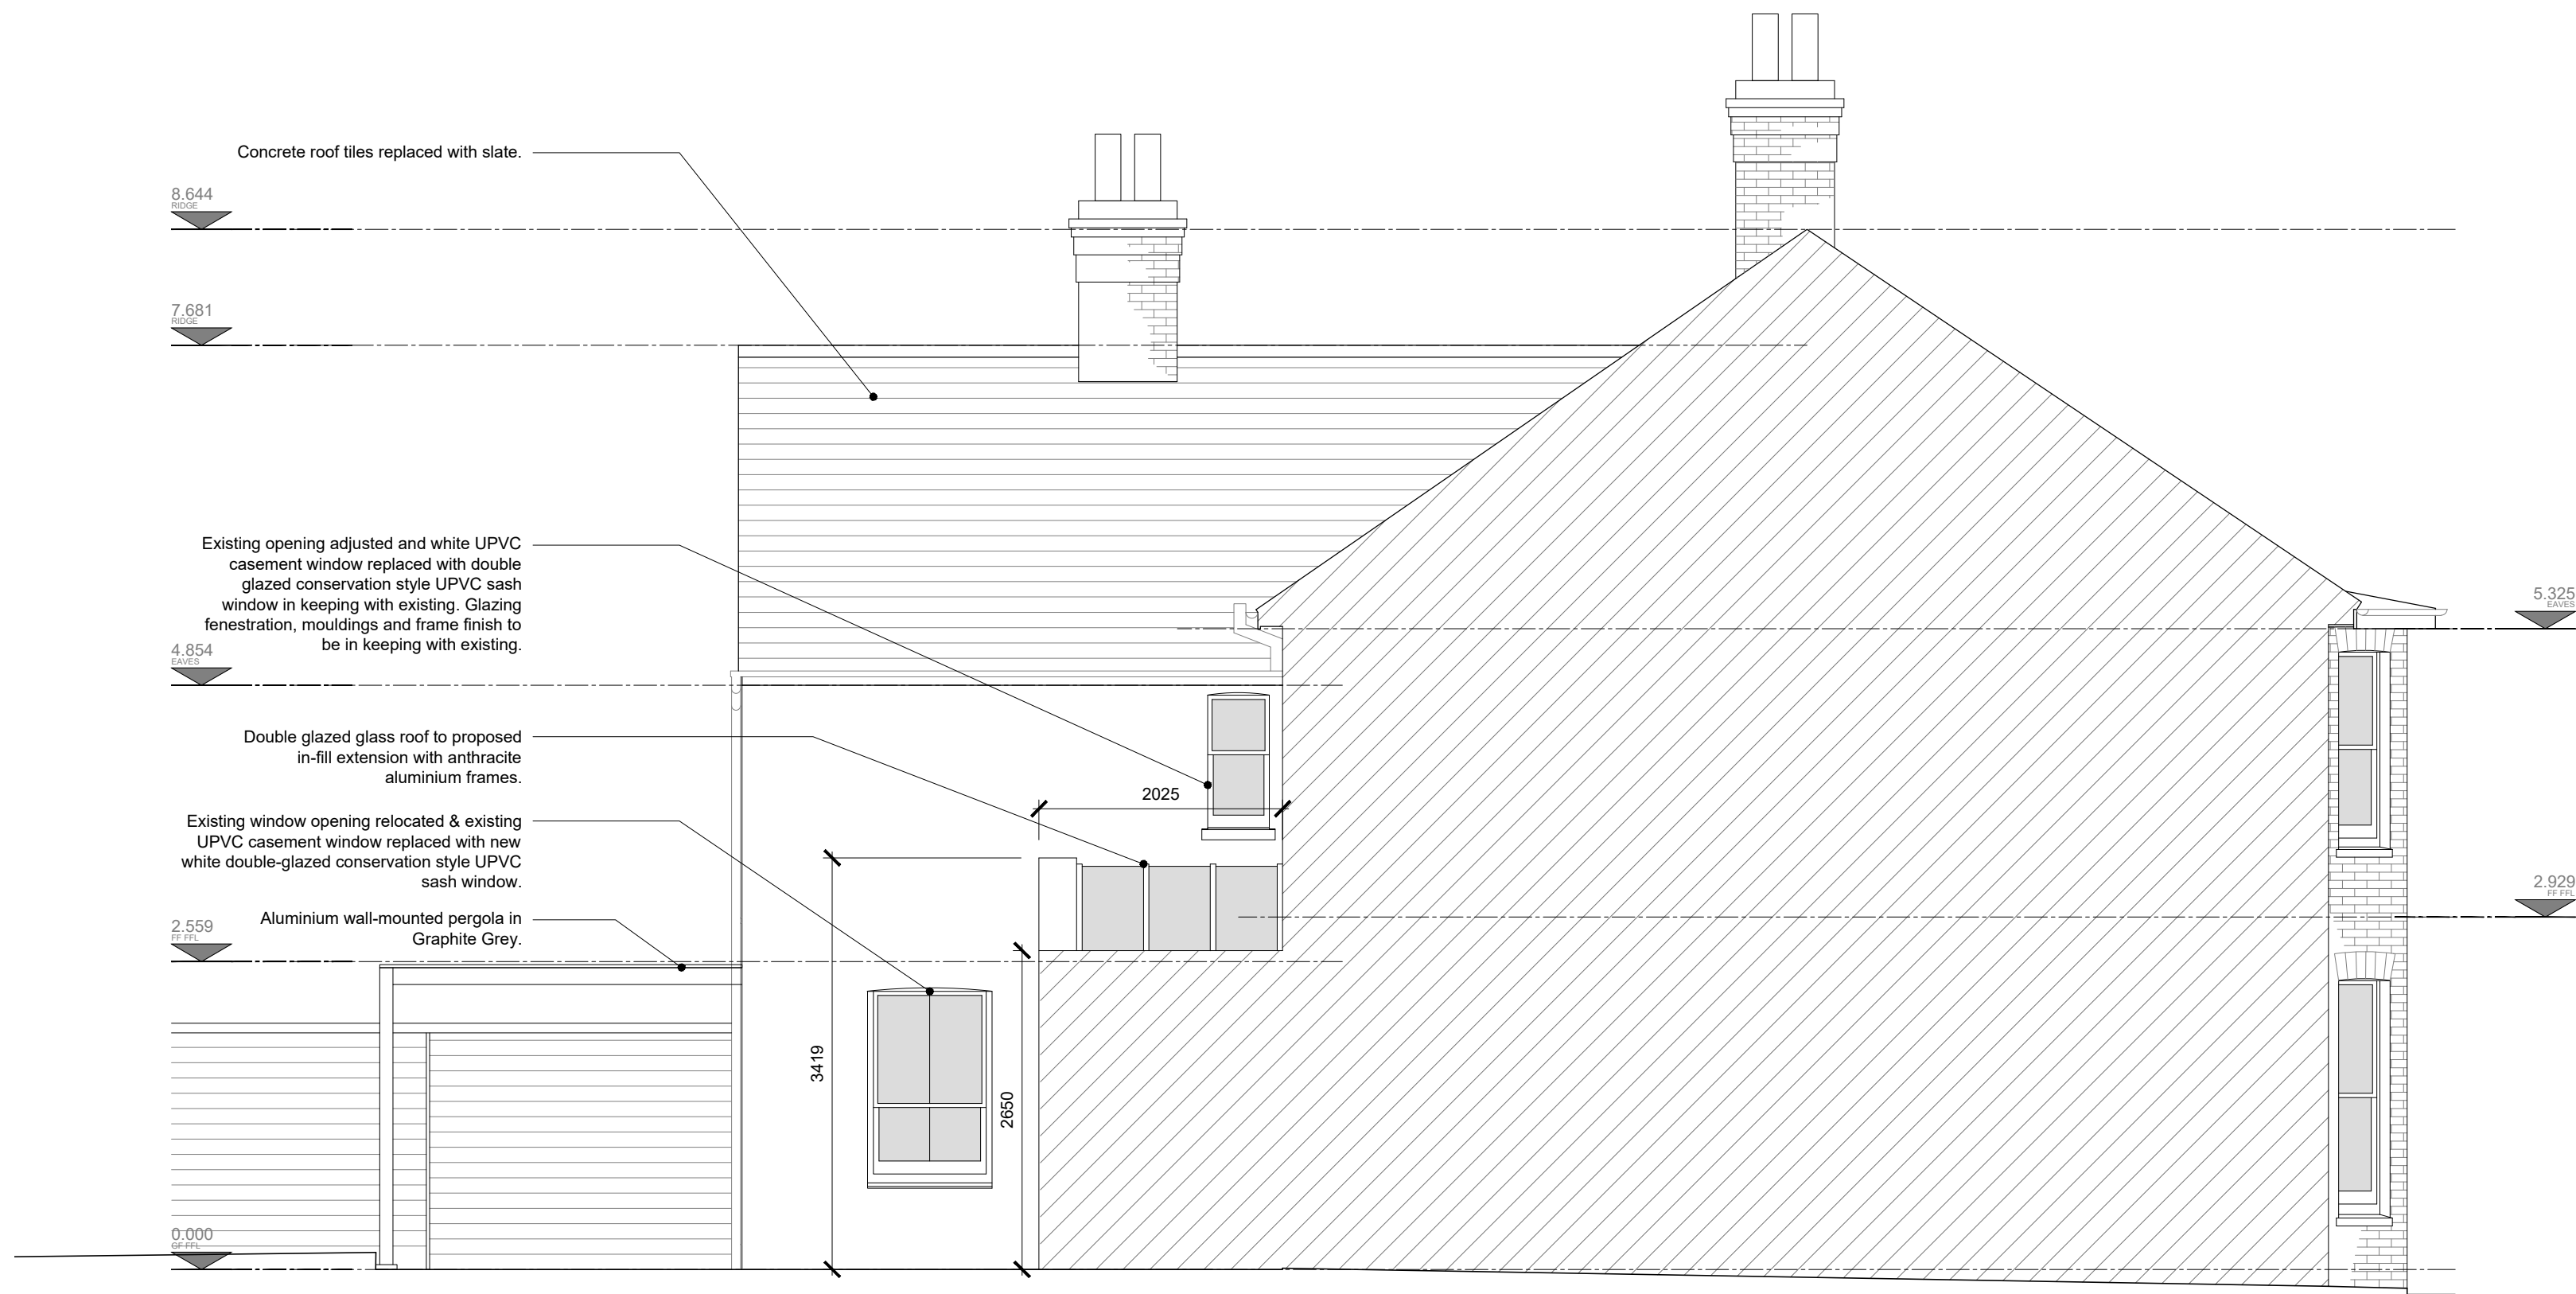


2 Proposed 1:50
South-East Elevation

0 0.5 1.0 2.0 3.0 4.0 5.0
Scale in metres

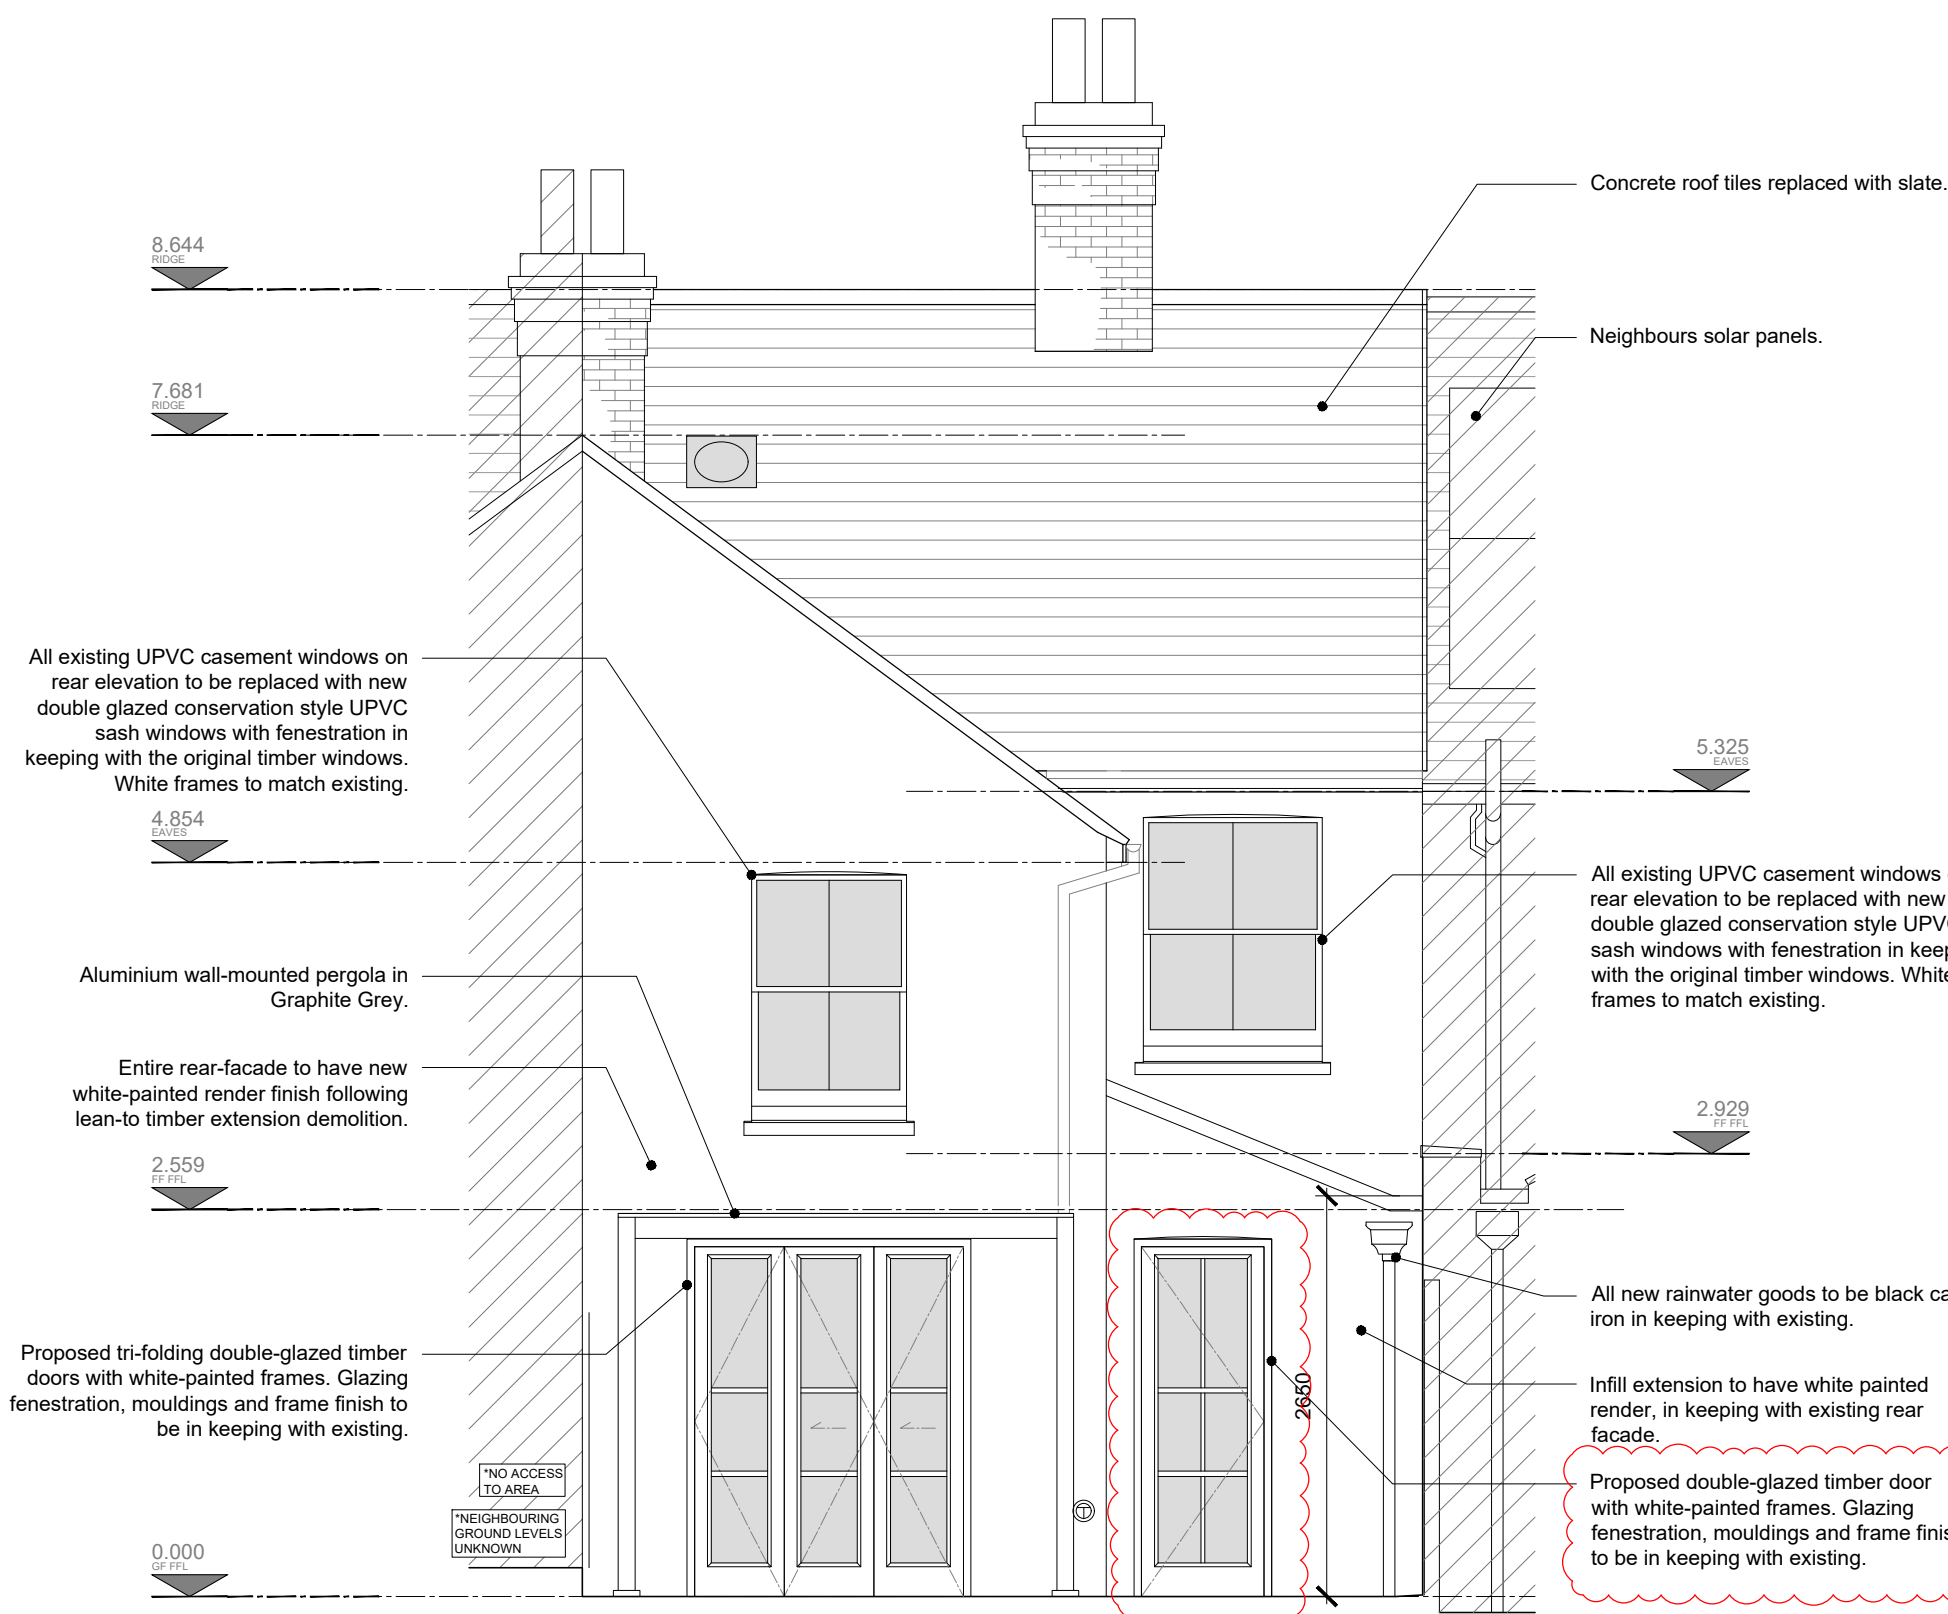


3 Proposed 1:50
South-West Elevation

0 0.5 1.0 2.0 3.0 4.0 5.0
Scale in metres

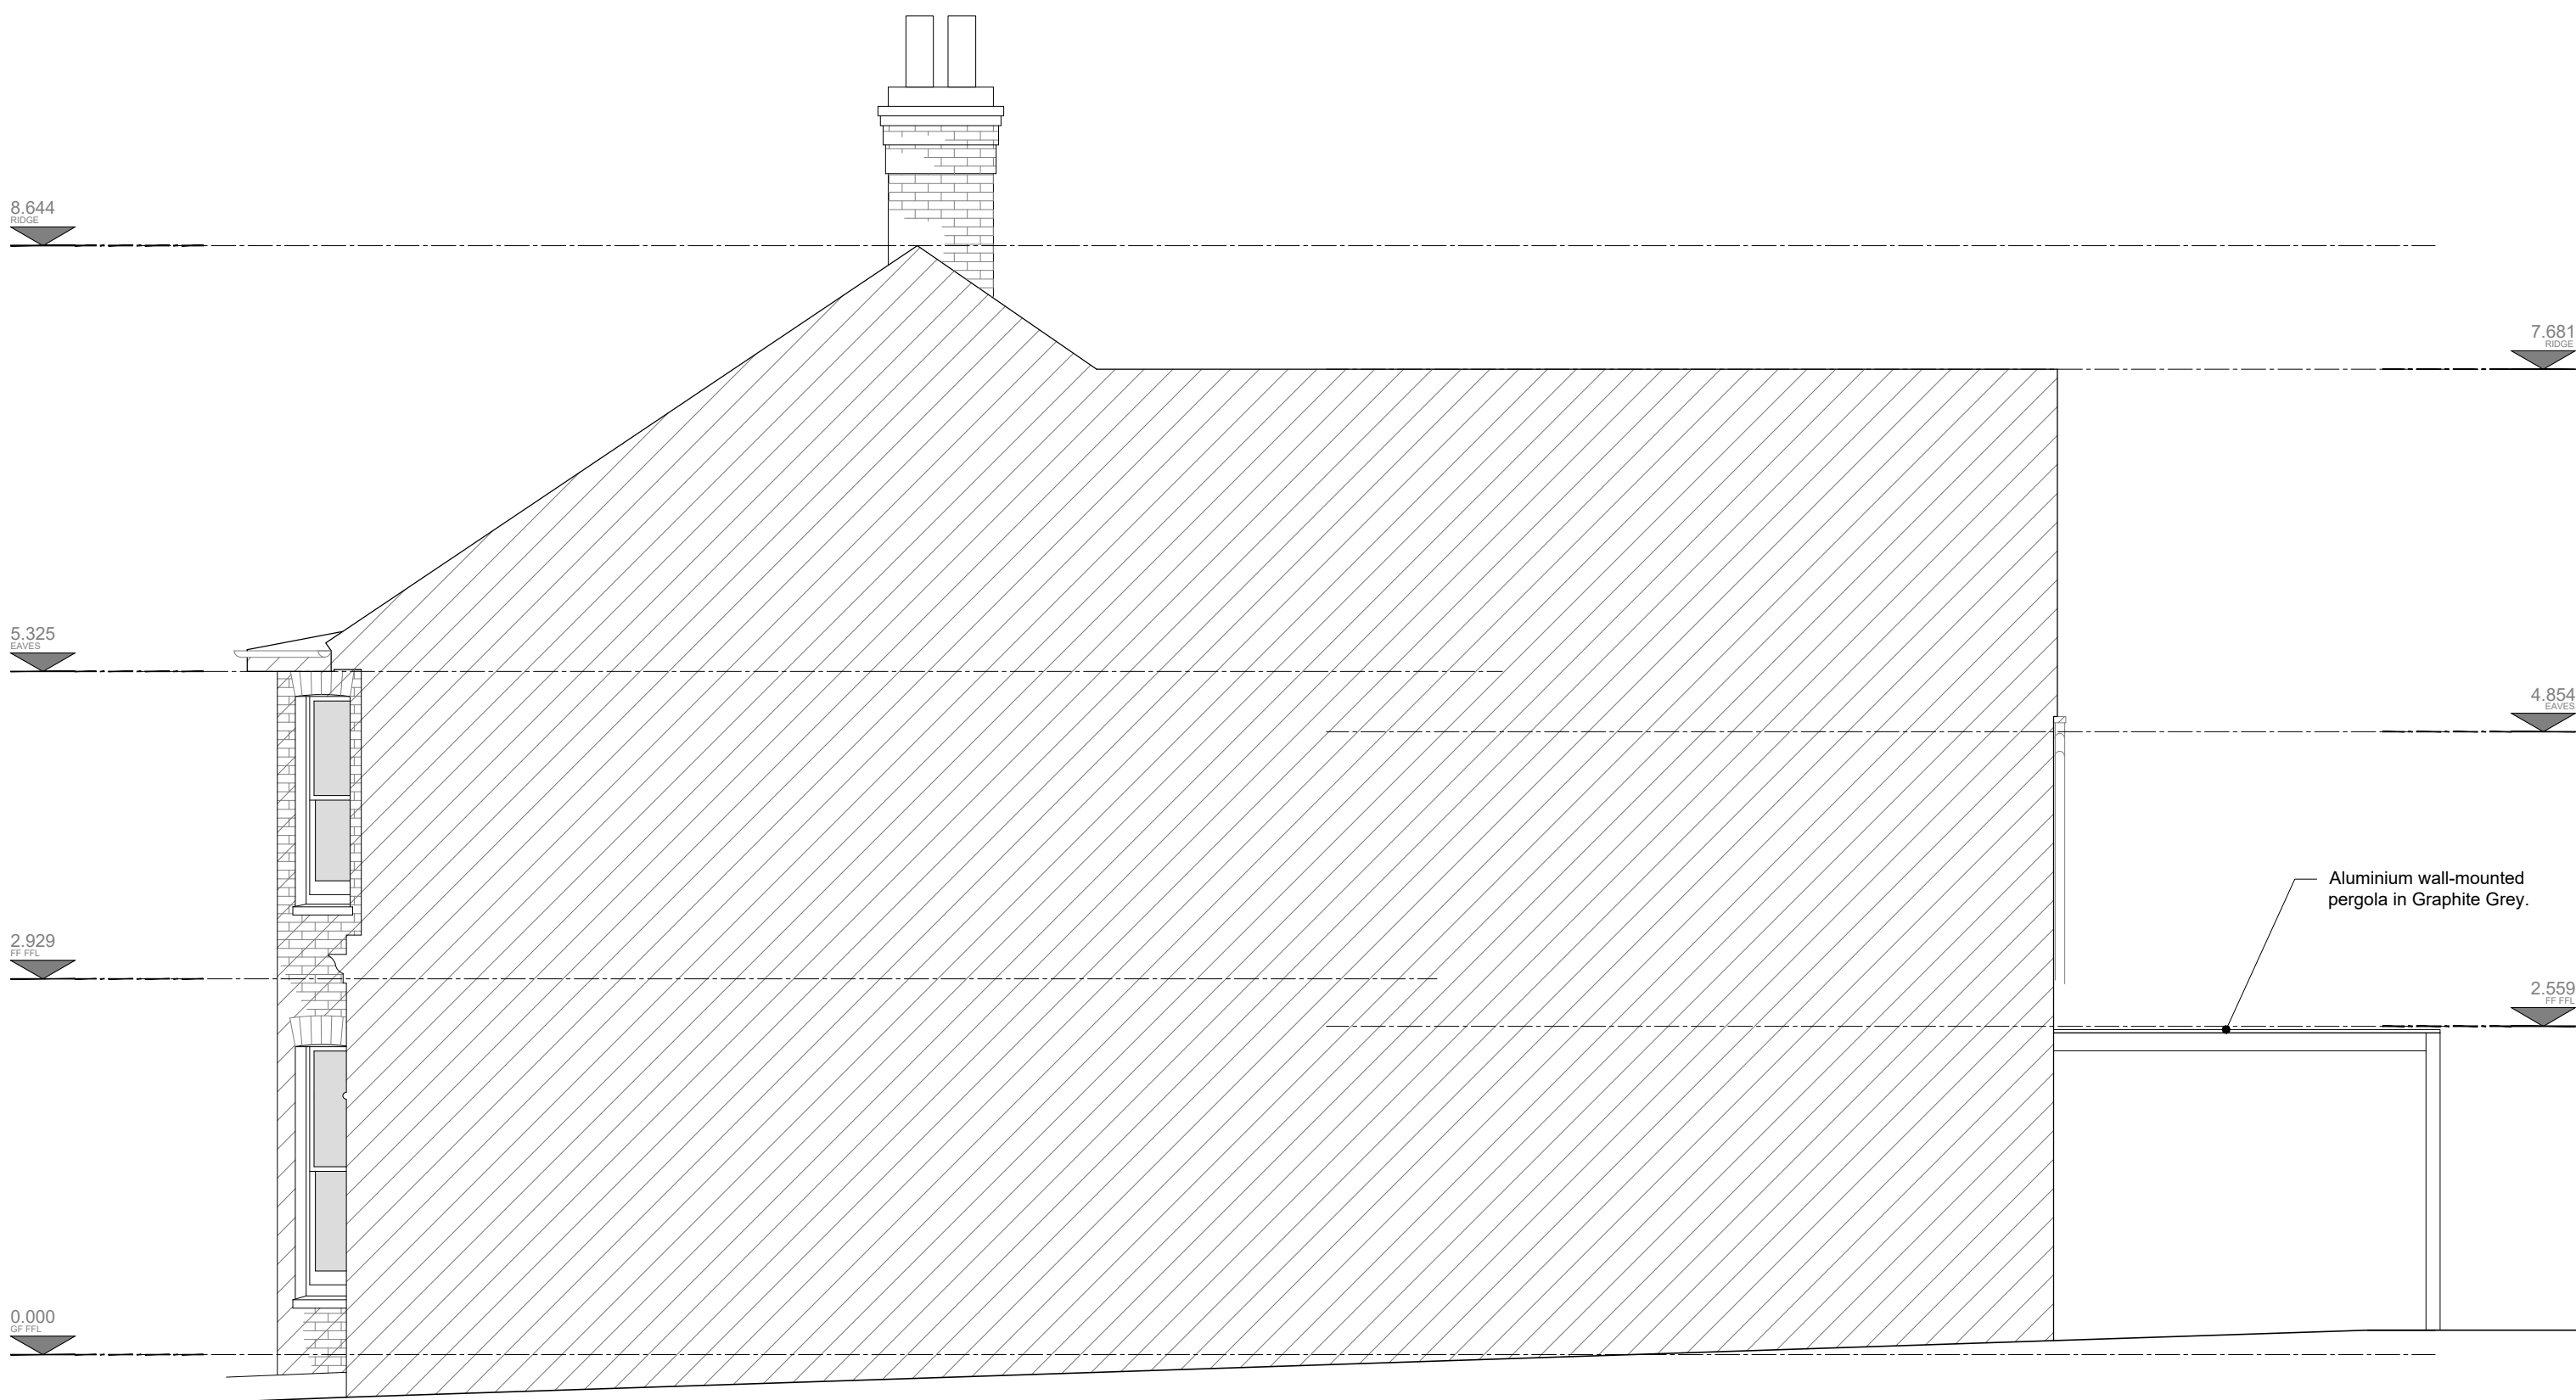

4 Proposed 1:50
North-West Elevation

0 0.5 1.0 2.0 3.0 4.0 5.0
Scale in metres

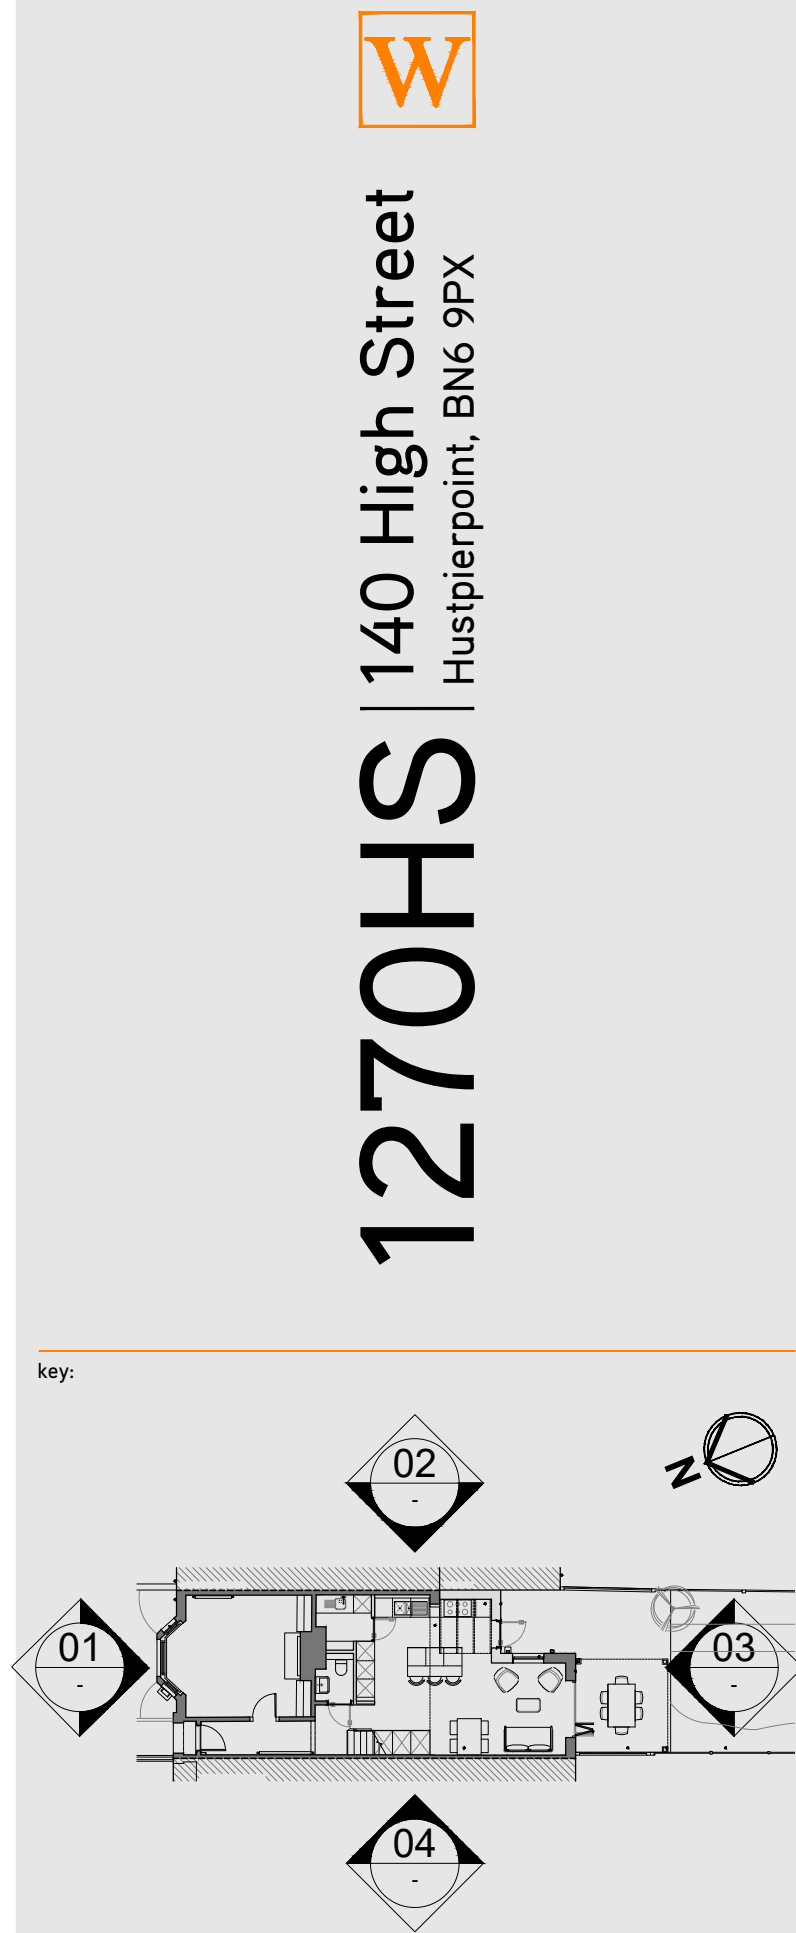

C	02/10/2026	Issued for approval. Variation of condition for french doorset into single door leaf.	SP	LH
B	05/06/2026	Revision in red clouds. Issued for approval. Revised to reflect the latest scope.	SP	LH
A	12/05/2026	Issued for approval.	SP	LH
/	18/03/2026	Issued for information.	SP	LH

rev.	date	notes	drawn	checked
------	------	-------	-------	---------

This drawing is the property of Willow Design & Planning Ltd © and protected by the Copyright, Designs and Patents Act, 1988. Do Not Scale. All dimensions and conditions are to be checked on site prior to preparing drawings or commencing any work.

client:
Simon Payne & Caroline Hayes

architect:
WILLOW
DESIGN PLANNING DELIVERY

370 The Yard Brighton Road,
Shoreham by Sea,
West Sussex, BN43 6RE
tel. 01273 456519
info@willowarchitects.net

issued for:
APPROVAL

drawn by:
SP

checked by:
LH

project north:

drawing title:
Proposed Elevations

scale @ A1:
1:50

(31)000

revision