



SIDE ELEVATION
East



FRONT ELEVATION
North



SIDE ELEVATION
West



REAR ELEVATION
South

GENERAL NOTES



ALL DIMENSIONS TO BE CHECKED ON SITE PRIOR TO COMMENCEMENT OF WORKS - PLEASE REPORT ERRORS OR OMISSIONS TO THE ARCHITECT.

THIS DRAWING HAS BEEN PRODUCED FOR THE PURPOSES OF PLANNING AND BUILDING REGULATIONS APPROVALS ONLY AND IS NOT INTENDED TO BE A FULL WORKING DRAWING.


THIS DRAWING IS TO BE READ IN CONJUNCTION WITH ANY WRITTEN SPECIFICATIONS, SCHEDULES OF WORK AND STRUCTURAL ENGINEER'S DETAILS AS APPROPRIATE.

THIS DRAWING IS THE COPYRIGHT OF PUMP HOUSE DESIGNS AND ANY FURTHER REPRODUCTION OF THE PLAN IS NOT PERMITTED WITHOUT OBTAINING PRIOR CONSENT.


© CROWN COPYRIGHT 2026 - LICENCE NO. 100032237

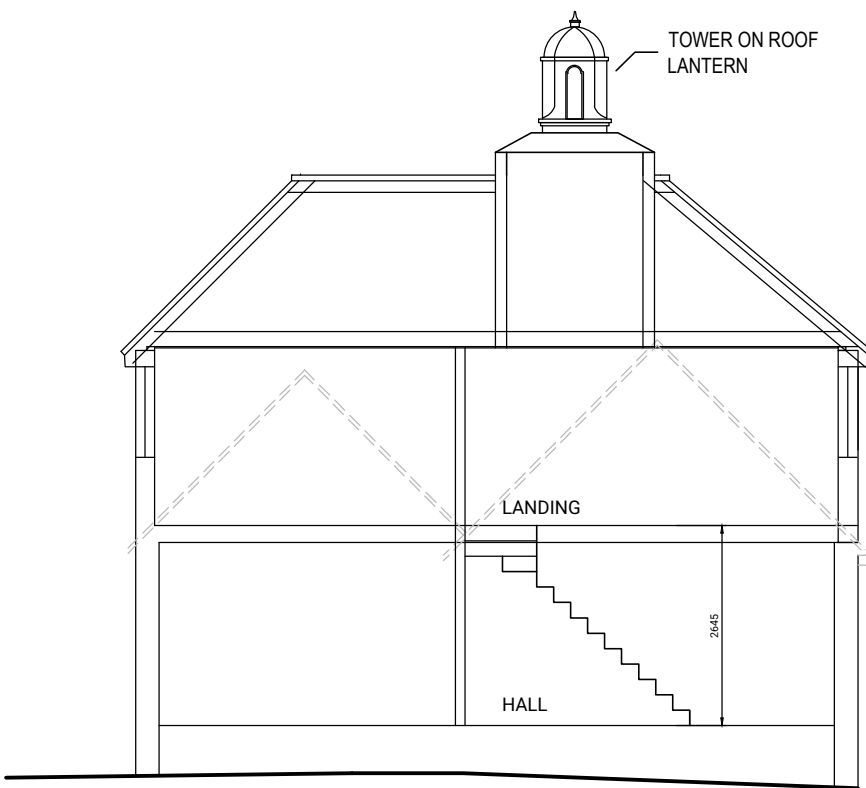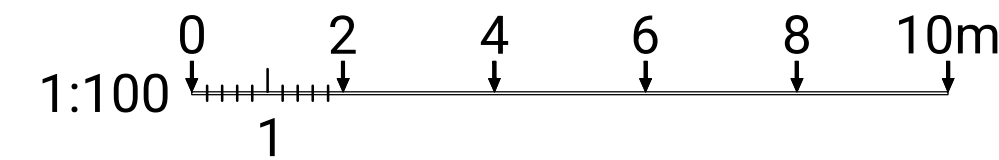


SECTION A - THROUGH FLAT ROOF AREA
SHOWING HIGHER EAVES ABOVE WINDOWS

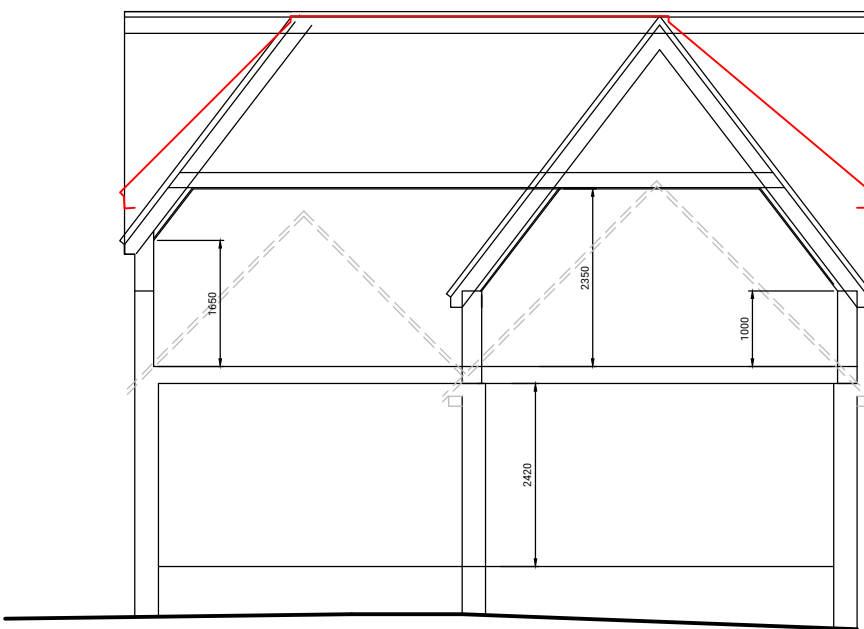


SECTION B - SHOWING GABLE EAVES LEVEL

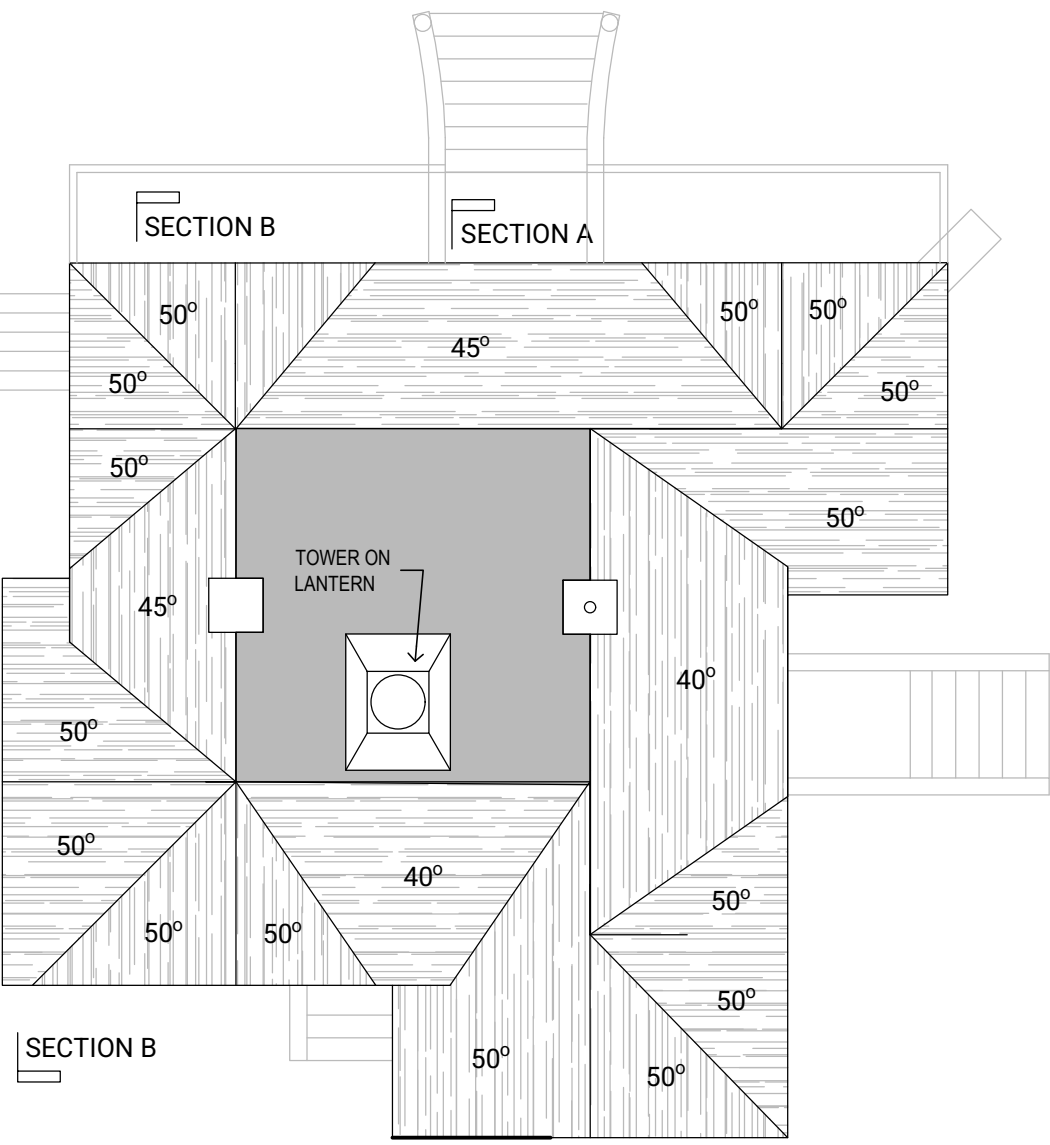


ROOF PLAN

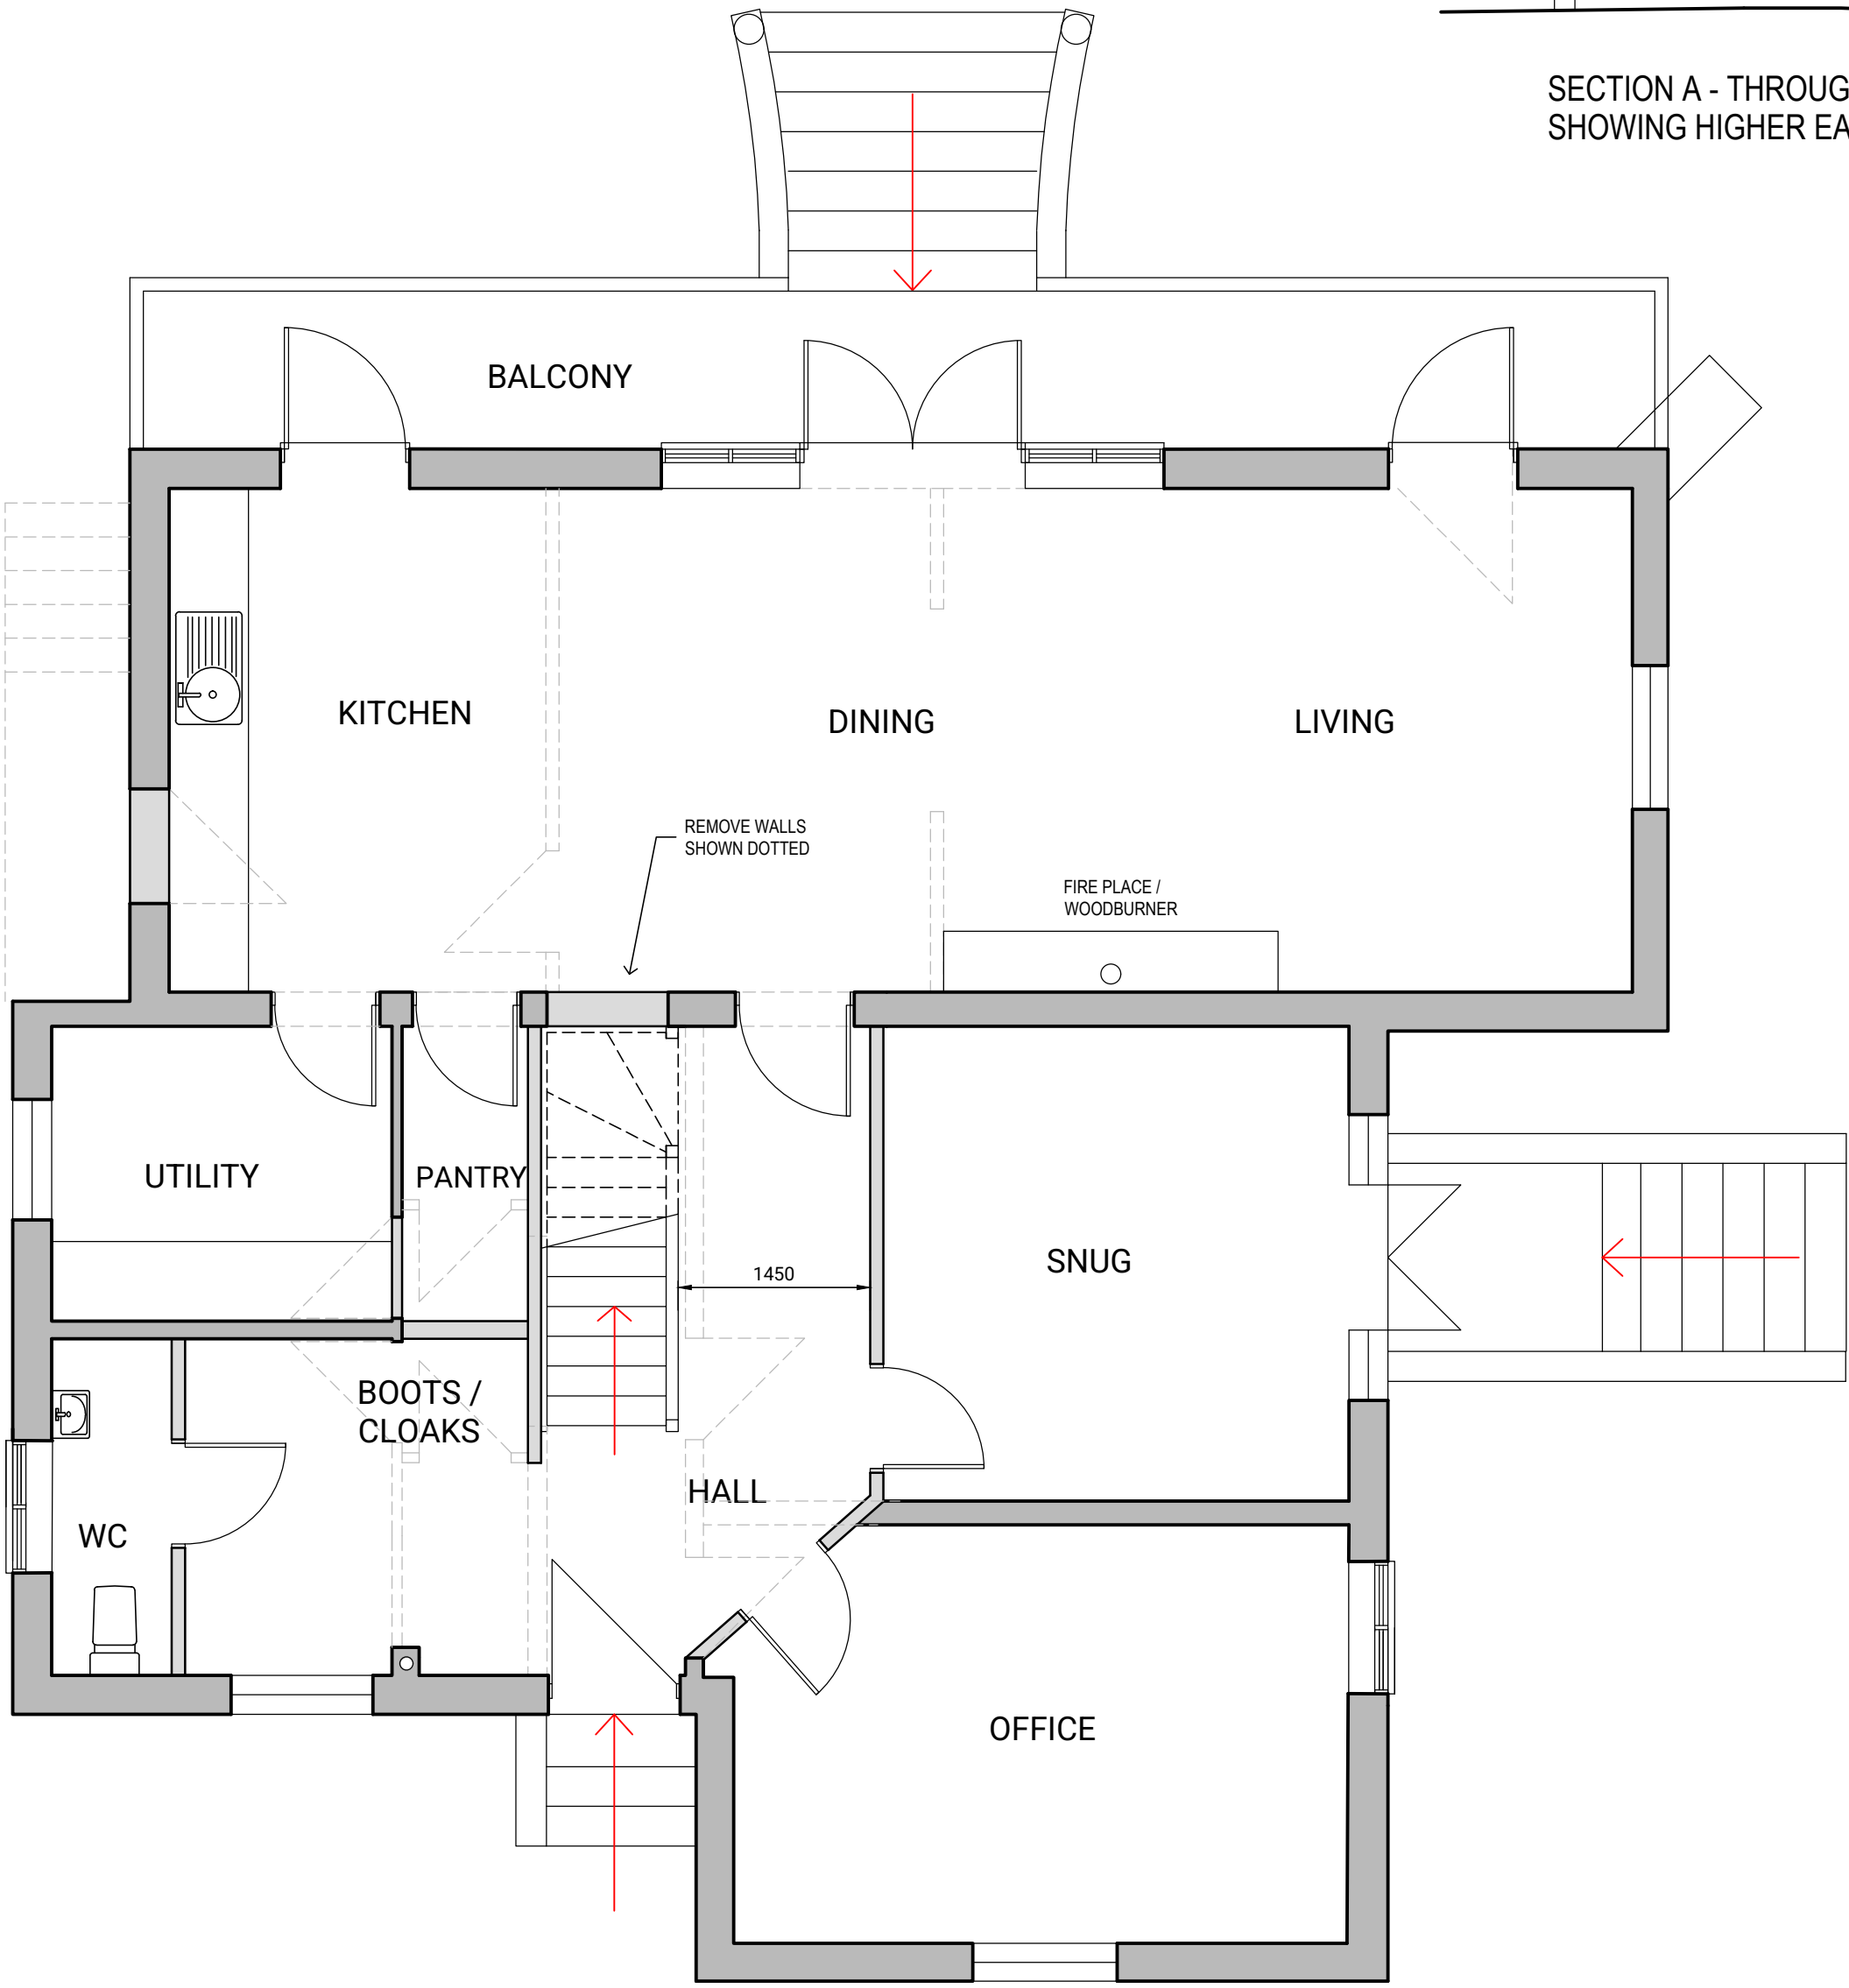

GROUND FLOOR PLAN

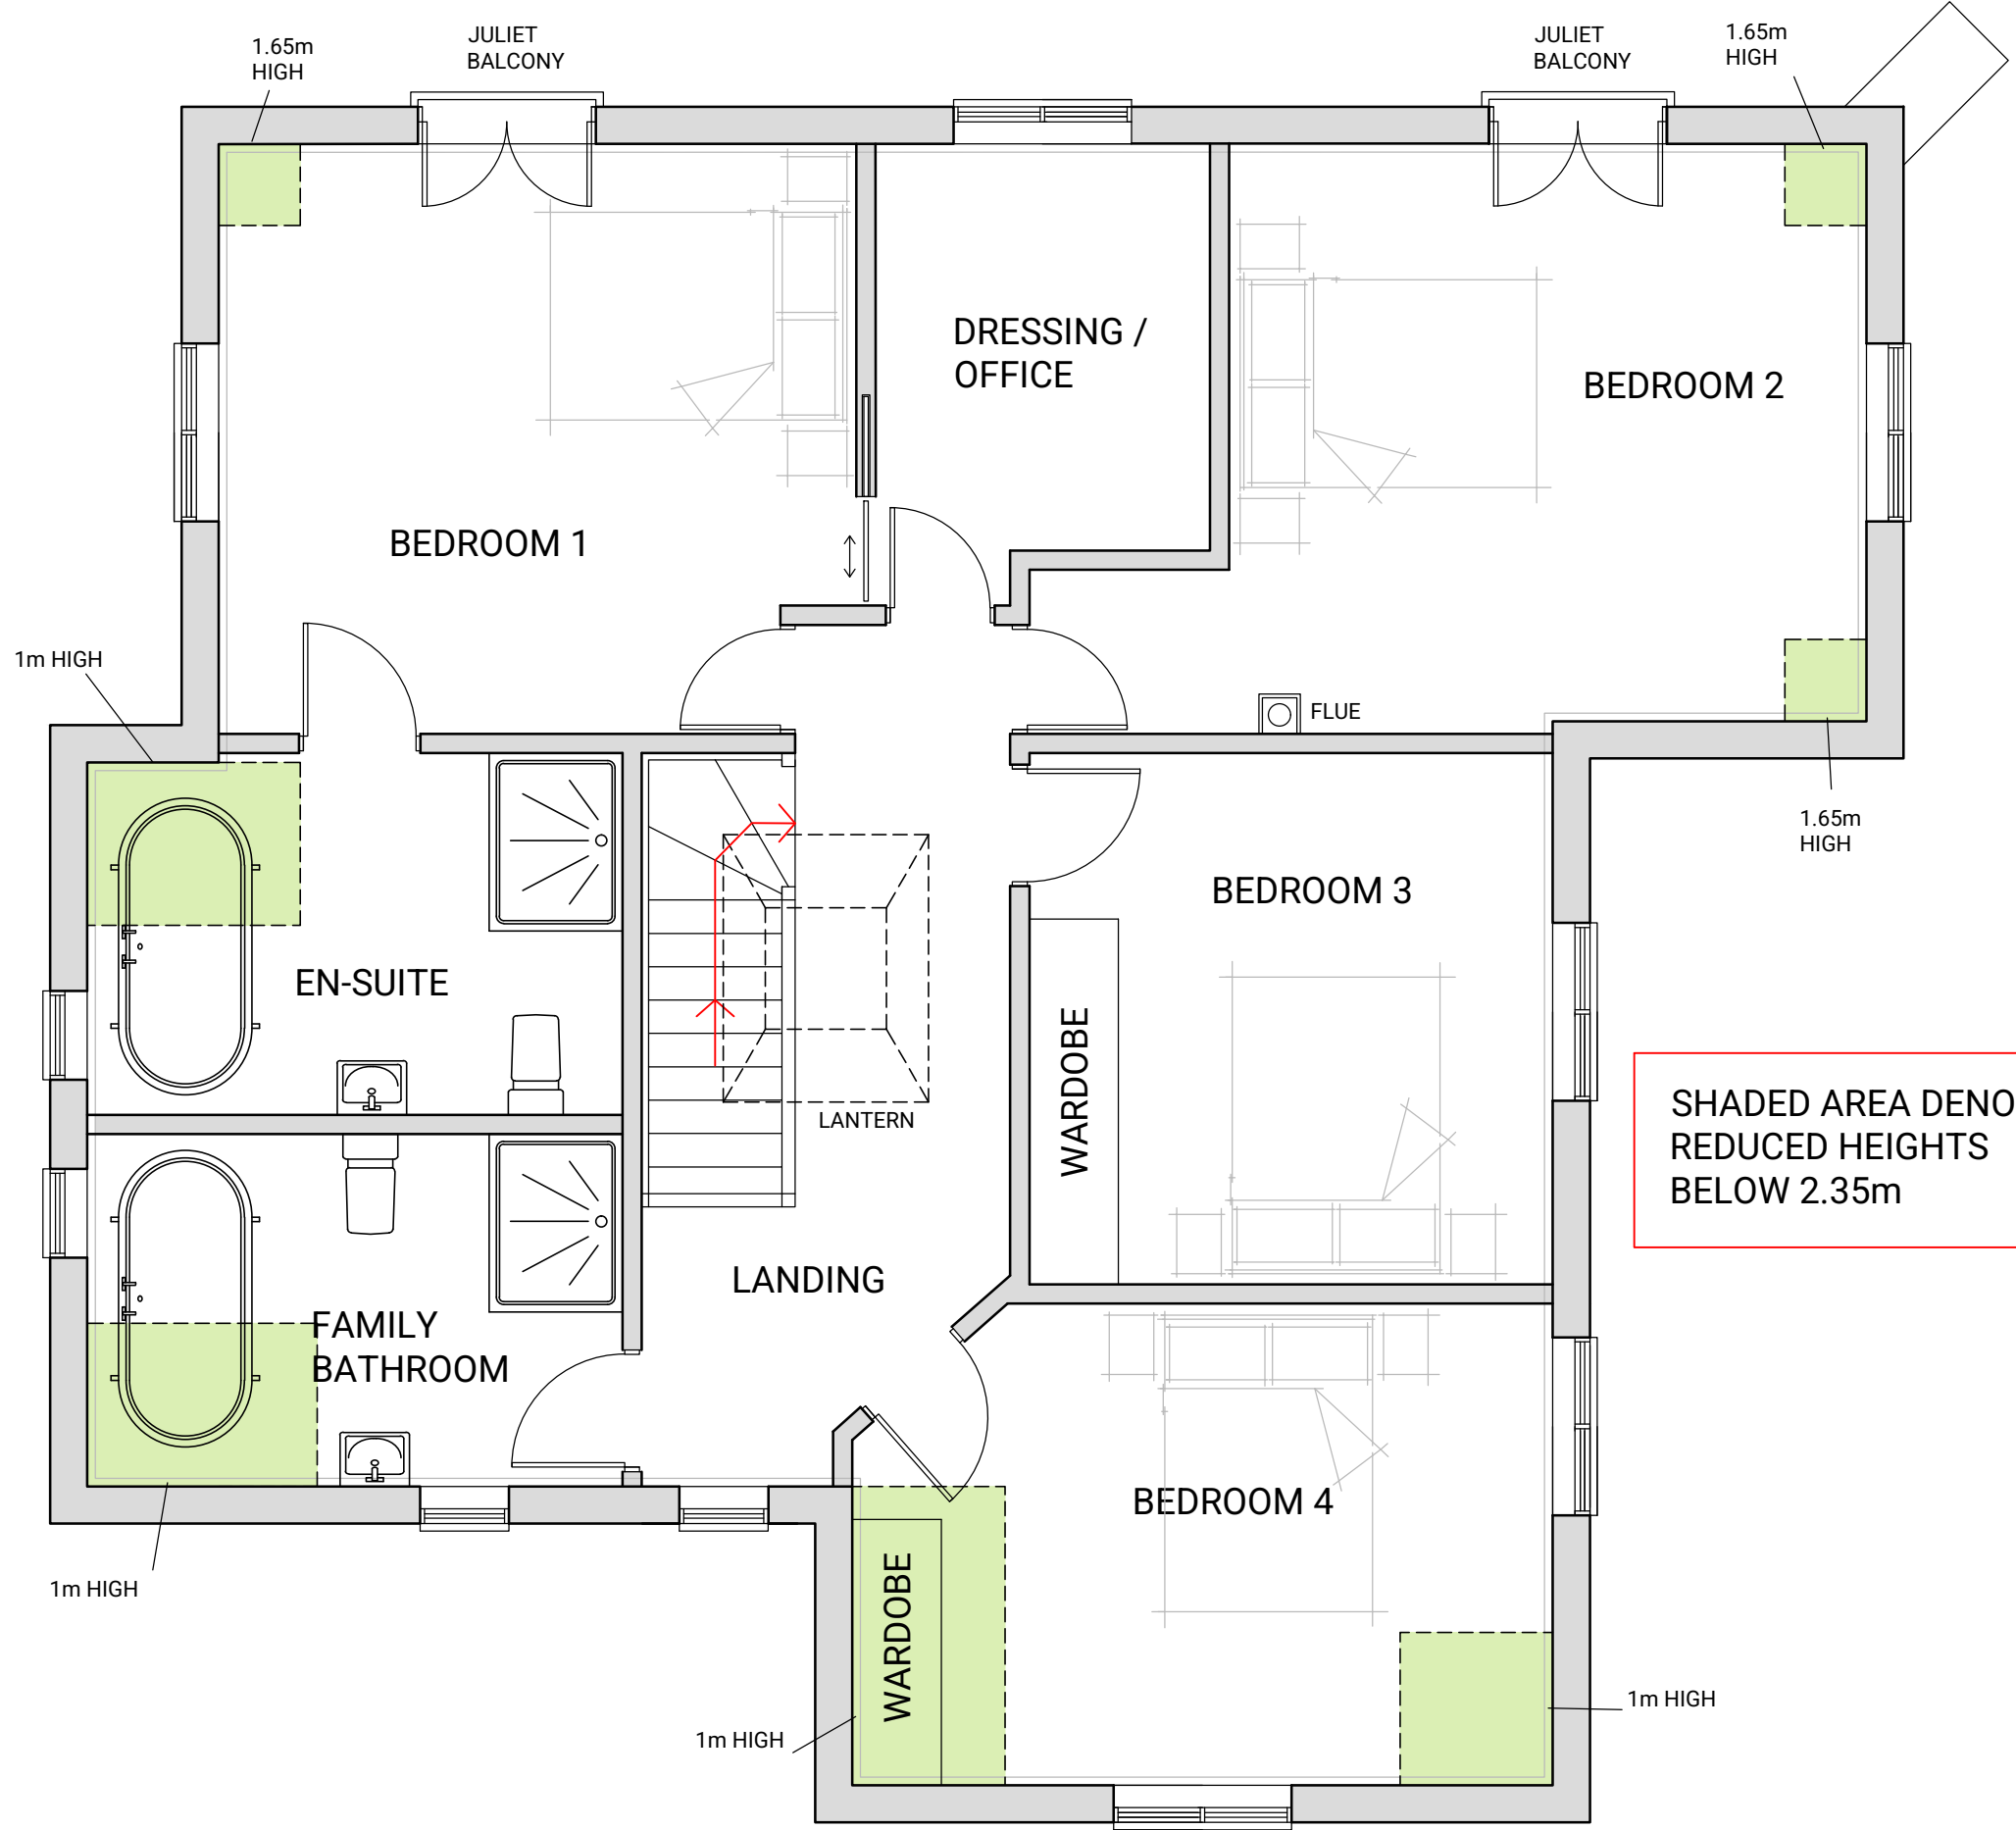

FIRST FLOOR PLAN

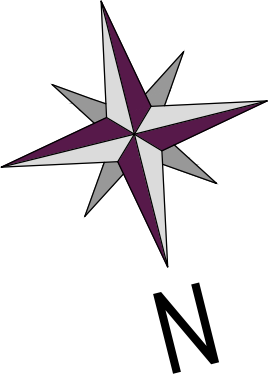

PUMPHOUSE DESIGNS
Architectural & Interior Design Consultants

01424 871120 | info@pumphousedesigns.co.uk

CLIENT: Mr W Tucker

PROJECT: HAZEL COTTAGE
HORSTED LANE
SHARPTHORNE
EAST GRINSTEAD - RH19 4HX

DRAWING: PROPOSED ALTERATIONS

FIRST ISSUE: MAY 26 | DRAWN BY: MRG | SCALE @ A1: 1:50 & 1:100

DRAWING NO: 8673 / 1