



SIDE ELEVATION
East




FRONT ELEVATION
North




SIDE ELEVATION
West




REAR ELEVATION
South

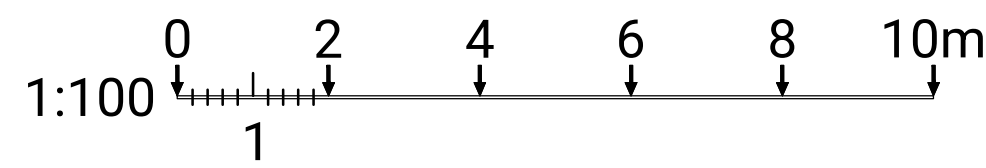



○

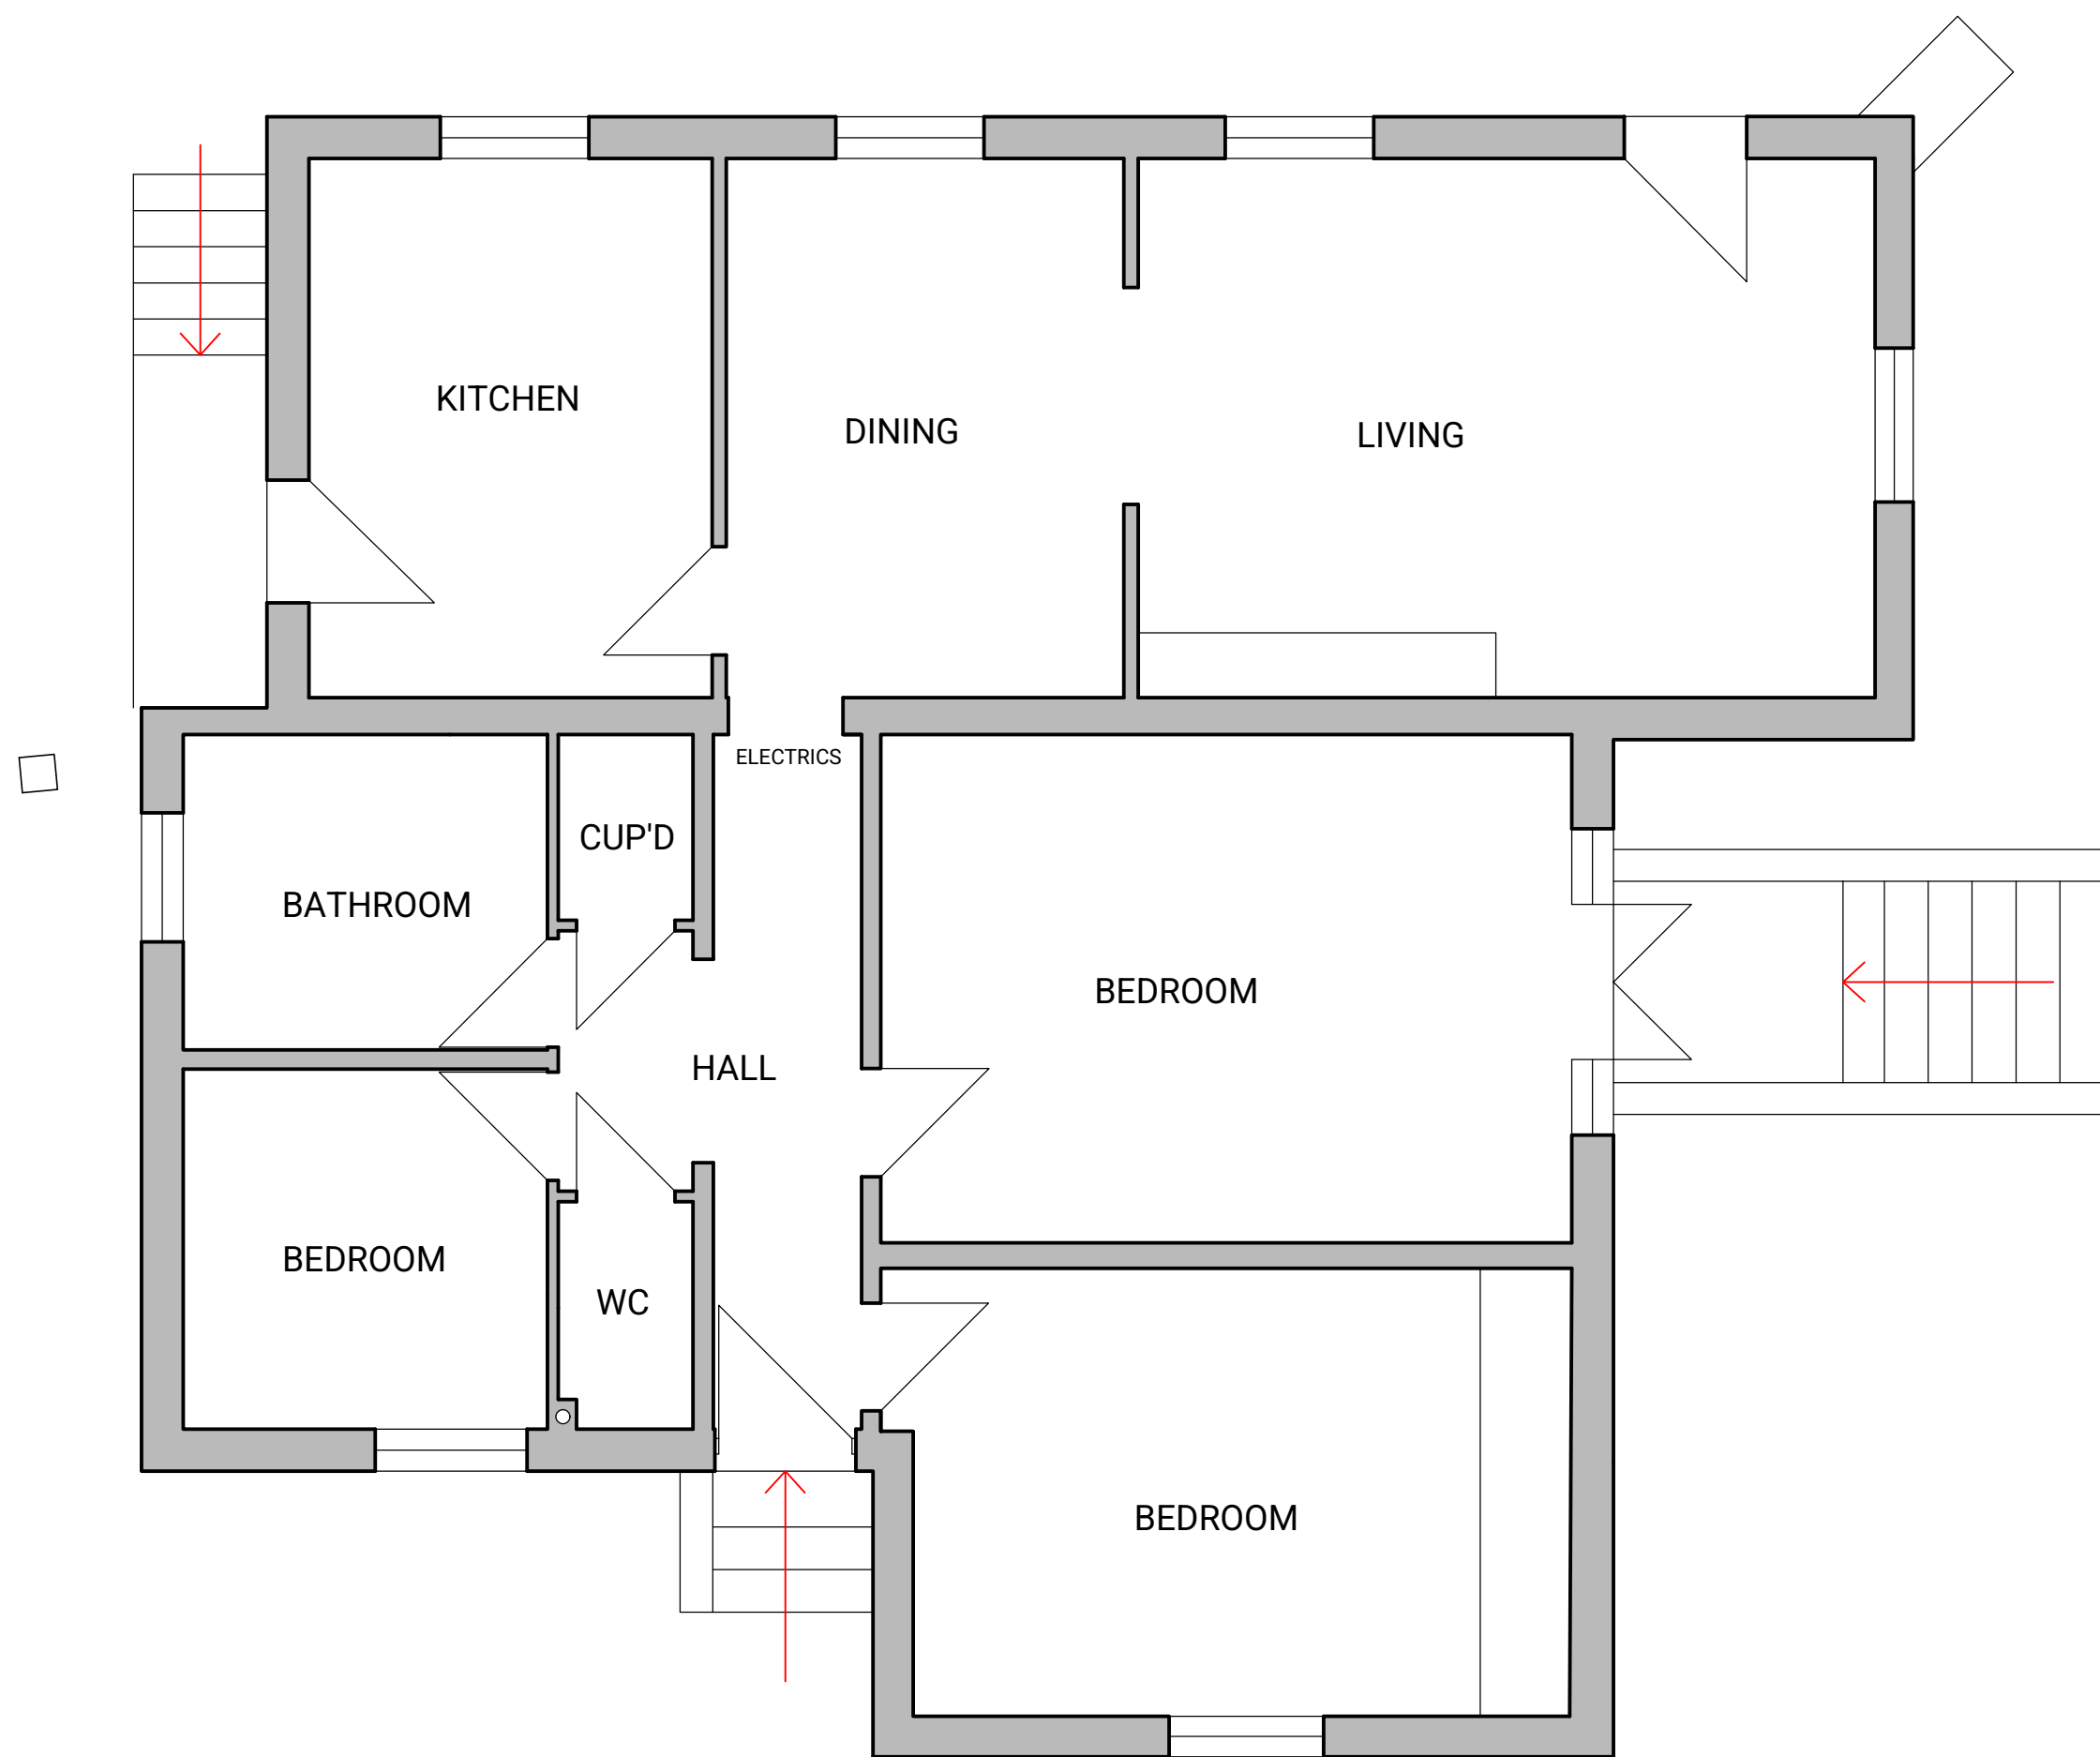

GROUND FLOOR PLAN

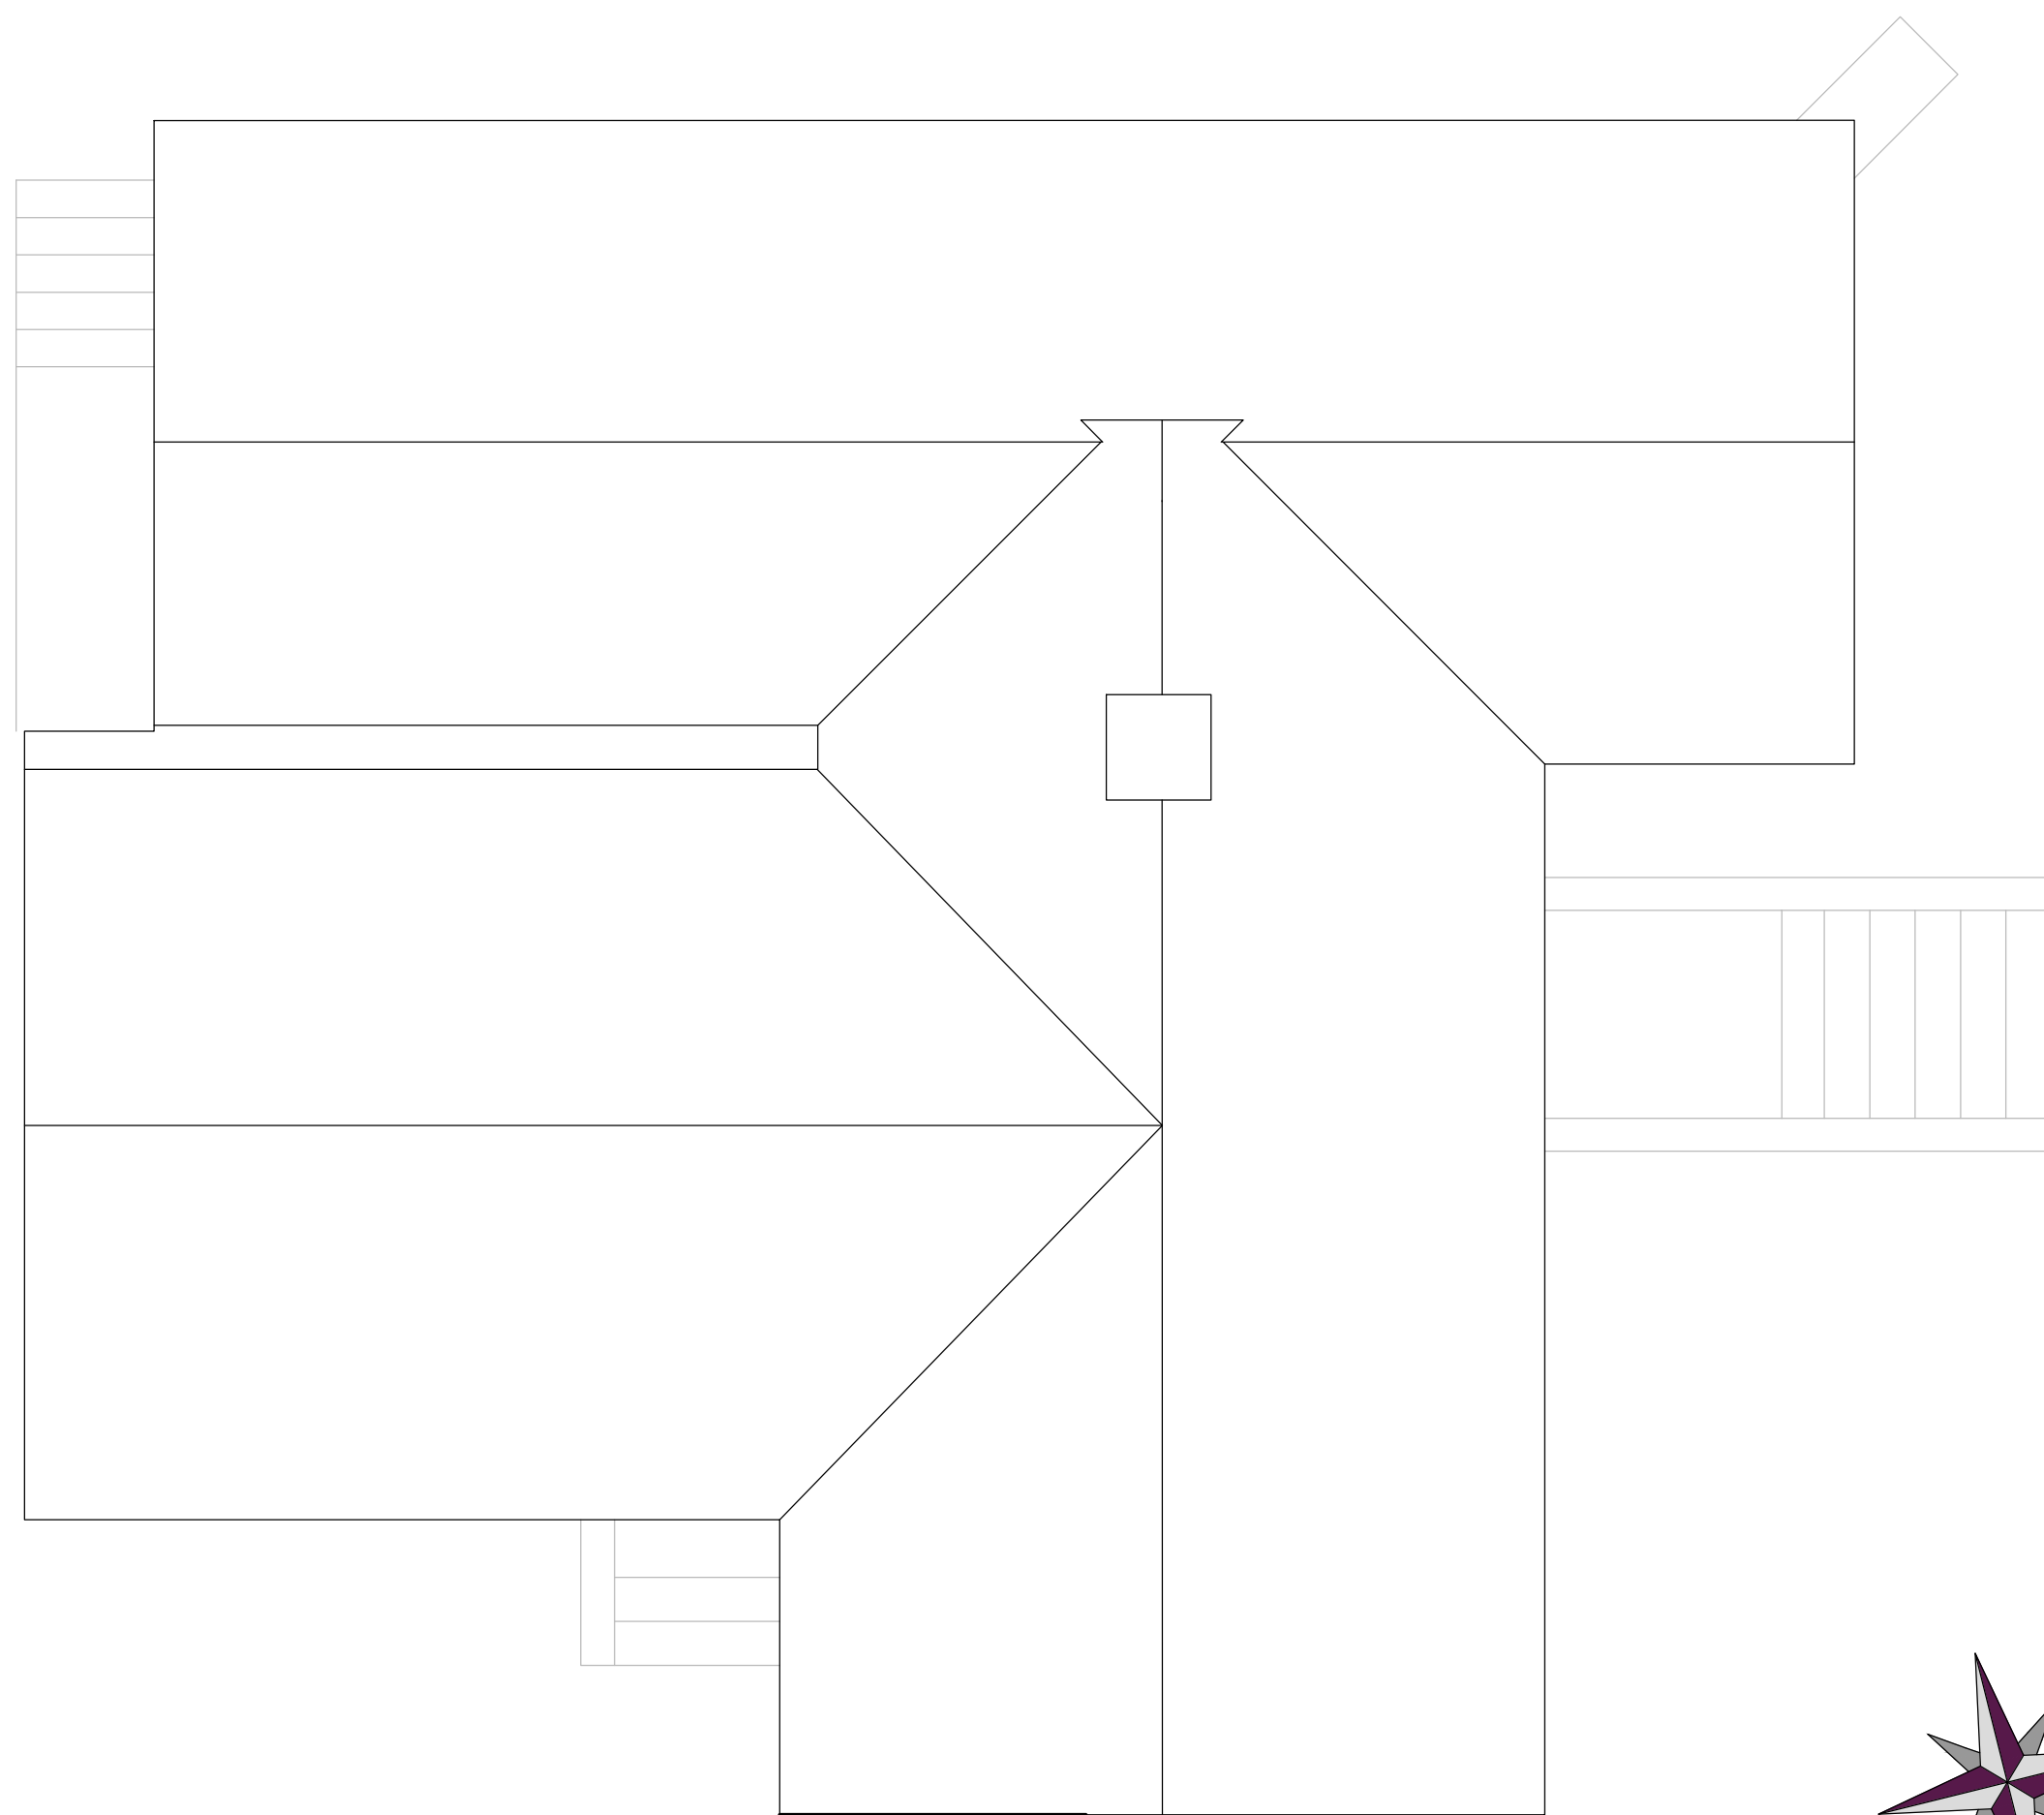

ROOF PLAN

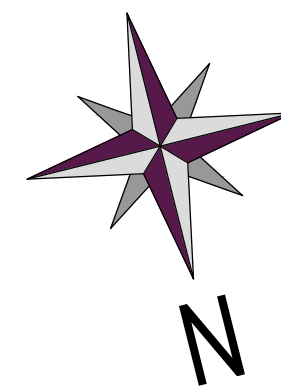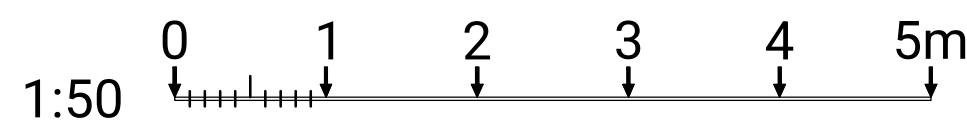

GENERAL NOTES

ALL DIMENSIONS TO BE CHECKED ON SITE PRIOR TO COMMENCEMENT OF WORKS - PLEASE REPORT ERRORS OR OMISSIONS TO THE ARCHITECT.

THIS DRAWING HAS BEEN PRODUCED FOR THE PURPOSES OF PLANNING AND BUILDING REGULATIONS APPROVALS ONLY AND IS NOT INTENDED TO BE A FULL WORKING DRAWING.

THIS DRAWING IS TO BE READ IN CONJUNCTION WITH ANY WRITTEN SPECIFICATIONS, SCHEDULES OF WORK AND STRUCTURAL ENGINEER'S DETAILS AS APPROPRIATE.

THIS DRAWING IS THE COPYRIGHT OF PUMP HOUSE DESIGNS AND ANY FURTHER REPRODUCTION OF THE PLAN IS NOT PERMITTED WITHOUT OBTAINING PRIOR CONSENT.

© CROWN COPYRIGHT 2026 - LICENCE NO. 100032237

B				
A	REV	DESCRIPTION	BY	DATE
 PUMPHOUSE DESIGNS				
Architectural & Interior Design Consultants				
01424 871120 info@pumphousedesigns.co.uk				
CLIENT				
Mr W Tucker				
PROJECT				
HAZEL COTTAGE HORSTED LANE SHARPTHORNE EAST GRINSTEAD - RH19 4HX				
DRAWING				
EXISTING PLAN				
FIRST ISSUE DRAWN BY SCALE @ A1				
MAY 26 MRG 1:50 & 1:100				
DRAWING NO.				
8673 / EX				