





Existing Front Elevation

Scale 1:100

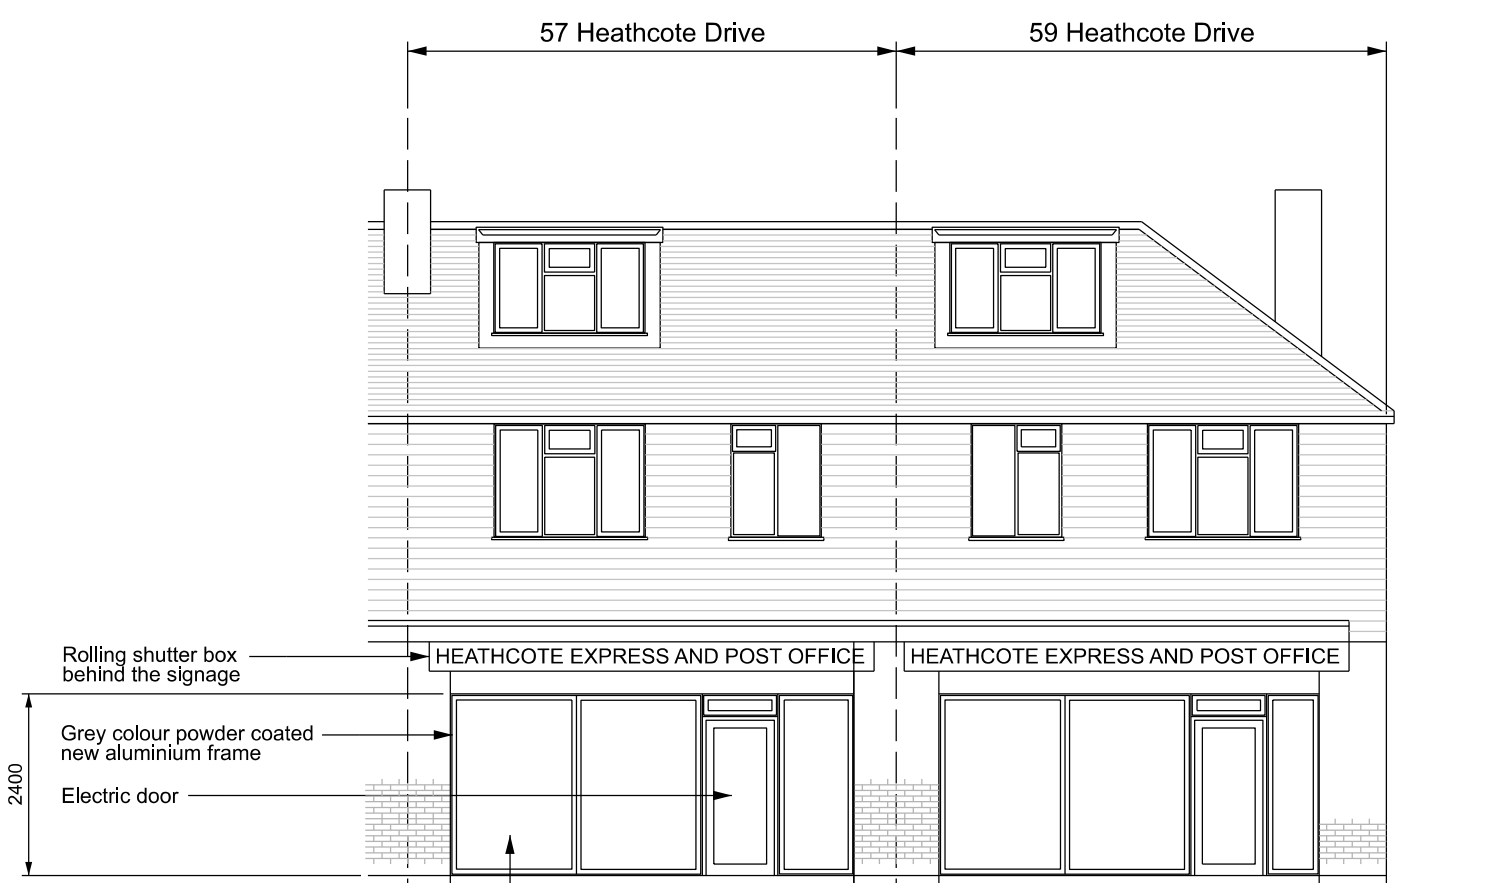

Proposed Front Elevation

Scale 1:100

 

Client Heathcote Post Office	Title Change to Shop Front and Signage also including New Roller Shutter Exsiting & Proposed Elevations	Drawn By	Size A3	Date 02/03/25
		Drawing Number JBD/RH19/1NB/051		Rev A