






Front Elevation

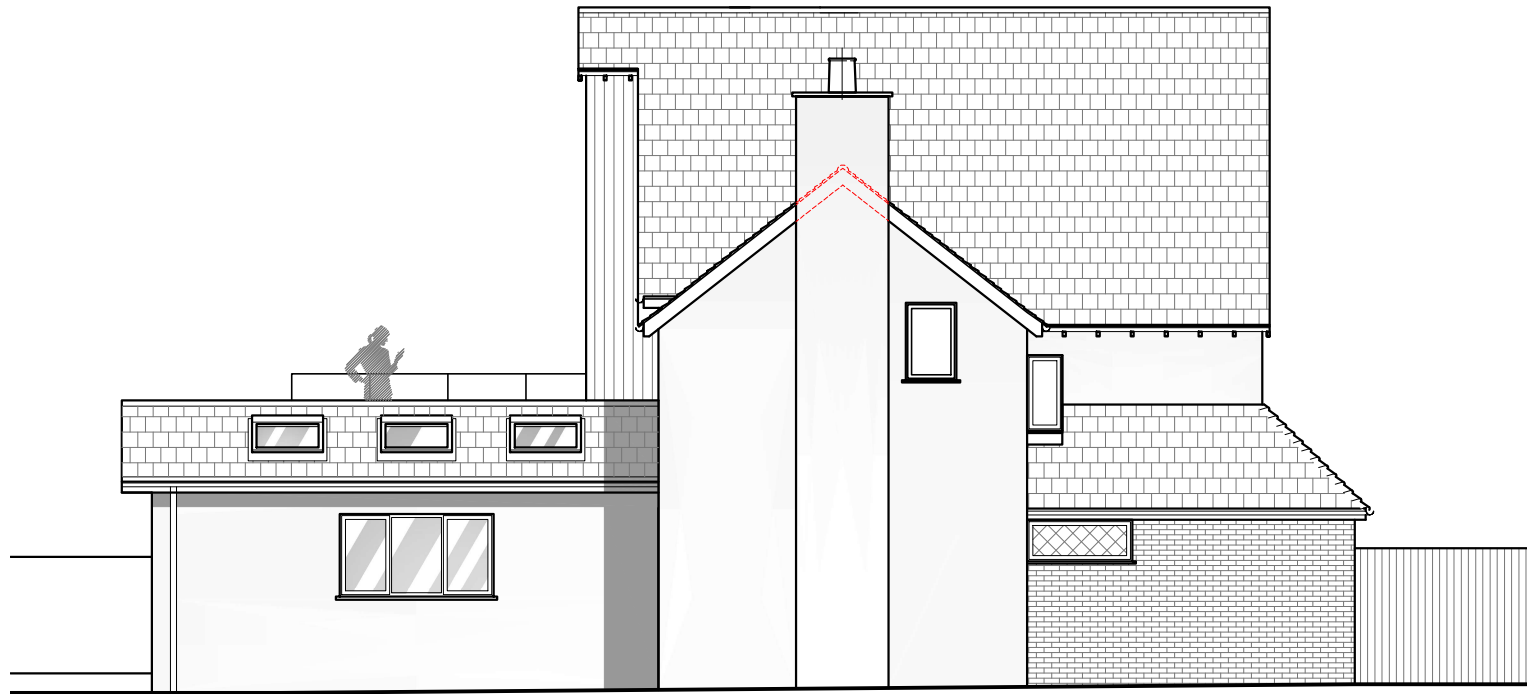


Side Elevation

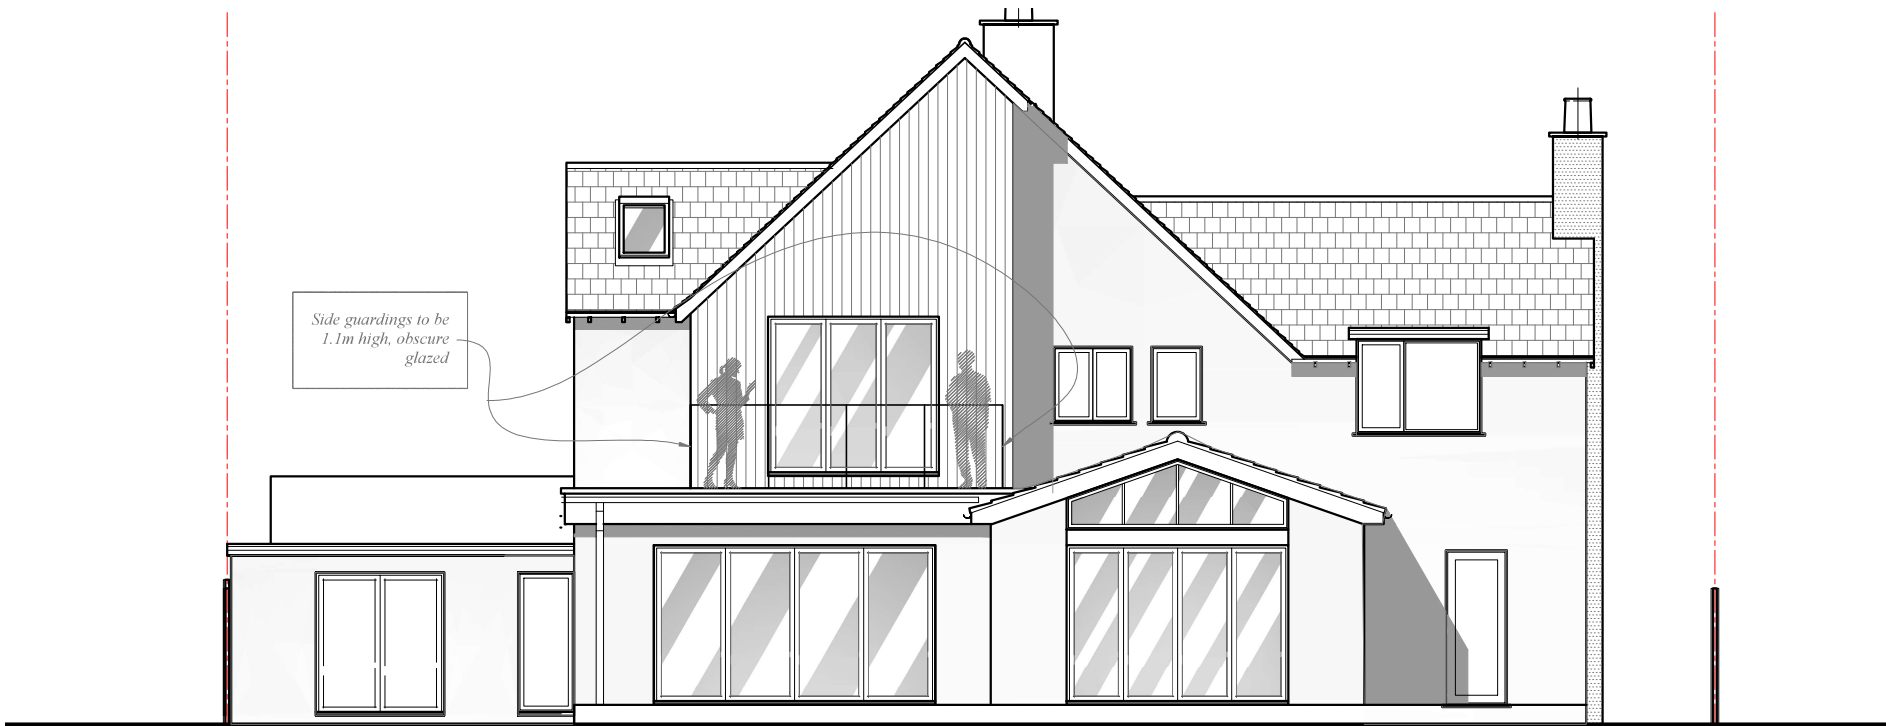

Rear Elevation

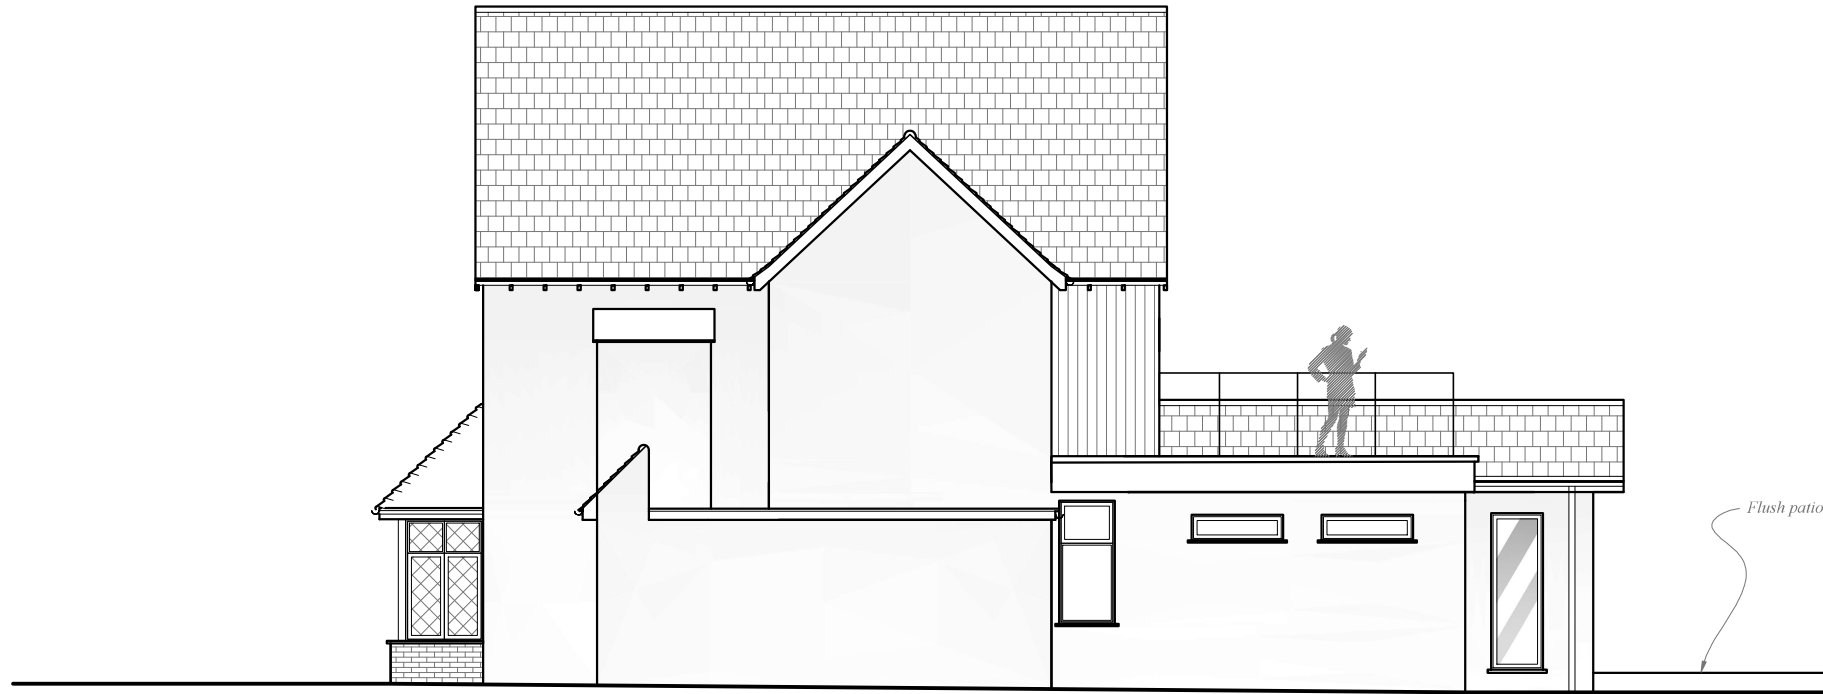

Side Elevation

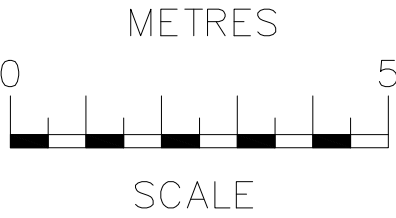

A 25.09.26 DRAWING REVISED

rev	date	description
RB Design Corner Cottage, The Limes, Felbridge, East Grinstead, RH19 2QY Tel: 01342 523 766 Mob 07988 998 928 e-mail: info@rosshowditchdesign.co.uk		
project 32 Hammerwood Road, Ashurst Wood, EAST GRINSTEAD RH19 3TG client Mr. & Mrs. Boreham	drawing WORKS ELEVATIONS PROPOSED	date 26.03.26 scale @ 1:100 drawing no. PLN 09 rev.