




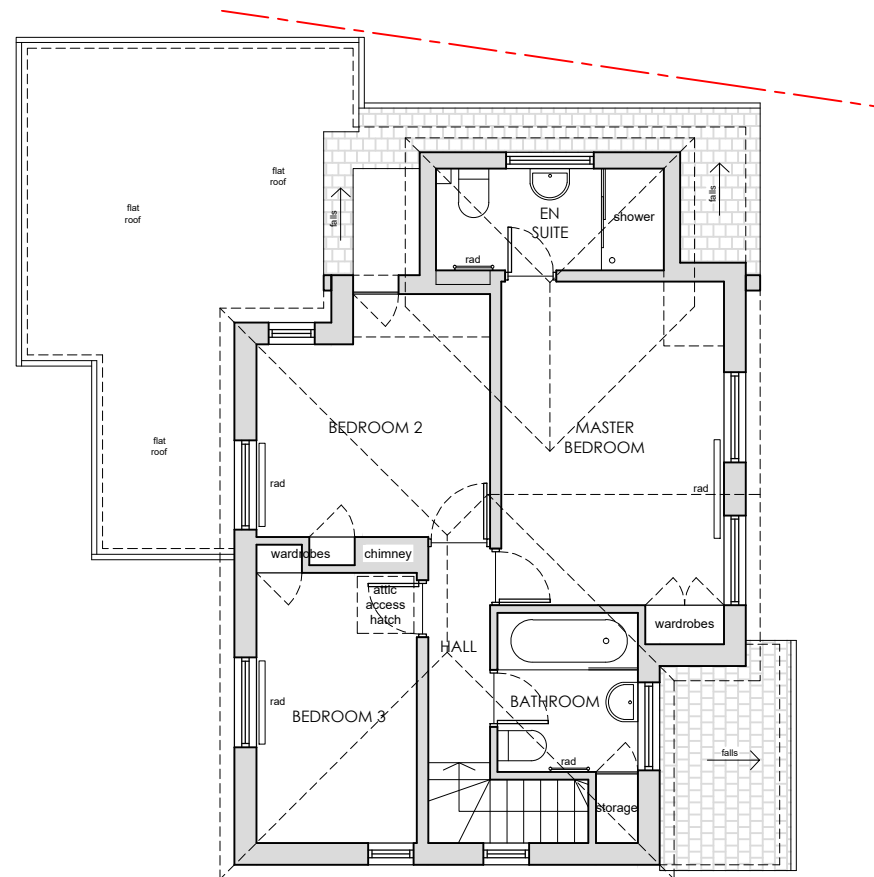

1 EXISTING FIRST FLOOR PLAN
SCALE 1:100

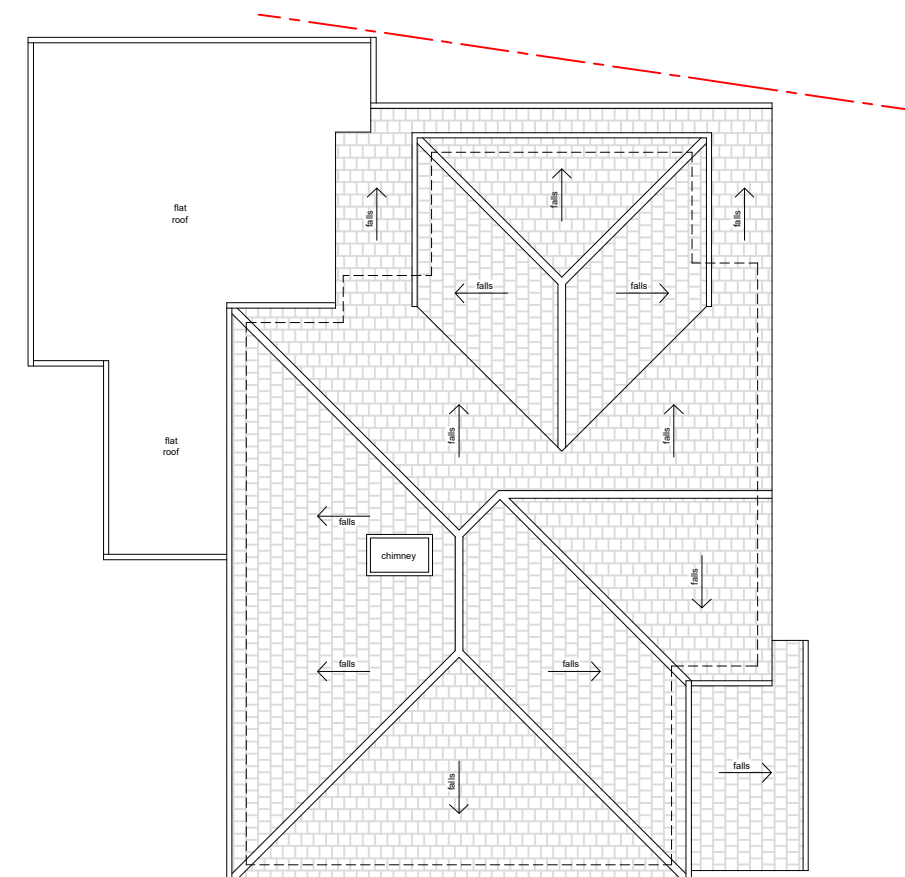

2 EXISTING ROOF PLAN
SCALE 1:100

 

REVISIONS	

STATUS EXISTING		PROJECT 30 PICKERS GREEN, LINDFIELD	
		TITLE EXISTING FIRST & ROOF PLANS	
SCALE 1:100	DATE 21.05.2026	DRAWING NUMBER 003	REV *

VICTORIA MUSTARD ARCHITECT	
135 Crawley Down Road, Felbridge, East Grinstead RH19 2PS	
Mob 07779 245 093 vicki@victoriarmustardarchitects.com	