




1 EXISTING FRONT EAST ELEVATION
SCALE 1:100

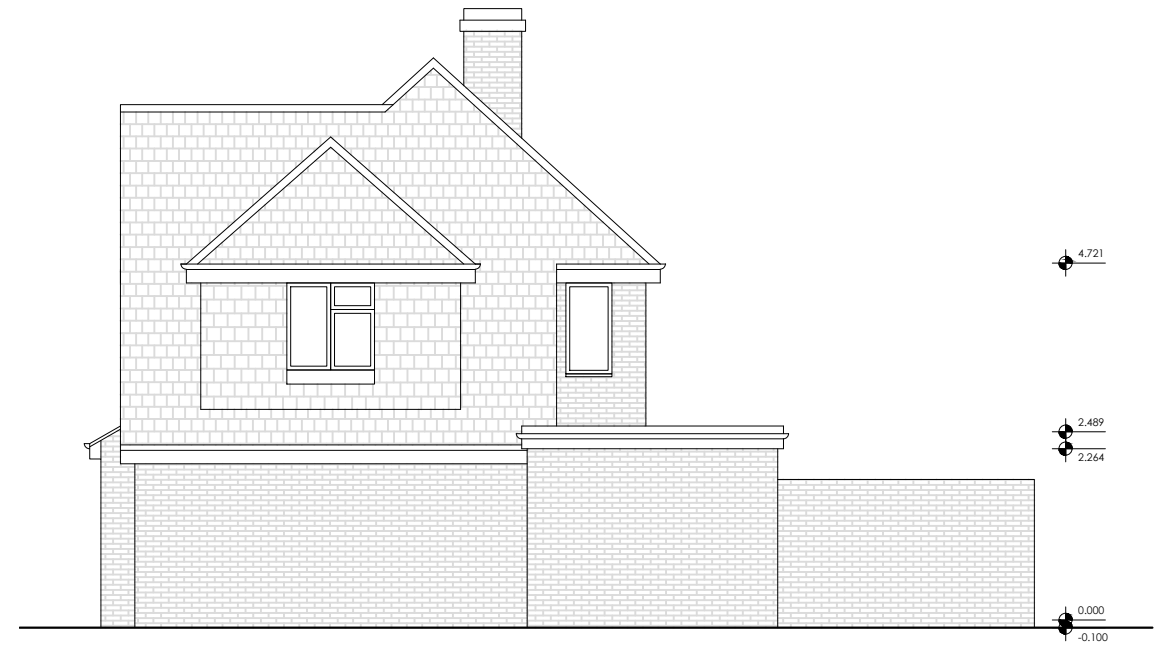

2 EXISTING SIDE NORTH ELEVATION
SCALE 1:100



3 EXISTING REAR WEST ELEVATION
SCALE 1:100



4 EXISTING SIDE SOUTH ELEVATION
SCALE 1:100



REVISIONS

STATUS		PROJECT	
EXISTING		30 PICKERS GREEN, LINDFIELD	
		TITLE	
		EXISTING ELEVATIONS	
SCALE	DATE	DRAWING NUMBER	REV
1:100	21.05.2026	004	*

VICTORIA MUSTARD ARCHITECT
135 Crawley Down Road, Felbridge, East Grinstead RH19 2PS
Mob 07779 245 093 vicki@victoriarmustardarchitects.com