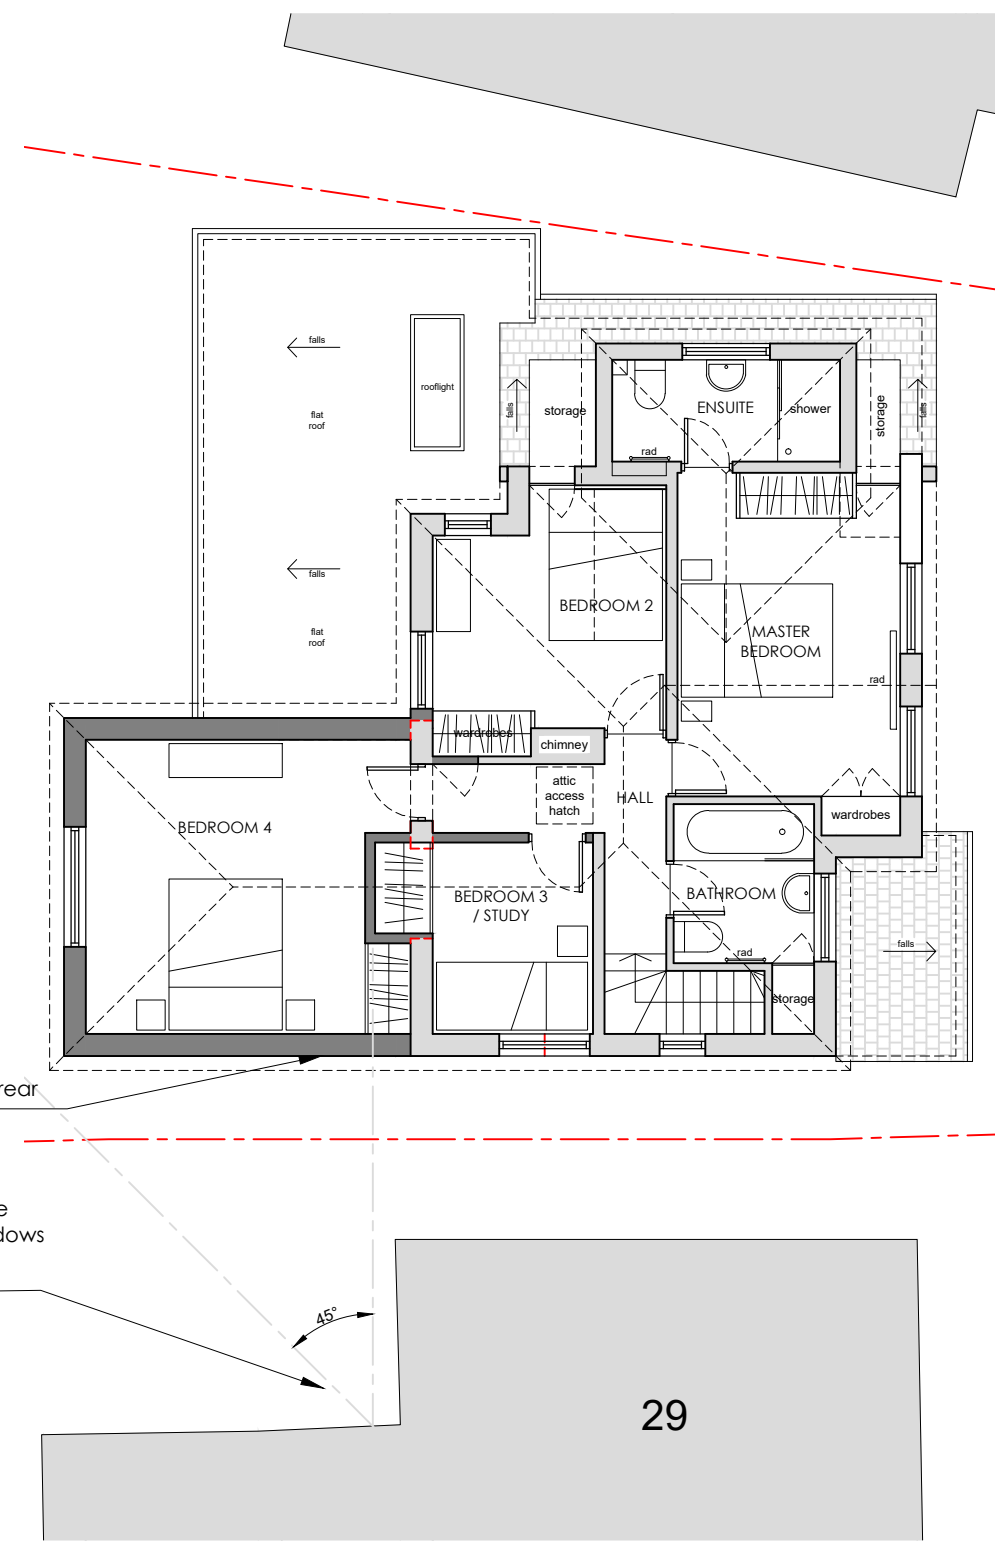
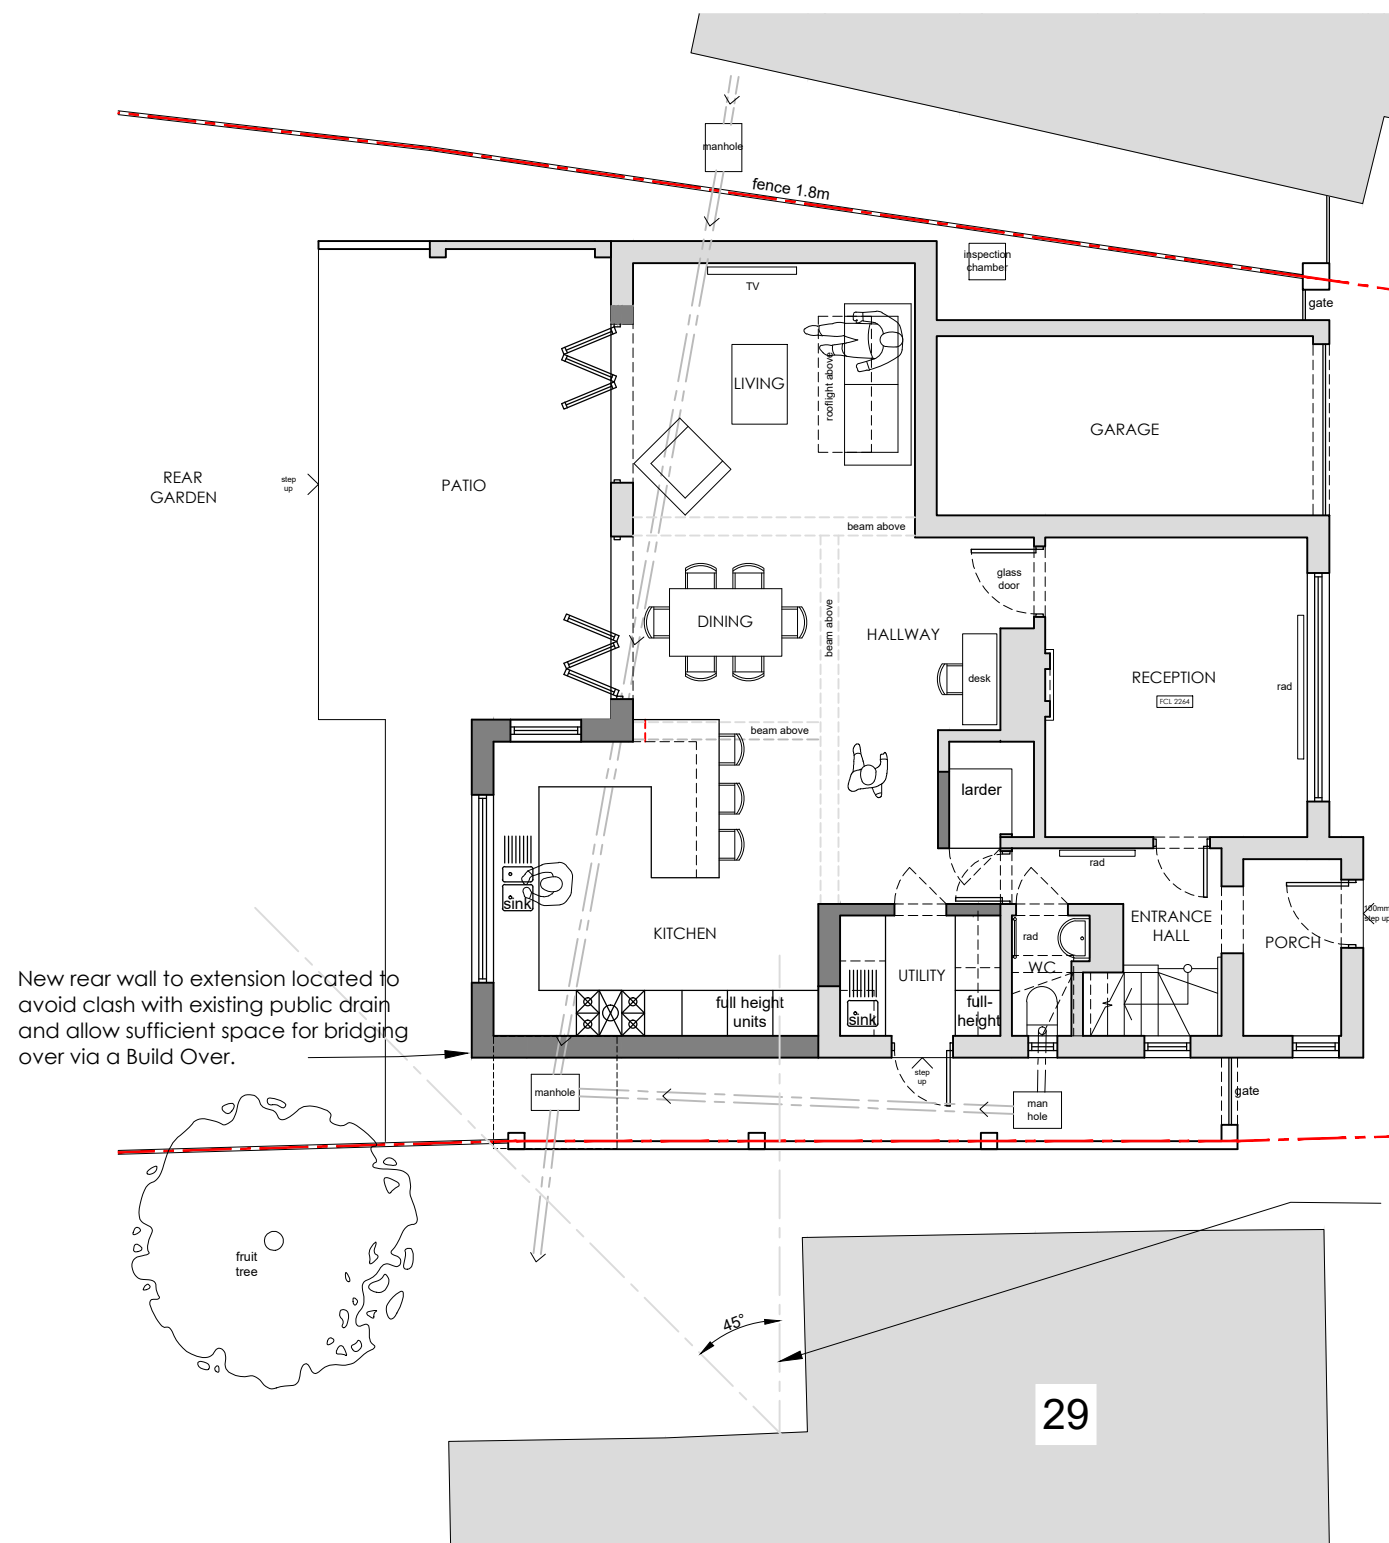


REVISIONS

STATUS		PROJECT	
PROPOSED	30 PICKERS GREEN, LINDFIELD		
		TITLE	
PROPOSED GROUND & FIRST FLOOR PLANS			
SCALE	DATE	DRAWING NUMBER	REV
1:100	2026.09.14	301	*

VICTORIA MUSTARD ARCHITECT

135 Crawley Down Road, Felbridge, East Grinstead RH19 2PS
Mob 07779 245 093 vicki@victoriamustardarchitects.com