


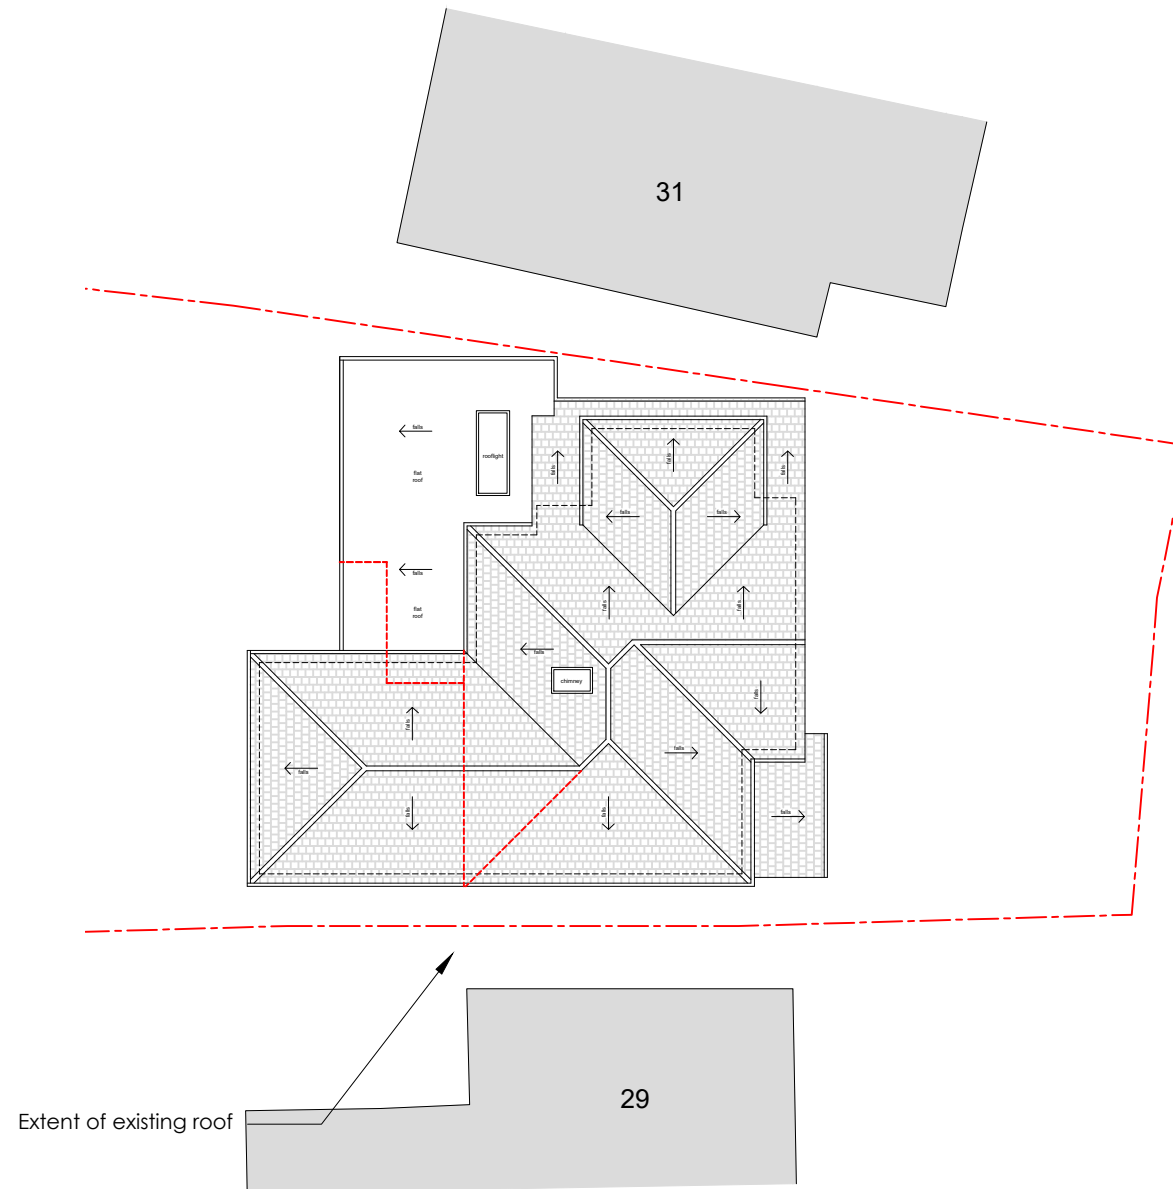

1 PROPOSED ROOF PLAN
SCALE 1:100

0 1 2 3 4 5m



EXISTING
PROPOSED

REVISIONS

STATUS		PROJECT	
PROPOSED		30 PICKERS GREEN, LINDFIELD	
		TITLE	
		PROPOSED ROOF PLAN	
SCALE	DATE	DRAWING NUMBER	REV
1:100	2026.09.14	302	*

VICTORIA MUSTARD ARCHITECT
135 Crawley Down Road, Felbridge, East Grinstead RH19 2PS
Mob 07779 245 093 vicki@victoriarmustardarchitects.com