



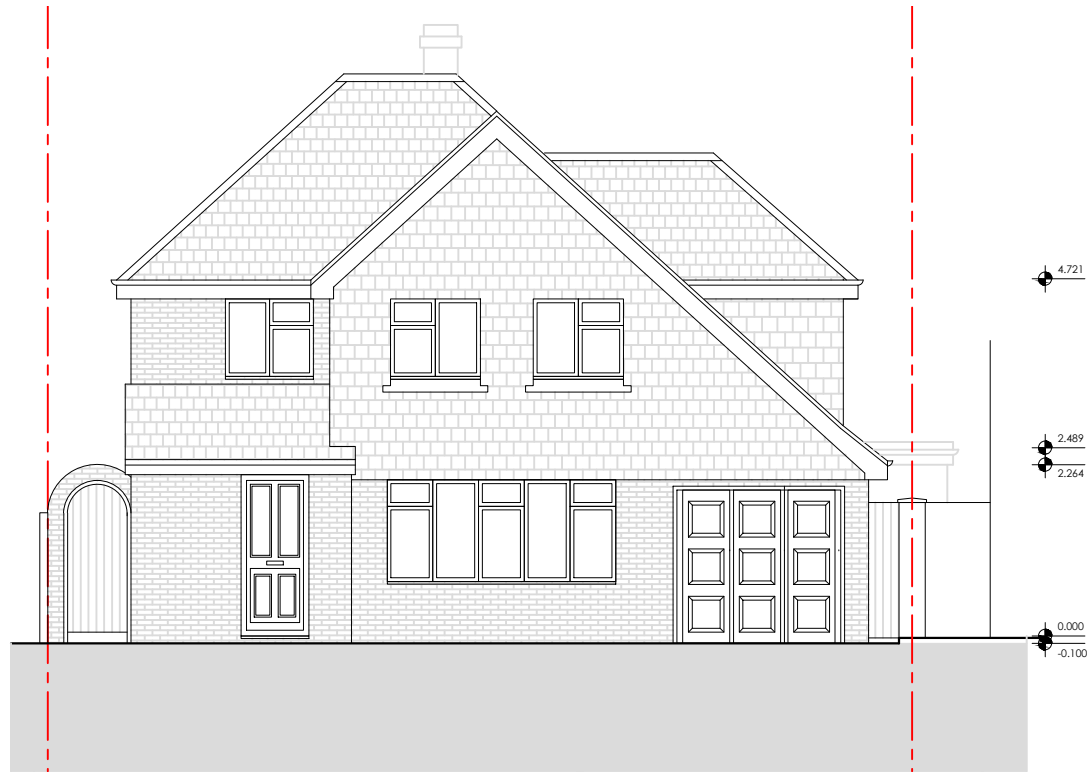


1

PROPOSED FRONT EAST ELEVATION
SCALE 1:100

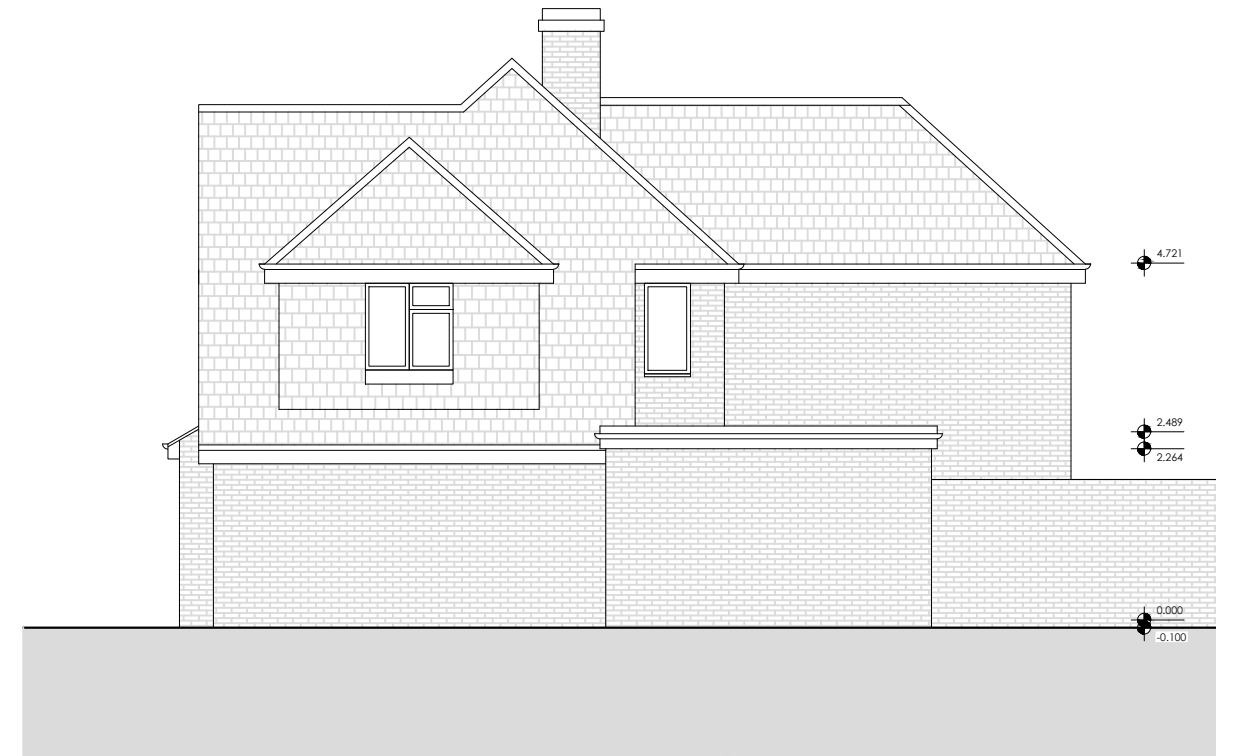

2

PROPOSED SIDE NORTH ELEVATION
SCALE 1:100

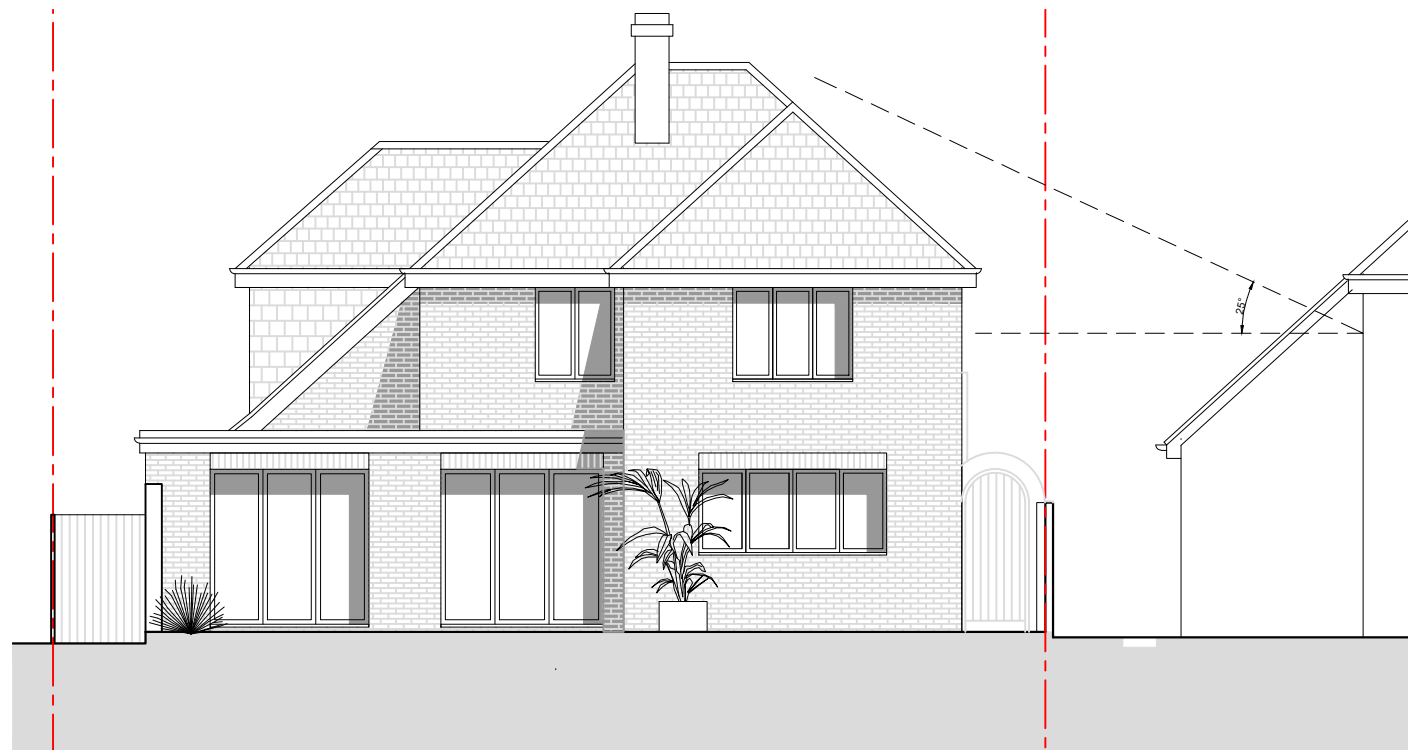

3

PROPOSED REAR WEST ELEVATION
SCALE 1:100



4

PROPOSED SIDE SOUTH ELEVATION
SCALE 1:100

0 1 2 3 4 5m

EXISTING

REVISIONS

STATUS		PROJECT	
EXISTING		30 PICKERS GREEN, LINDFIELD	
		TITLE	
		PROPOSED ELEVATIONS	
SCALE	DATE	DRAWING NUMBER	REV
1:100	2026.09.14	303	*

VICTORIA MUSTARD ARCHITECT
135 Crawley Down Road, Felbridge, East Grinstead RH19 2PS
Mob 07779 245 093 vicki@victoriarmustardarchitects.com