



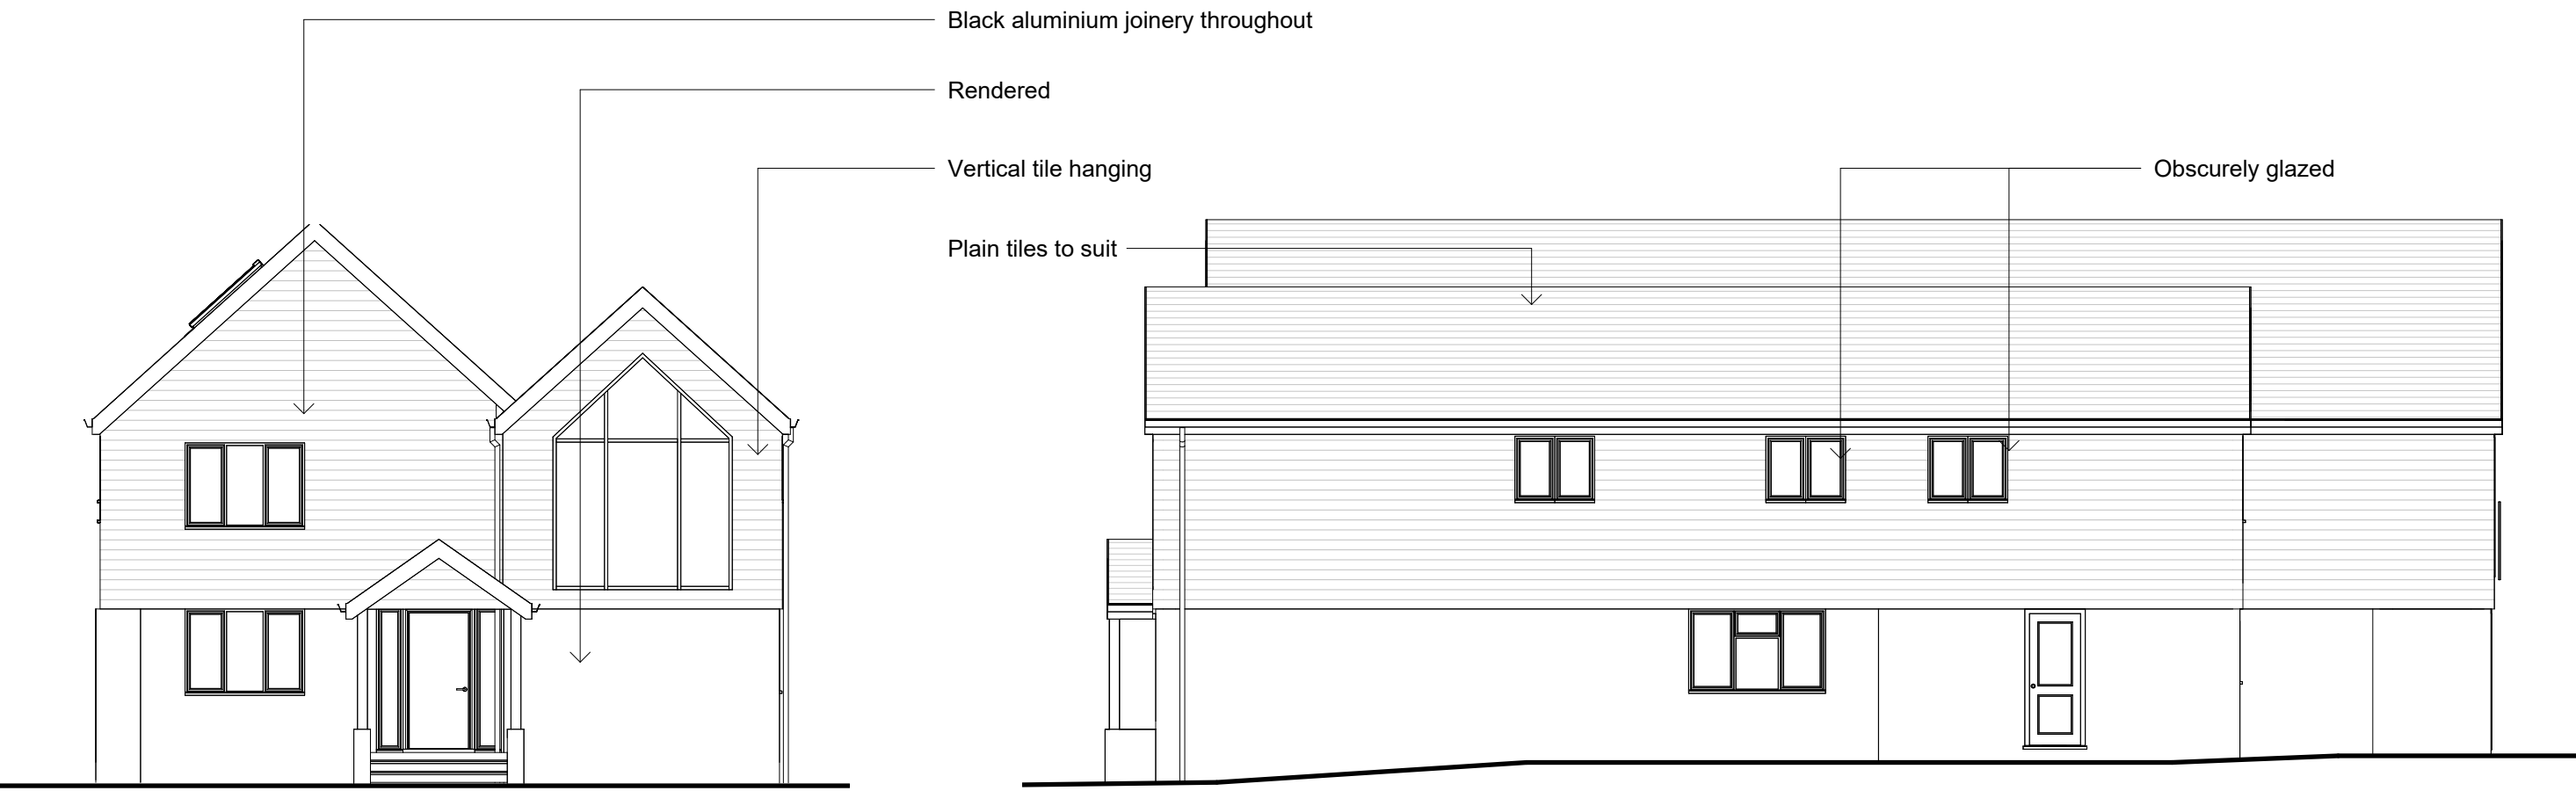

Front Elevation - East


Side Elevation - North

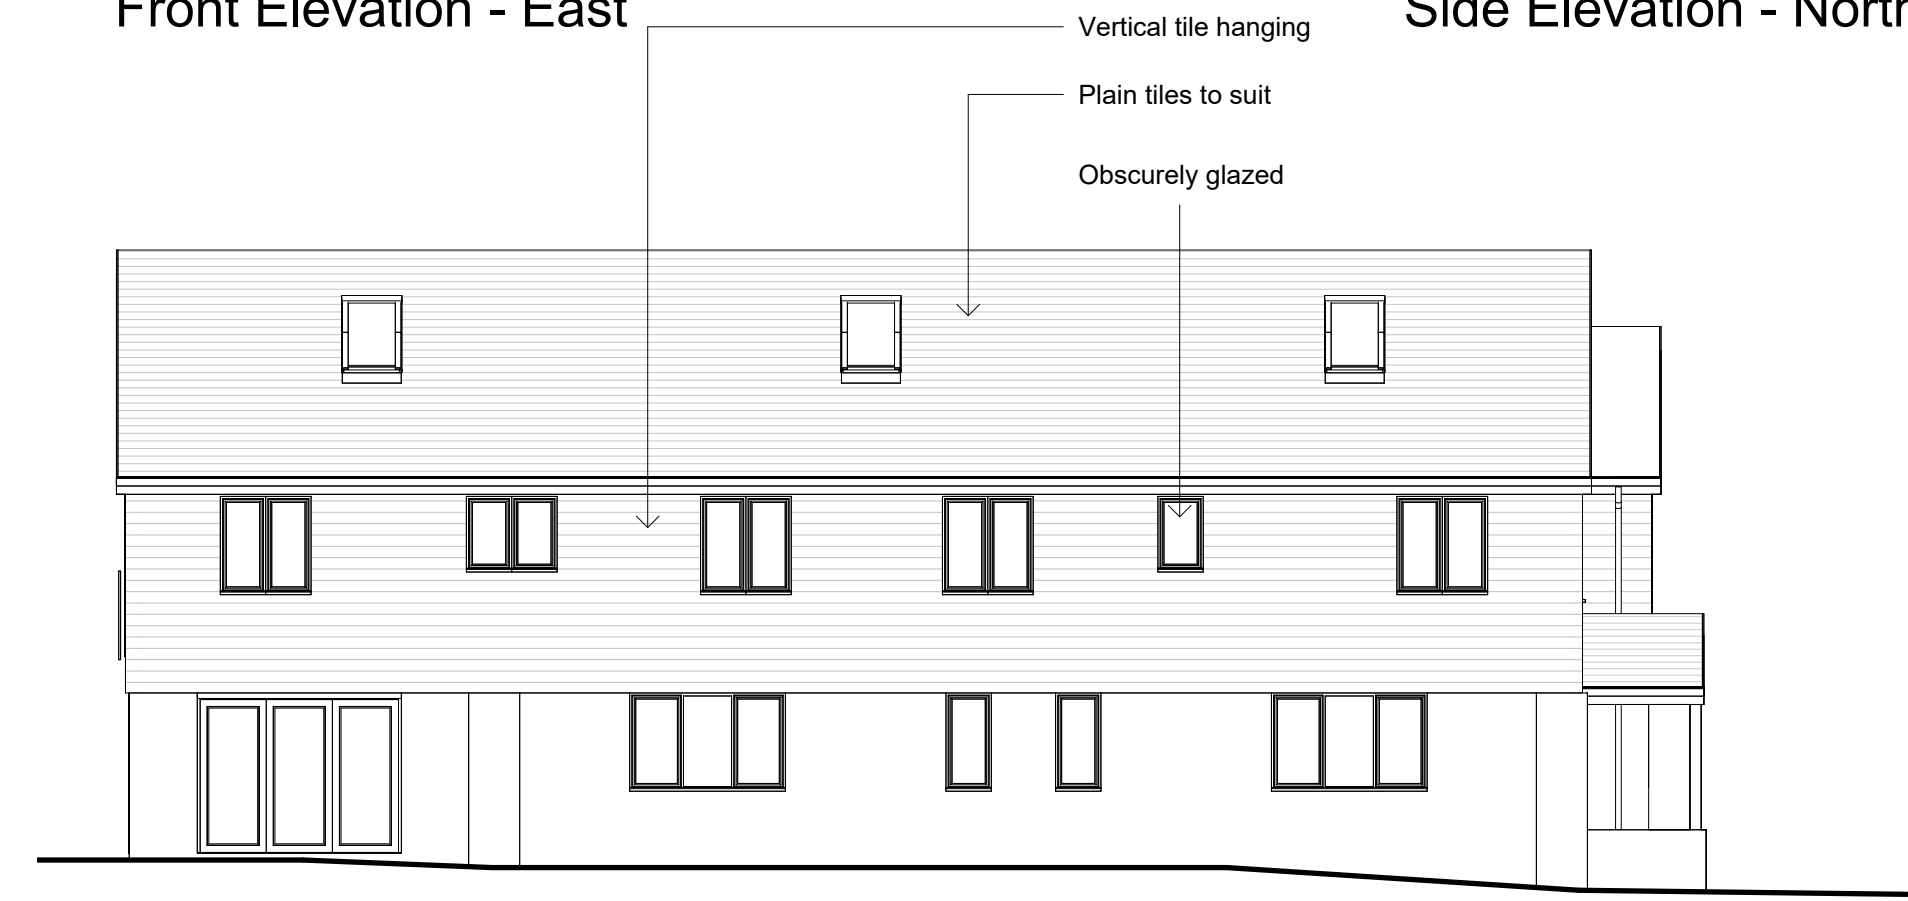


Side Elevation South




Rear Elevation - West

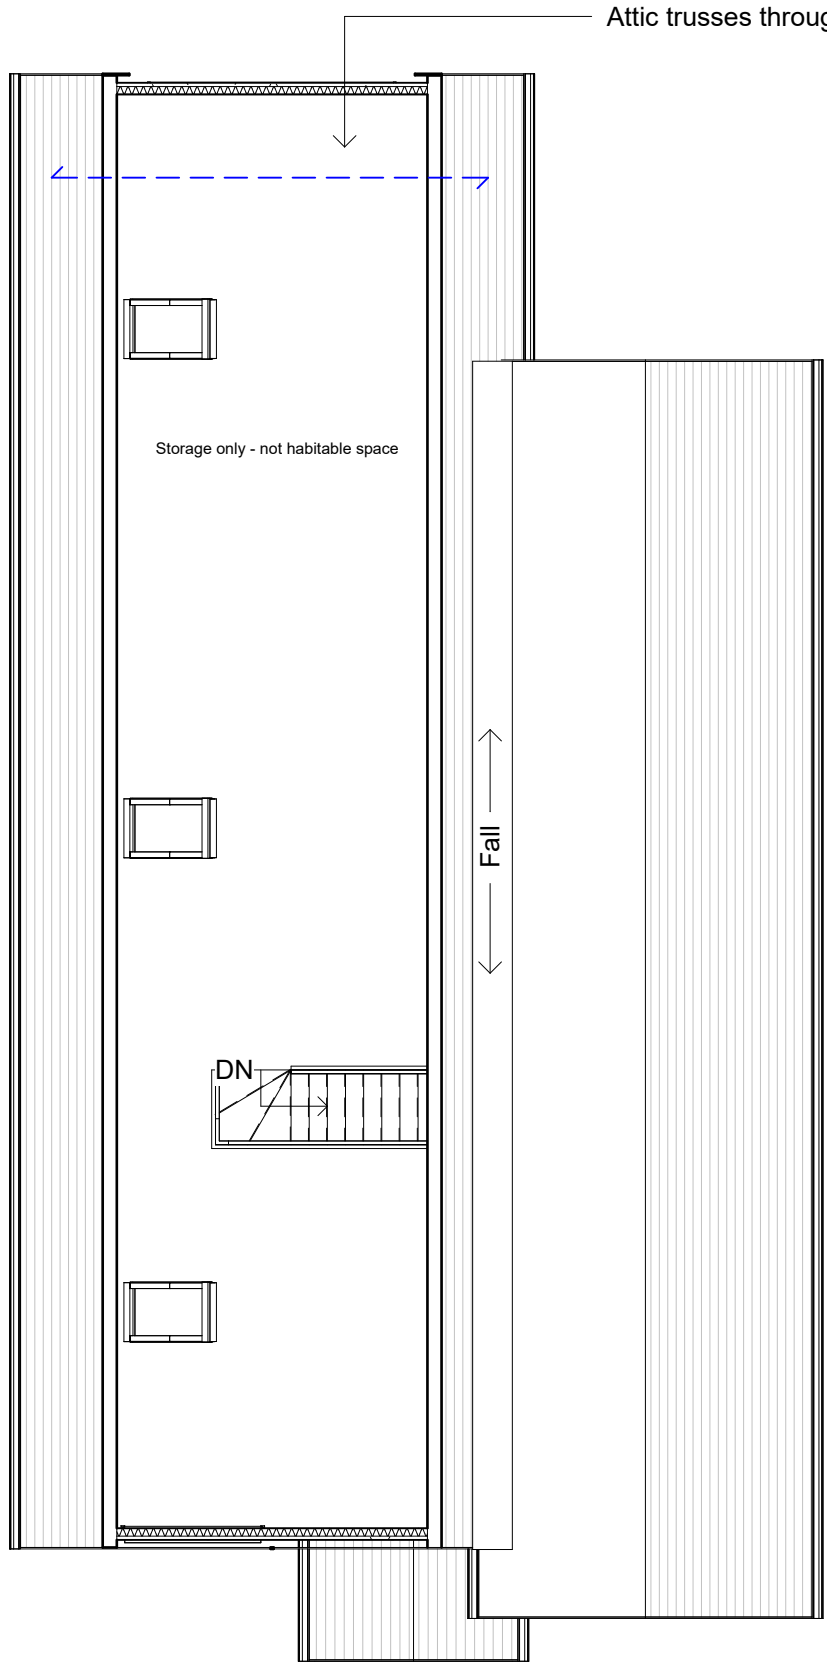

Proposed loft storage space


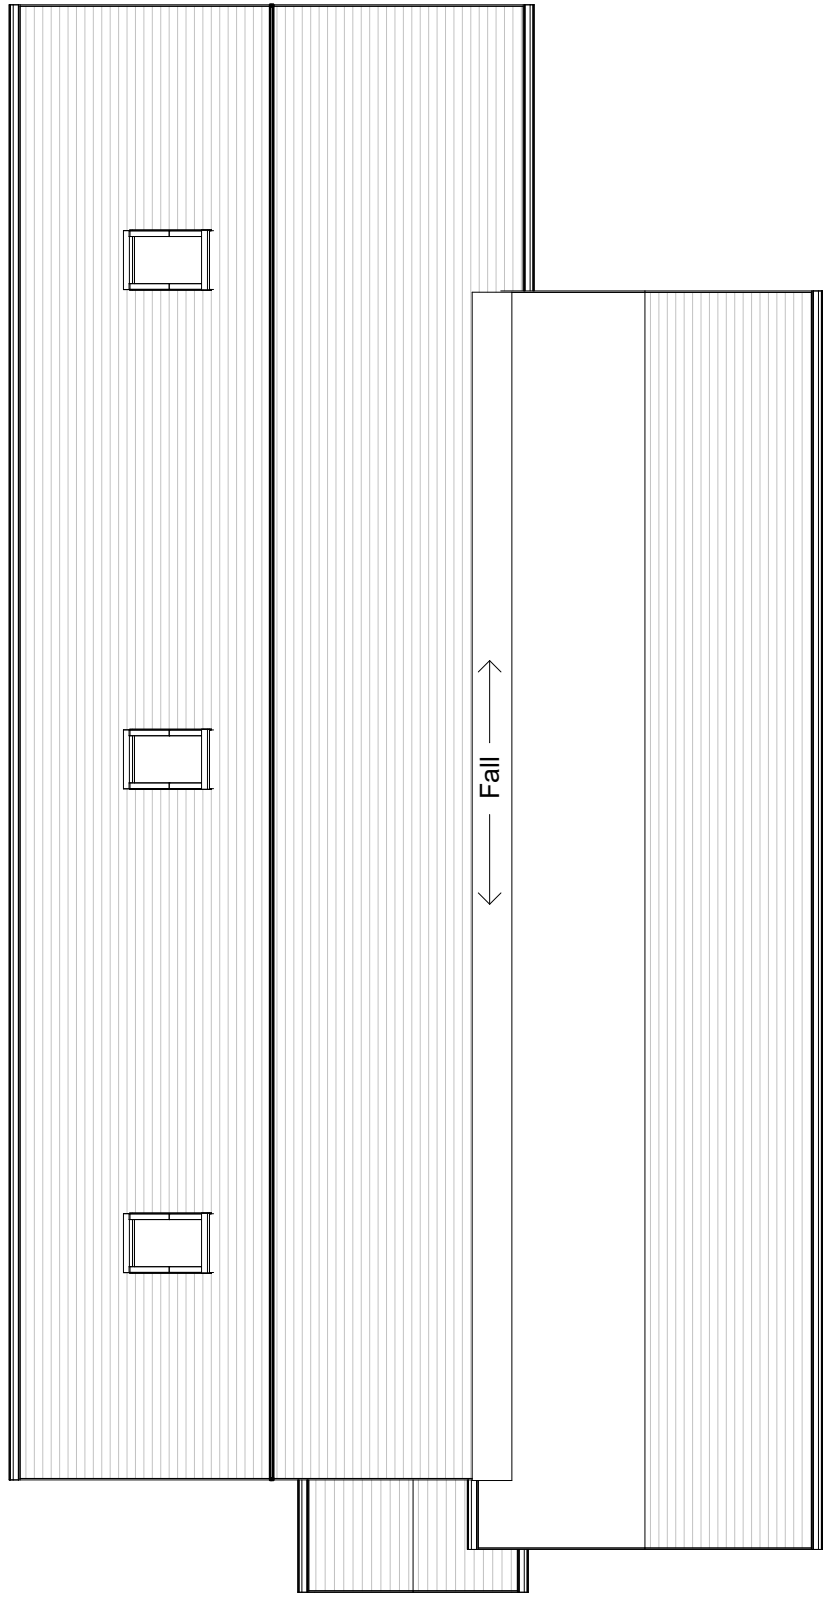


Proposed roof plan

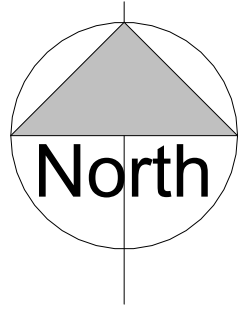

Site Plan 1:500

Site Plan 1:1250

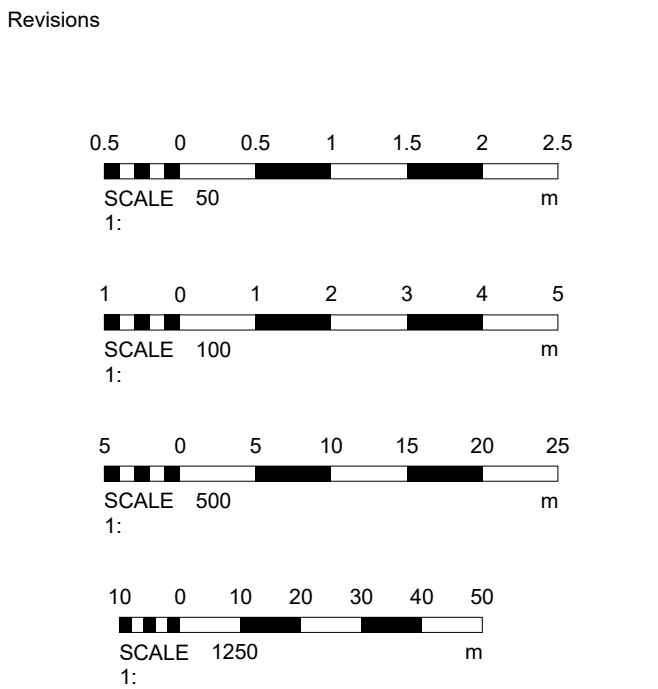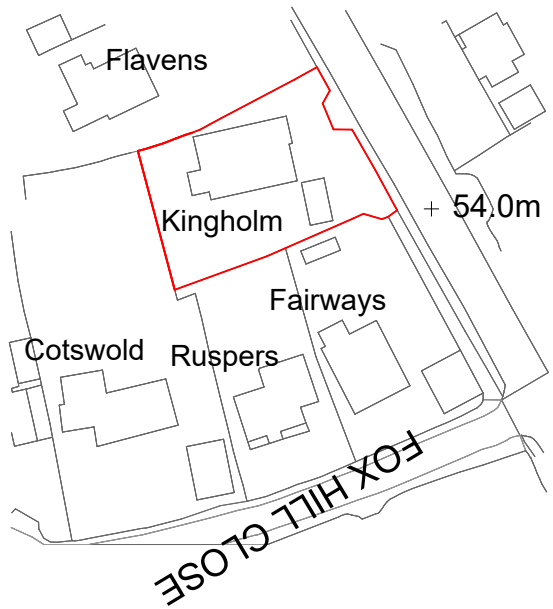

Materials

Drawing Number 2026/156 Sheet 3 of 3

Size A1 Scale 1:50, 1:100, 1:500, 1:1250

Project
Kingholm
Fox Hill
Haywards Heath
West Sussex
RH16 4QY

Job Title
Proposed details
August 2026

Do Not scale from this drawing except for planning as photocopies will be subject to distortion
Drawings to be read in conjunction with all other Designers and structural engineers contract drawings and specifications:
Any discrepancies must be brought to the attention of the Designer immediately.
The contractor must verify all dimensions by site measurement before ordering materials or manufacturing components
Substitute materials and products to those named will be acceptable if proven to be of equal or higher performance and not in conflict with other elements

M.J.Humphrey Ltd



Mel Humphrey MRICS
9 Aldsworth Avenue
Goring By Sea
West Sussex
BN12 4XQ
Mel@mjhumphrey.co.uk
07701055182

Adam Humphrey MCIOB
21 Pendine Avenue
Worthing
West Sussex
BN11 2NA
Adam@mjhumphrey.co.uk
07812419142