



Ground Floor Plan




South Elevation

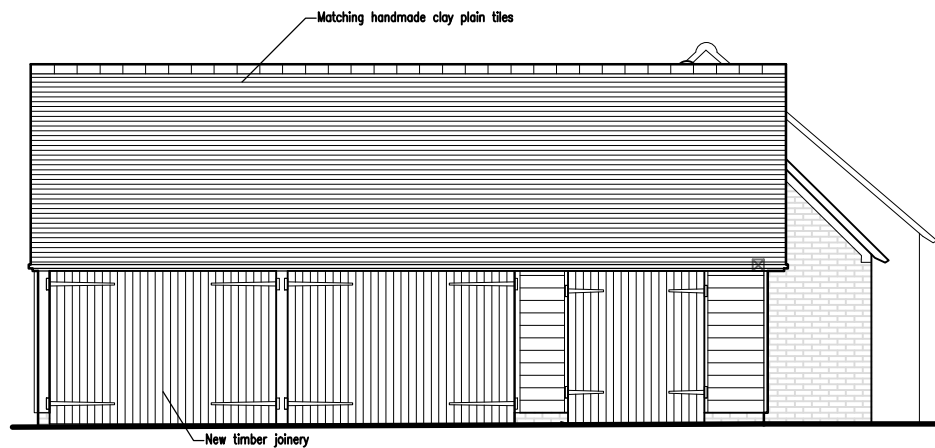


North Elevation

 

Scale Bar in metres @ 1:100

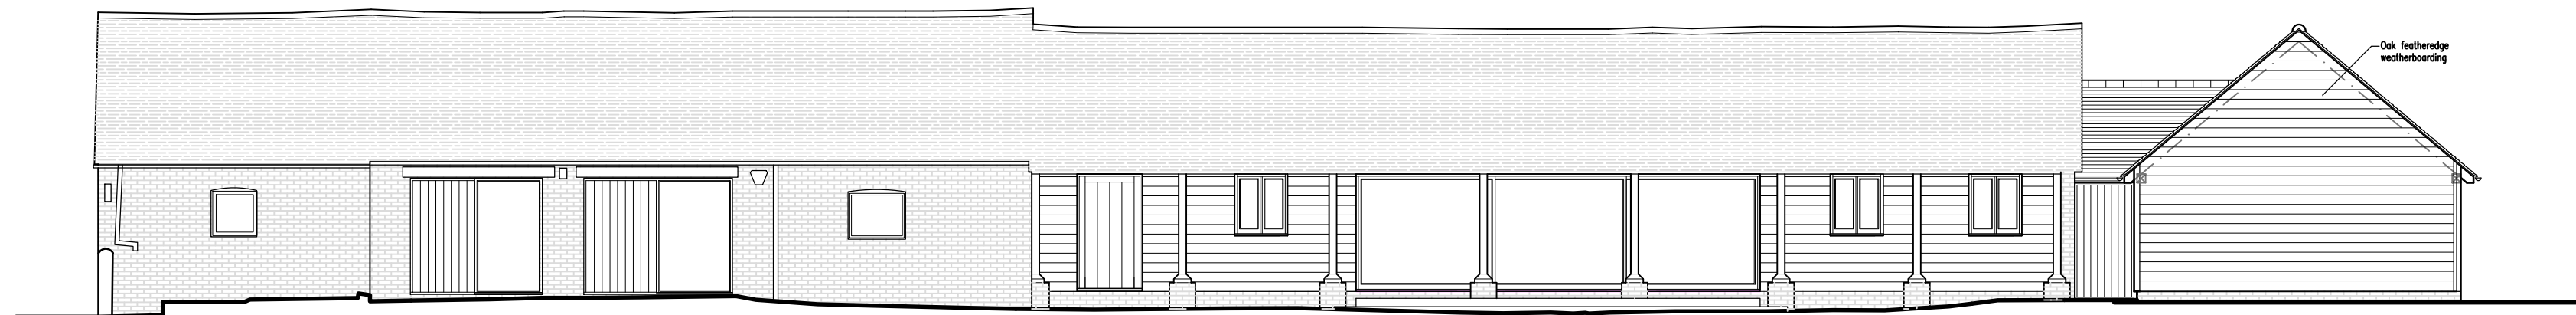

East Elevation

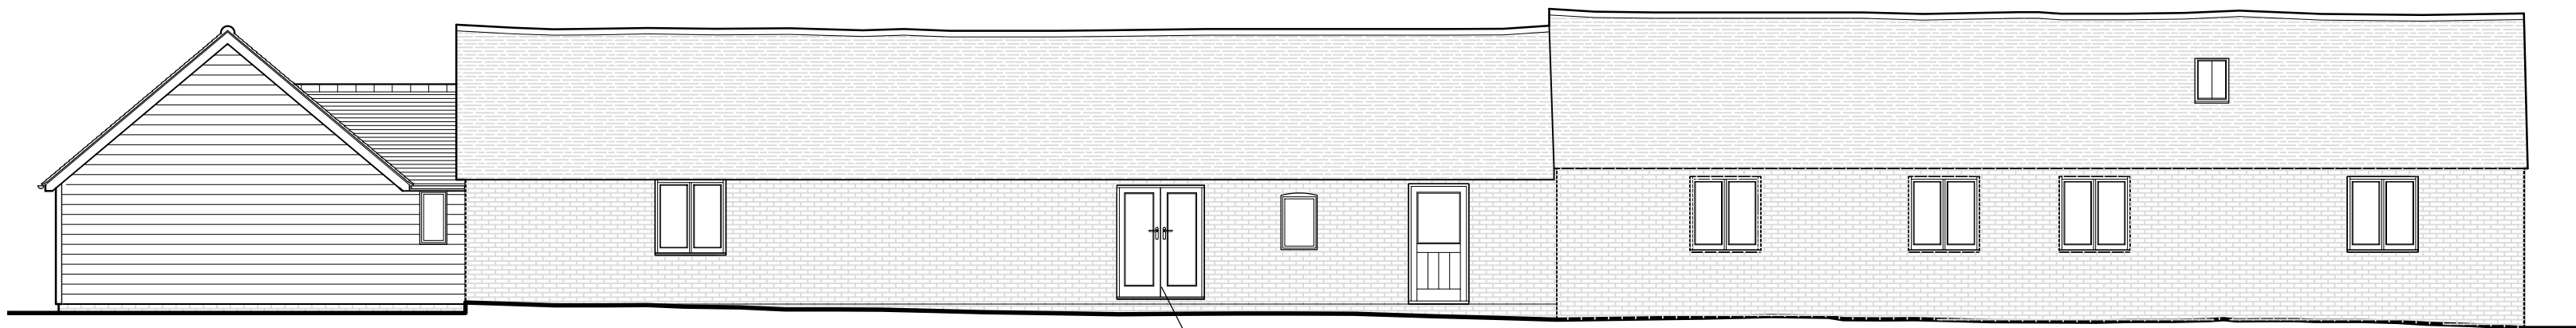

West Elevation

Dimensions to be verified on site.
Figured dimensions to take preference to those scaled.
Any areas indicated on this drawing are for guidance only.
No responsibility is taken for their accuracy.

This drawing is the property of the designers.
Copyright is reserved by them and the drawing is issued on the condition that it is not copied, reproduced, retained or disclosed to any unauthorised person, either wholly or in part without the consent in writing of the designers.

REV	Description	By	Date
-----	-------------	----	------

Julian Bluck Designs Ltd

Chartered Building Surveying & Architectural Practice

Brair House * Nash Street * Golden Cross
East Sussex * BN27 4AB
Mobile 07887 850061 * Tel 01825 873553

Project
Little Lower Ease
Cuckfield
Ansty, Haywards Heath
RH17 5AL

Drawing Title
Proposed Plans
and Elevations

Drawing No.	Revision
05	A

1:100	Date
Bate	February 2025

Computer File No.	Project No.
Bate	

Drawn By	Checked By
AW	JB

Coordinated By	Approved By

Client
Mr & Mrs Bate

PLANNING