




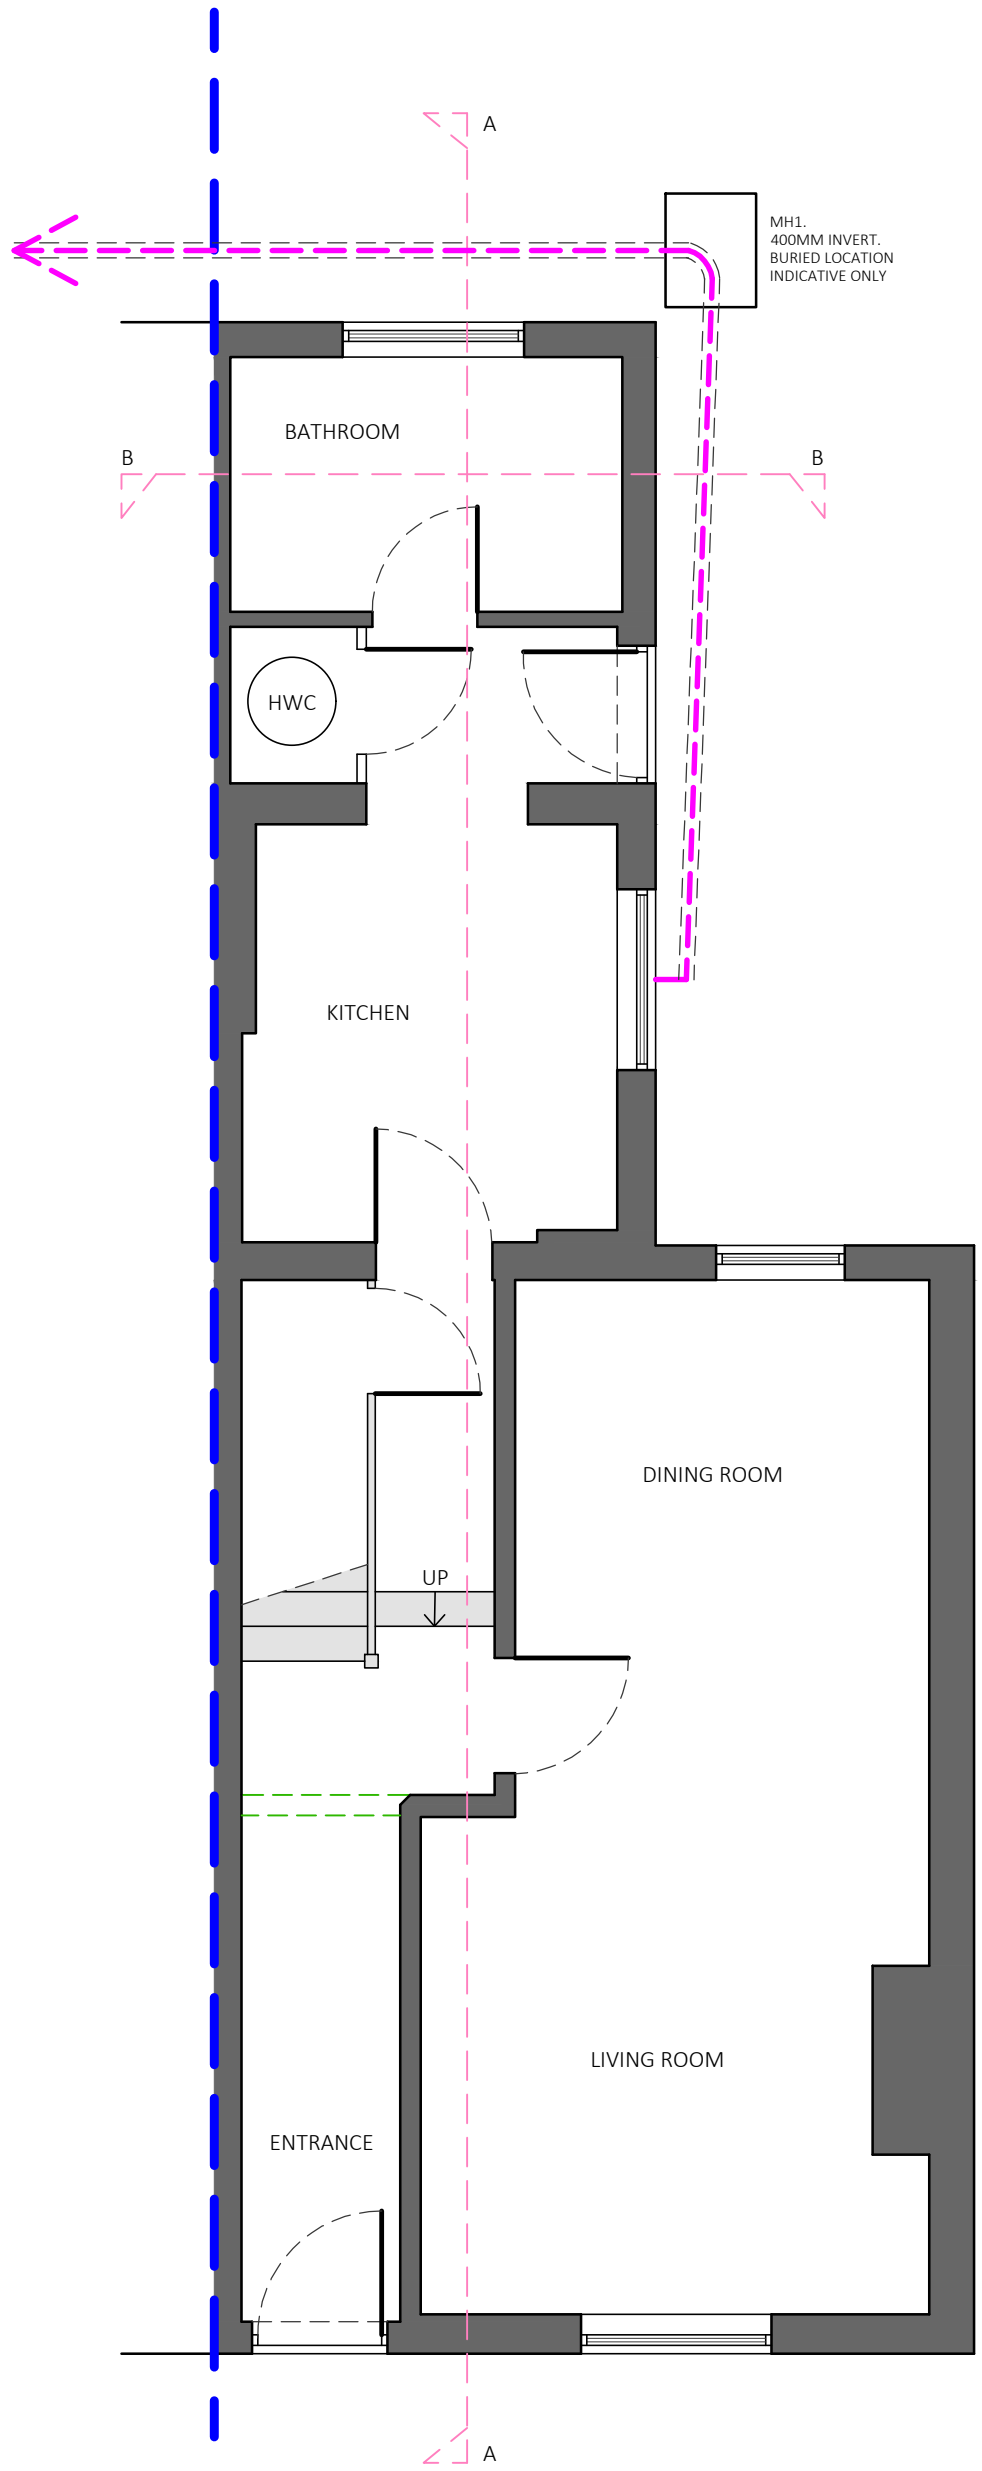


EXISTING GROUND FLOOR PLAN - 1:50@A1

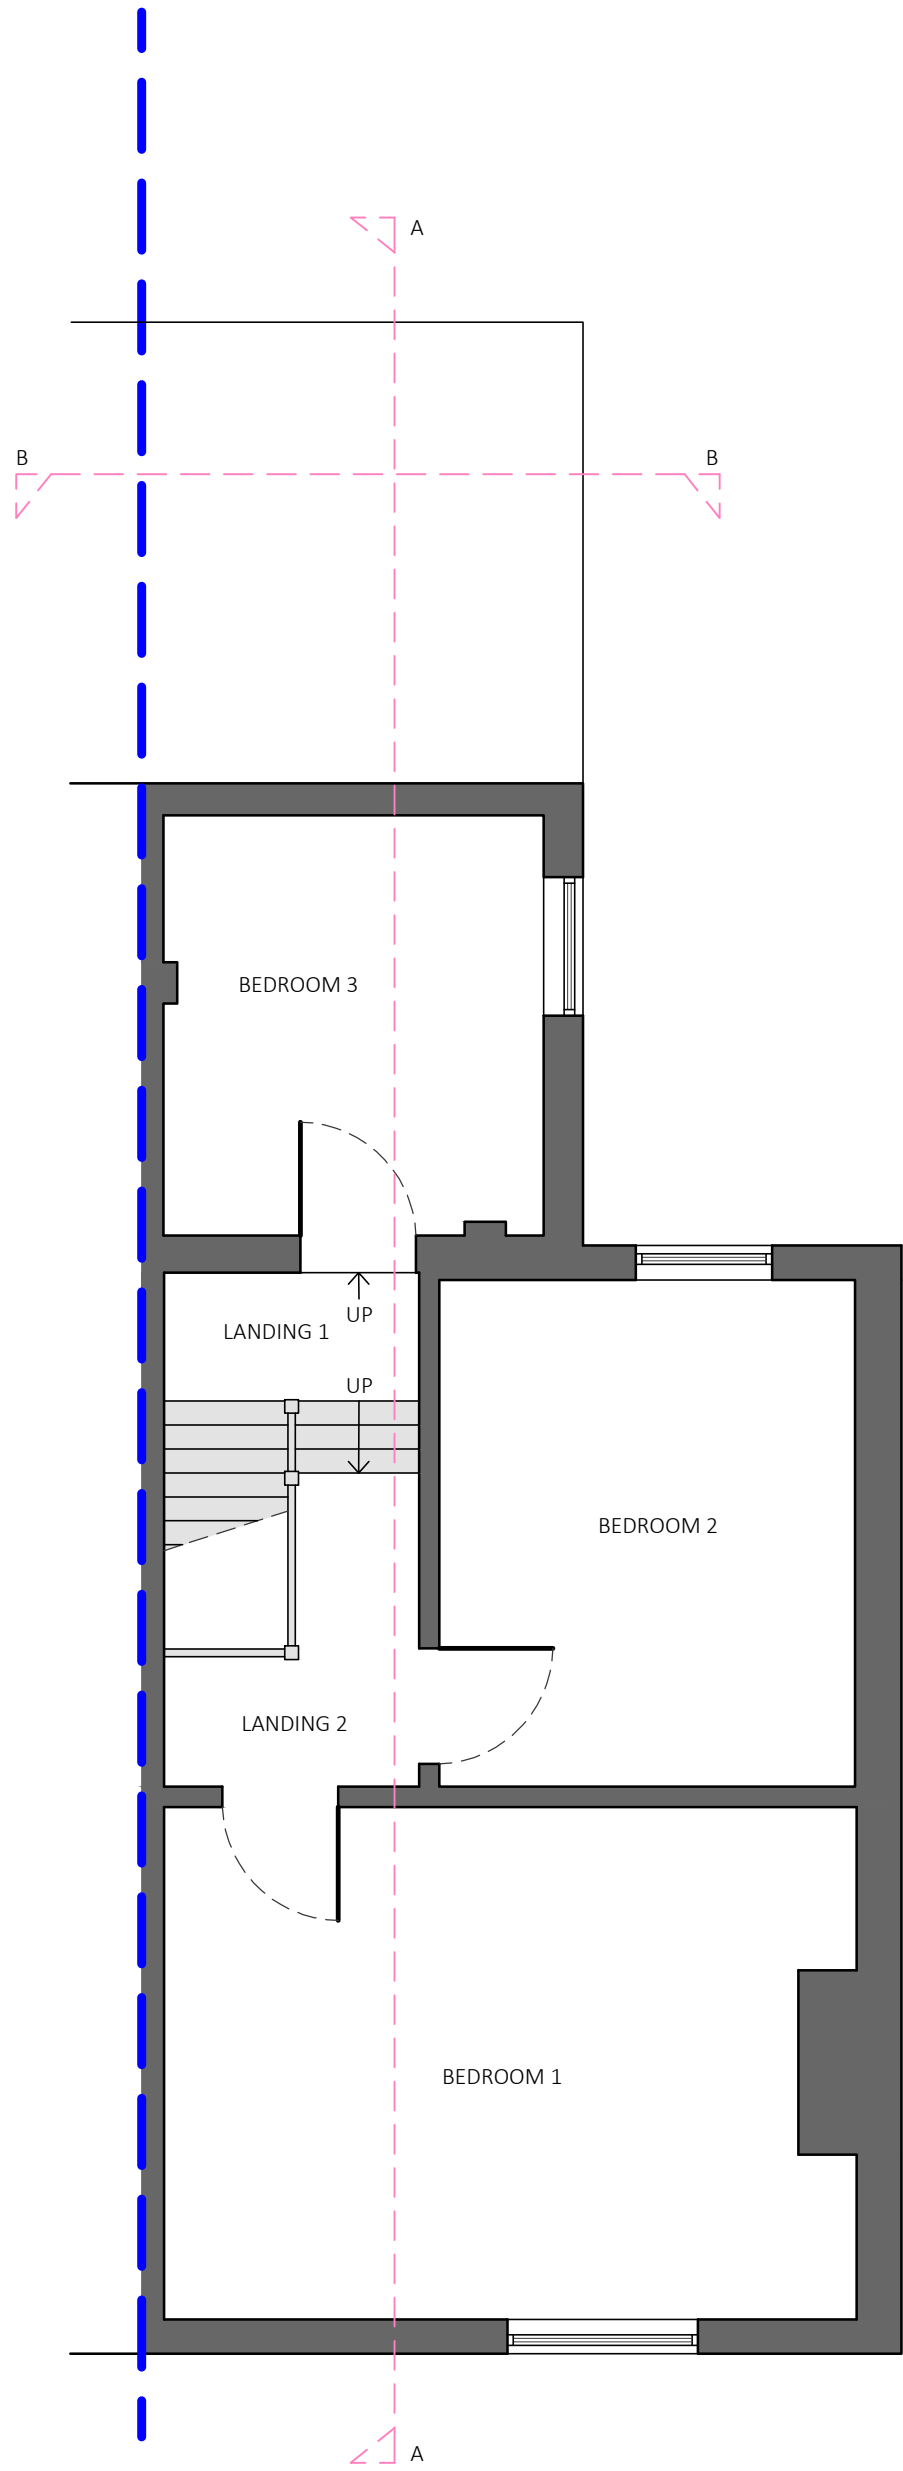


EXISTING FIRST FLOOR PLAN - 1:50@A1

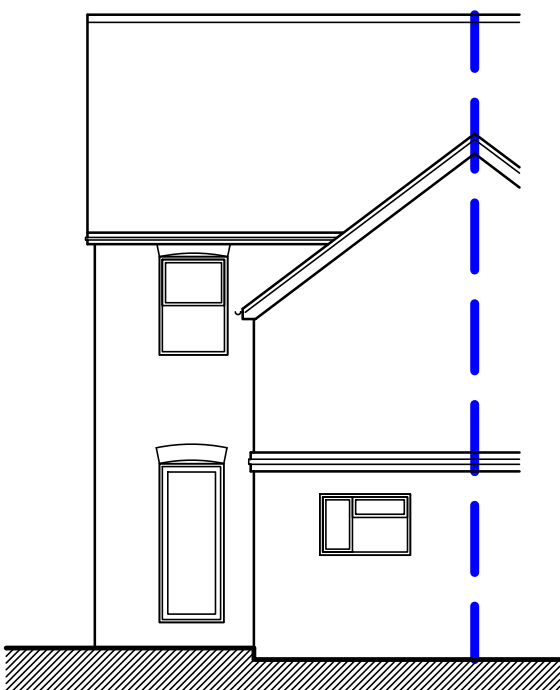


EXISTING SIDE ELEVATION - 1:100@A1

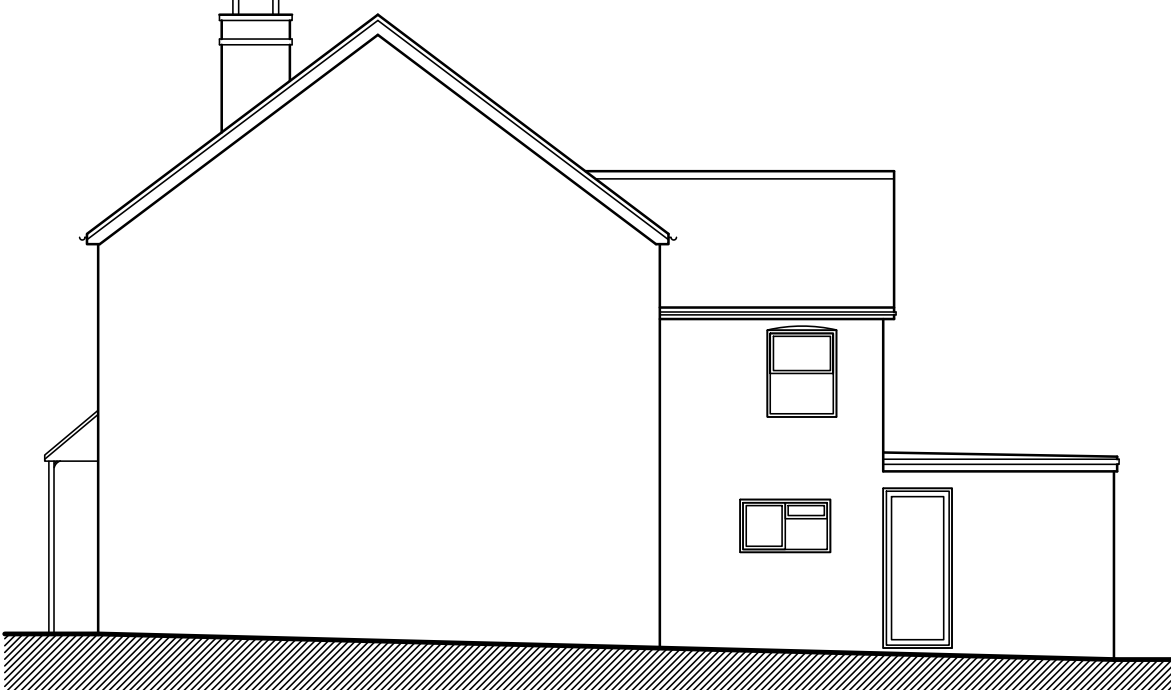

EXISTING REAR ELEVATION - 1:100@A1

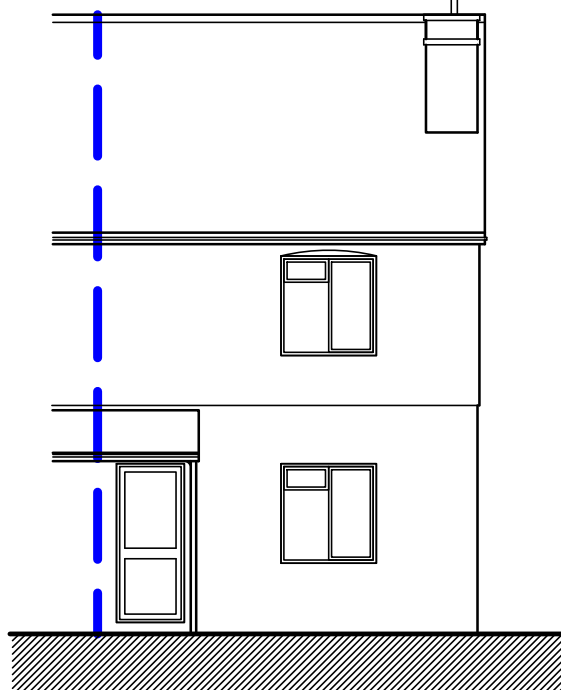


EXISTING FRONT ELEVATION - 1:100@A1

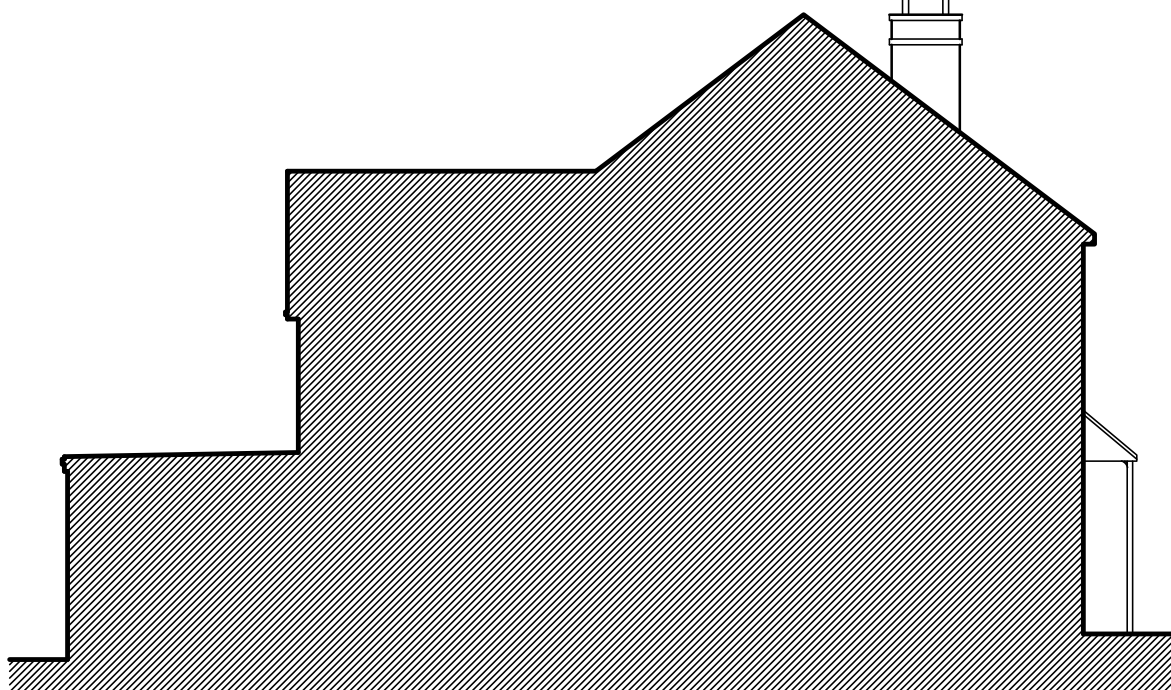


EXISTING SIDE ELEVATION - 1:100@A1



EXISTING SECTION A-A - 1:50@A1

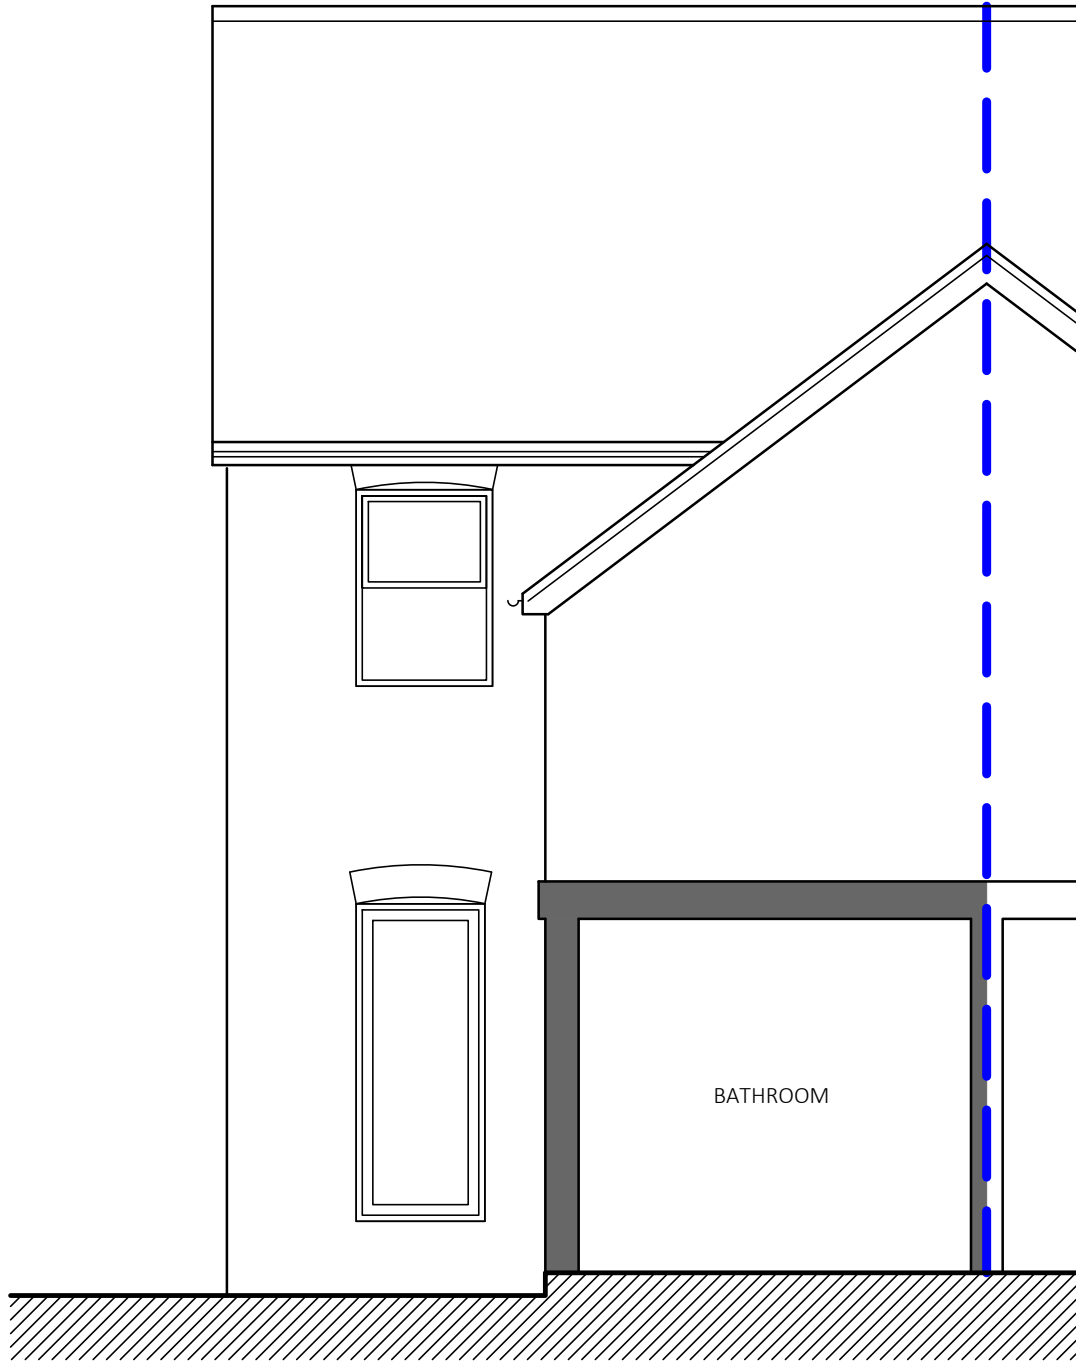


EXISTING SECTION B-B 1:50@A1

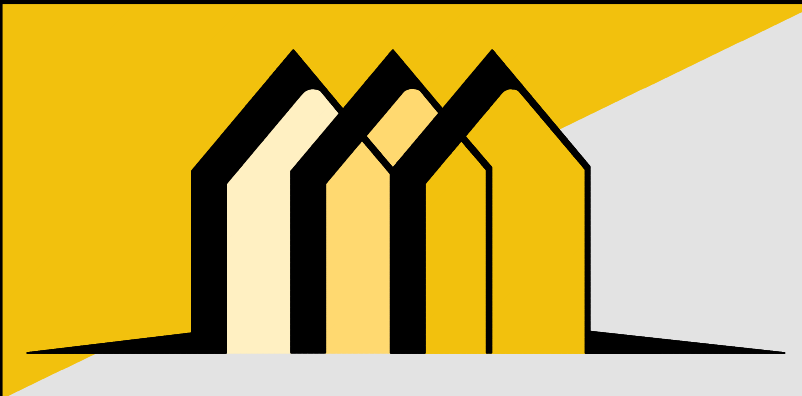

CONTACT INFO

E: Scott@EllisdonArchitecturalAssociates.co.uk
W: WWW.EllisdonArchitecturalAssociates.co.uk
M: 07828 189525

SCALE BARS

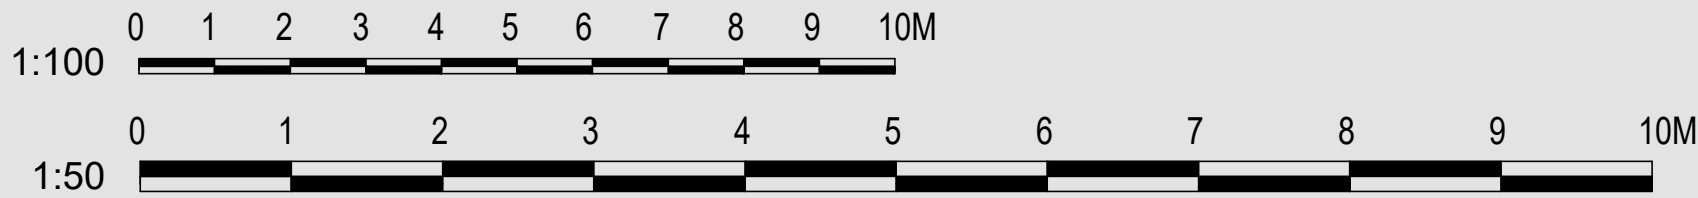

REVISION	DESCRIPTION	STATUS:	CLIENT:	MR & MRS BOSS	SITE ADDRESS:
0	FIRST ISSUE	PLANNING	JOB REF:	688	25 NEWTOWN COPTHORNE RH10 3LY
			DRG. NO:	01	
			DRG. TITLE:	EXISTING PLANS	
			DATE:	JANUARY 2026	
			SCALE:	1:50/100@A1	