



- KEY
- 1 Cottage
 - 2 Stables
 - 3 Cow-shed
 - 4 Byre
 - 5 Barn
 - 6 Birchen Lane Gate
 - 7 Farmyard Parking Area

01 Existing Site Plan
1:500 @ A1; 1:1000 @ A3

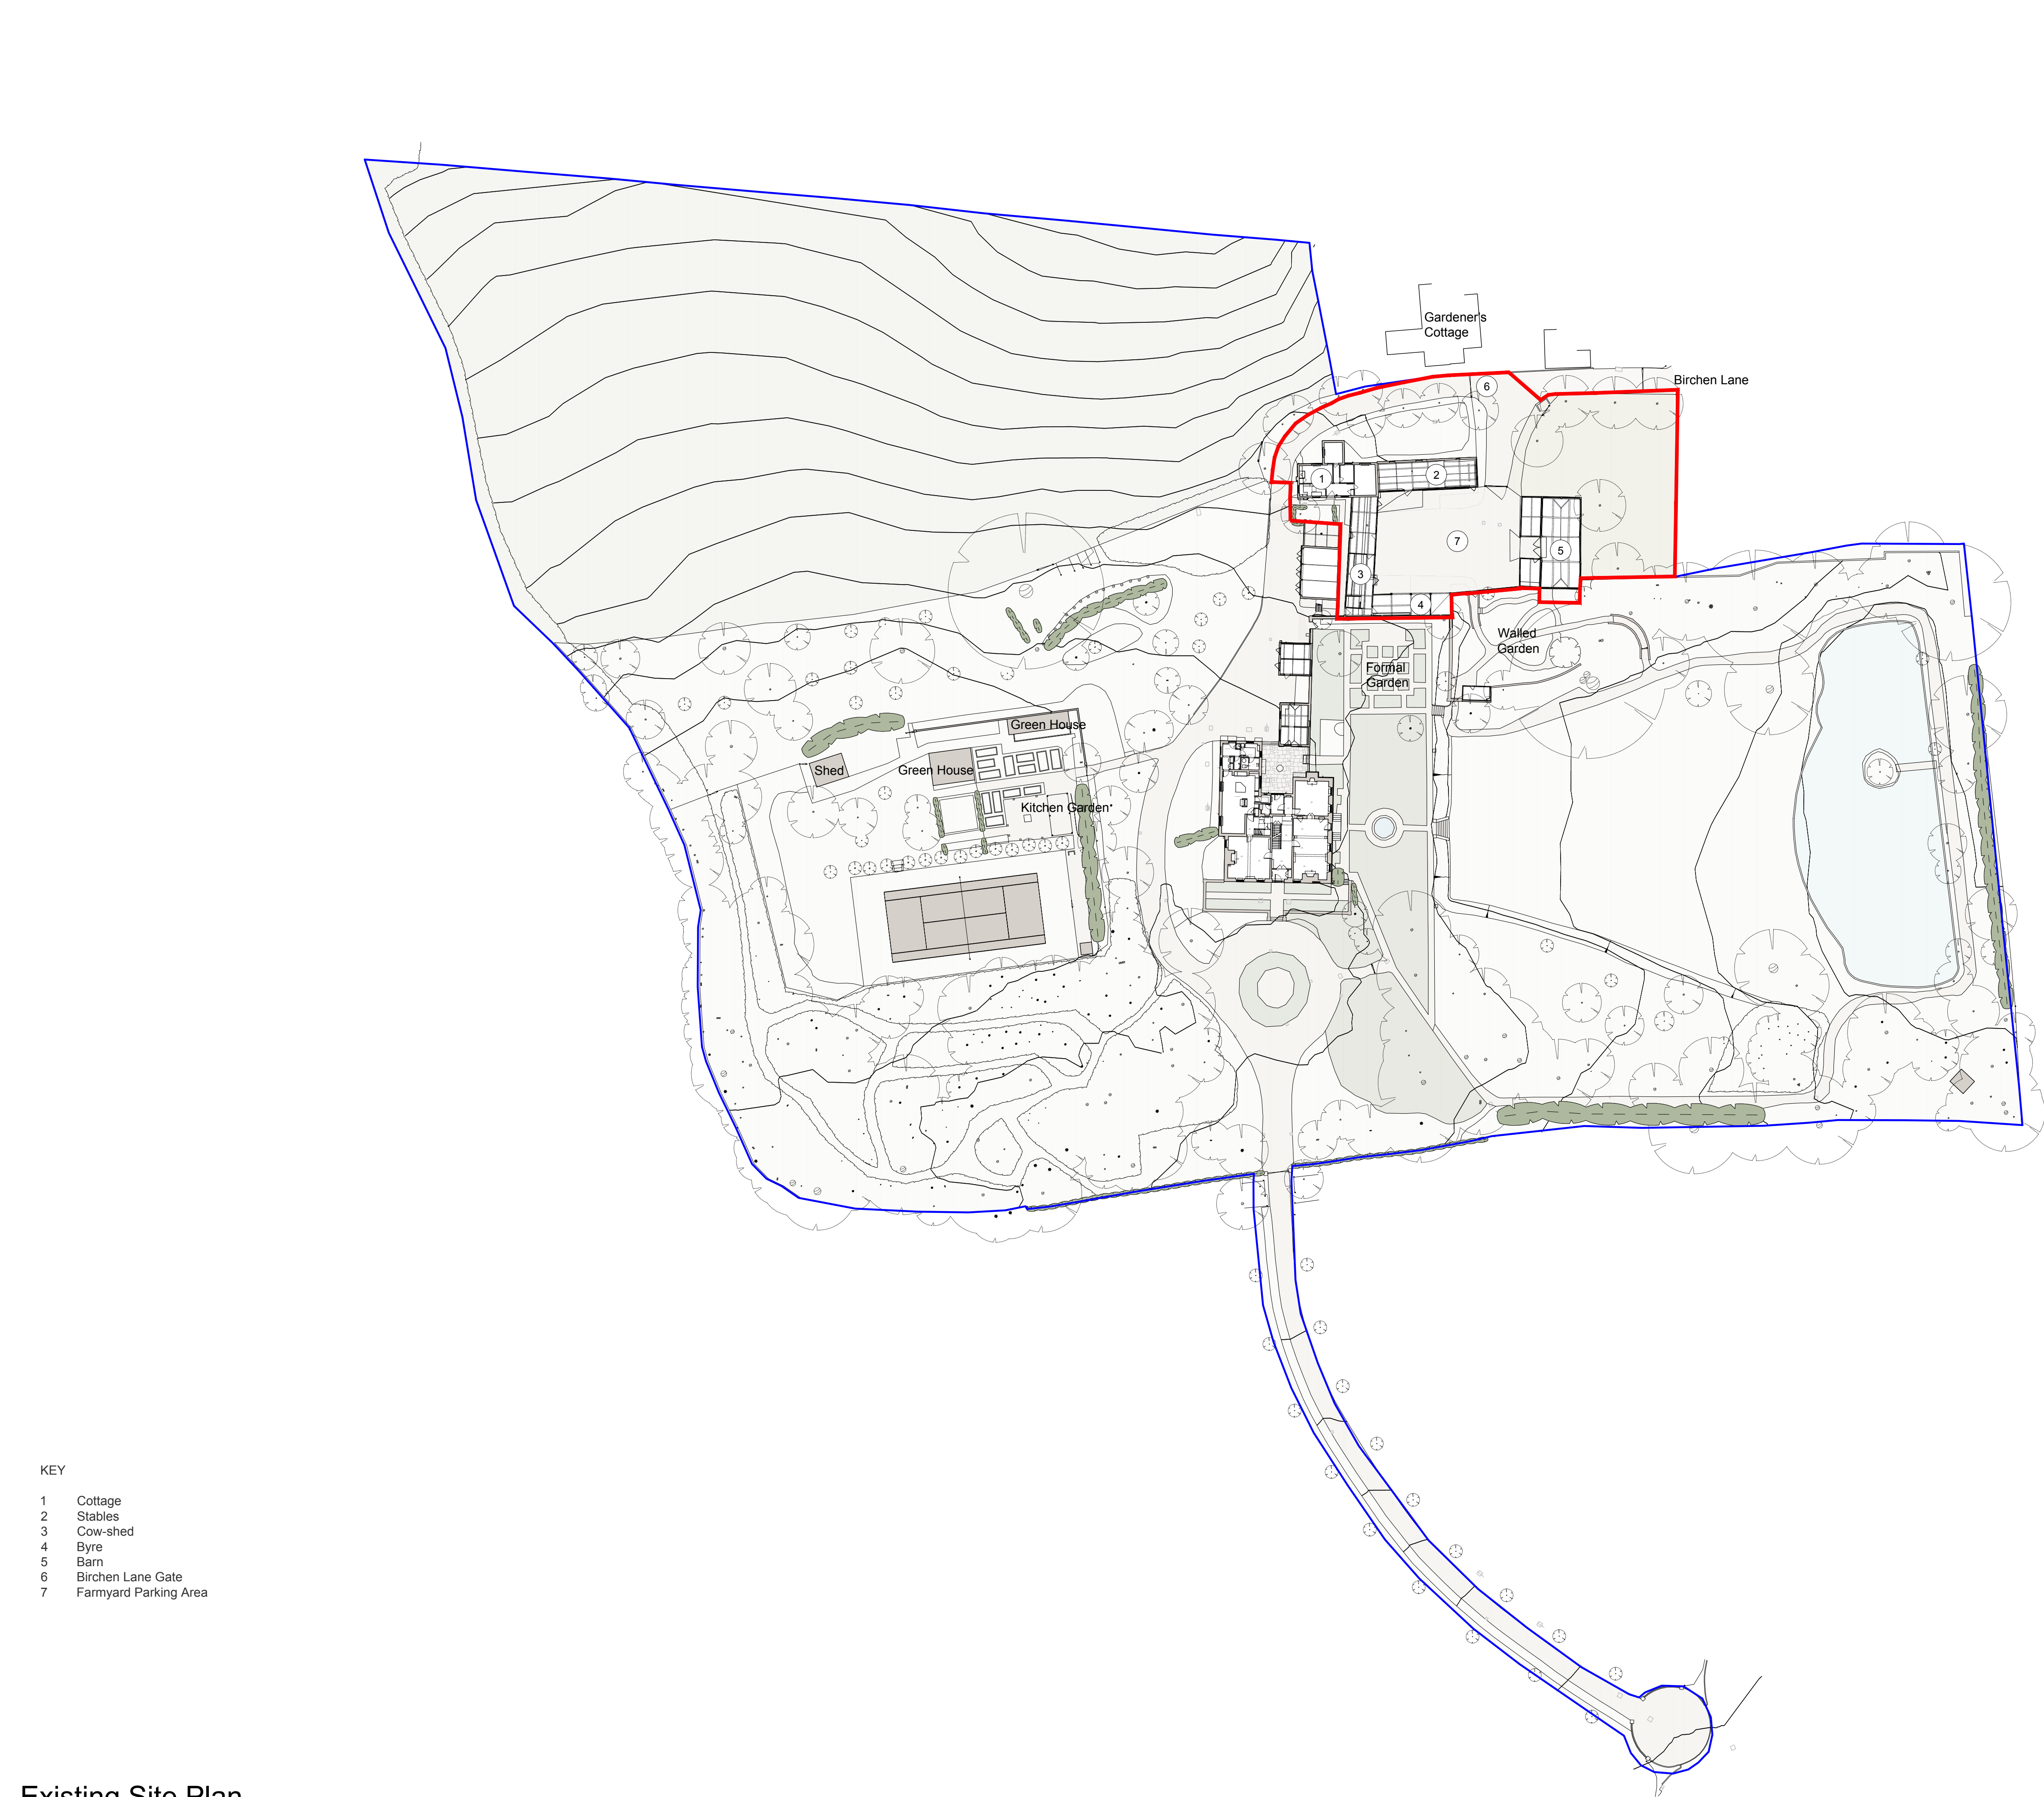

- Key
- Existing
 - Application Boundary
 - Ownership Boundary

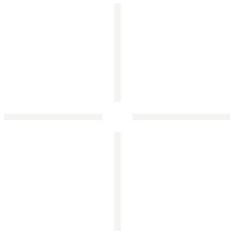

This drawing is to be used for planning purposes only.
Not for construction.

This drawing is the property of Richard Parr Associates.
Copyright is reserved by them and the drawing is issued
on the condition that it is not copied, reproduced,
retained or disclosed to any unauthorised person, either
wholly or in part without written consent.

© Copyright Richard Parr Associates

Checked by
.....

Drawn by
FL
Date
.....

Description
Rev
.....

Job No
335

Project
Sunte House - Farmyard

Title
Existing Site Plan - Full Planning
Application

Dwg No
335_XX_DR_01_102

Scale
1:500 @ A1; 1:1000 @ A3

Date of First Issue
18.06.25

Rev
P01

Status
Planning

RICHARD PARR
ASSOCIATES

info@richardparr.com
+44 (0)1453 860200
richardparr.com
@richardparrassociates

COUNTRY
Easter Park
Nympsfield, Stonehouse
Gloucestershire GL10 3UL

TOWN
Studio 126
Great Western Studios
65 Alfred Road
London W2 9EU

