
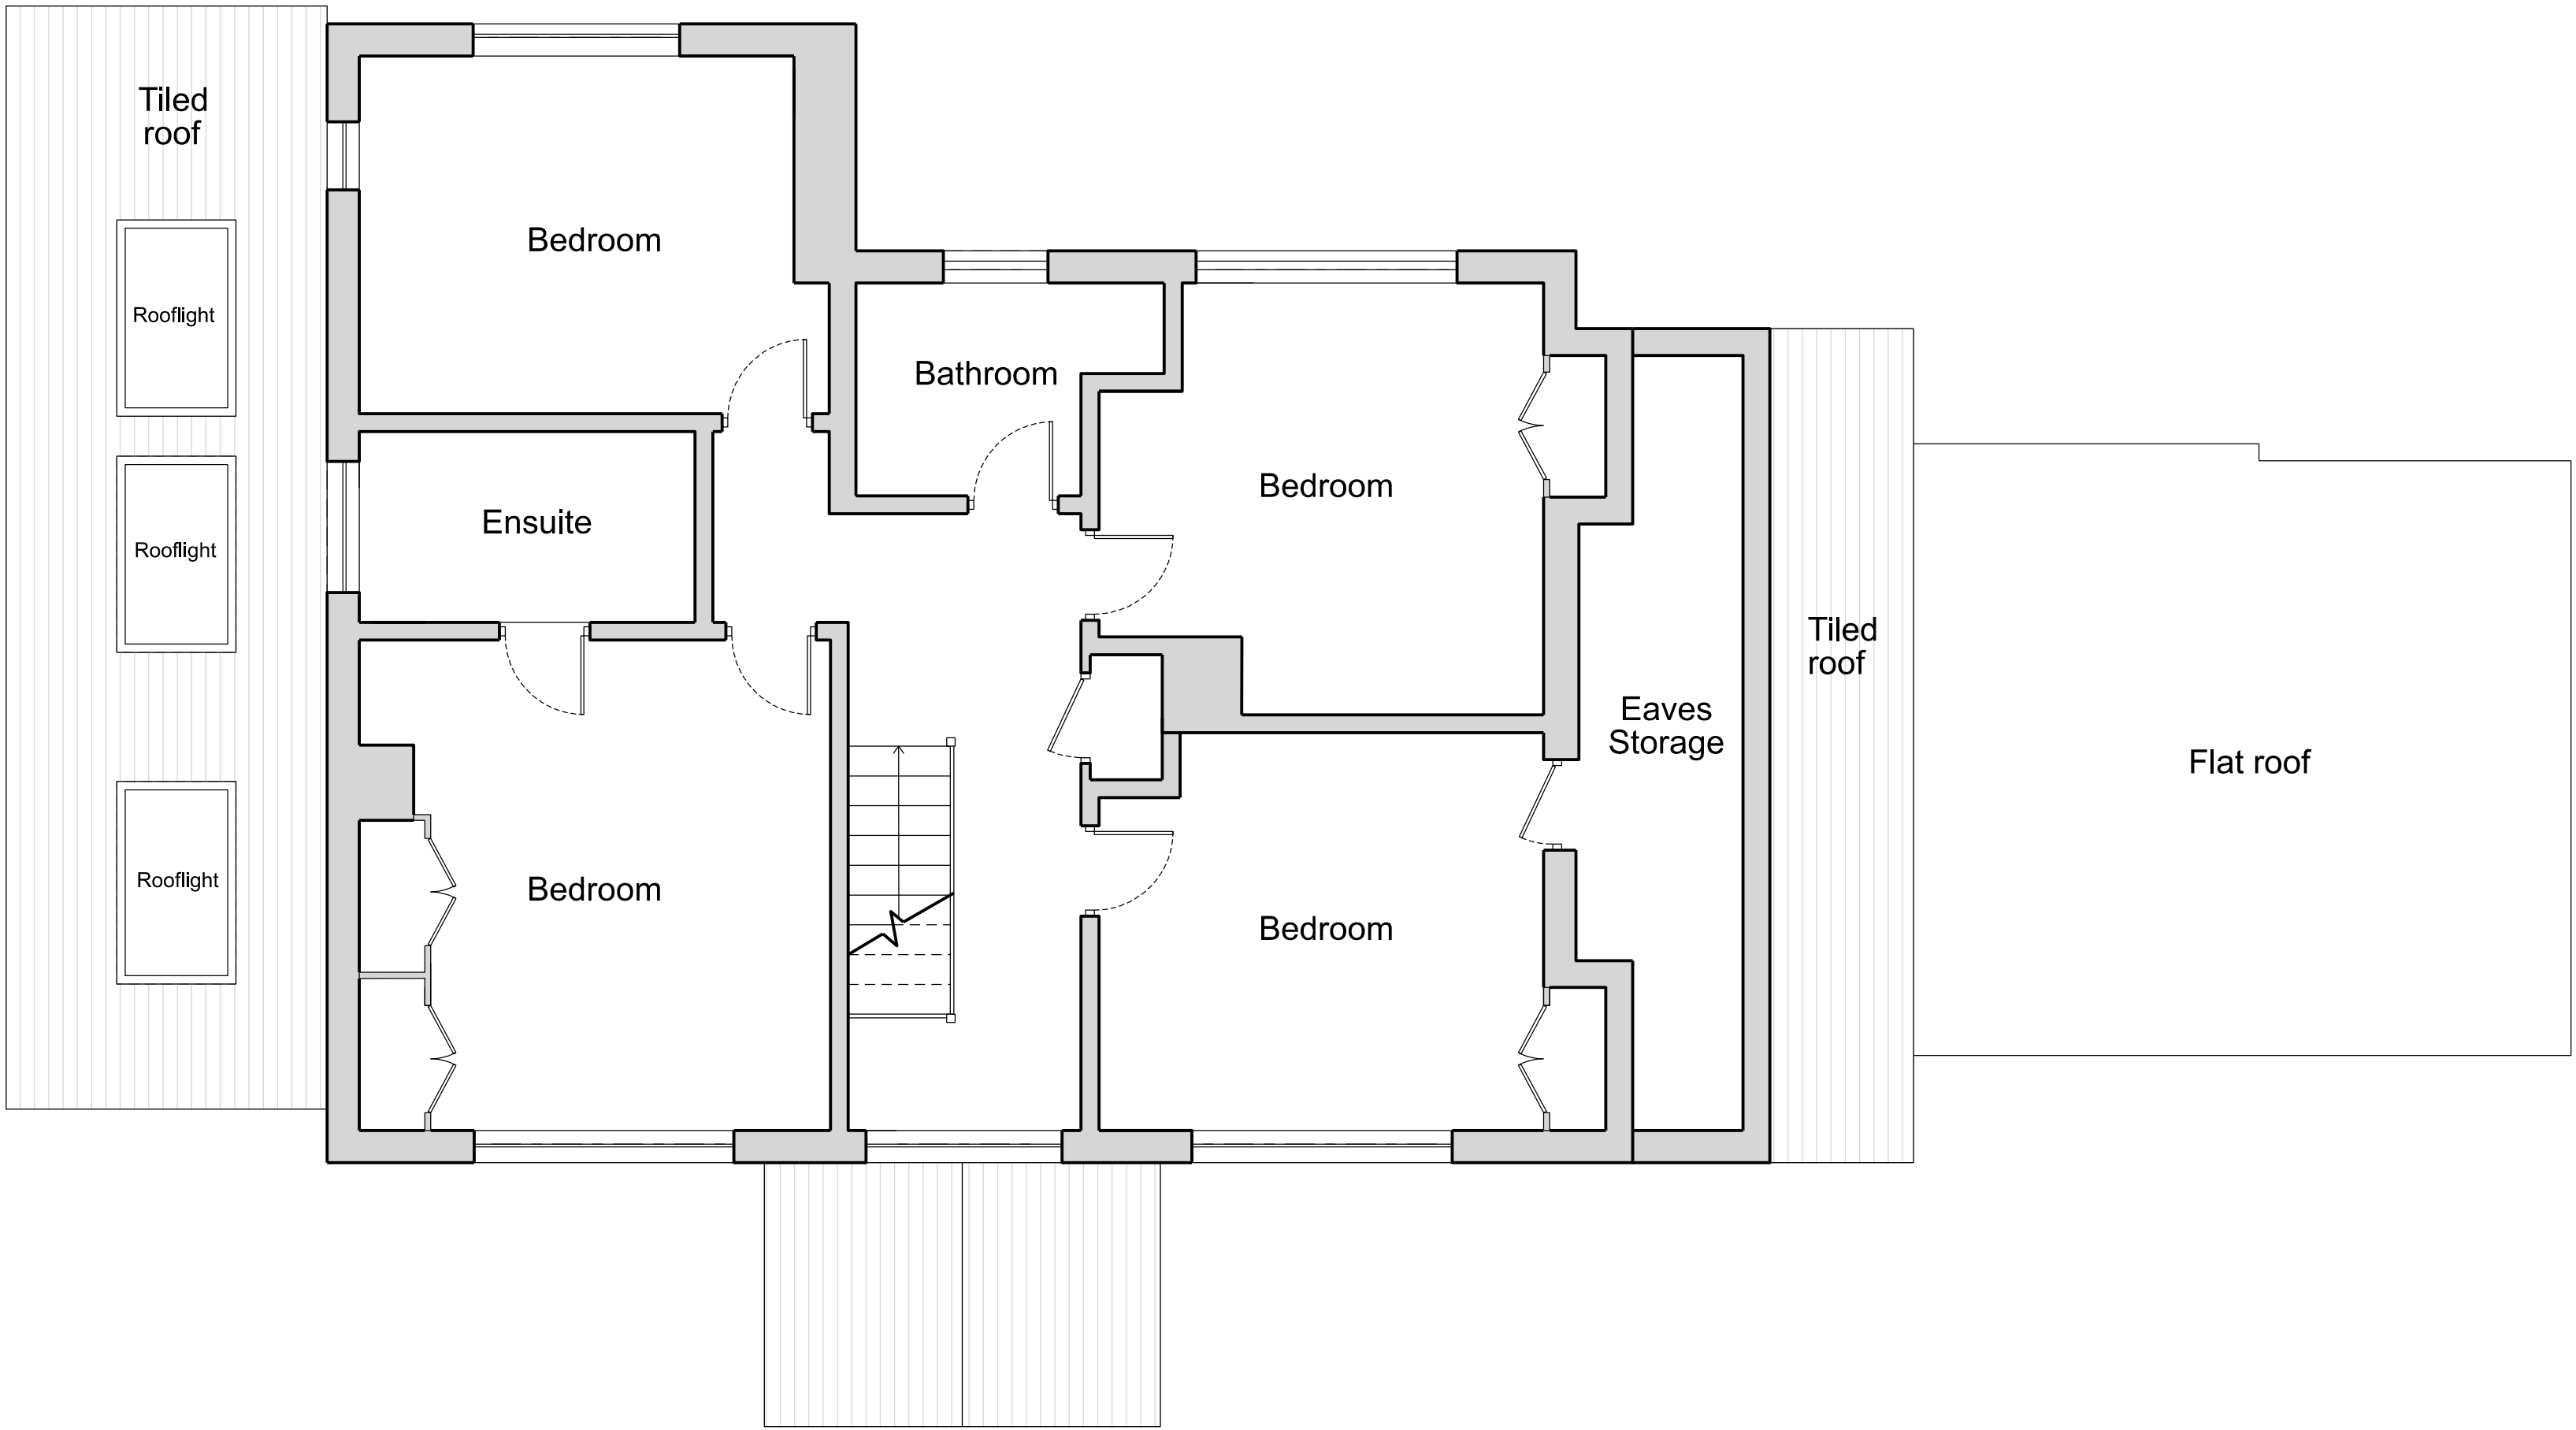
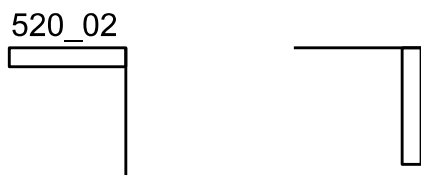
 


EXISTING FIRST FLOOR PLAN

ALL DIMENSIONS TO BE CHECKED ON SITE. DO NOT SCALE FROM DRAWINGS.

Existing Fabric

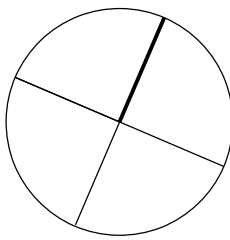

revision	date	
16.01.26	PLANNING	
A	25.03.26	Small window shown to match elevations

**Andrew Paine
Architecture**

T 020 7207 5898
E studio@aparchitecture.co.uk
W www.aparchitecture.co.uk

job title
MULBERRIES
drawing title
EXISTING FIRST FLOOR PLAN

scale 1:50 at A1; 1:100 at A3	status PLANNING	
project 24019	drawing 511	revision A