


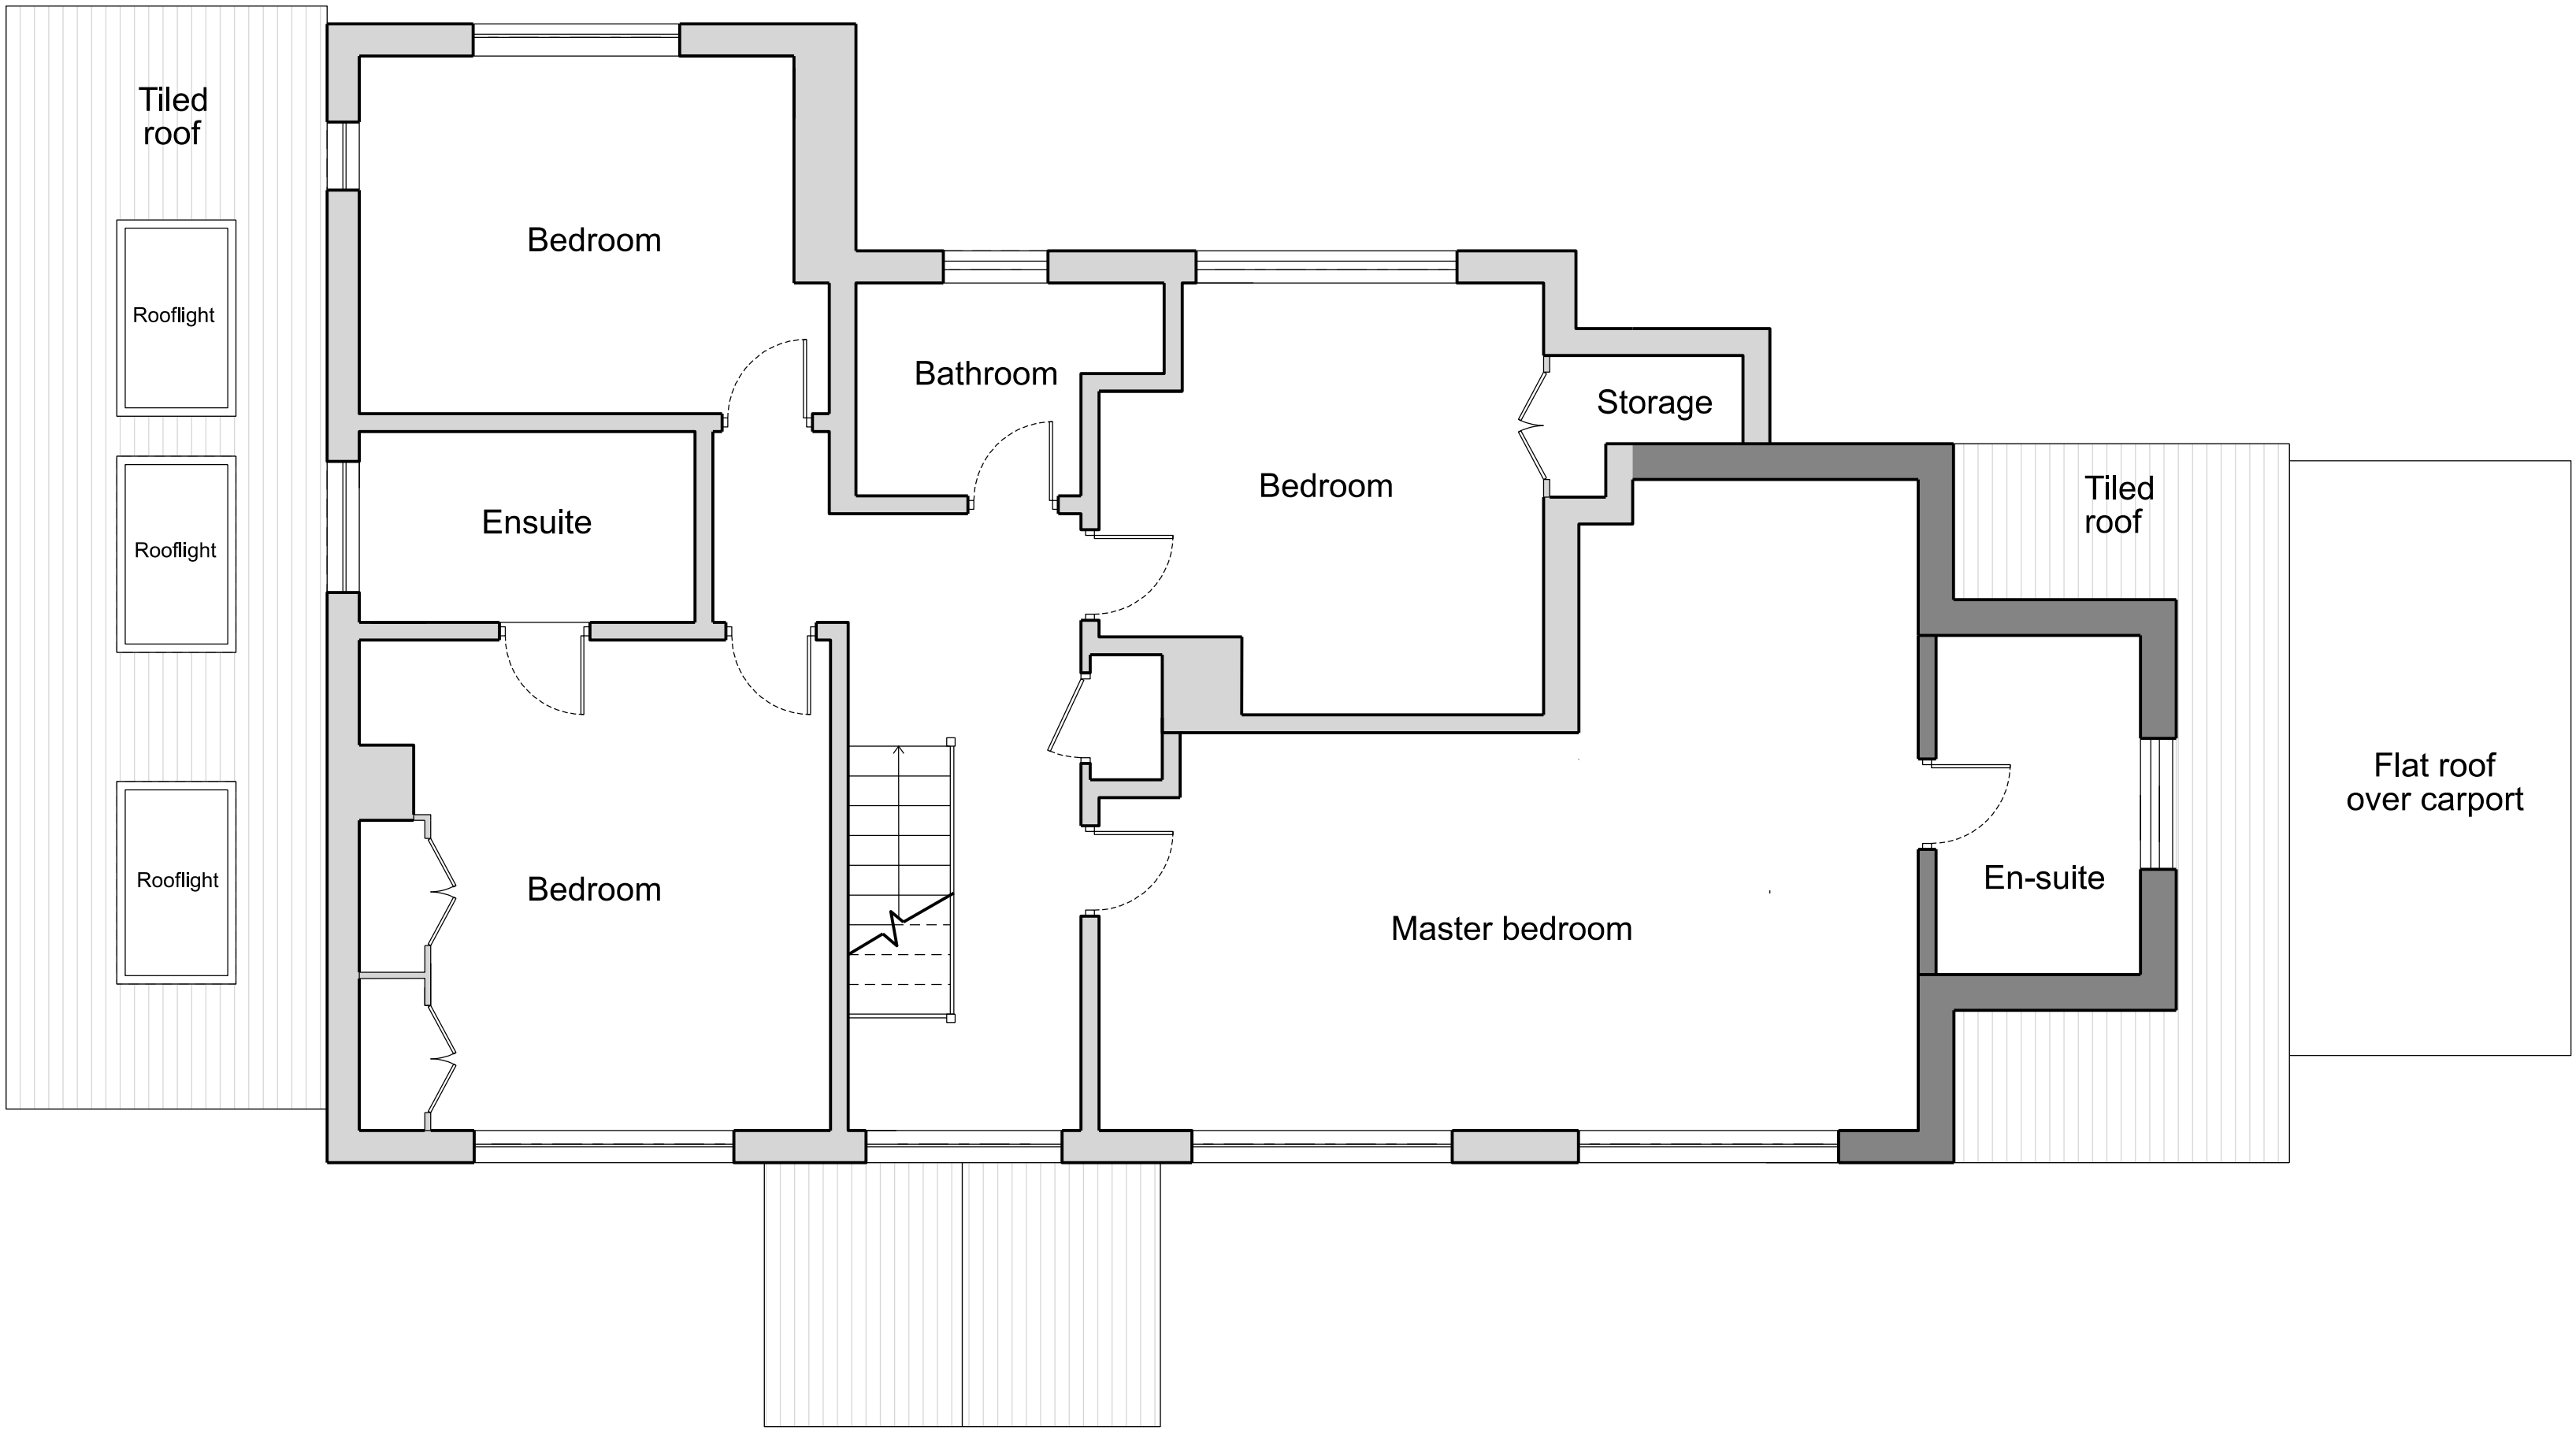


PROPOSED FIRST FLOOR PLAN

ALL DIMENSIONS TO BE CHECKED ON SITE. DO NOT SCALE FROM DRAWINGS.

Existing Fabric
as per 2025 approved
planning permission

Proposed Fabric

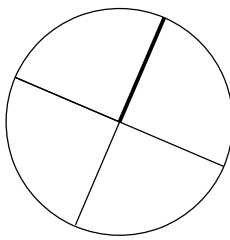

0 2 4m

revision	date	
A	16.01.26 25.03.26	PLANNING 2x Windows added to plans to match elevations

Andrew Paine
Architecture

T 020 7207 5898
E studio@aparchitecture.co.uk
W www.aparchitecture.co.uk

job title

MULBERRIES

drawing title

PROPOSED FIRST FLOOR PLAN

scale	status	
1:50 at A1; 1:100 at A3	PLANNING	
project	drawing	revision
24019	611	A