




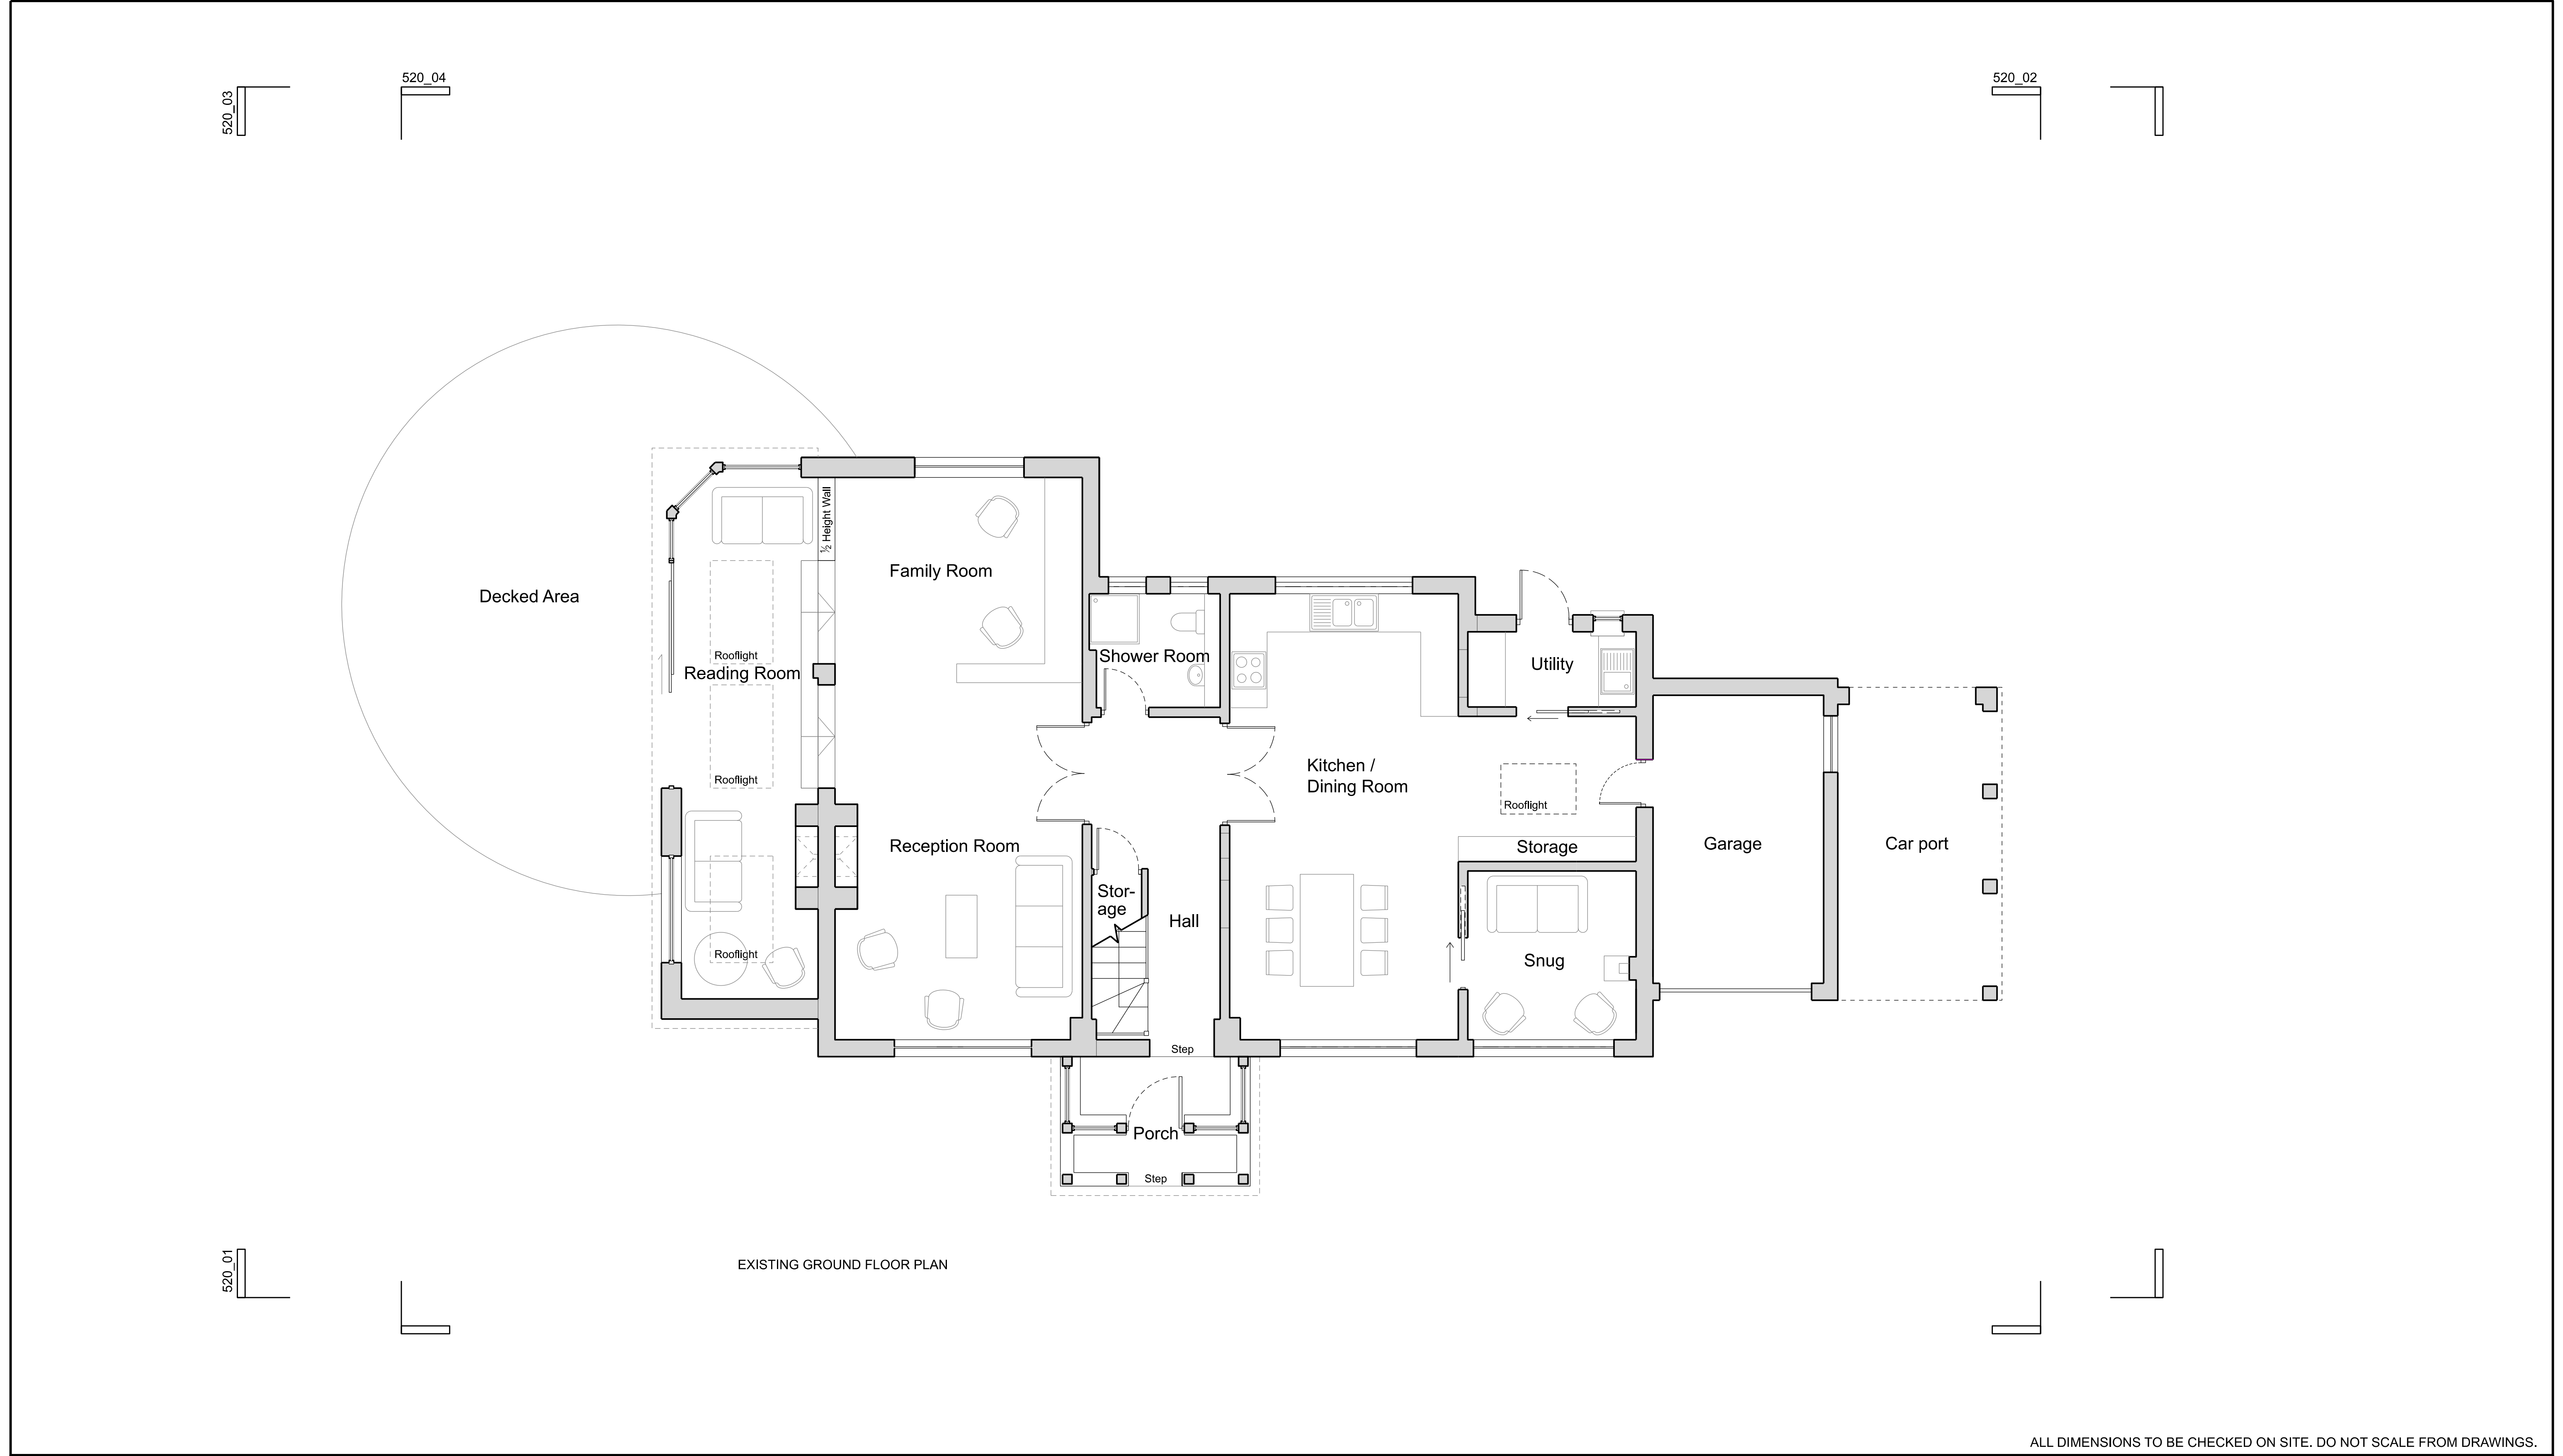

ALL DIMENSIONS TO BE CHECKED ON SITE. DO NOT SCALE FROM DRAWINGS.

 

Existing Fabric
as per 2025 approved
planning permission

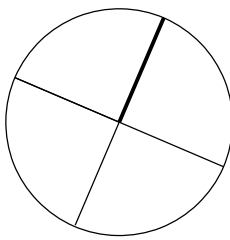

revision	date
16.01.2026	PLANNING

**Andrew Paine
Architecture**

T 020 7207 5898
E studio@aparchitecture.co.uk
W www.aparchitecture.co.uk

job title
MULBERRIES
drawing title
**EXISTING GROUND
FLOOR PLAN
as per 2025 approved
planning permission**

scale 1:50 at A1; 1:100 at A3	status PLANNING
----------------------------------	---------------------------

project 24019	drawing 510	revision
-------------------------	-----------------------	----------