




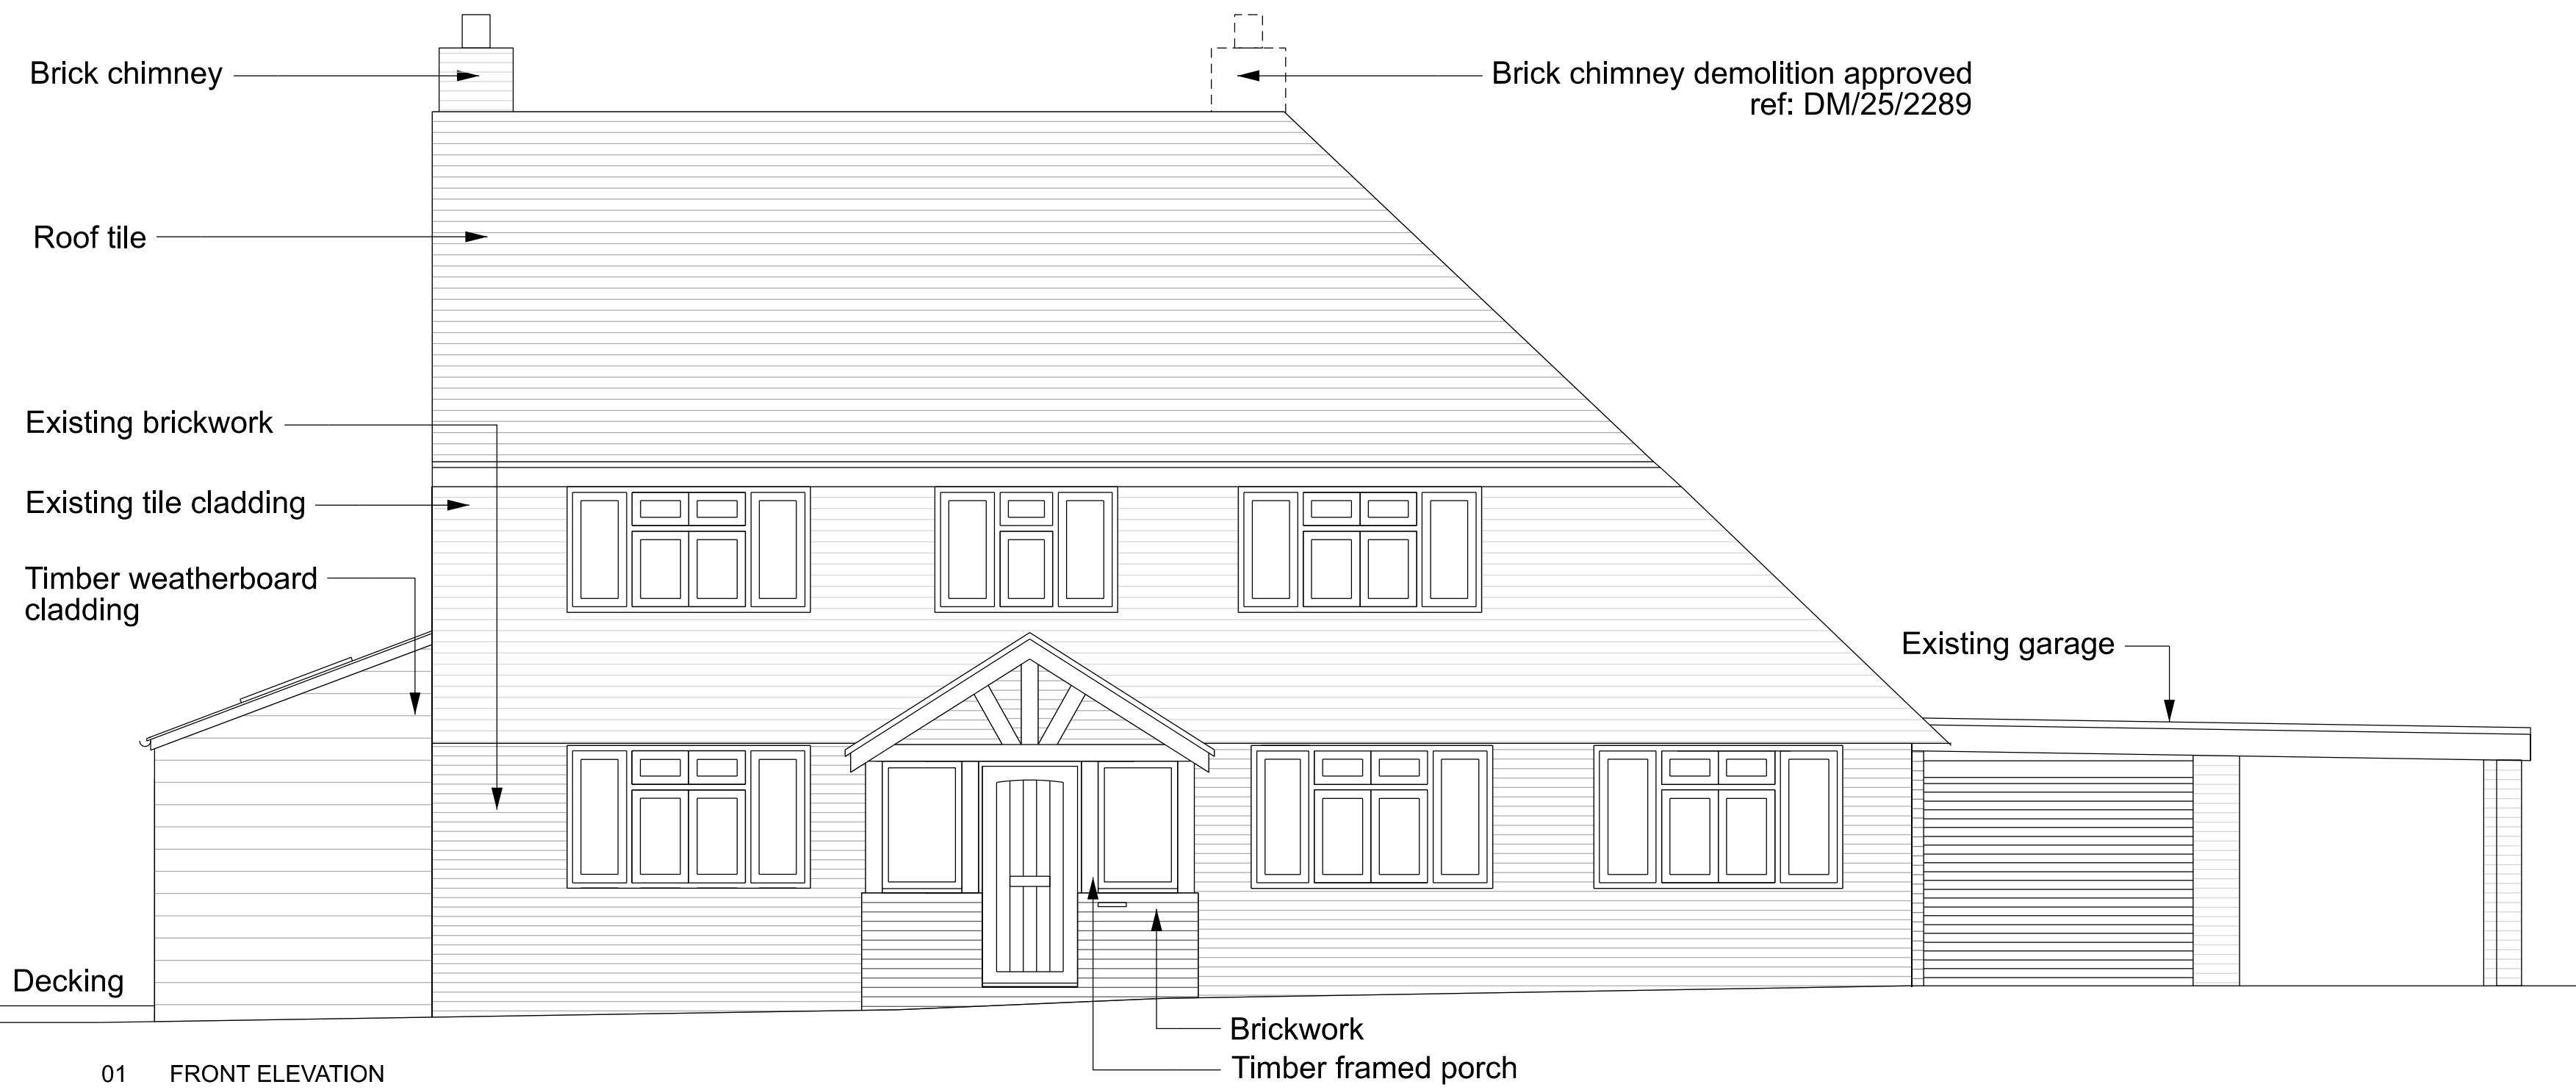


01 FRONT ELEVATION

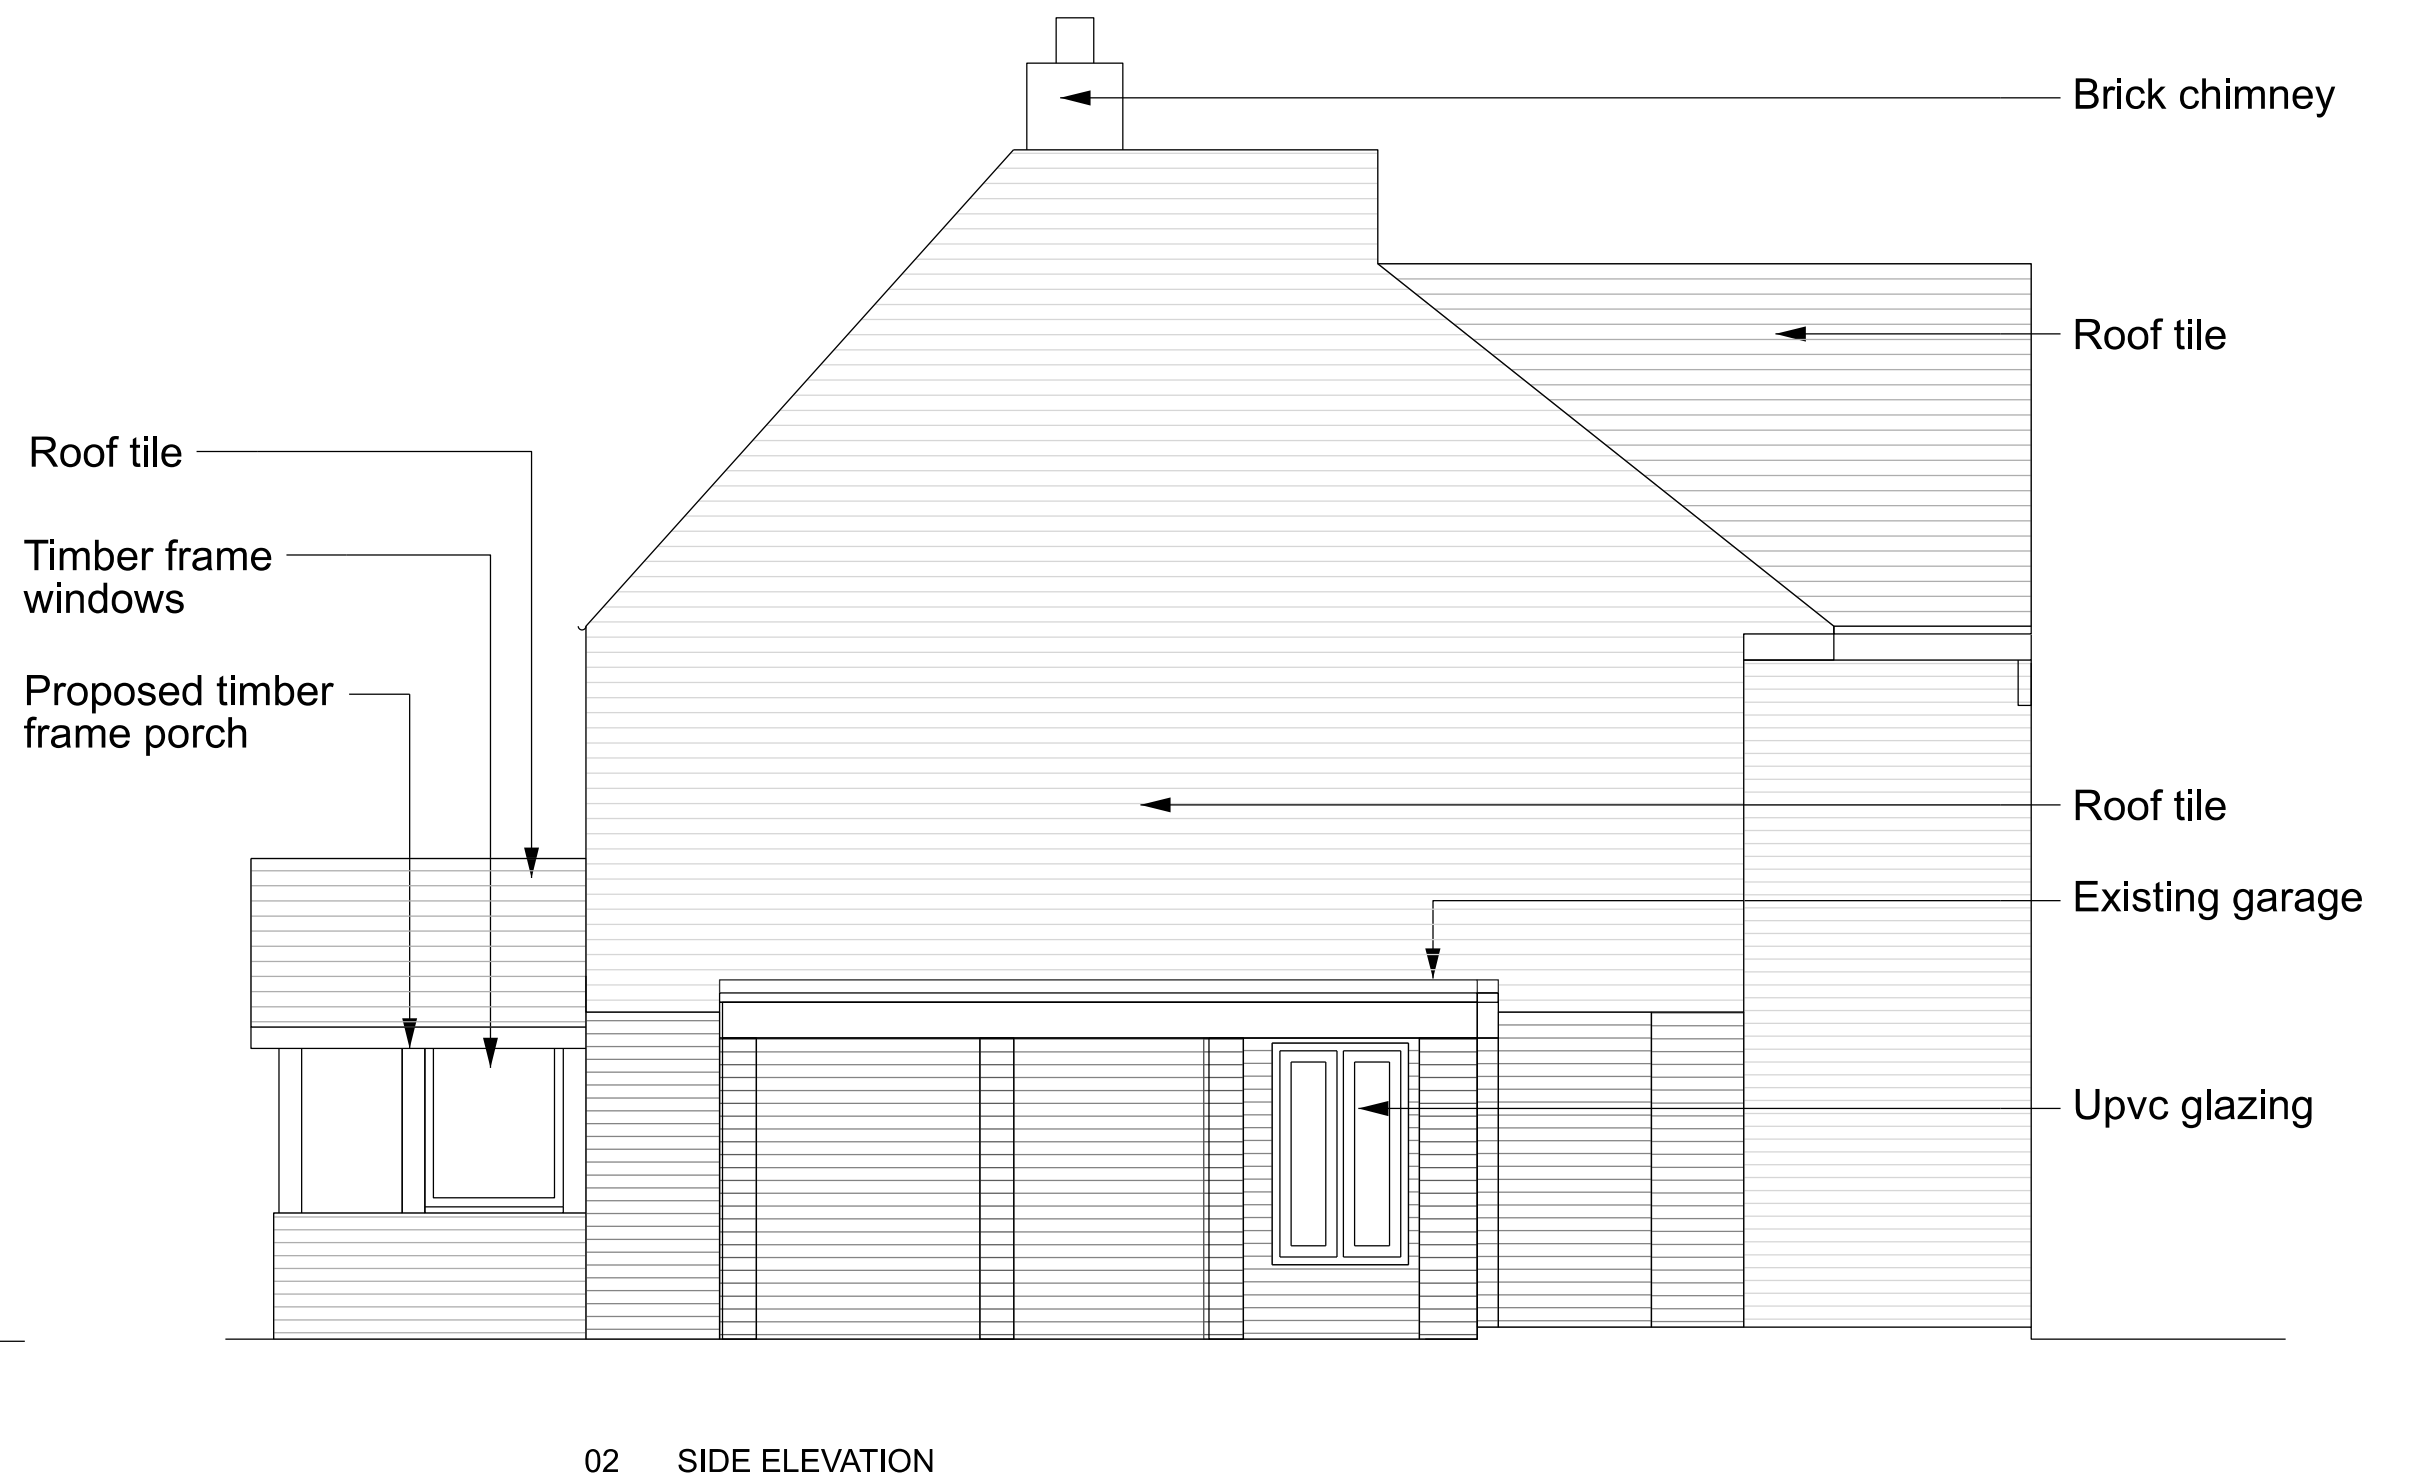


02 SIDE ELEVATION

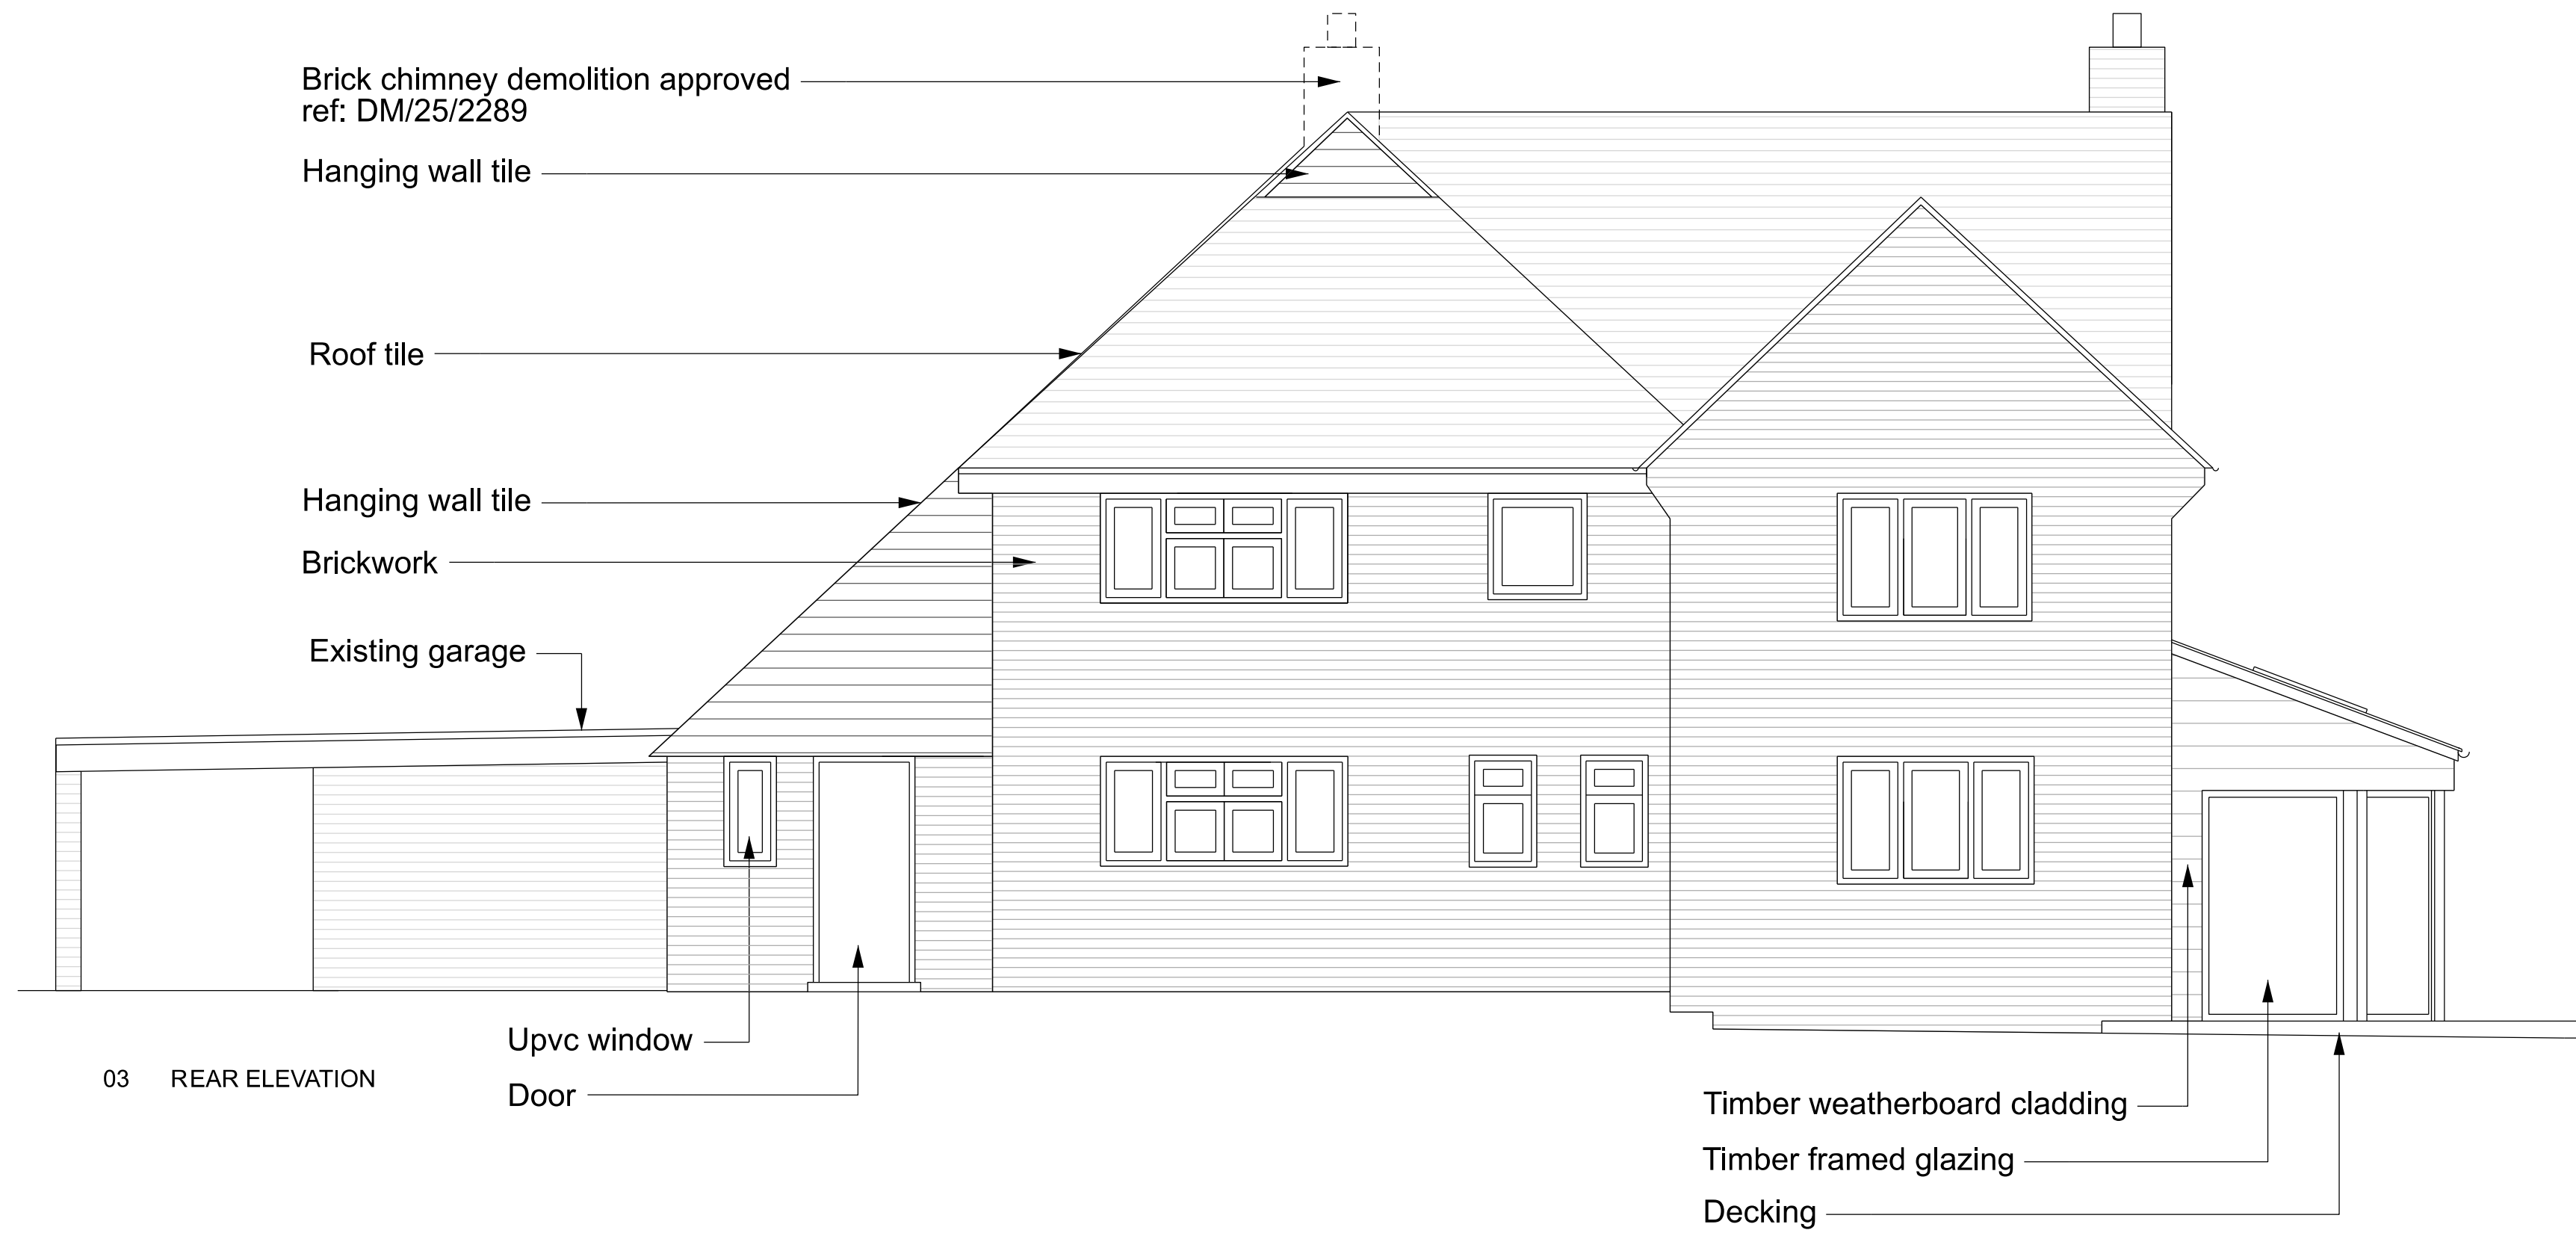

03 REAR ELEVATION

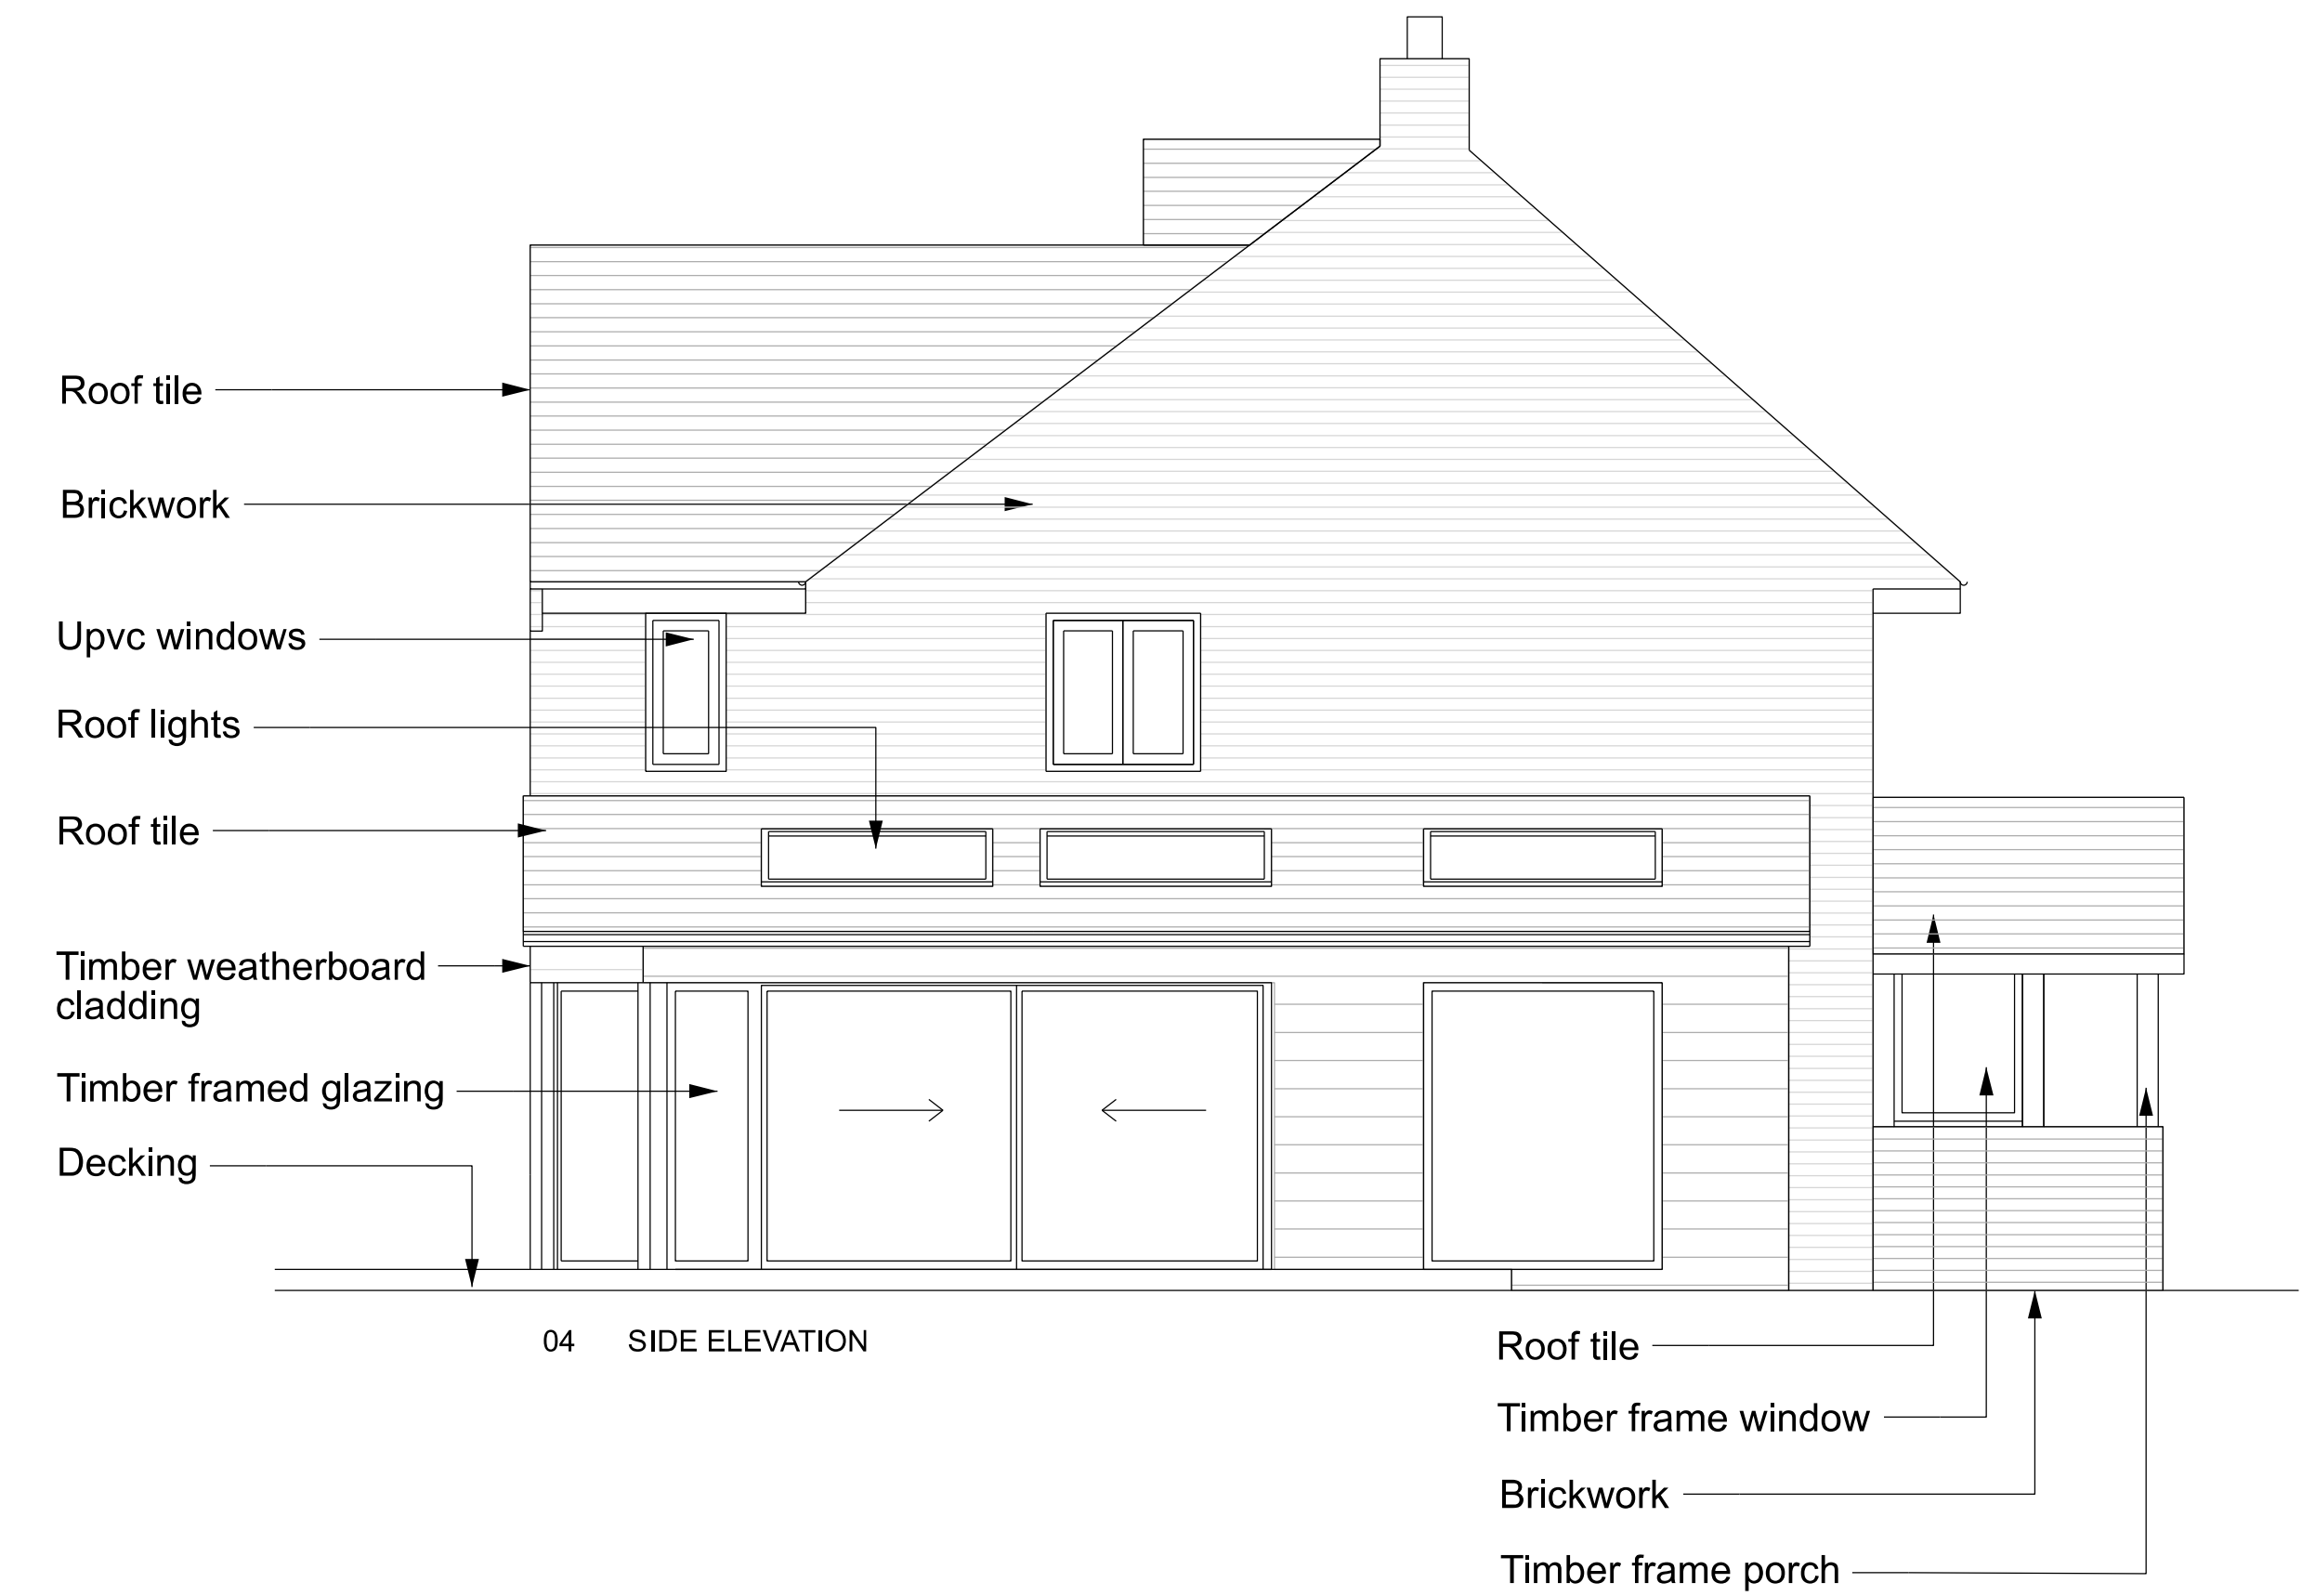

04 SIDE ELEVATION

 

revision	date	Andrew Paine Architecture T 020 7207 5898 E studio@aparchitecture.co.uk W www.aparchitecture.co.uk			
16.01.2026	PLANNING				
		job title MULBERRIES drawing title EXISTING SECTIONS AND ELEVATIONS As per approved planning permission			
		scale 1:50 at A1; 1:100 at A3	status PLANNING		
		project 24019	drawing 520	revision	