



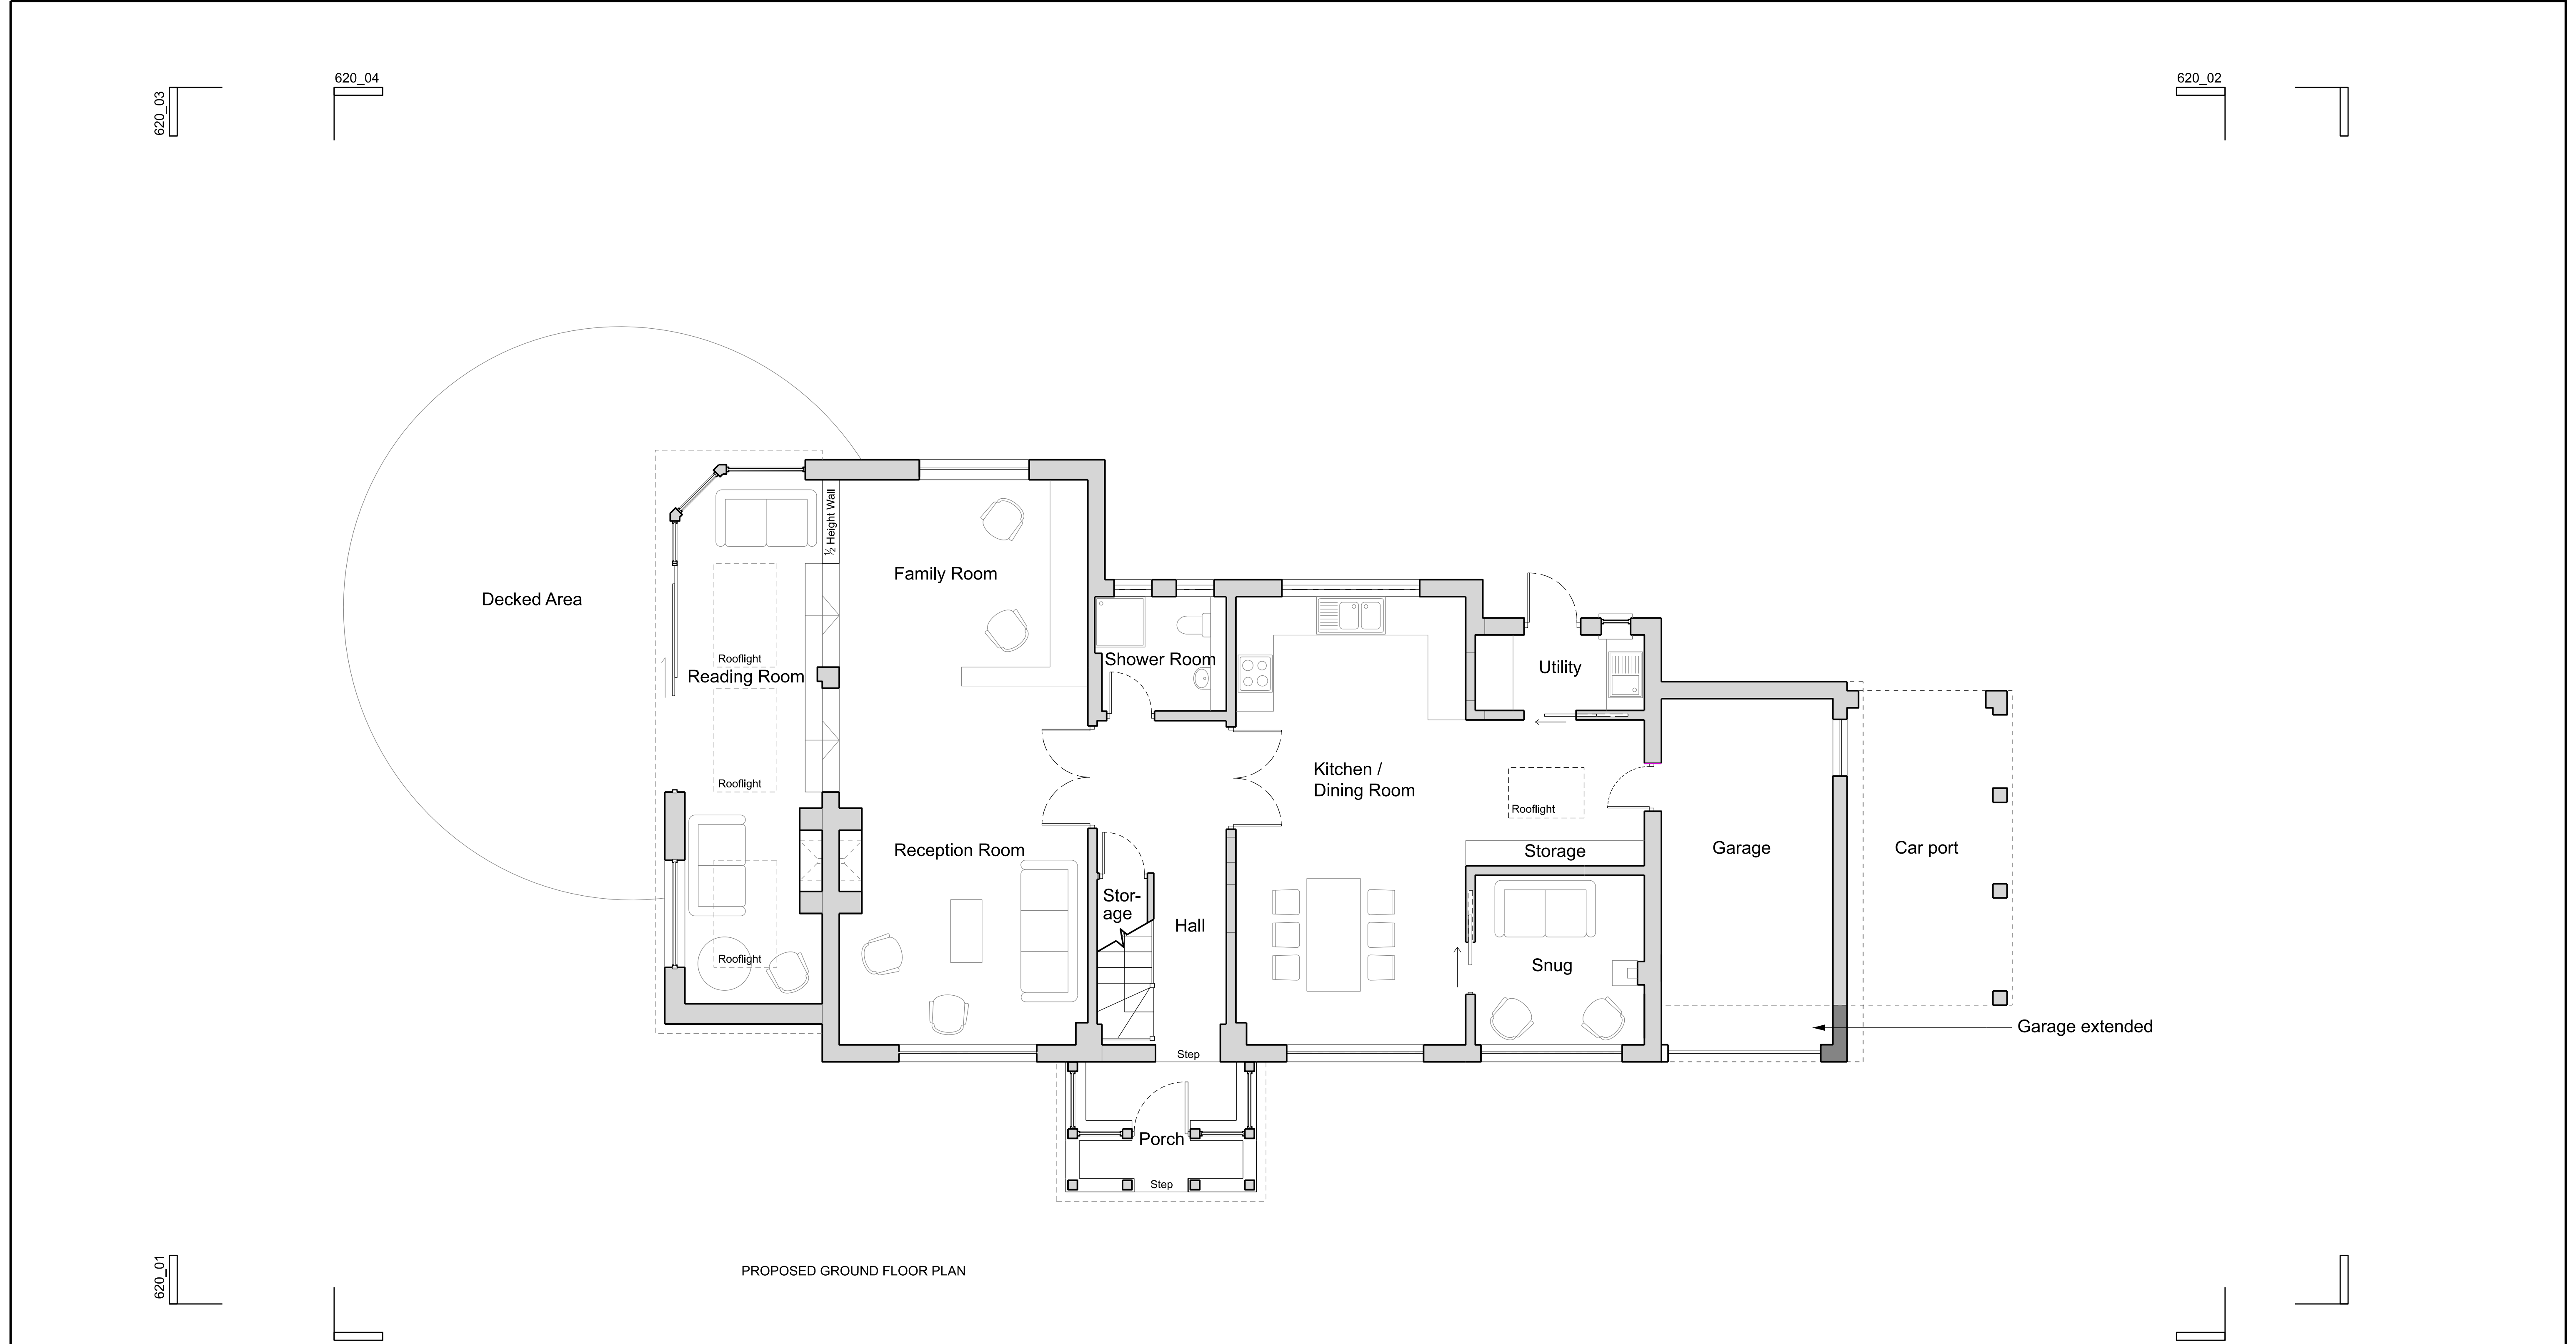

ALL DIMENSIONS TO BE CHECKED ON SITE. DO NOT SCALE FROM DRAWINGS.

Existing Fabric
as per 2025 approved
planning permission

Proposed Fabric

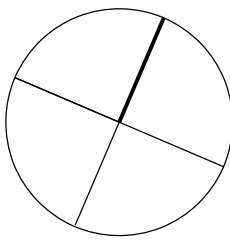

0 2 4m

revision	date	status
16.01.2026	PLANNING	

**Andrew Paine
Architecture**

T 020 7207 5898
E studio@aparchitecture.co.uk
W www.aparchitecture.co.uk

job title
MULBERRIES

drawing title
**PROPOSED GROUND
FLOOR PLAN**

scale	status
1:50 at A1; 1:100 at A3	PLANNING

project	drawing	revision
24019	610	