


620\_03 620\_04

620\_02

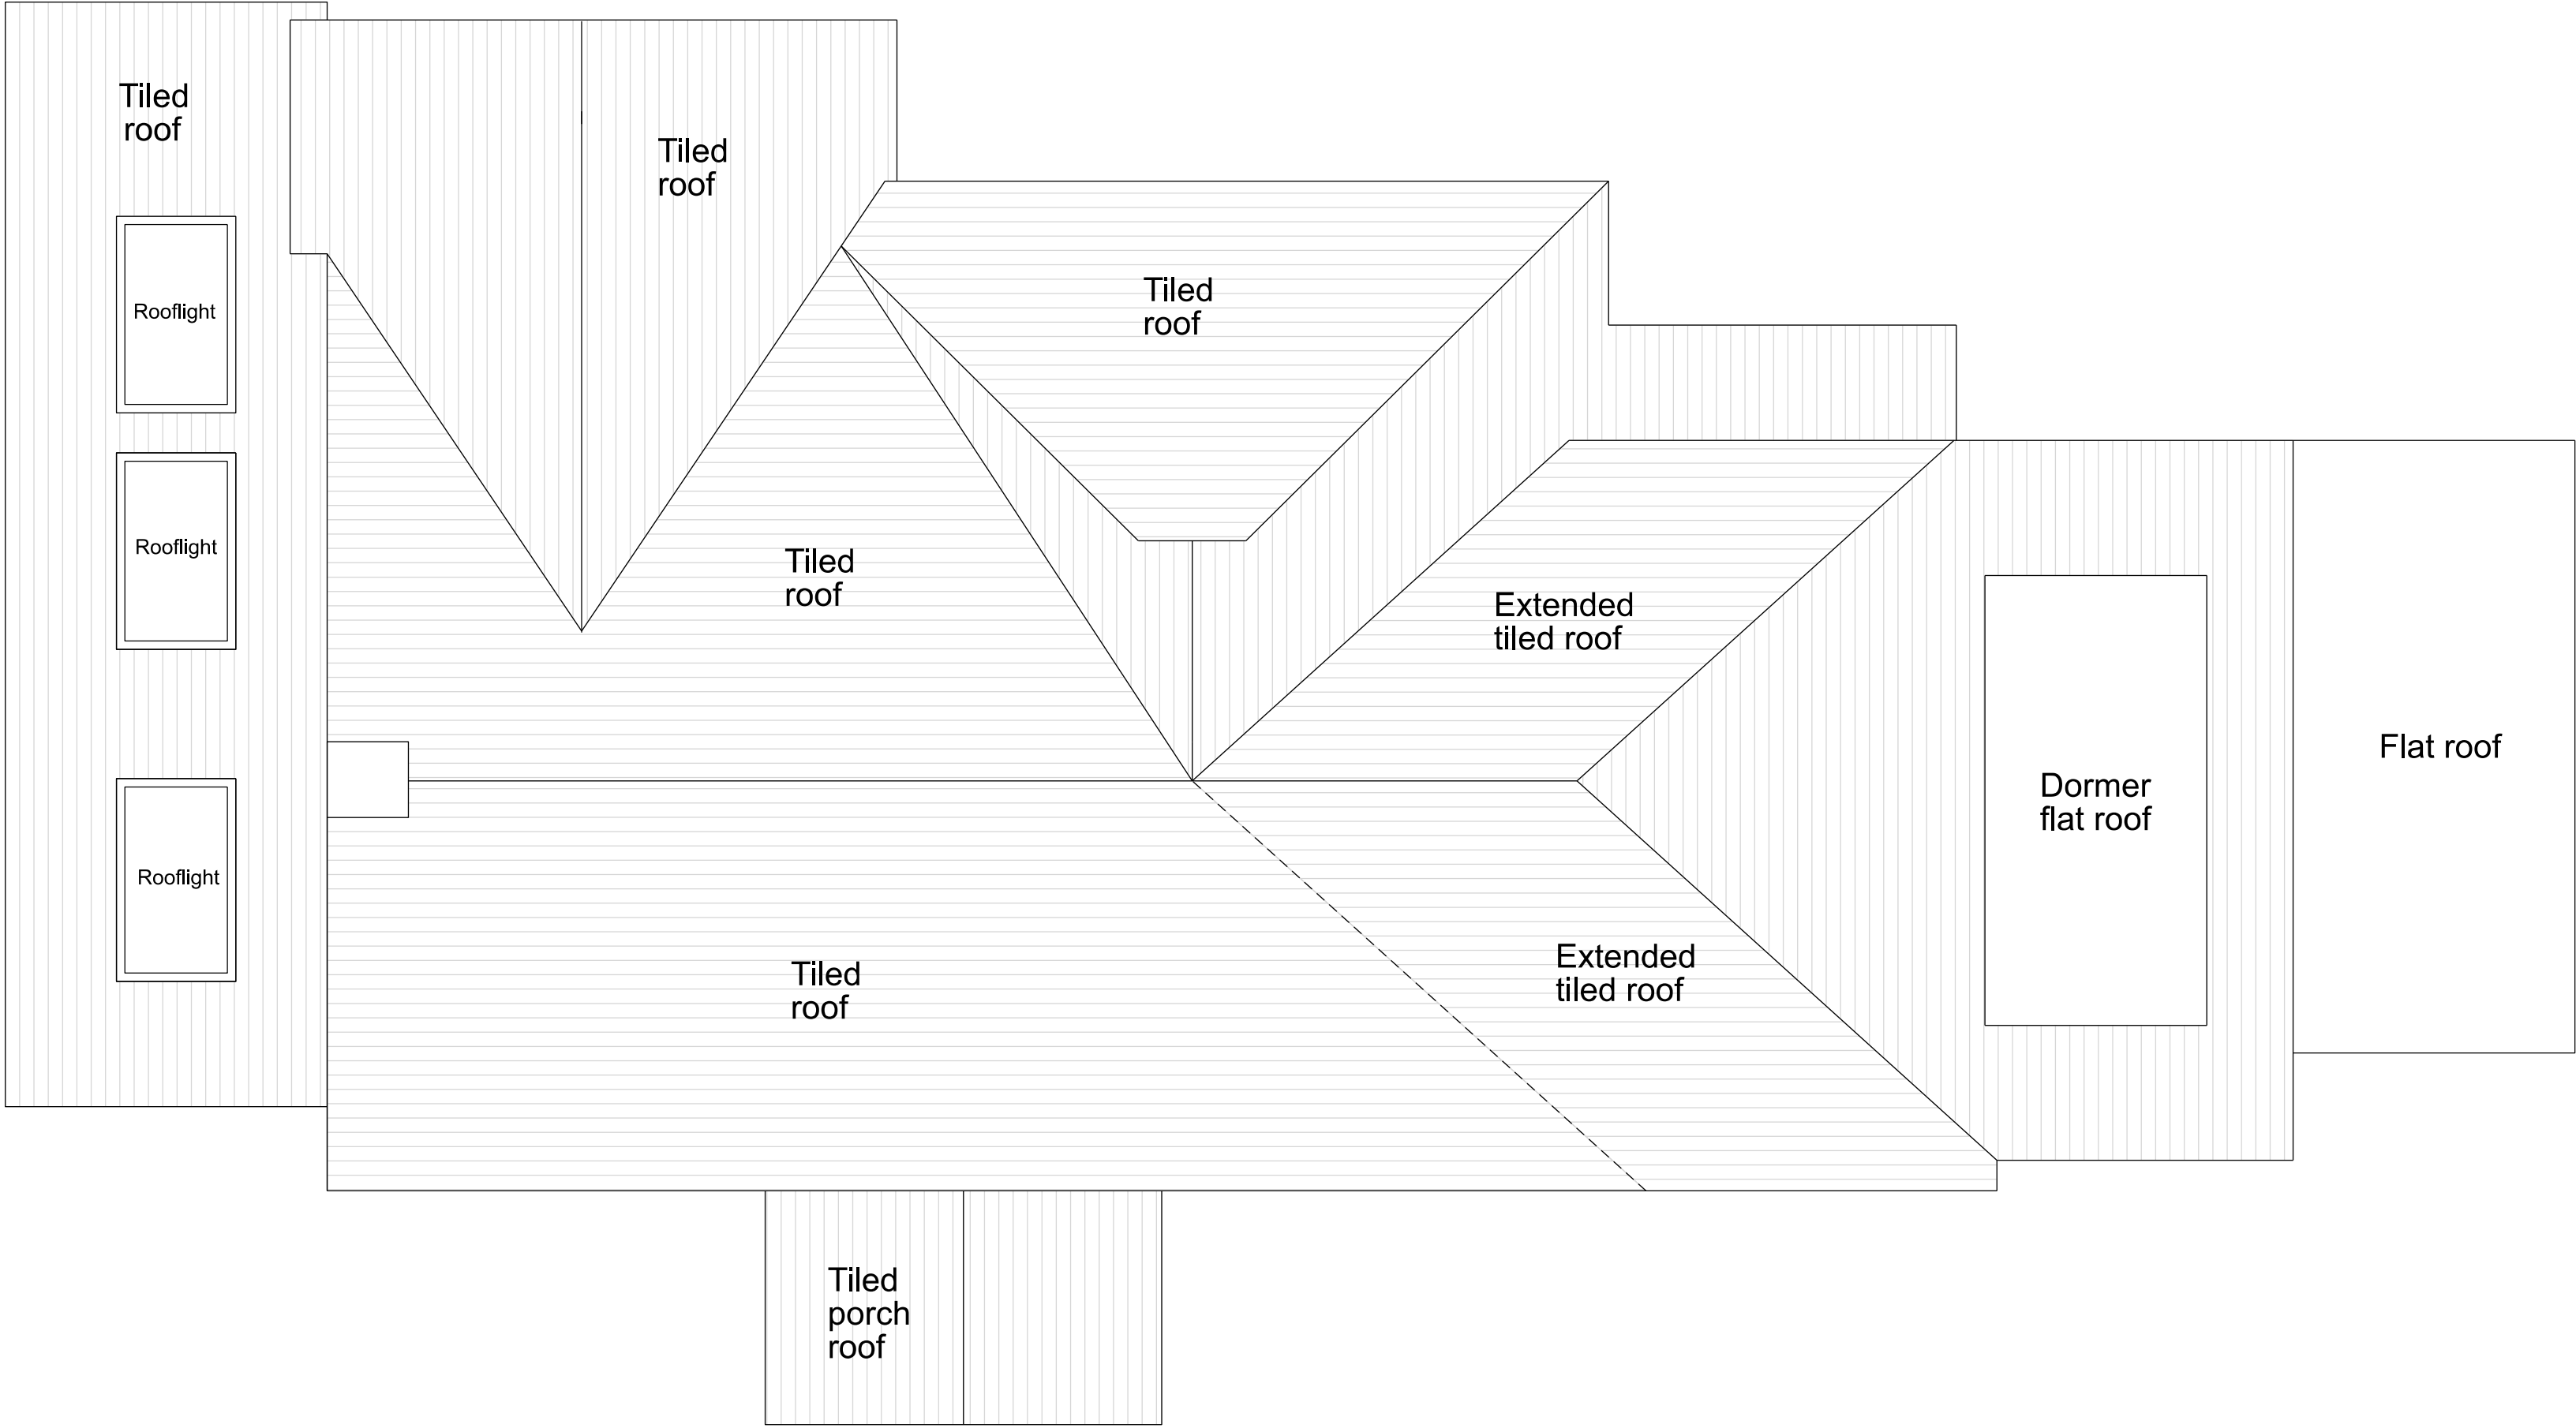


620\_01

PROPOSED ROOF PLAN

ALL DIMENSIONS TO BE CHECKED ON SITE. DO NOT SCALE FROM DRAWINGS.

Existing Fabric  
as per 2025 approved  
planning permission

Proposed Fabric

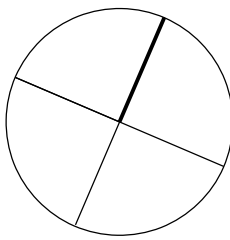

0 2 4m

| revision   | date     |
|------------|----------|
| 16.01.2026 | PLANNING |

**Andrew Paine  
Architecture**

T 020 7207 5898  
E studio@aparchitecture.co.uk  
W www.aparchitecture.co.uk

job title

MULBERRIES

drawing title

PROPOSED ROOF PLAN

| scale                   | status   |
|-------------------------|----------|
| 1:50 at A1; 1:100 at A3 | PLANNING |

| project | drawing | revision |
|---------|---------|----------|
| 24019   | 612     |          |