

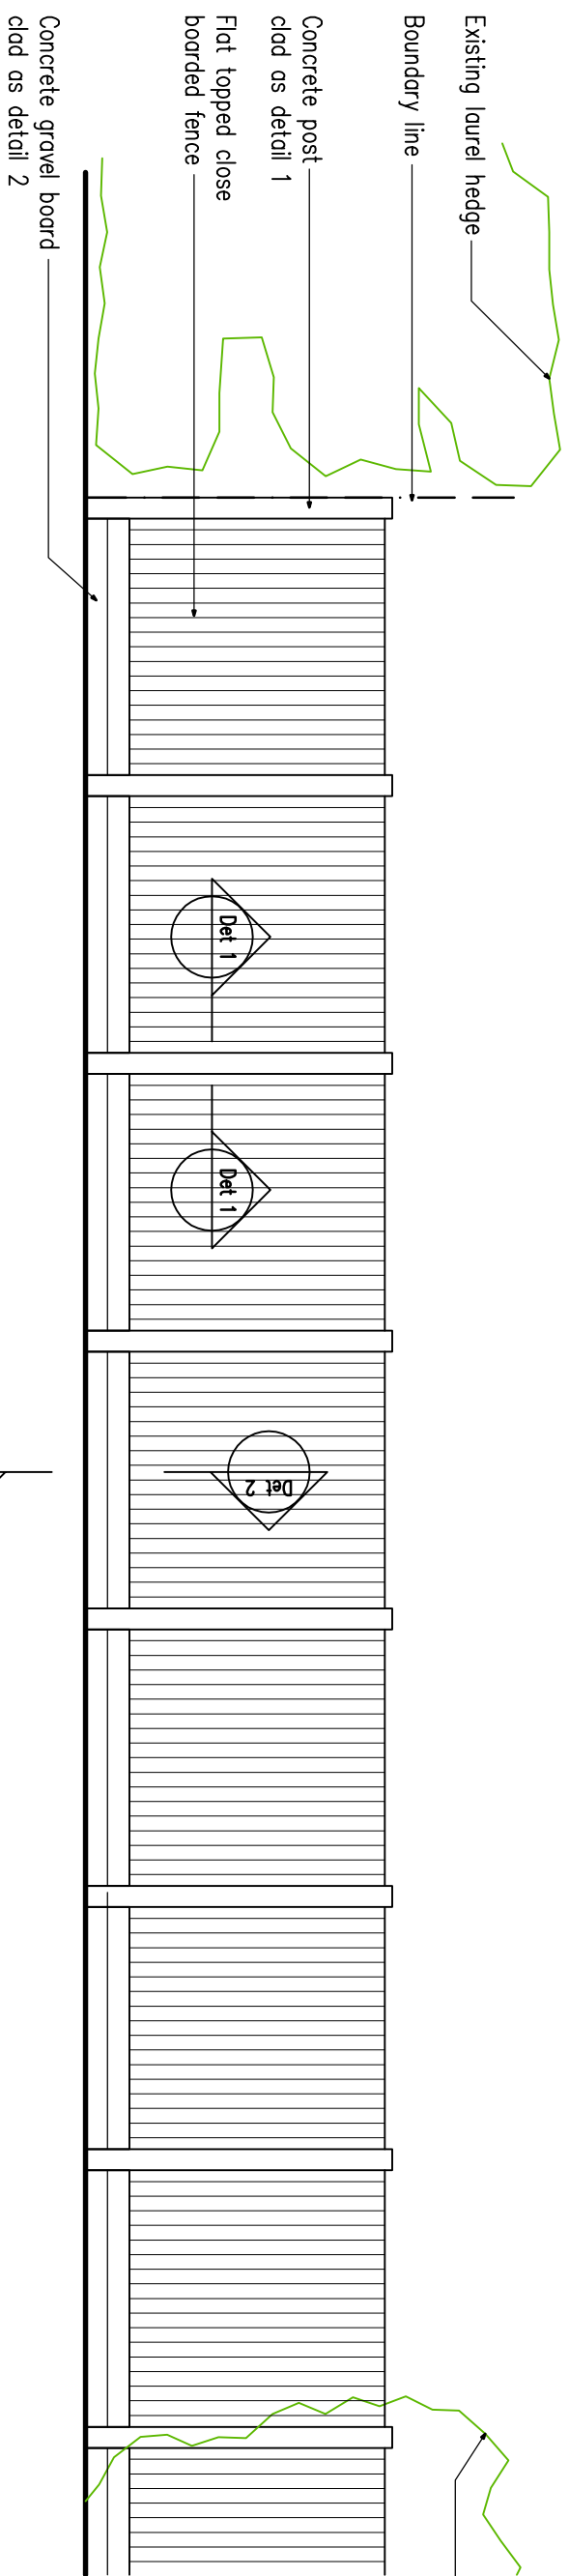


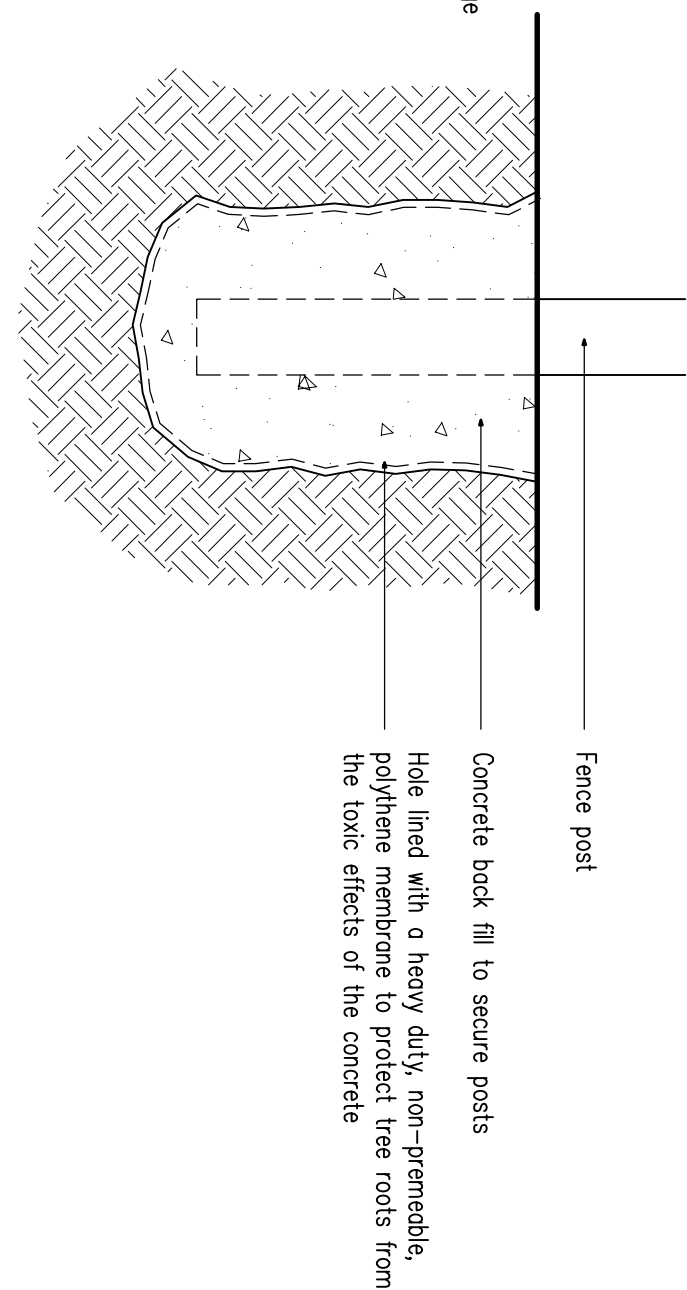


North Elevation

1:100

 

Typical Detail

1:10

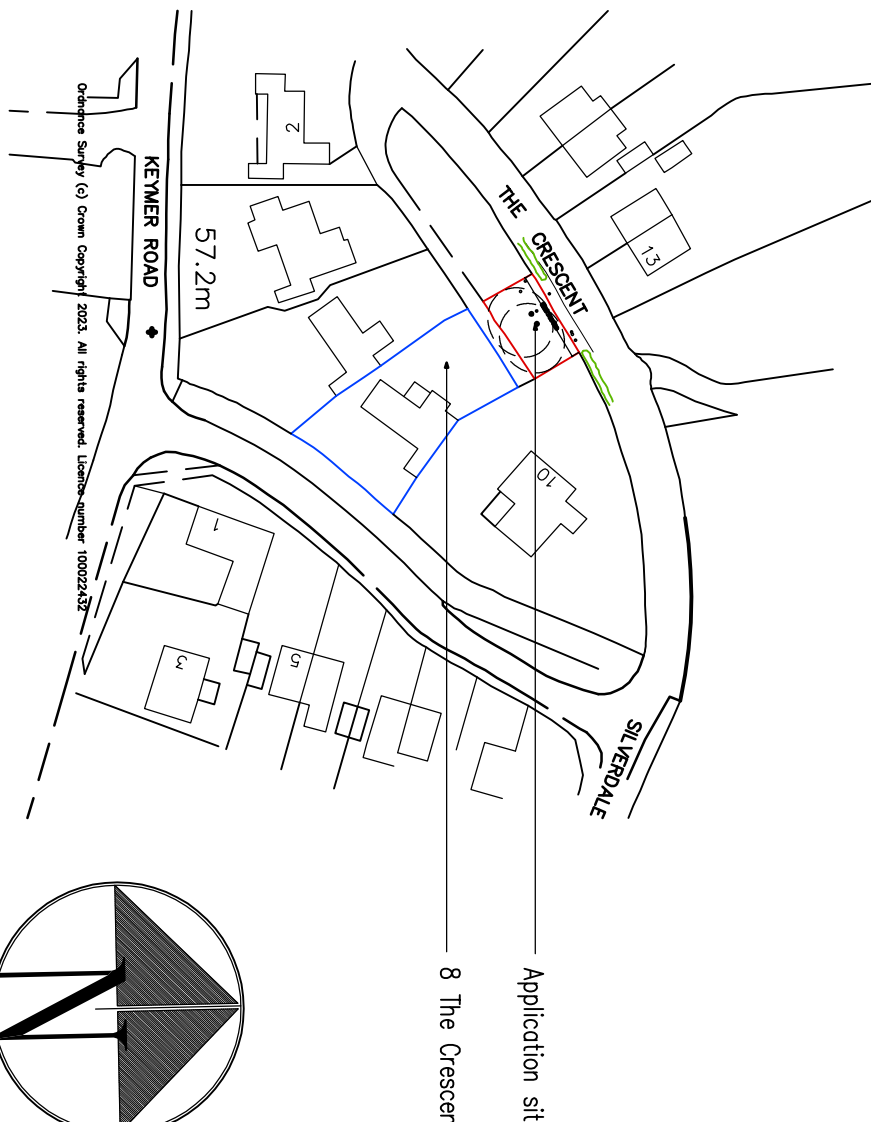

Location Plan

1:1250




Site Plan

1:100


Block Plan

1:500

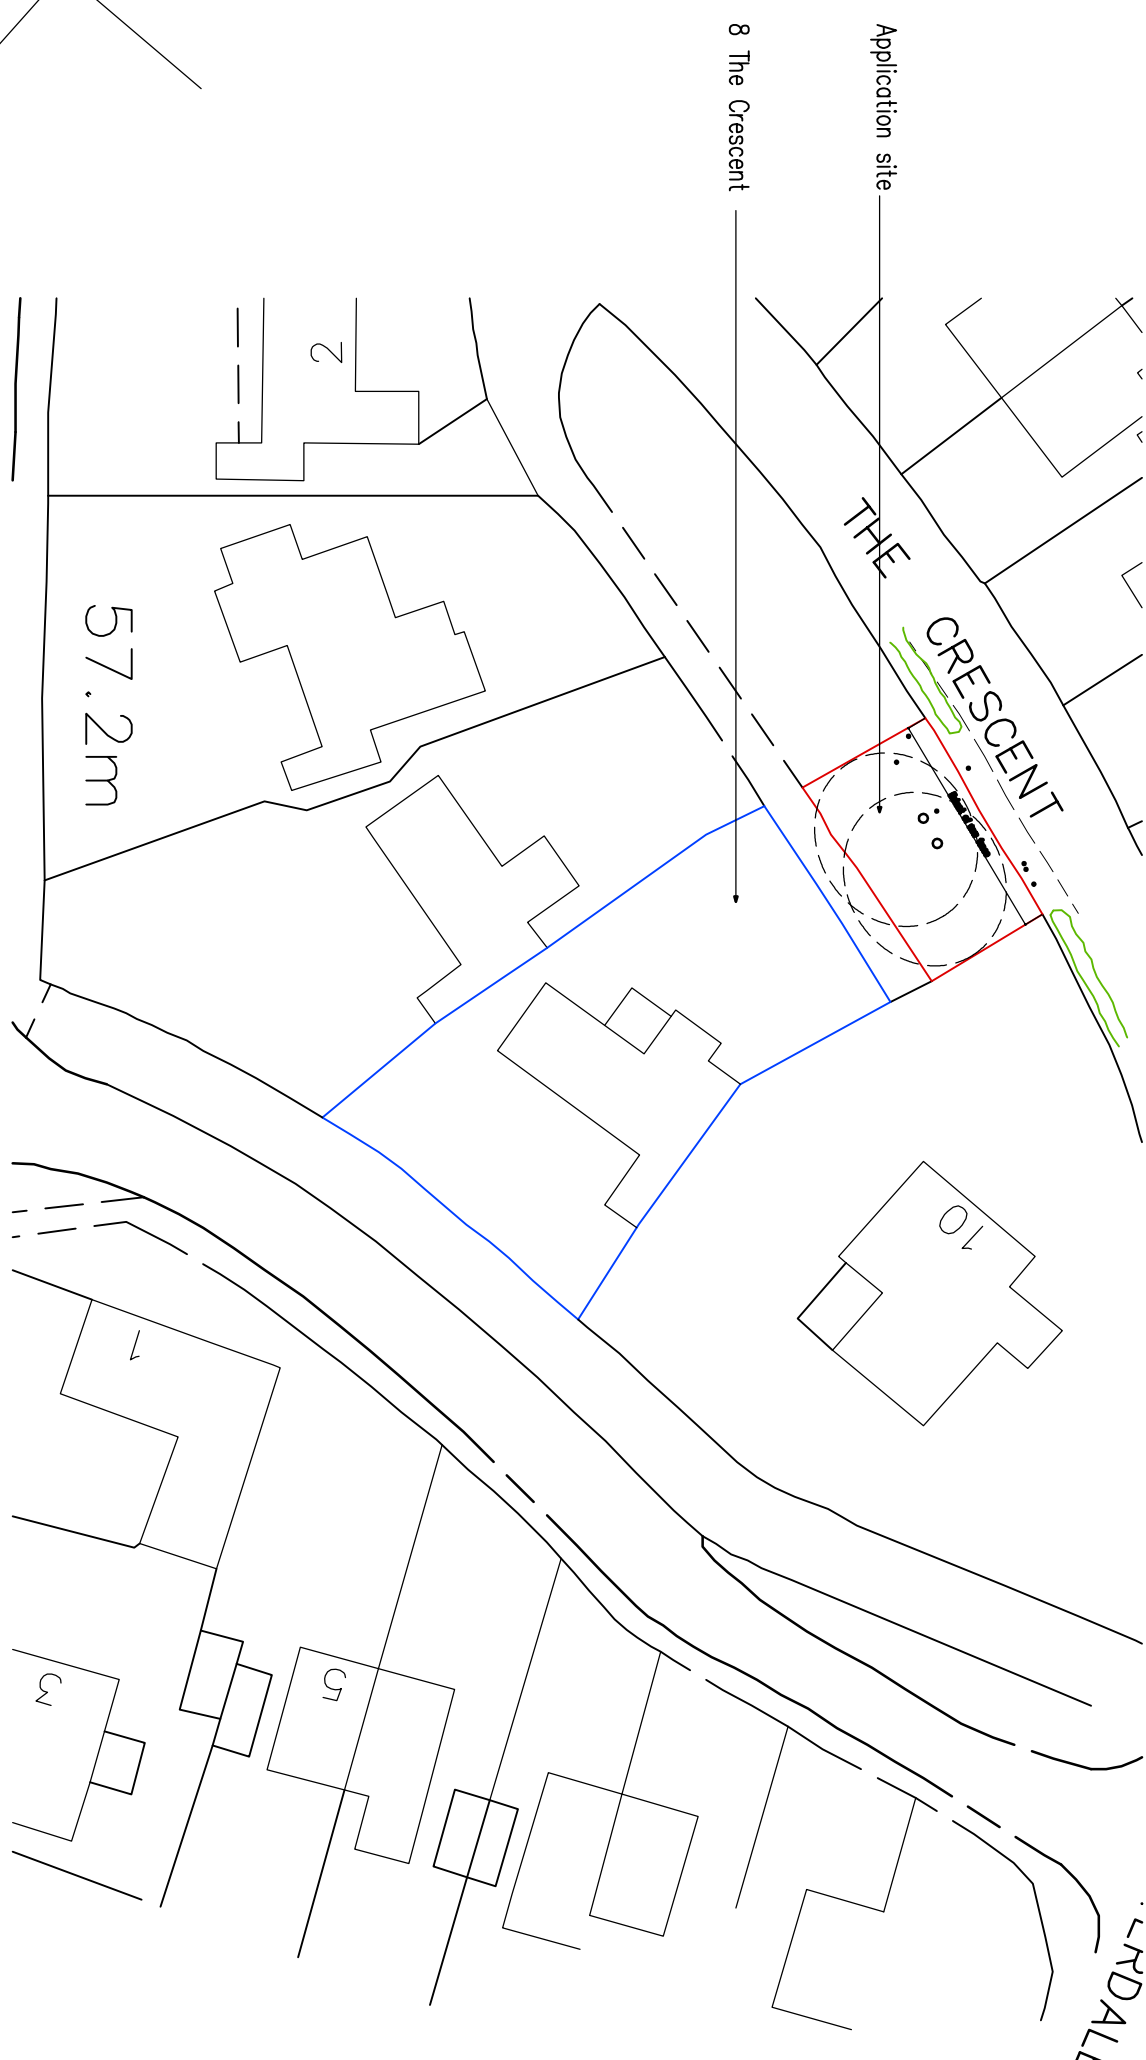



Detail 1

1:5

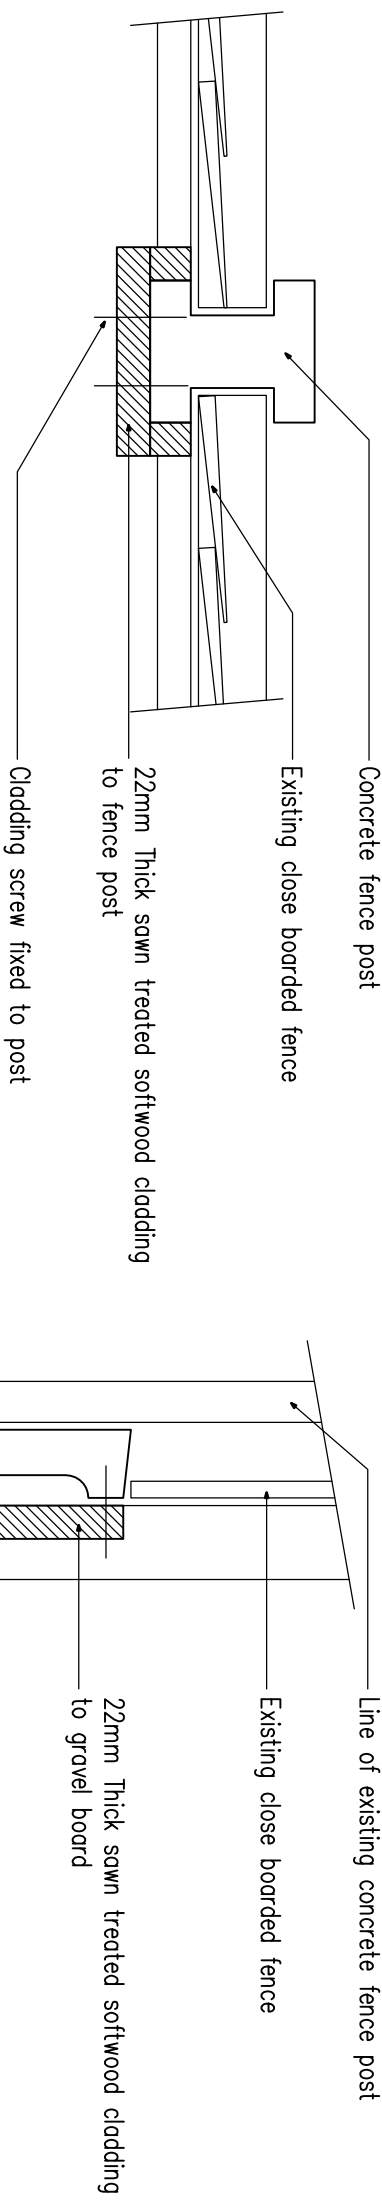

Detail 2

1:5

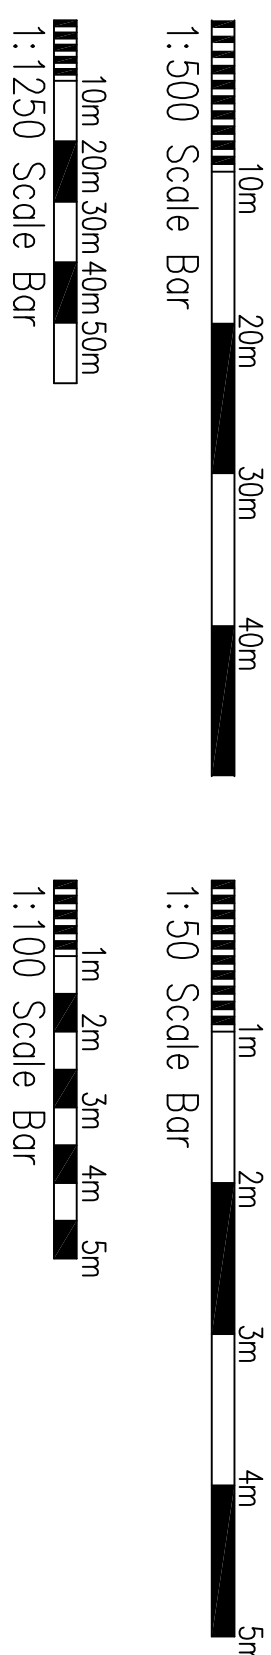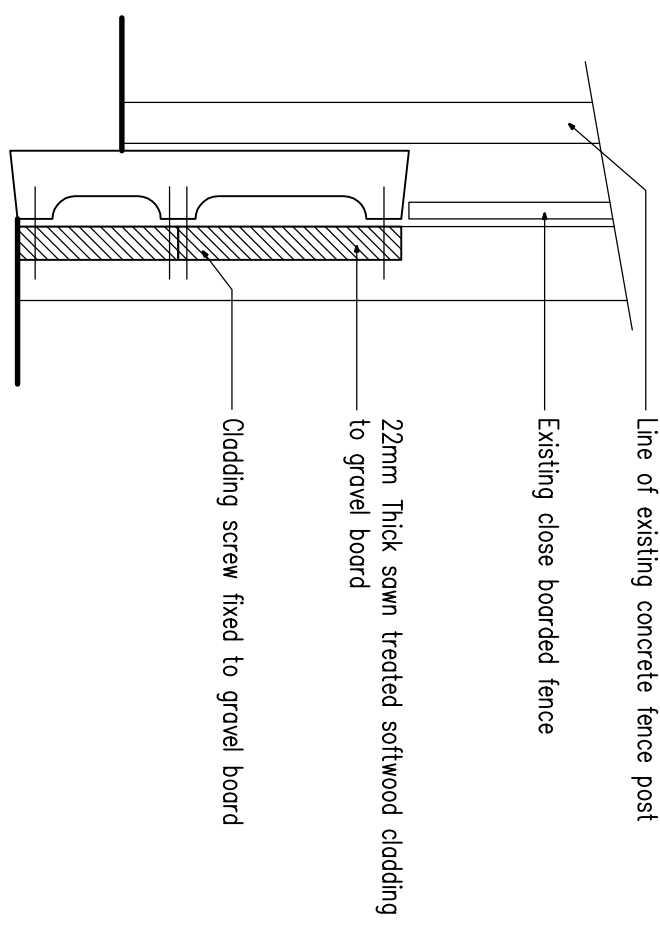

B. March 2024. Issued to J. Jones, comments
A. Dec 2023 - the submitted

Project:
Replacement Fence at:
8 The Crescent
Hossocks
BN6 8RB

Drawing title:
Elevations & Section
As Proposed
Block & Location Plan

Client:
A. Cross

Copyright of:
Clive Voller Associates
Chartered Building Surveyors
15 Station Road
Burgess Hill
West Sussex
RH15 9DE
Tel: 01444 871010
Fax: 01444 870099
Web: www.clivevoller.com



Scale:
1:50, 1:100, 1:500, 1:1250 @ A1
Date:
March 2024
Drawn:

Dwg. No.:
4056-F-01
Rev'n
B