


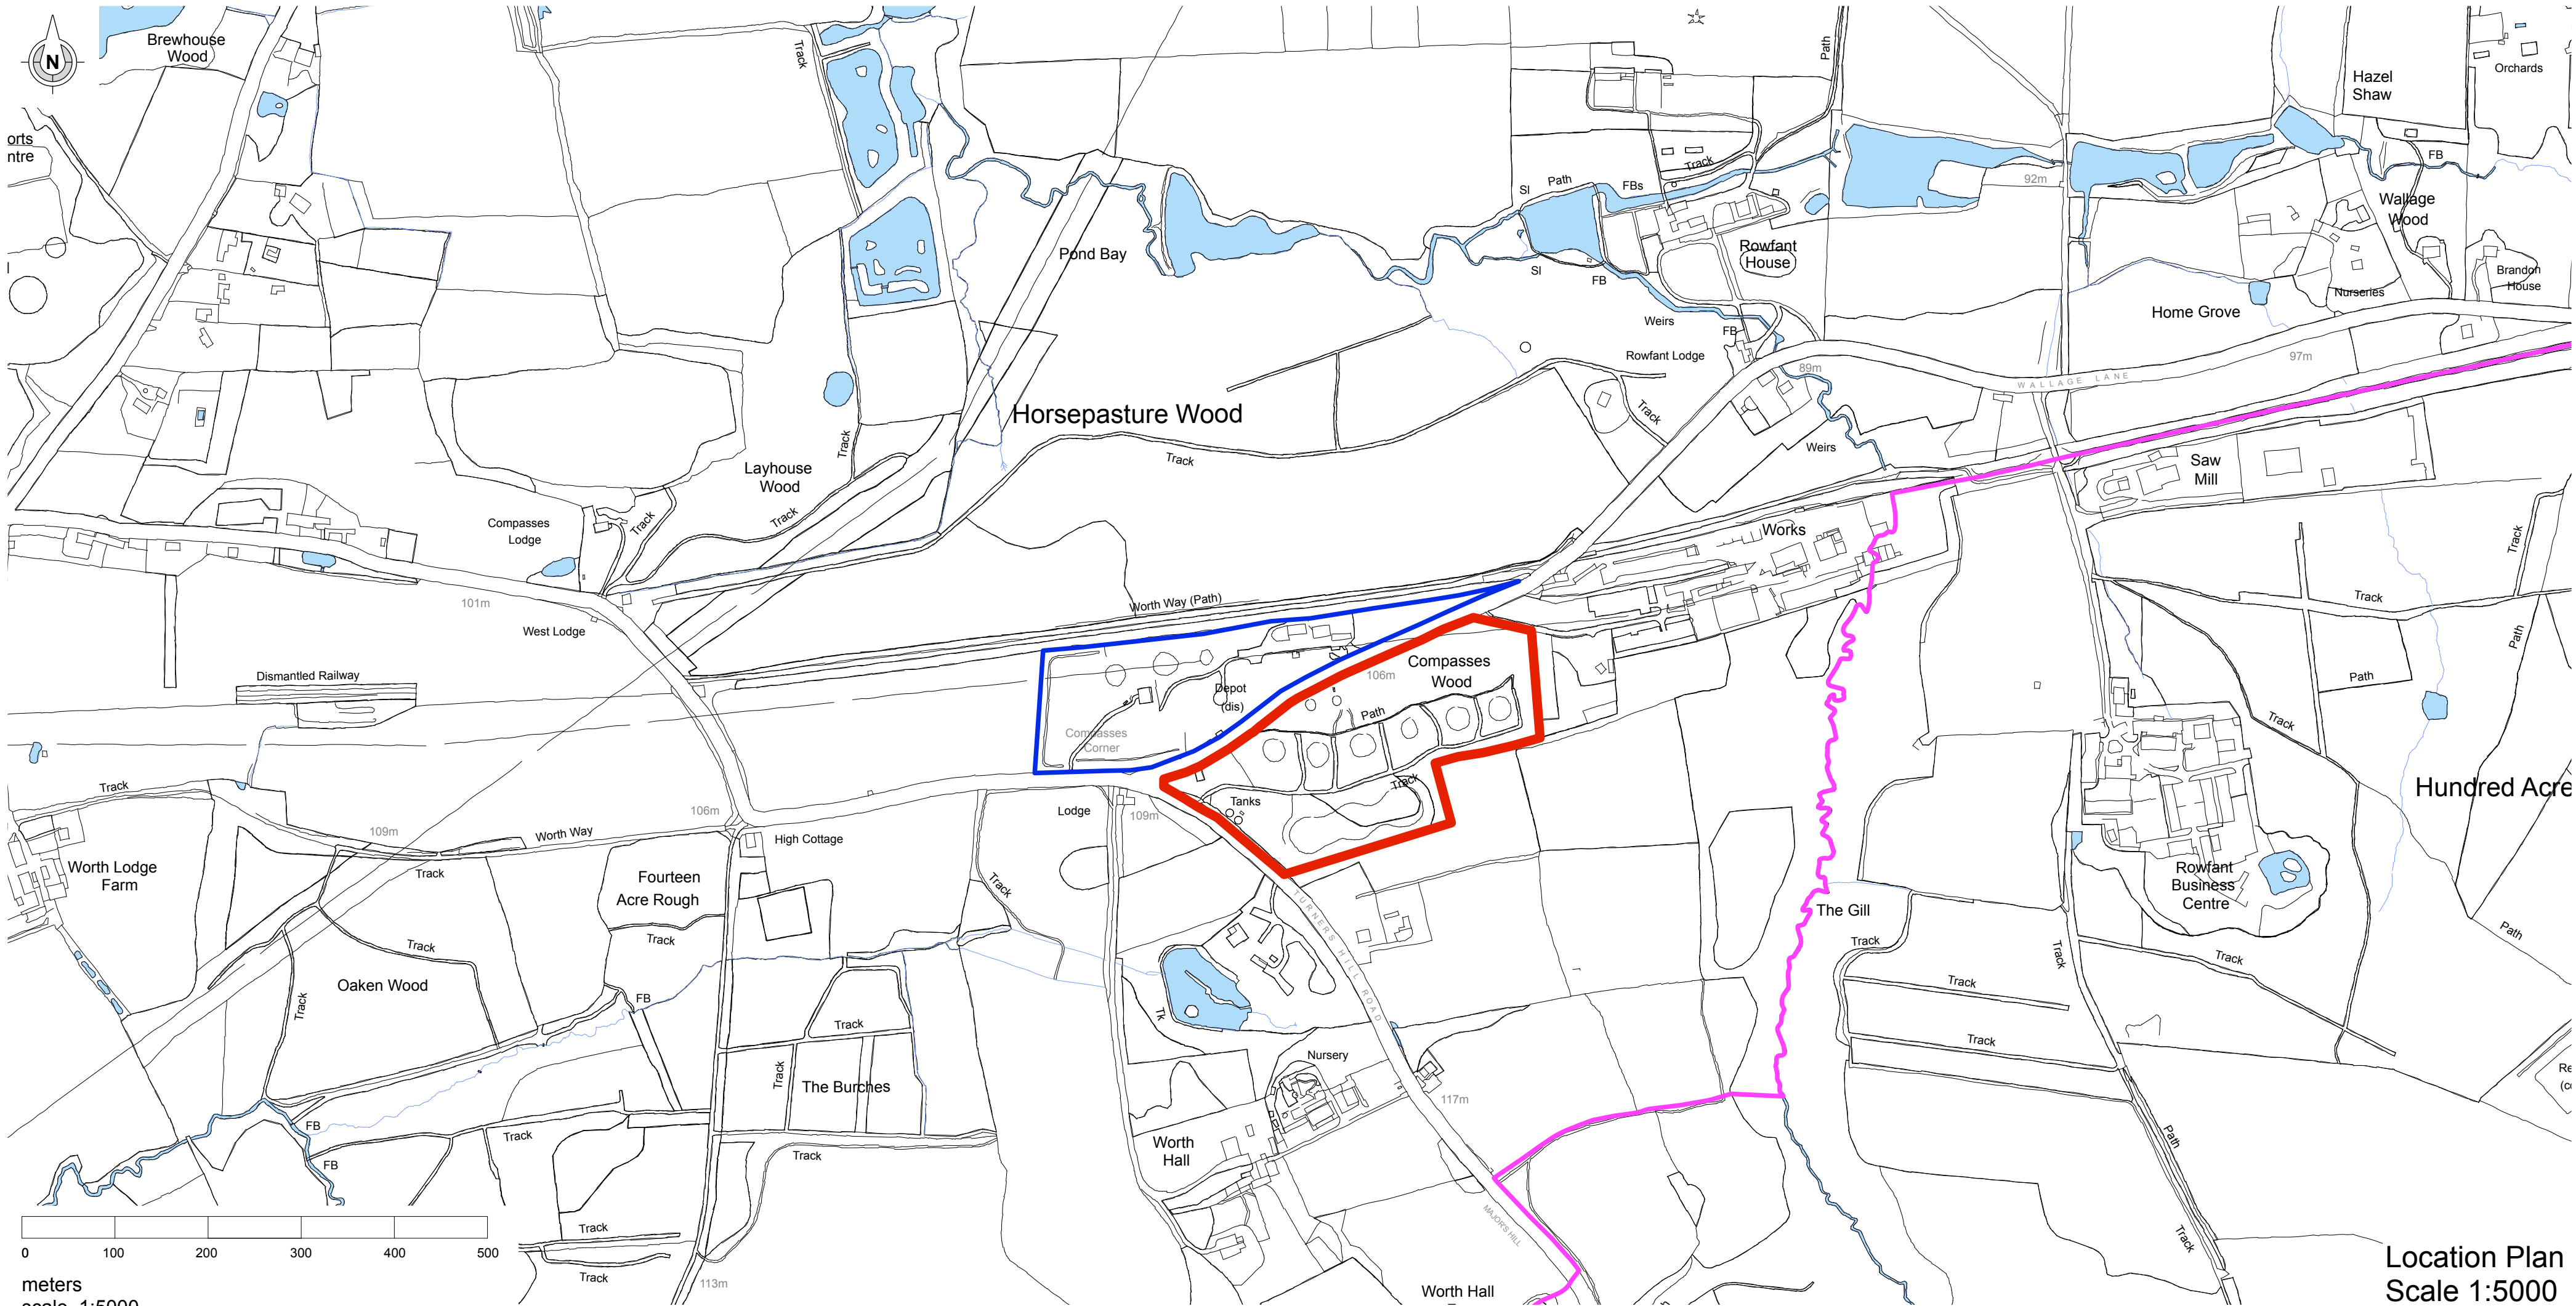

0 100 200 300 400 500
meters
scale 1:5000

Location Plan
Scale 1:5000

GENERAL NOTE
Do not scale from this drawing Except for planning purposes
All Dimensions to be checked on site prior to commencing works
Any discrepancy between drawings must be reported to the Architect immediately
All materials and workmanship shall conform with the relevant British standard specifications and codes of practice
This drawing is issued on condition that it is not copied, reprinted or disclosed to a third party without the prior written consent of Didacious Designs Ltd.
No work to commence until all planning or listed building conditions have been approved. All work to be carried out in accordance with the approved drawings/planning and listed building consent.
No alteration shall be undertaken to the design and/or drawings without the prior written consent of the architect.
A licence for the use of these drawings is subject to agreement
NOT FOR CONSTRUCTION

Rev	Date	Note



Plumpton Pit Stop,
Ditchling Rd,
Plumpton,
East Sussex
BN7 3AF

DD Architects
© copyright Didacious Designs Ltd

Job Title Caldyne Park		
Drawing Title Location Plan		
Client Caldyne Ltd		
Drawn AH	Checked CH	Date 25/01/21
Scale 1:5000	Drawing No. 1701 - SK01	Revision -



millimeters
scale 1:1000

Existing Site Plan
Scale 1:1000

GENERAL NOTE

Do not scale from this drawing Except for planning purposes

All Dimensions to be checked on site prior to commencing works

Any discrepancy between drawings must be reported to the Architect immediately

All materials and workmanship shall conform with the relevant British standard specifications and codes of practice

This drawing is issued on condition that it is not copied, reprinted or disclosed to a third party without the prior written consent of Didacious Designs Ltd.

No work to commence until all planning or listed building conditions have been approved. All work to be carried out in accordance with the approved drawings/planning and listed building consent.

No alteration shall be undertaken to the design and/or drawings without the prior written consent of the architect.

A licence for the use of these drawings is subject to agreement

NOT FOR CONSTRUCTION

Key:

- Ancient Woodland
- (Trees & Shrubbery) Thick Vegetation
- Previous Clearing Extent for Car Park
- Storage Tank Locations
- Extent of Invasive Rhododendrons (Proposed Removal)

Rev	Date	Note

Plumpton Pit Stop,
Ditchling Rd,
Plumpton,
East Sussex
BN7 3AF

DD Architects
© copyright Didacious Designs Ltd


Job Title
Caldyne Park

Drawing Title
Existing Site Plan

Client
Caldyne Ltd

Drawn	Checked	Date
HH	CH	25/01/21

Scale	Drawing No.	Revision
1:1000	1608 - SK02	-

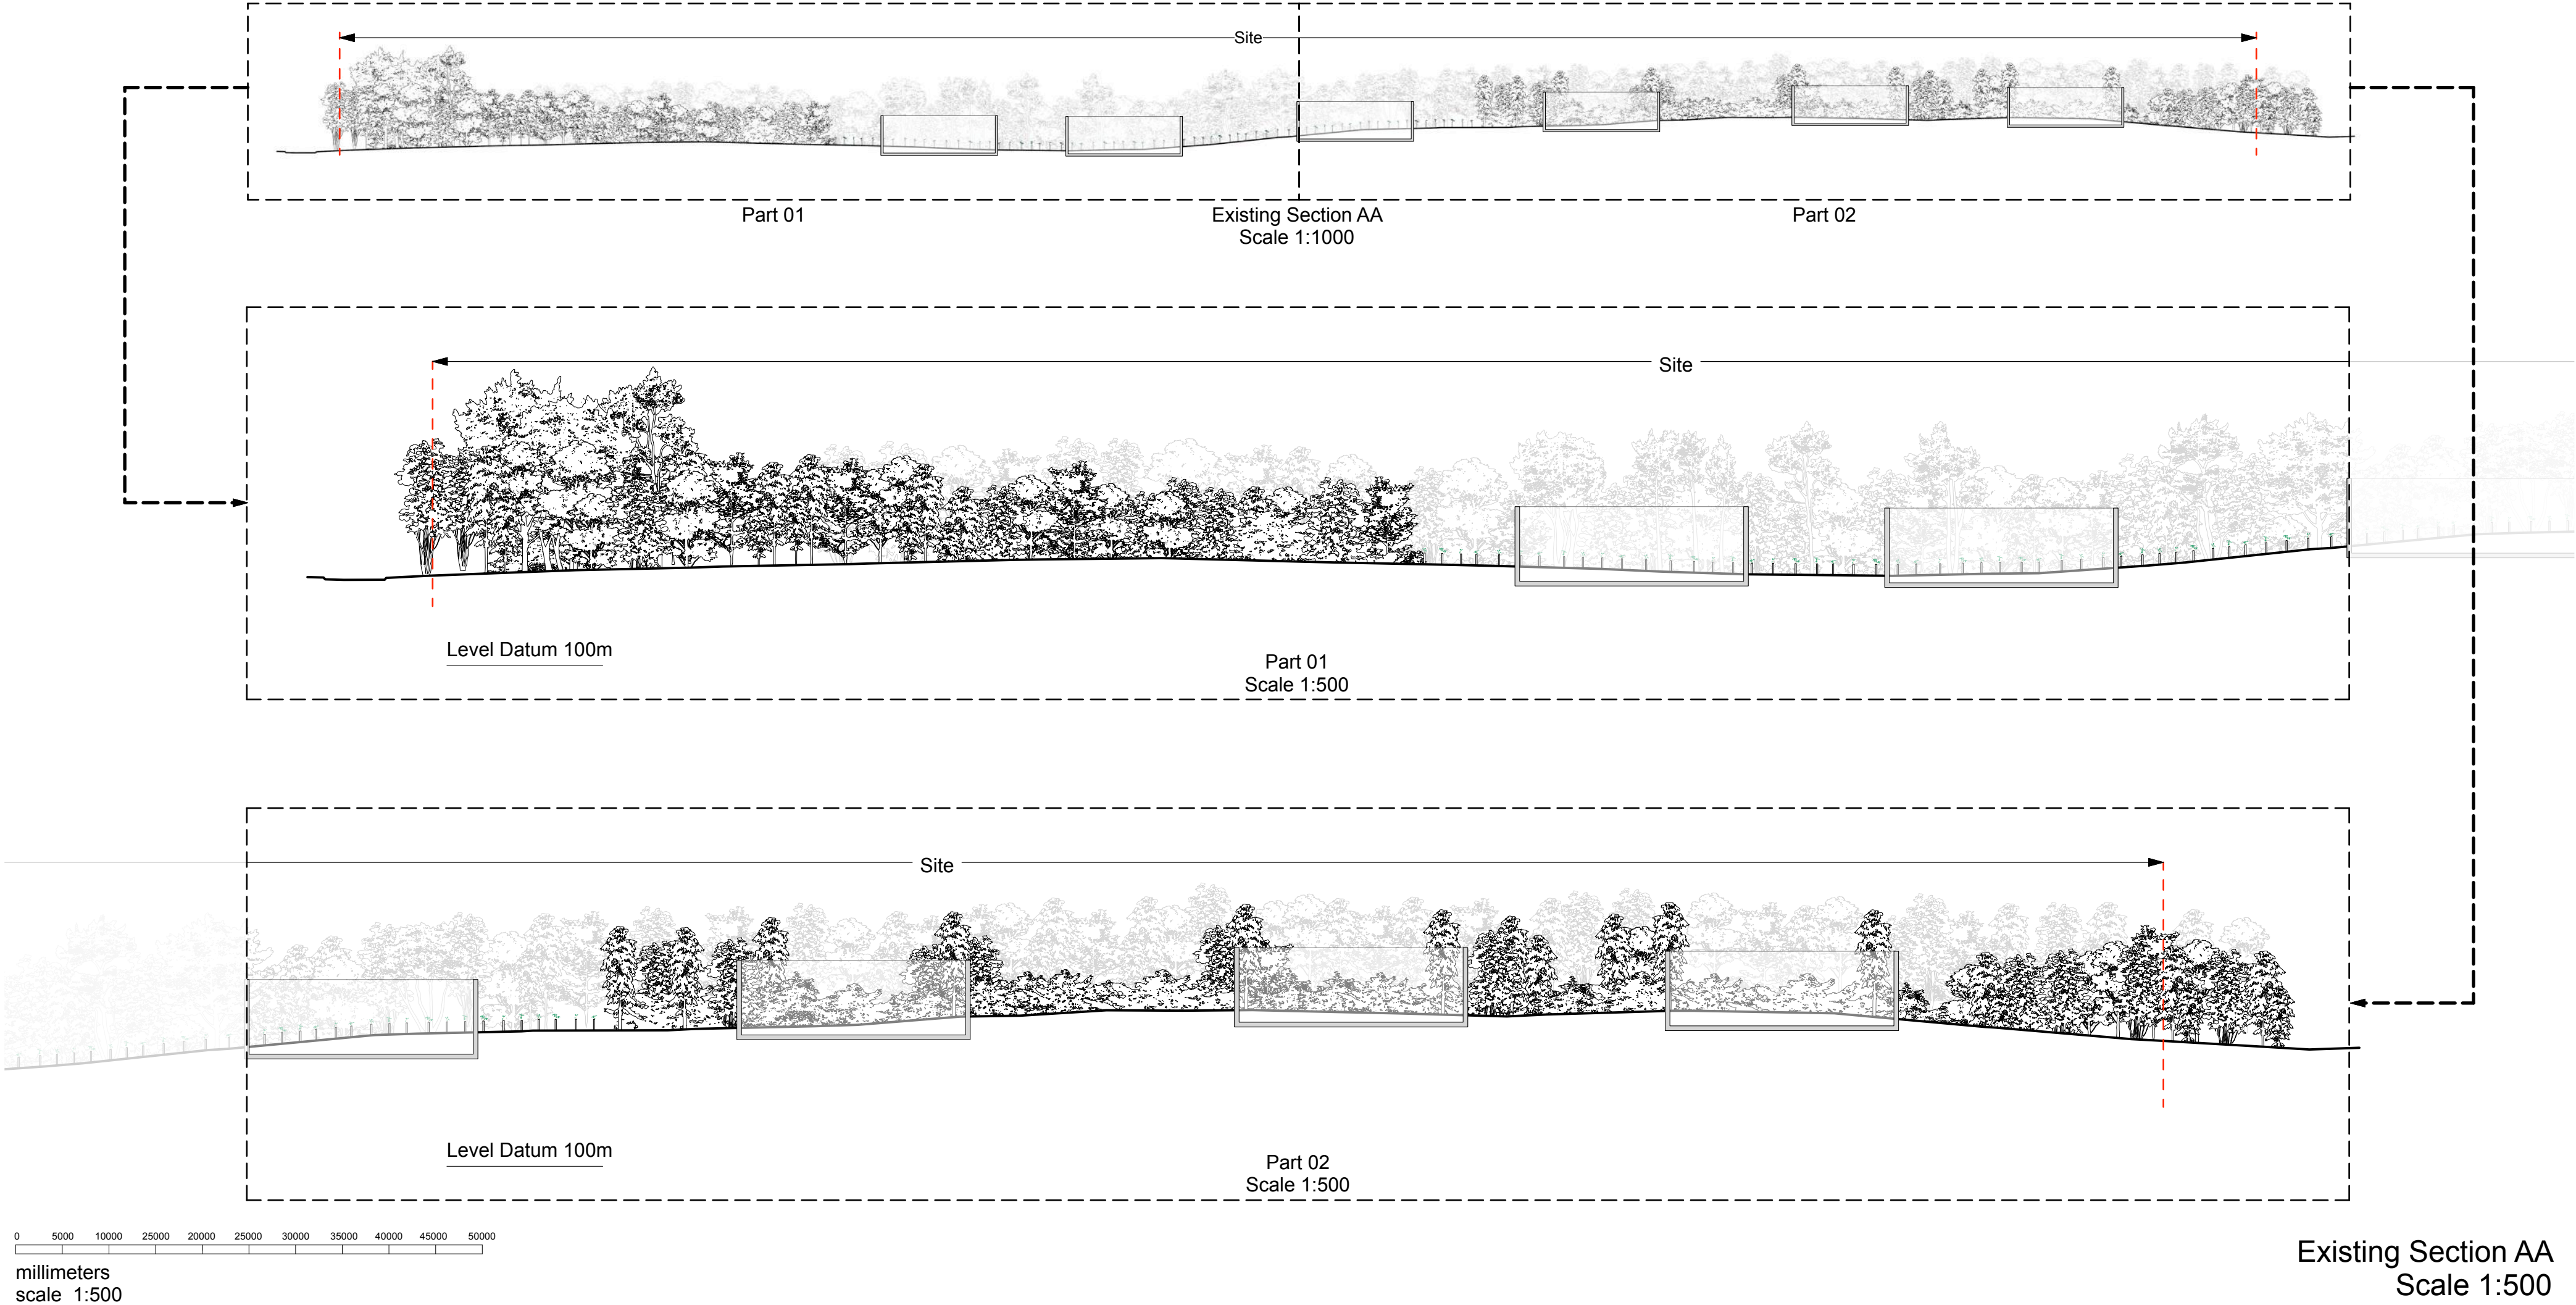

GENERAL NOTE

Do not scale from this drawing Except for planning purposes

All Dimensions to be checked on site prior to commencing works

Any discrepancy between drawings must be reported to the Architect immediately

All materials and workmanship shall conform with the relevant British standard specifications and codes of practice

This drawing is issued on condition that it is not copied, reprinted or disclosed to a third party without the prior written consent of Didacious Designs Ltd.


No work to commence until all planning or listed building conditions have been approved. All work to be carried out in accordance with the approved drawings/planning and listed building consent.

No alteration shall be undertaken to the design and/or drawings without the prior written consent of the architect.

A licence for the use of these drawings is subject to agreement


NOT FOR CONSTRUCTION

Rev	Date	Note
-----	------	------

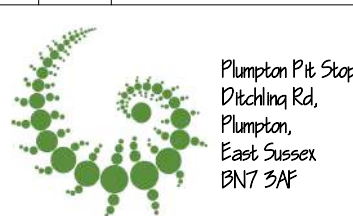

DD Architects
© copyright Didacious Designs Ltd

Job Title Caldyne Park		
Drawing Title Existing Section AA		
Client Caldyne Ltd		
Drawn AH	Checked CH	Date 25/01/21
Scale 1:500	Drawing No. 1608 - SK03	Revision -

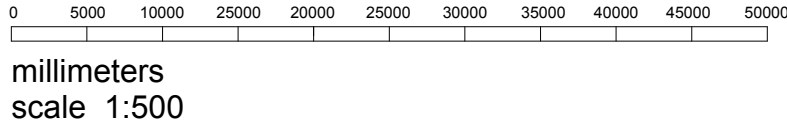

GENERAL NOTE

Do not scale from this drawing Except for planning purposes

All Dimensions to be checked on site prior to commencing works

Any discrepancy between drawings must be reported to the Architect immediately

All materials and workmanship shall conform with the relevant British standard specifications and codes of practice

This drawing is issued on condition that it is not copied, reprinted or disclosed to a third party without the prior written consent of Didacious Designs Ltd.

No work to commence until all planning or listed building conditions have been approved. All work to be carried out in accordance with the approved drawings/planning and listed building consent.


No alteration shall be undertaken to the design and/or drawings without the prior written consent of the architect.

A licence for the use of these drawings is subject to agreement

NOT FOR CONSTRUCTION

Rev	Date	Note
 Plumpton Pit Stop, Ditchling Rd, Plumpton, East Sussex BN7 3AF DD Architects © copyright Didacious Designs Ltd		
Job Title Caldyne Park		
Drawing Title Existing Section CC & BB		
Client Caldyne Ltd		
Drawn HH	Checked CH	Date 25/01/21
Scale 1:500	Drawing No. 1608 - SK04	Revision -

Existing Section CC & BB
Scale 1:500

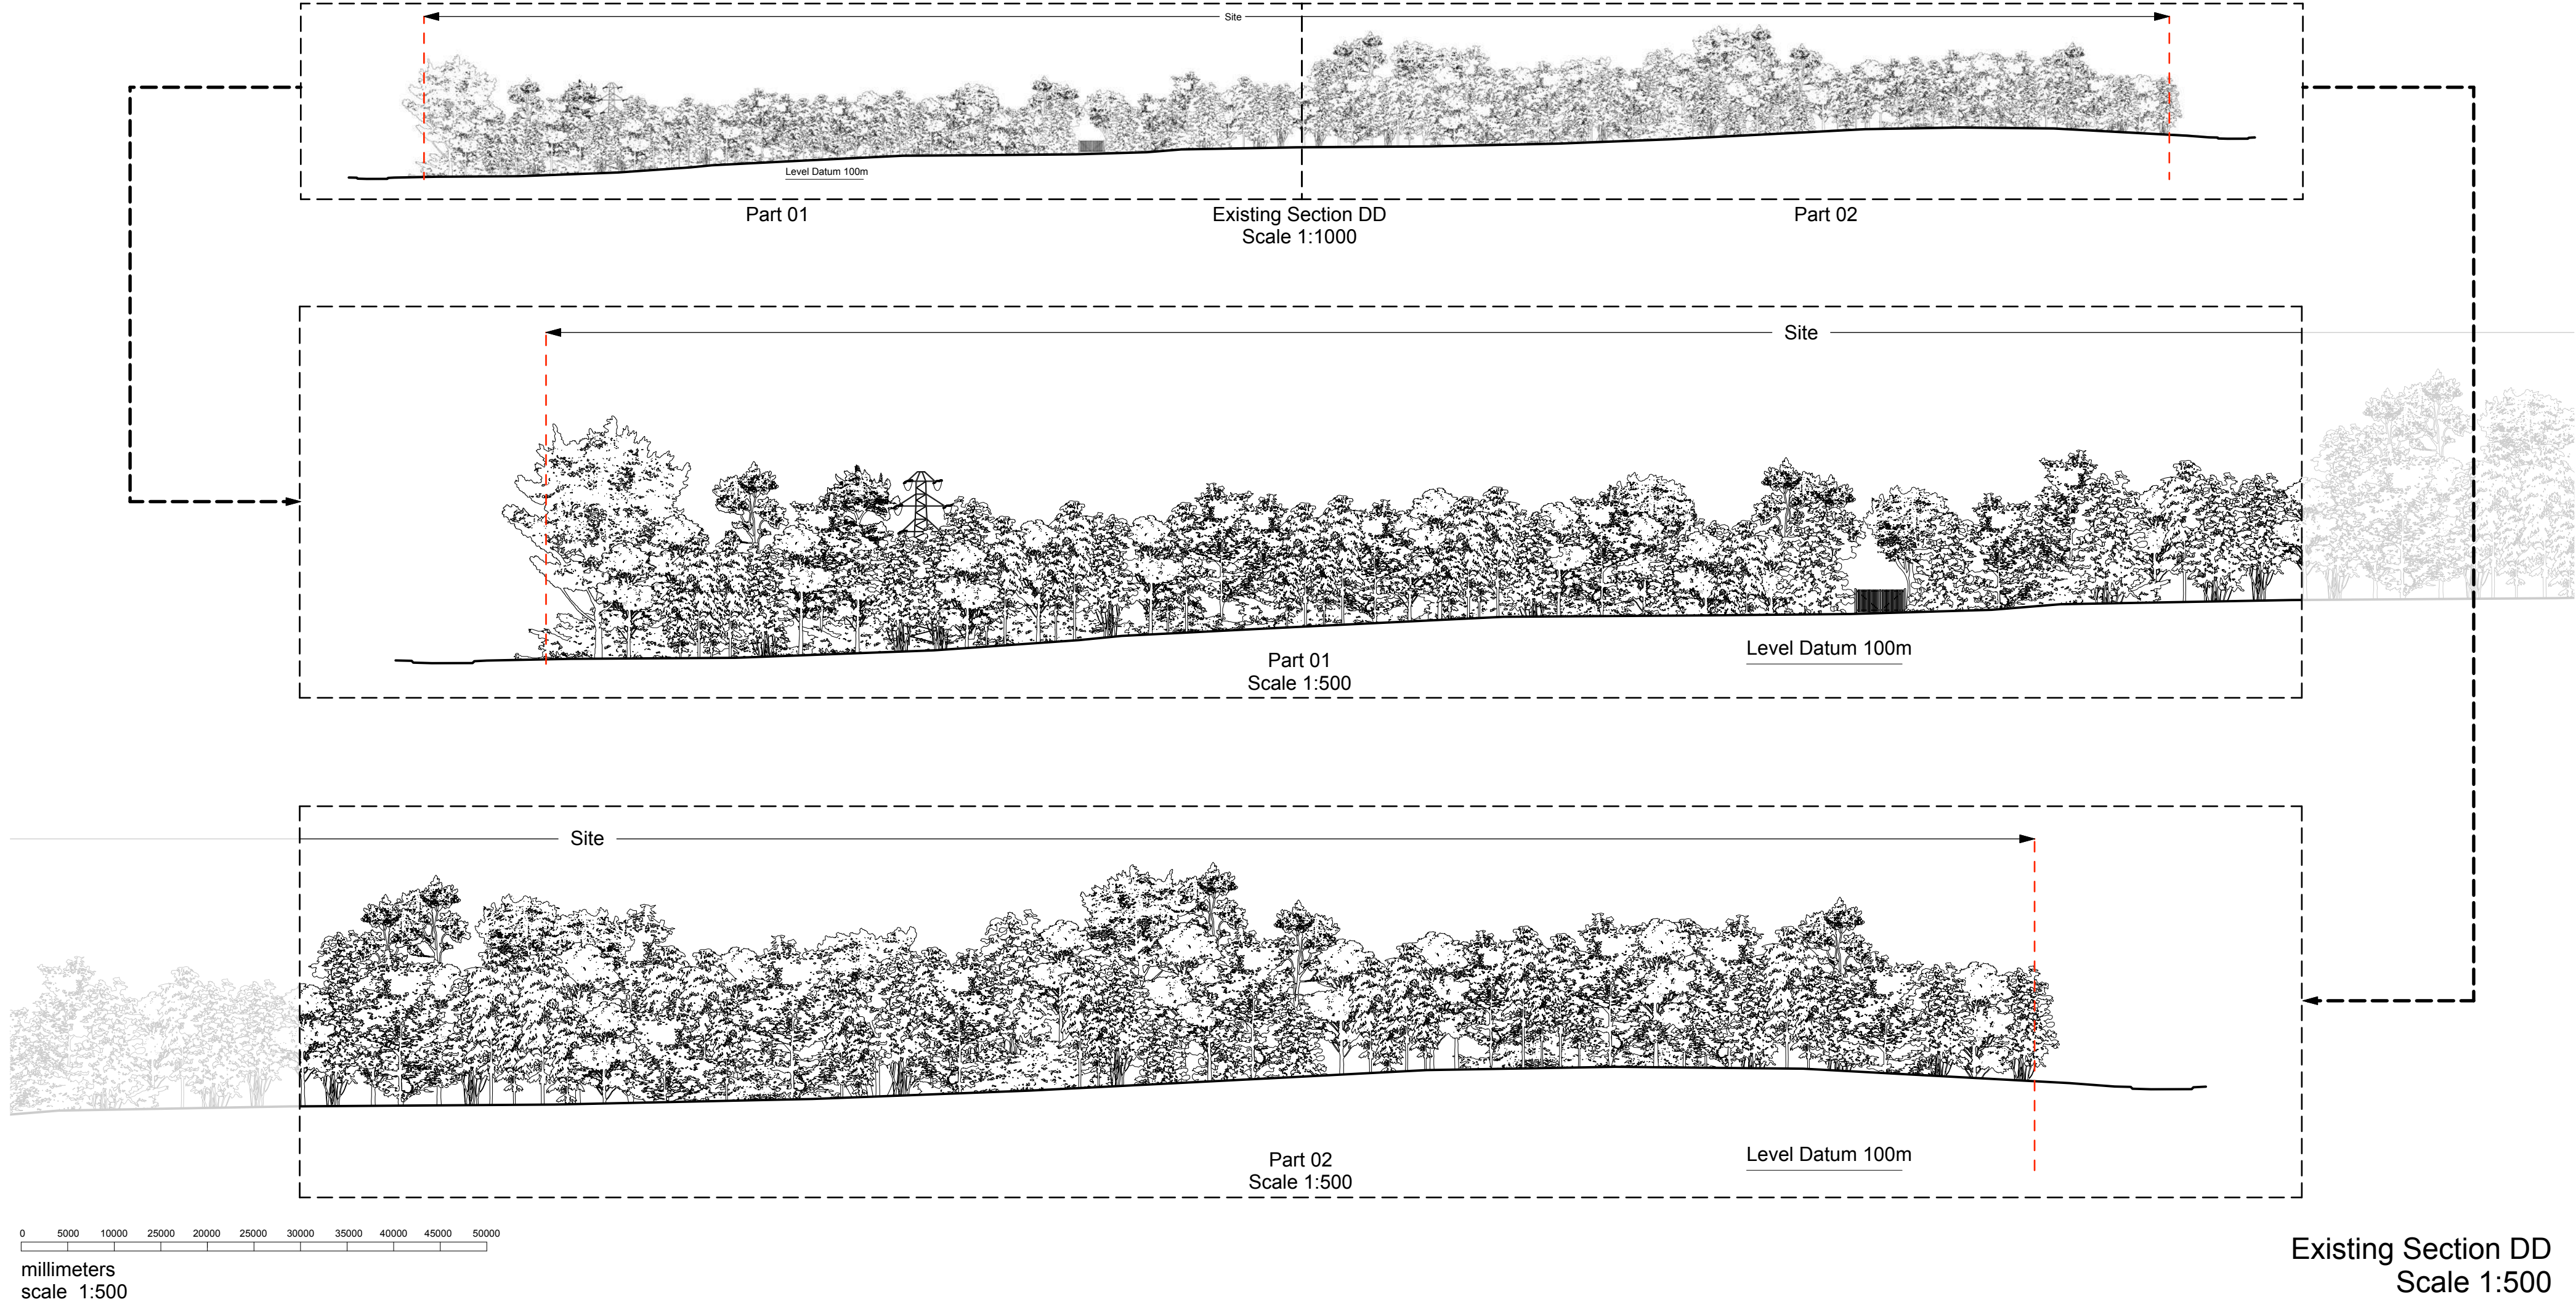

GENERAL NOTE

Do not scale from this drawing Except for planning purposes

All Dimensions to be checked on site prior to commencing works

Any discrepancy between drawings must be reported to the Architect Immediately

All materials and workmanship shall conform with the relevant British standard specifications and codes of practice

This drawing is issued on condition that it is not copied, reprinted or disclosed to a third party without the prior written consent of Didacious Designs Ltd.

No work to commence until all planning or listed building conditions have been approved. All work to be carried out in accordance with the approved drawings/planning and listed building consent.

No alteration shall be undertaken to the design and/or drawings without the prior written consent of the architect.

A licence for the use of these drawings is subject to agreement


NOT FOR CONSTRUCTION

Rev	Date	Note
-----	------	------



DD Architects
© copyright Didacious Designs Ltd

Job Title Caldyne Park		
Drawing Title Existing Section DD		
Client Caldyne Ltd		
Drawn HH	Checked CH	Date 25/01/21
Scale 1:500	Drawing No. 1608 - SK05	Revision -

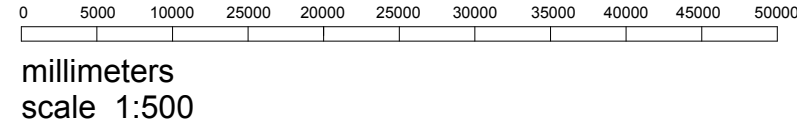

Existing Section EE
Scale 1:500

Existing Section EE
Scale 1:500

GENERAL NOTE

Do not scale from this drawing Except for planning purposes

All Dimensions to be checked on site prior to commencing works

Any discrepancy between drawings must be reported to the Architect immediately

All materials and workmanship shall conform with the relevant British standard specifications and codes of practice

This drawing is issued on condition that it is not copied, reprinted or disclosed to a third party without the prior written consent of Didacious Designs Ltd.

No work to commence until all planning or listed building conditions have been approved. All work to be carried out in accordance with the approved drawings/planning and listed building consent.

No alteration shall be undertaken to the design and/or drawings without the prior written consent of the architect.

A licence for the use of these drawings is subject to agreement

NOT FOR CONSTRUCTION

-	--	--
Rev	Date	Note



Plumpton Pit Stop,
Ditchling Rd,
Plumpton,
East Sussex
BN7 3AF

DD Architects
© copyright Didacious Designs Ltd

Job Title Caldyne Park		
Drawing Title Existing Section EE		
Client Caldyne Ltd		
Drawn HH	Checked CH	Date 25/01/21
Scale 1:500	Drawing No. 1608 - SK06	Revision -