


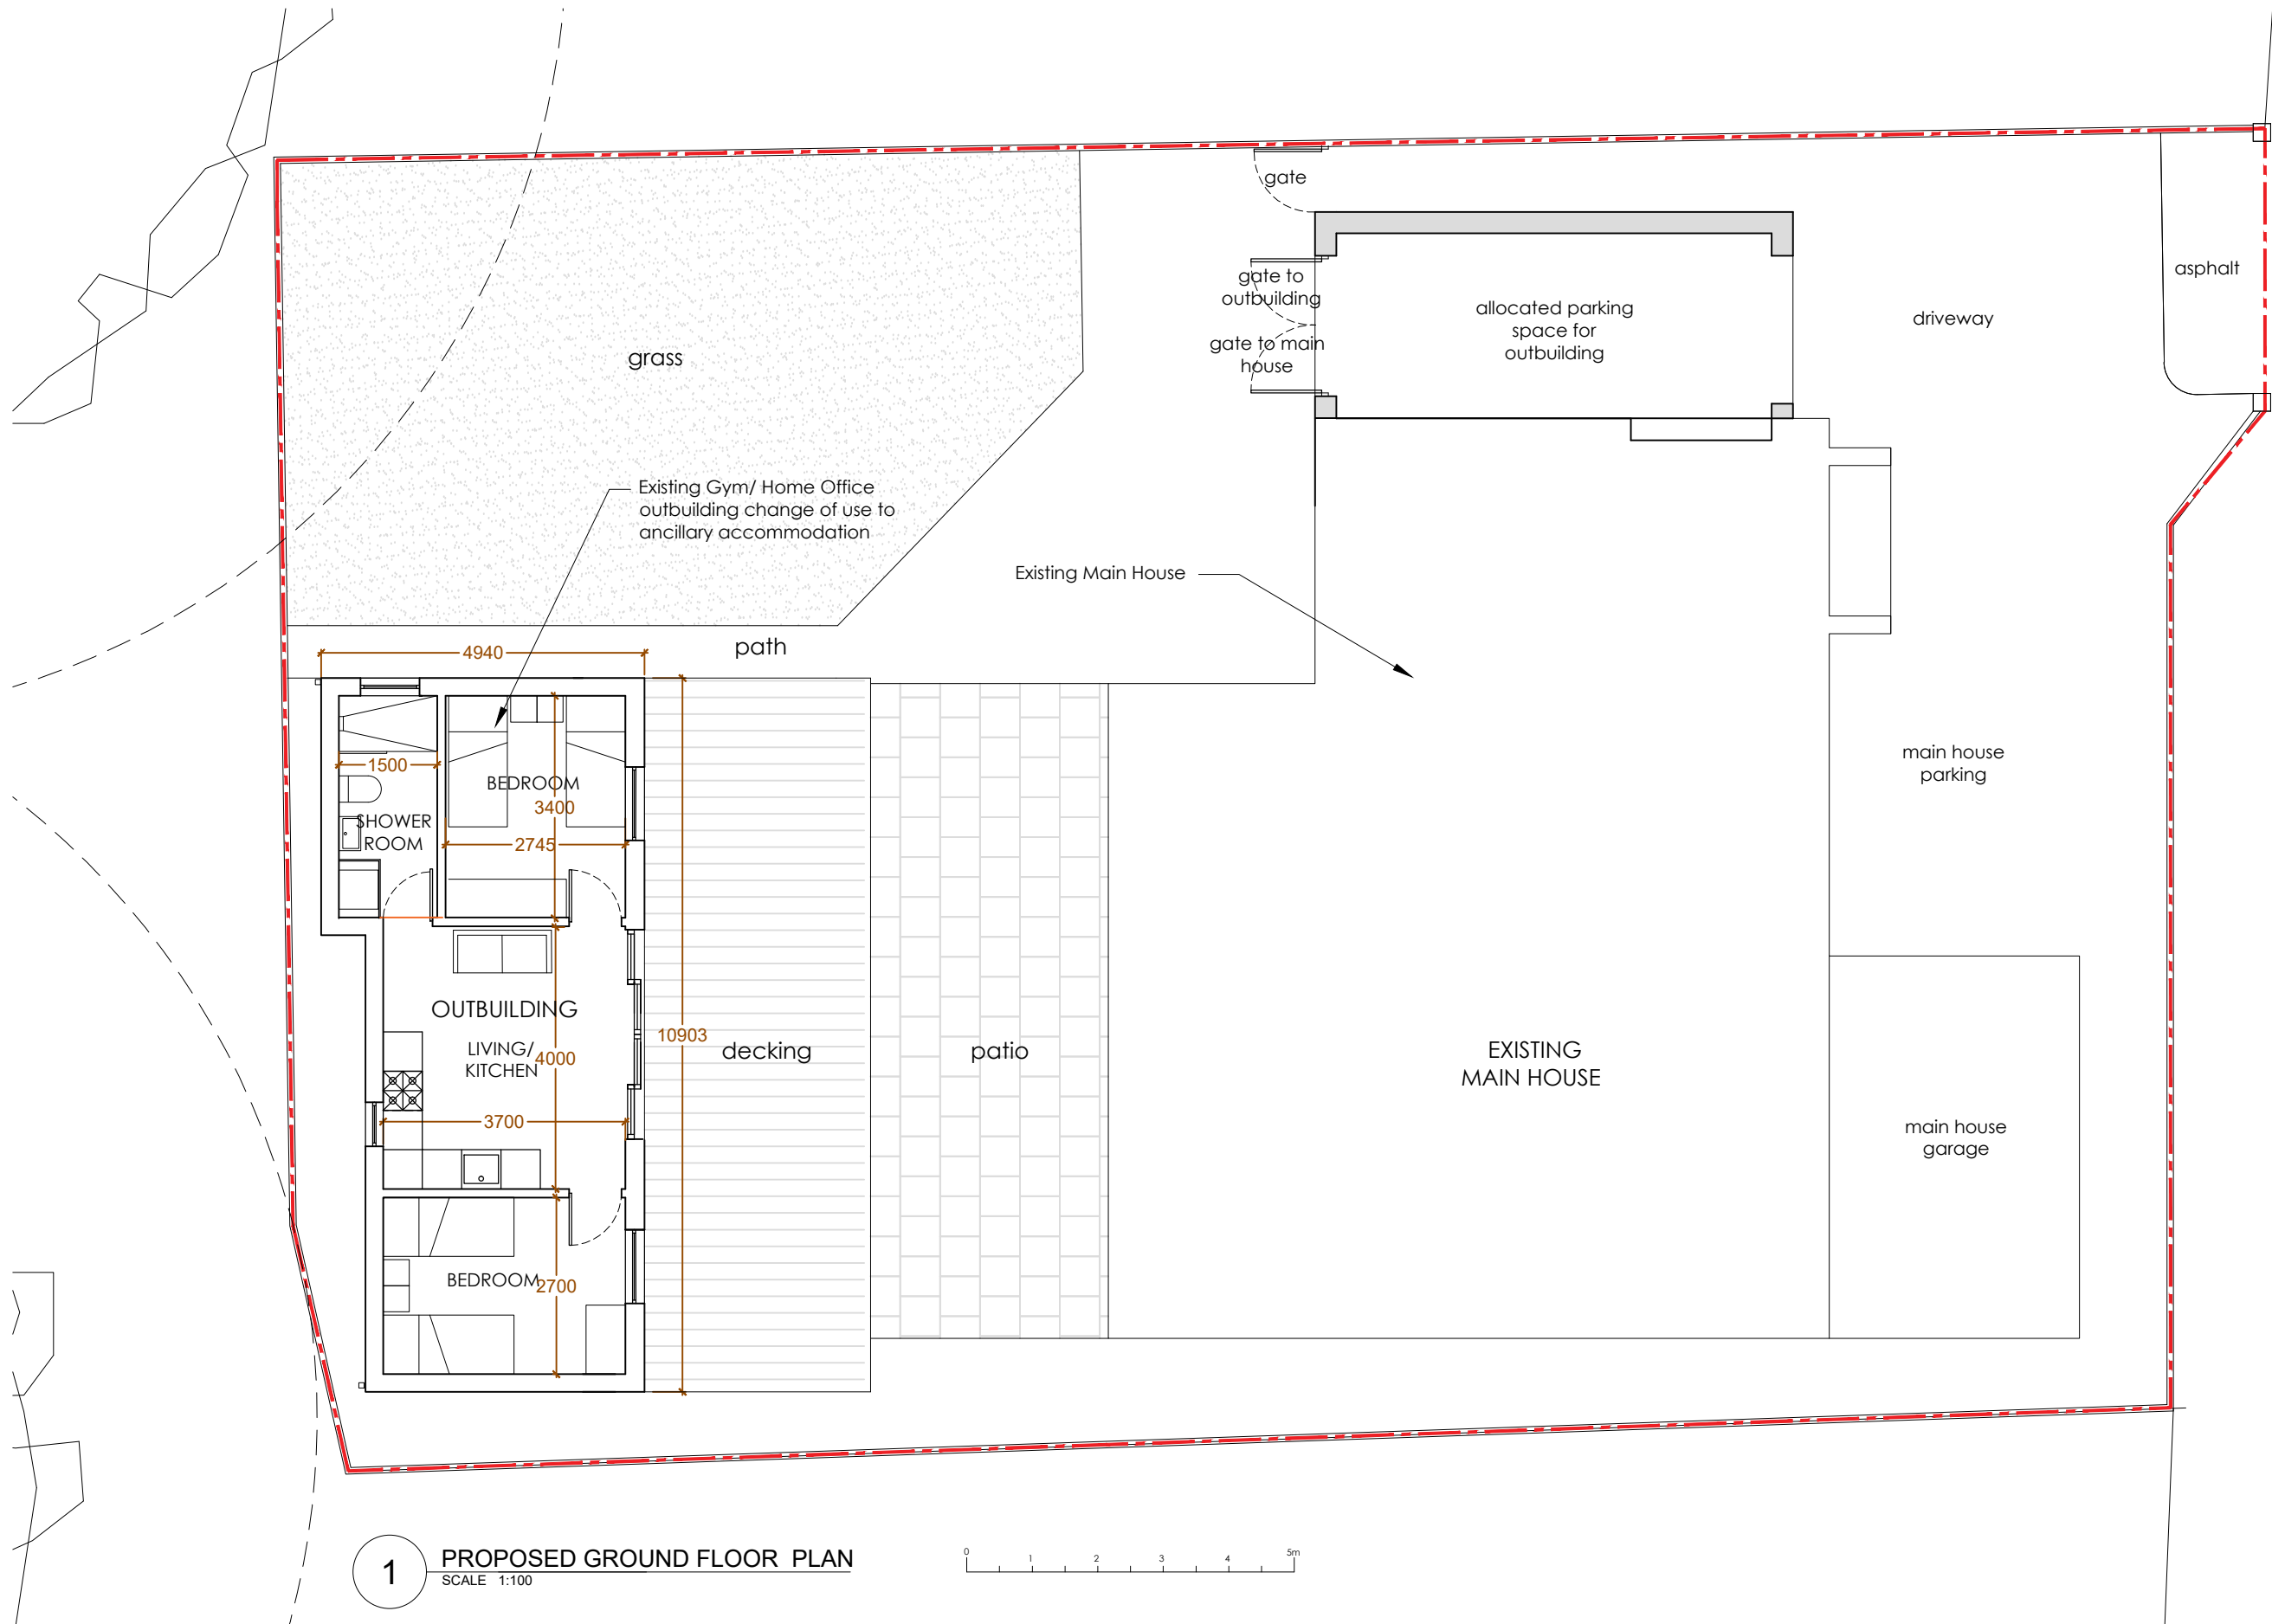

1 PROPOSED GROUND FLOOR PLAN
SCALE 1:100



EXISTING
PROPOSED CHANGE OF USE



REVISIONS

STATUS		PROJECT	
PLANNING		WHITE OAKS LONDON ROAD	
		TITLE	
PROPOSED GROUND FLOOR PLAN			
SCALE	DATE	DRAWING NUMBER	REV
1:100	2023.09.08	101	*

VICTORIA MUSTARD ARCHITECT
135 Crawley Down Road, Felbridge, East Grinstead RH19 2PS
Mob 07779 245 093 vicki@victoriarmustardarchitects.com