


- materials key
- ① reconstituted stone coping
 - ② standing seam metal rain screen cladding
 - ③ PPC aluminium window frames
 - ④ multi stock red brick
 - ⑤ buff brick
 - ⑥ textured brickwork panels with alternate courses pulled forward 20mm
 - ⑦ textured brickwork panels with headders pulled forward 20mm
 - ⑧ metal window surround

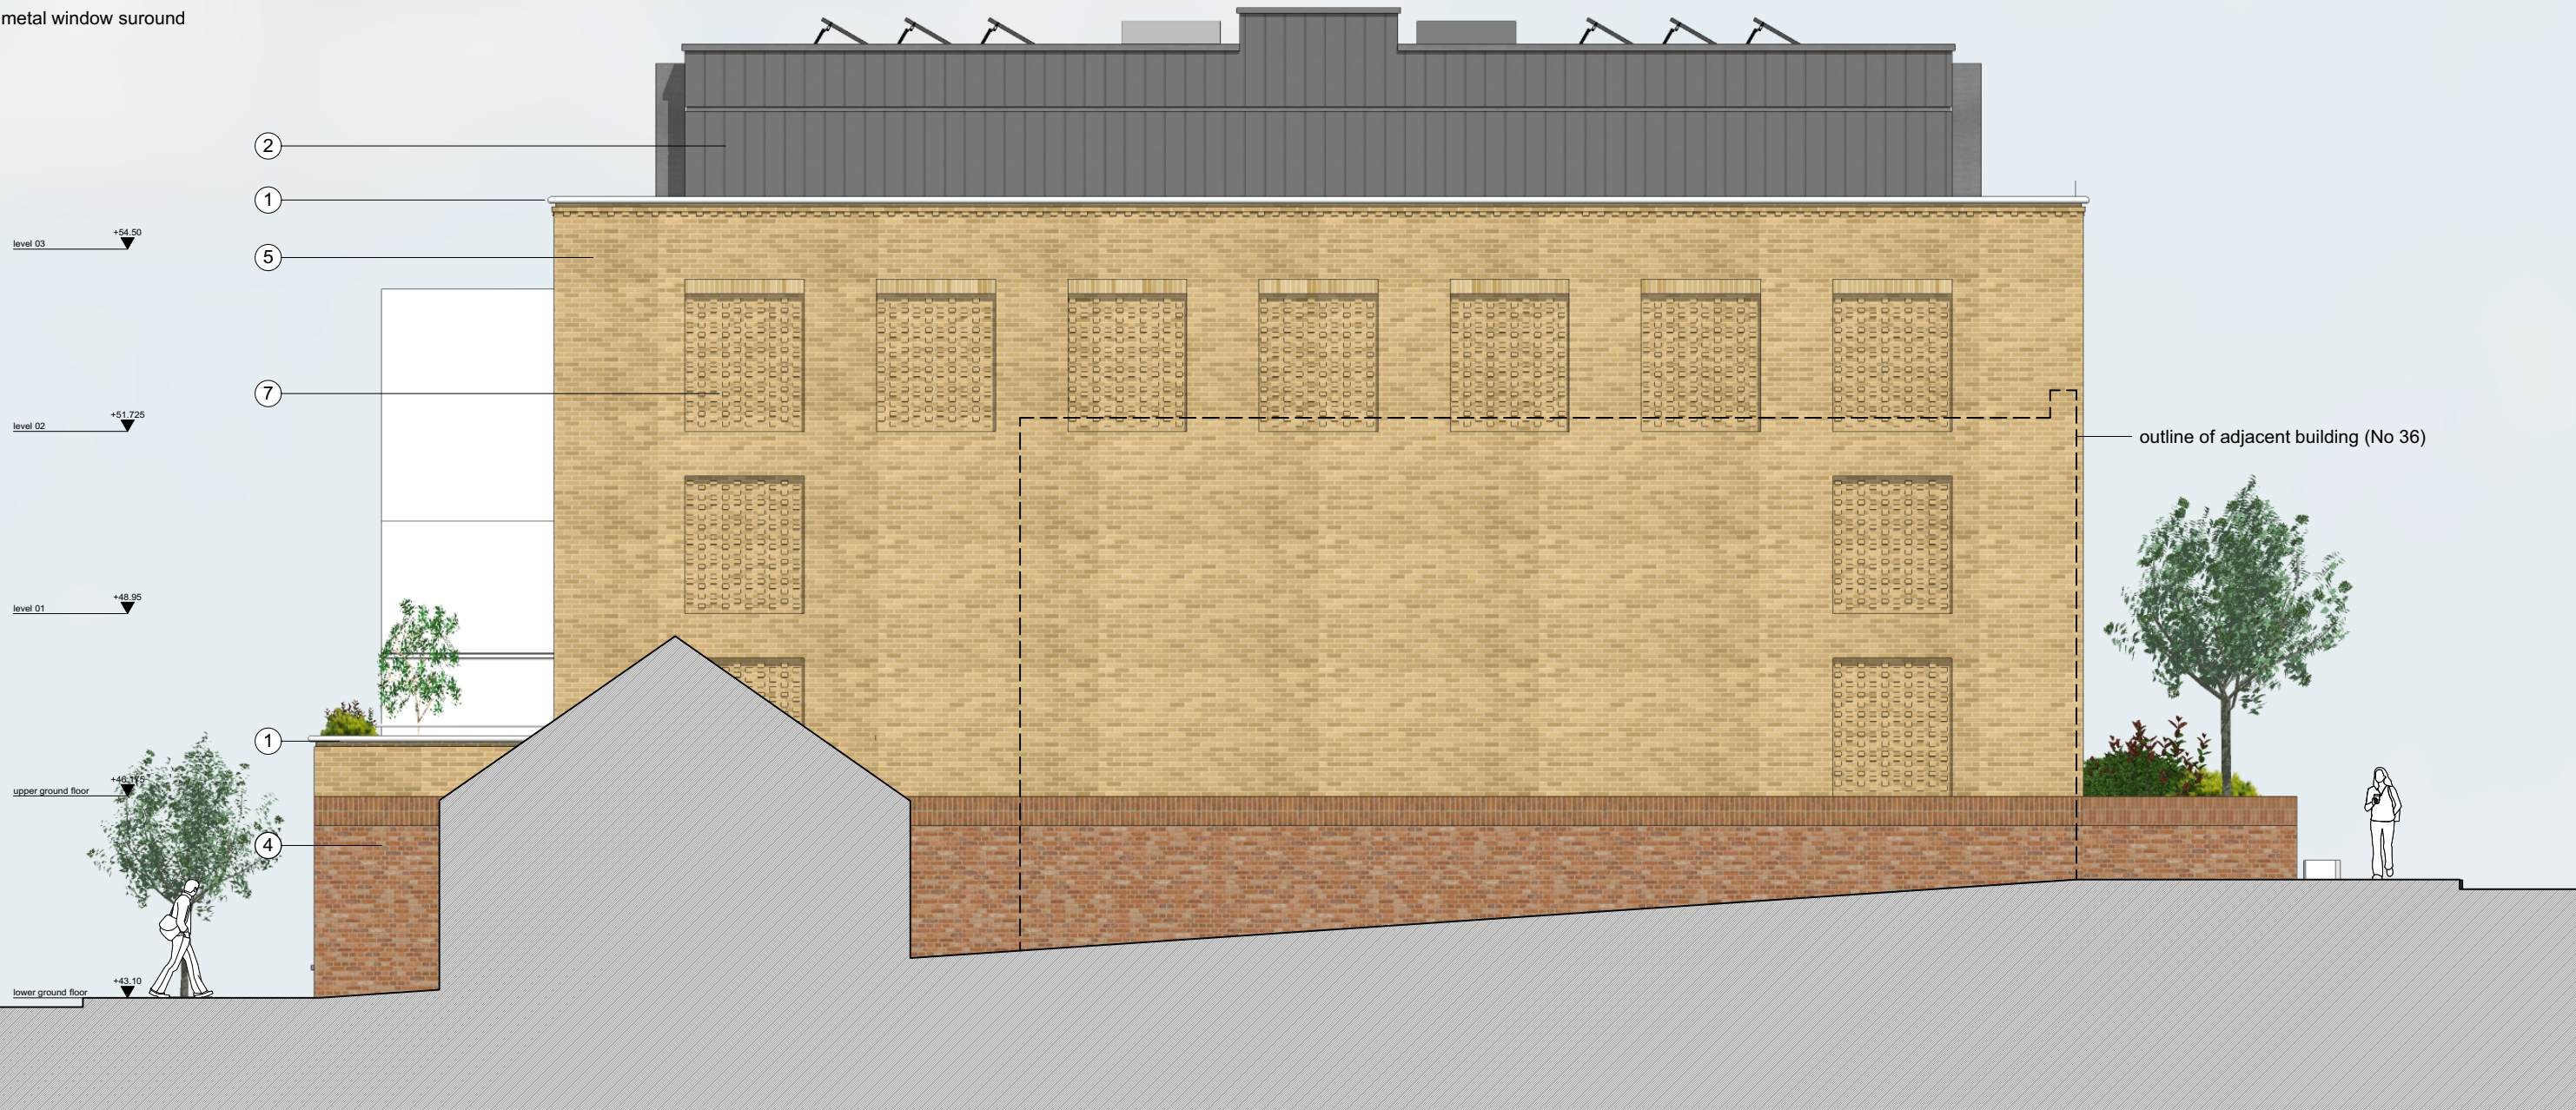

34 Cyprus Road, Burgess Hill

P124 West Elevation
scale 1:100 @ A3
FEBRUARY 2025