




FRONT ELEVATION

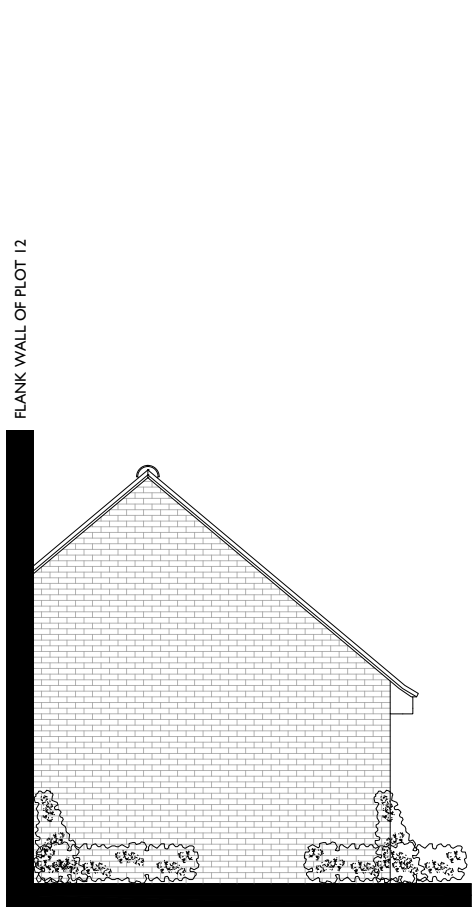

SIDE ELEVATION



CARPORT SIDE ELEVATION




SECTION / SIDE ELEVATION




REAR ELEVATION




SECTION / SIDE ELEVATION

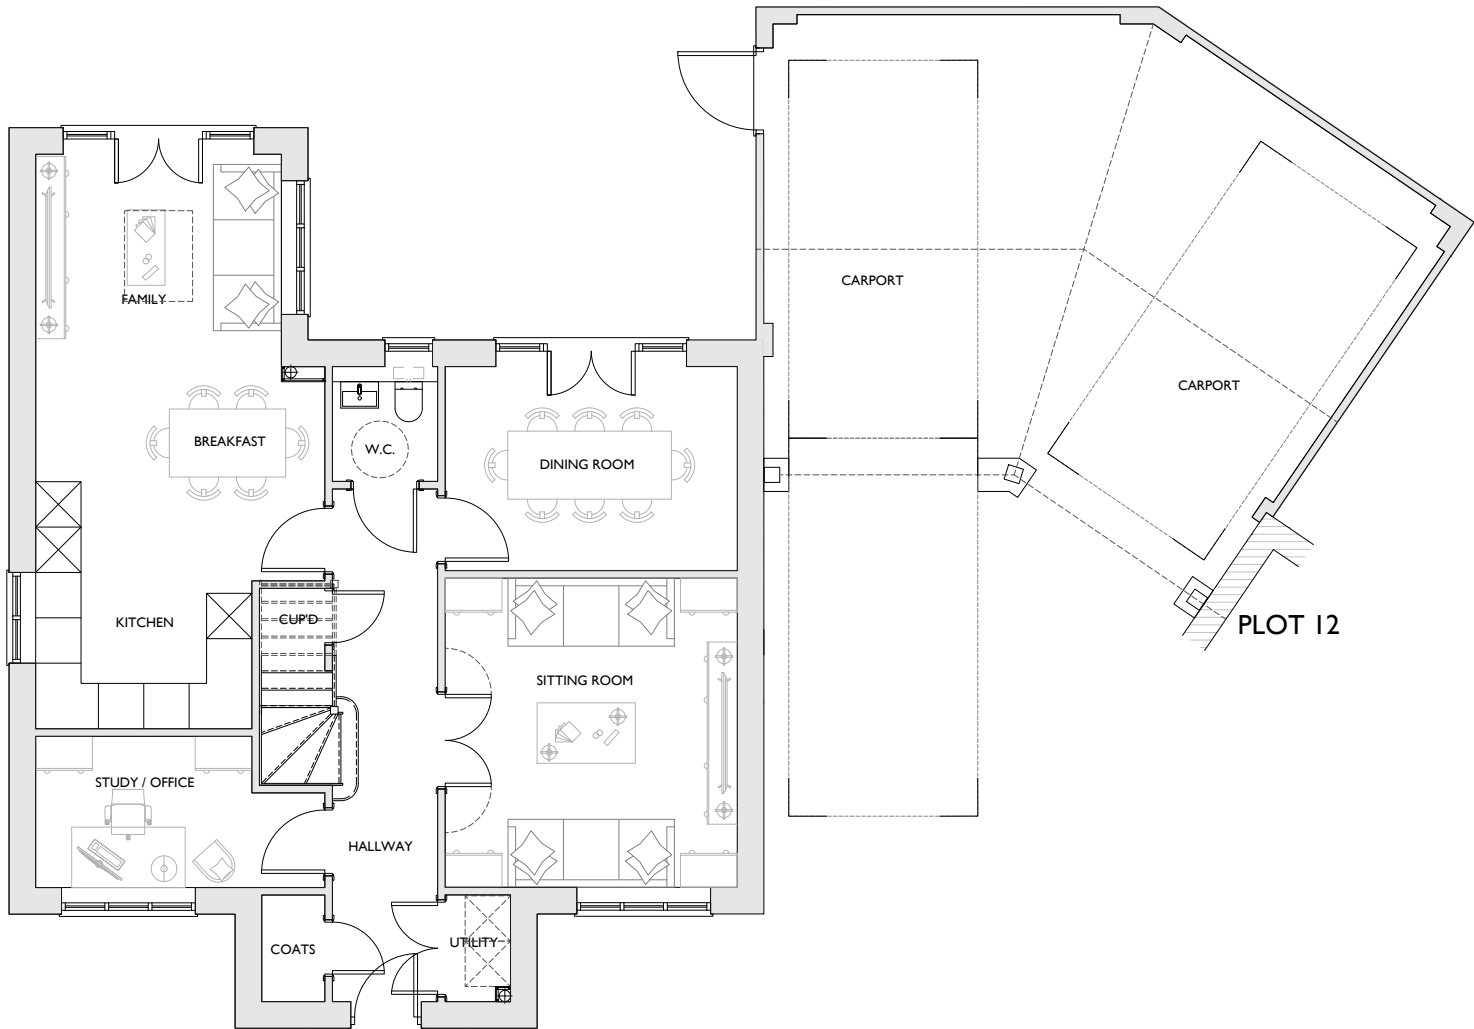

GROUND FLOOR PLAN
1,582 sqft
PLOT 11

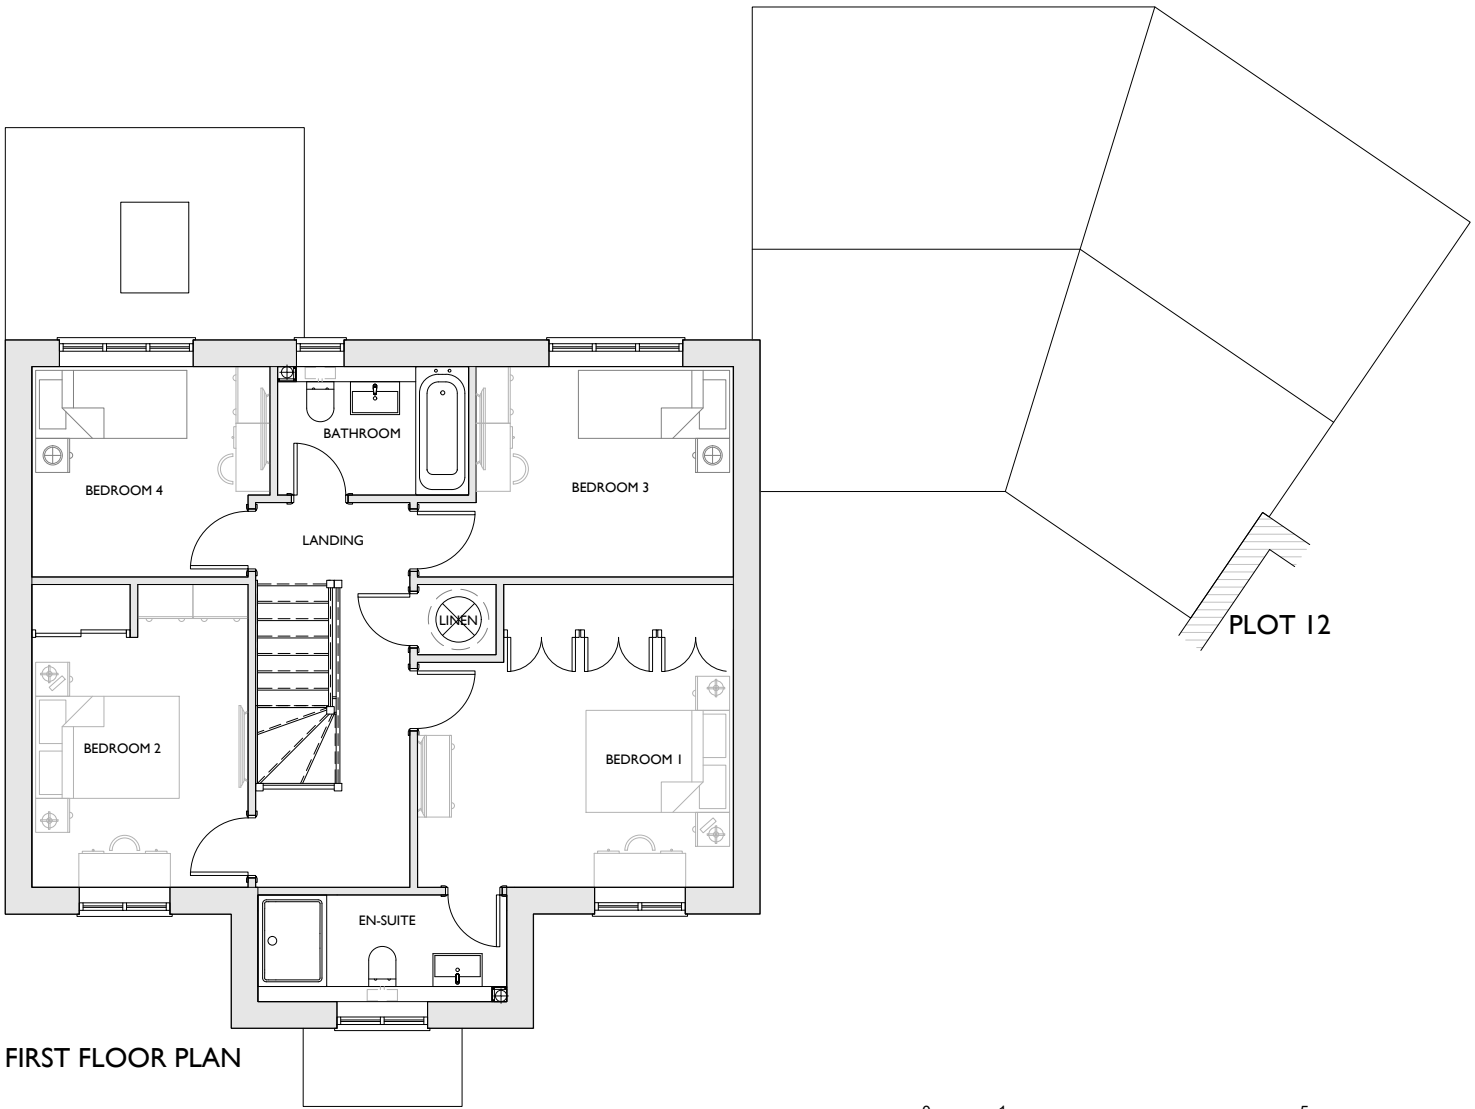

FIRST FLOOR PLAN

 

revision
date

prepared
description



Knightway House
Park Street
Bagshot
Surrey
GU19 5AQ
T : 01276 538941
www.antlerhomes.co.uk

project
SELSFIELD ROAD, ARDINGLY

drawing
PLOT 11 - FLOOR PLANS &
ELEVATIONS

date scale drawn
09.03.26 1:100 @ A2 MJ

drawing number revision
AH314 - PL.13 -