
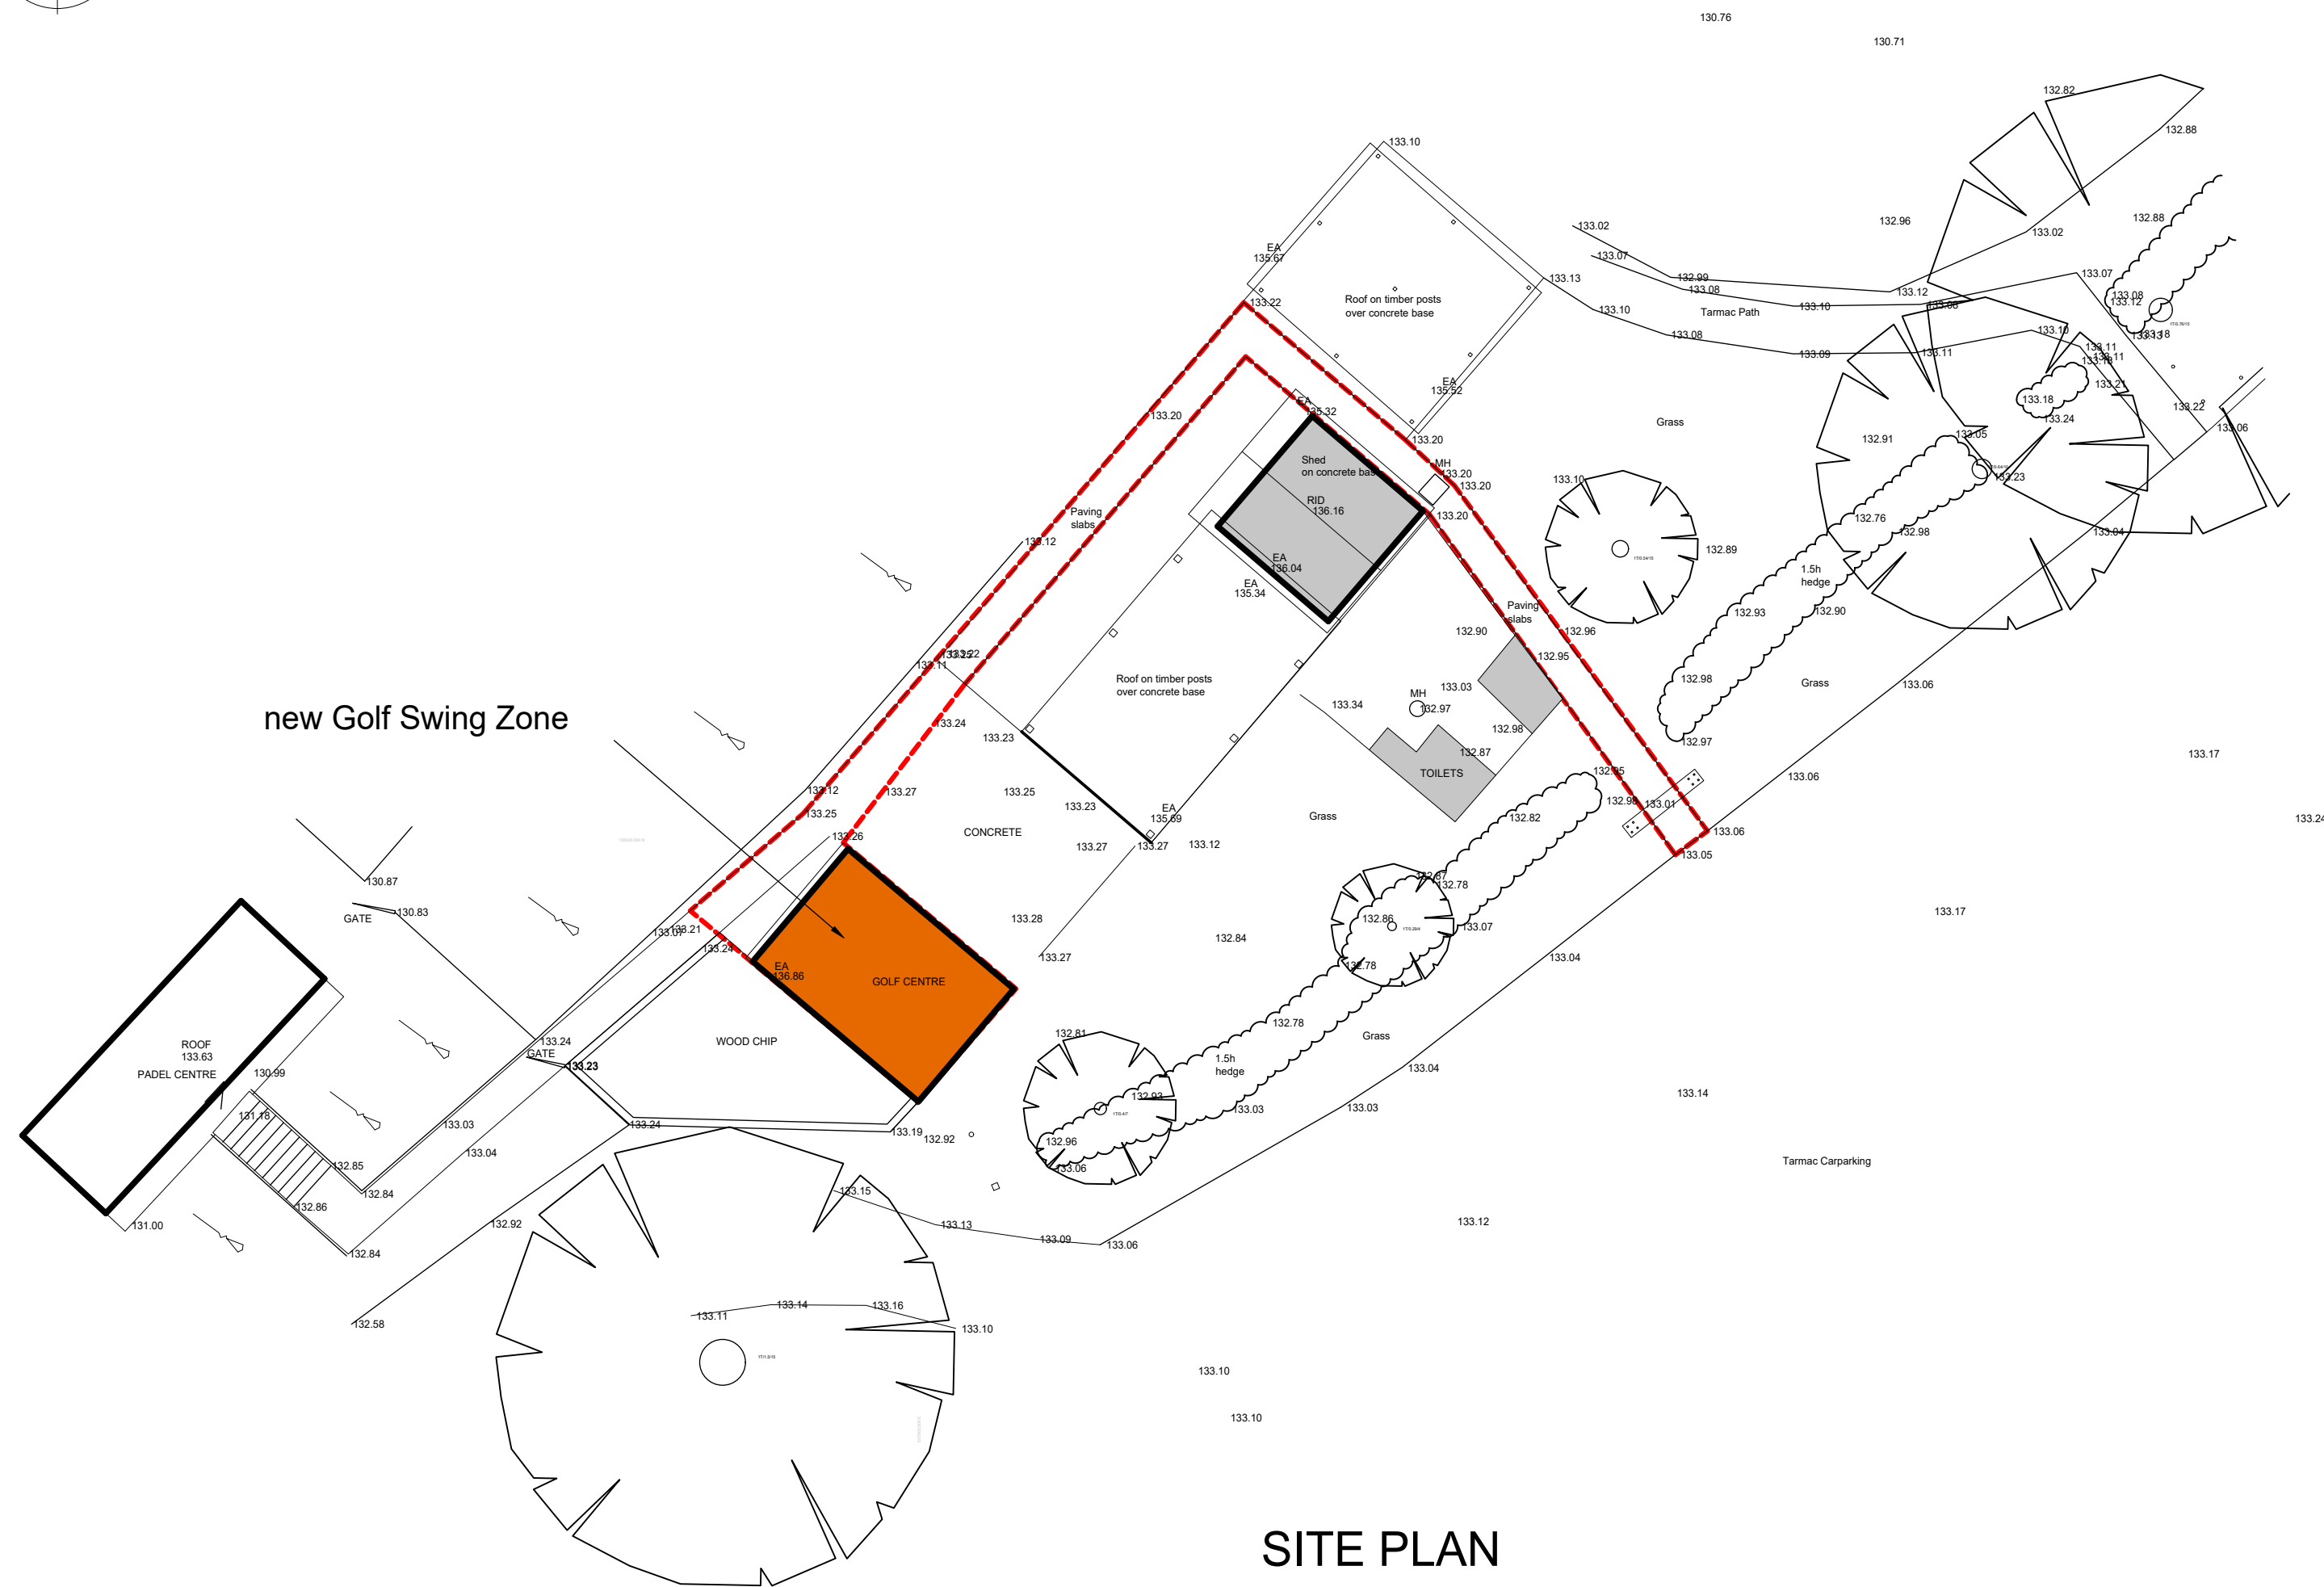


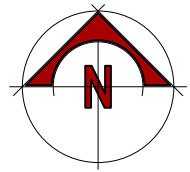

SITE PLAN

A		
	Date	Revisions

© copyright

Les Humphrey Associates
Architecture Chartered Surveyors Designers

The Studio - The Rocks
Ivy Dene Lane
Ashurst Wood
West Sussex RH19 3TN
telephone: 01342 315206 fax: 01342 313984
email: les@leshumphreyassociates.co.uk



Client **EAST GRINSTEAD SPORTS CLUB**

Job Title
**Golf Swing Zone Pod at:
East Grinstead Sports Club
Saint Hill Road,
East Grinstead,
West Sussex,
RH19 4JU**

Drawing Title
**Retrospective Planning Application
SITE PLAN**

Scale 1 : 200 when printed @ A2

Date 26-03-2026 Drawn by I.a.h.

Drg. No.	26032026 - 02	Rev
----------	---------------	-----