




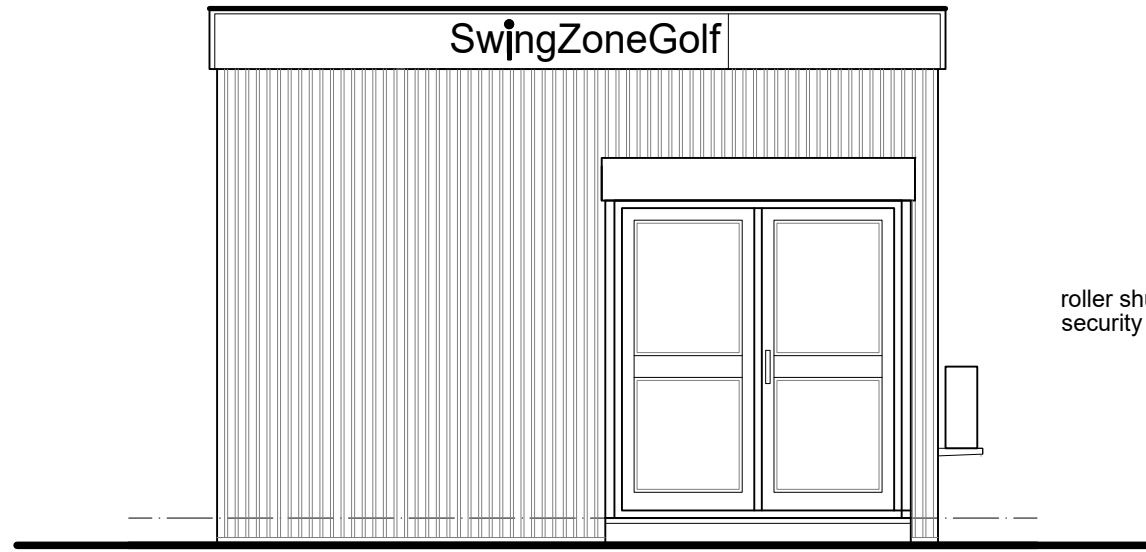


FRONT ELEVATION

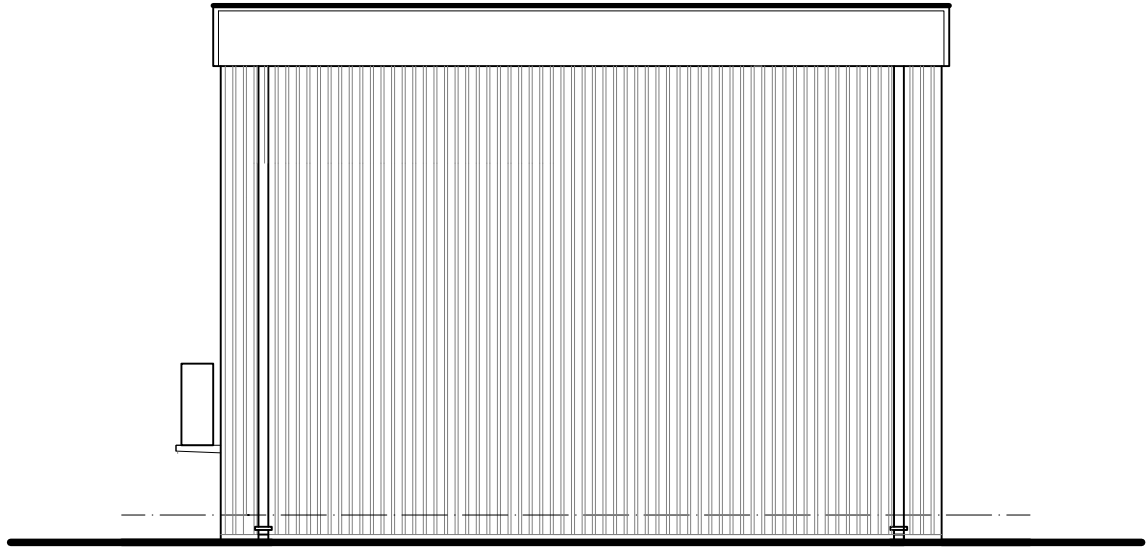


REAR ELEVATION

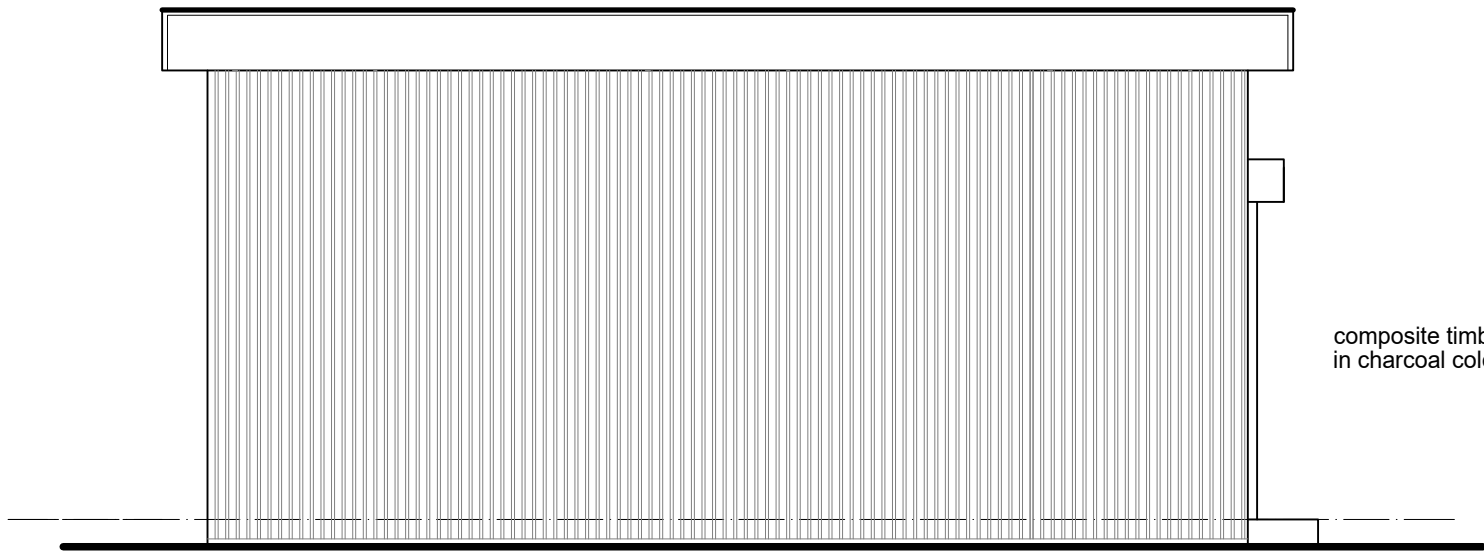


SIDE ELEVATION (north east)

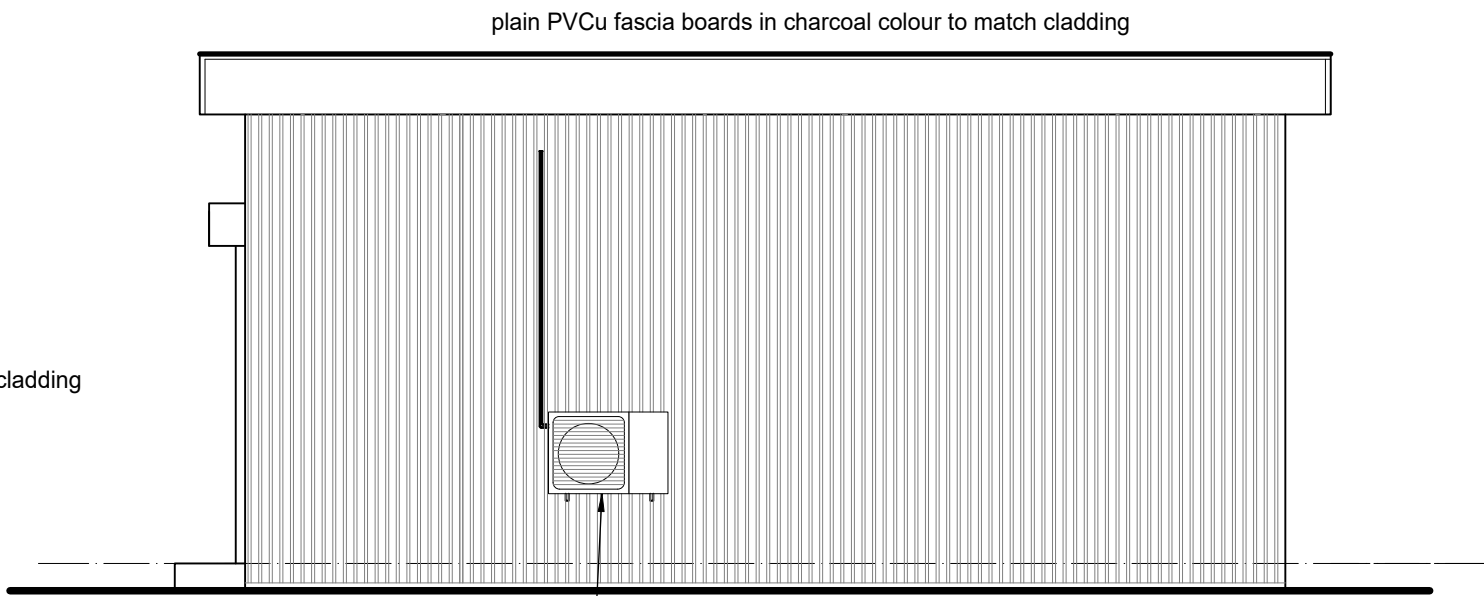

SIDE ELEVATION (south west)

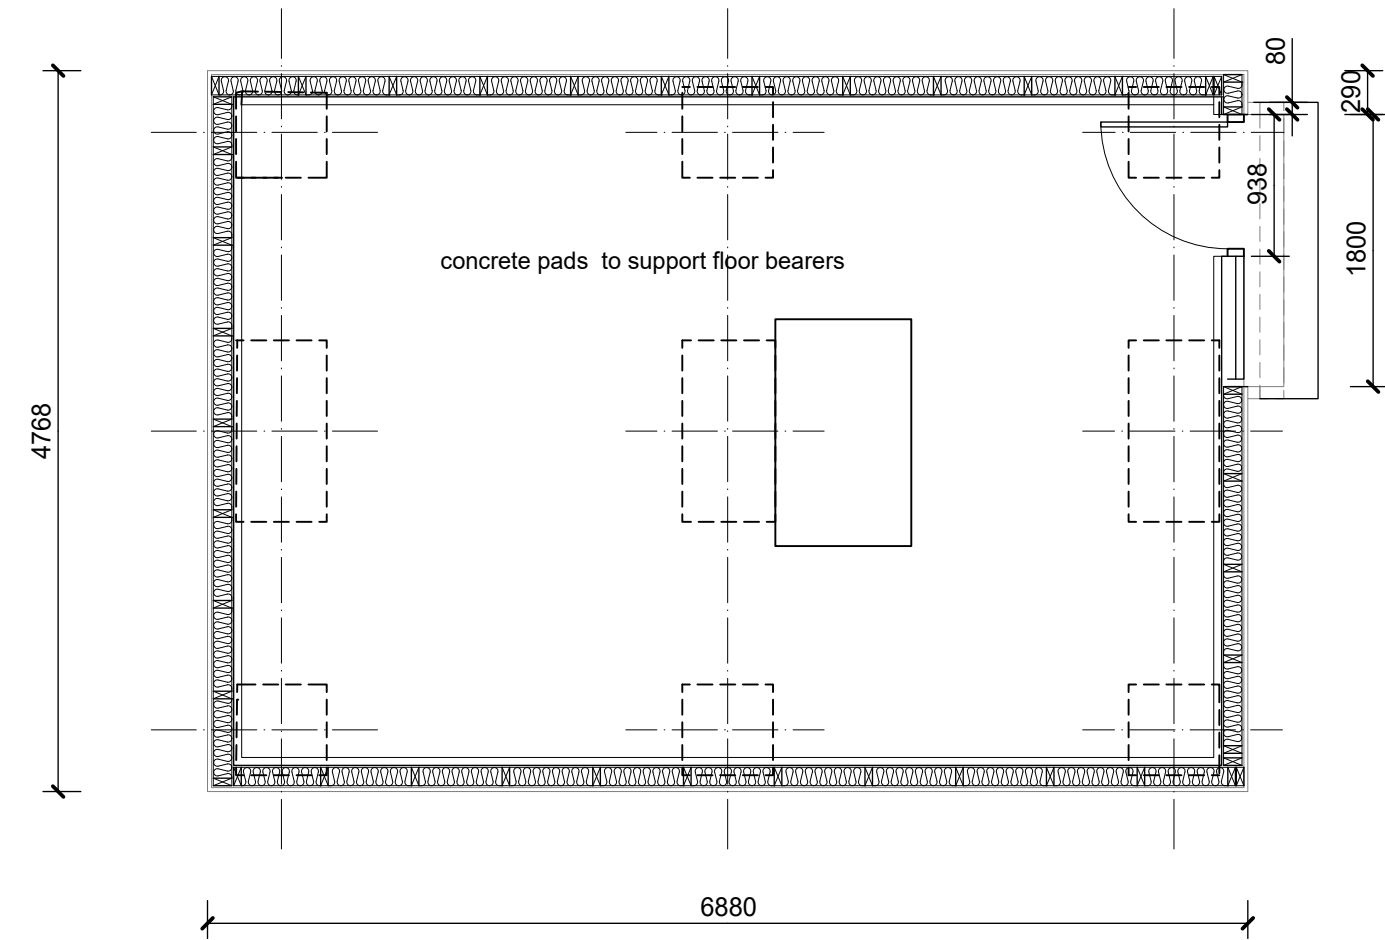

FLOOR PLAN

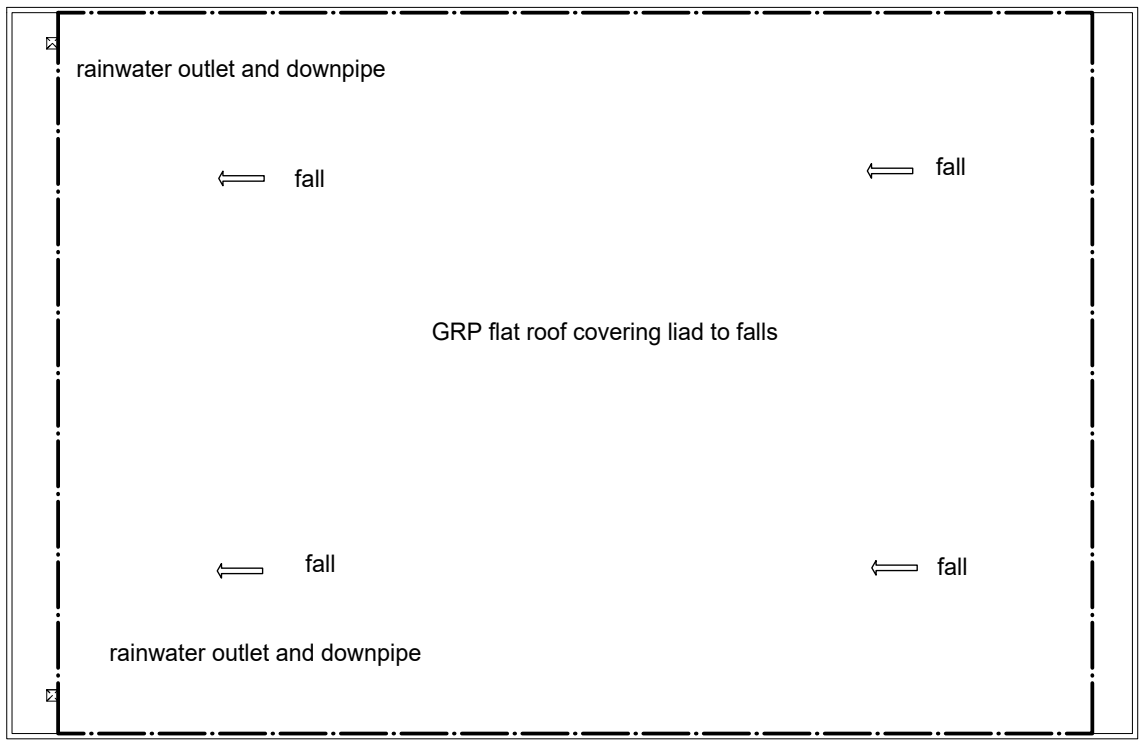

ROOF PLAN

A		
	Date	Revisions

© copyright

Les Humphrey Associates
Architecture Chartered Surveyors Designers

The Studio - The Rocks
Ivy Dene Lane
Ashurst Wood
West Sussex RH19 3TN

telephone: 01342 315206 fax: 01342 313984
email: les@leshumphreyassociates.co.uk



Client **EAST GRINSTEAD SPORTS CLUB**

Job Title
**Golf Swing Zone Pod at:
East Grinstead Sports Club
Saint Hill Road,
East Grinstead
West Sussex,
RH19 4JU**

Drawing Title
**Retrospective Planning Application
Floor and Roof Plan
Elevations**

Scale **1 : 50 when printed @ A2**

Date **26-03-2026** Drawn by **I.a.h.**

Drg. No.	260326-01	Rev
----------	------------------	-----