




FRONT ELEVATION




REAR ELEVATION



SIDE ELEVATION

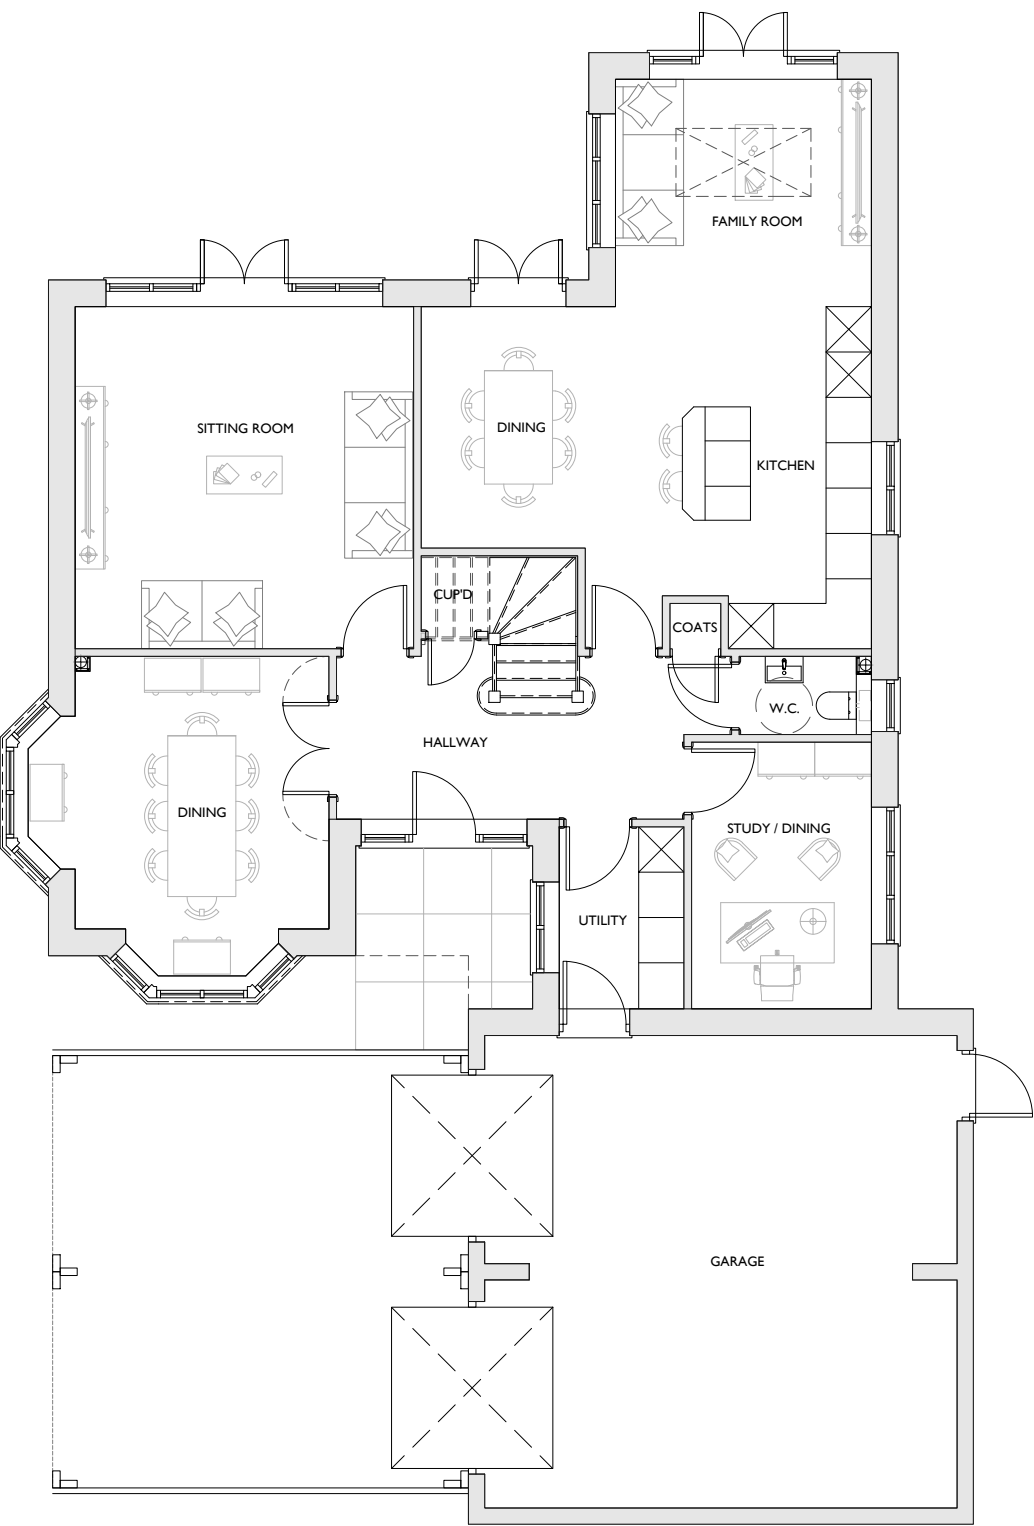

GROUND FLOOR PLAN
1,998 SQFT
PLOT 17

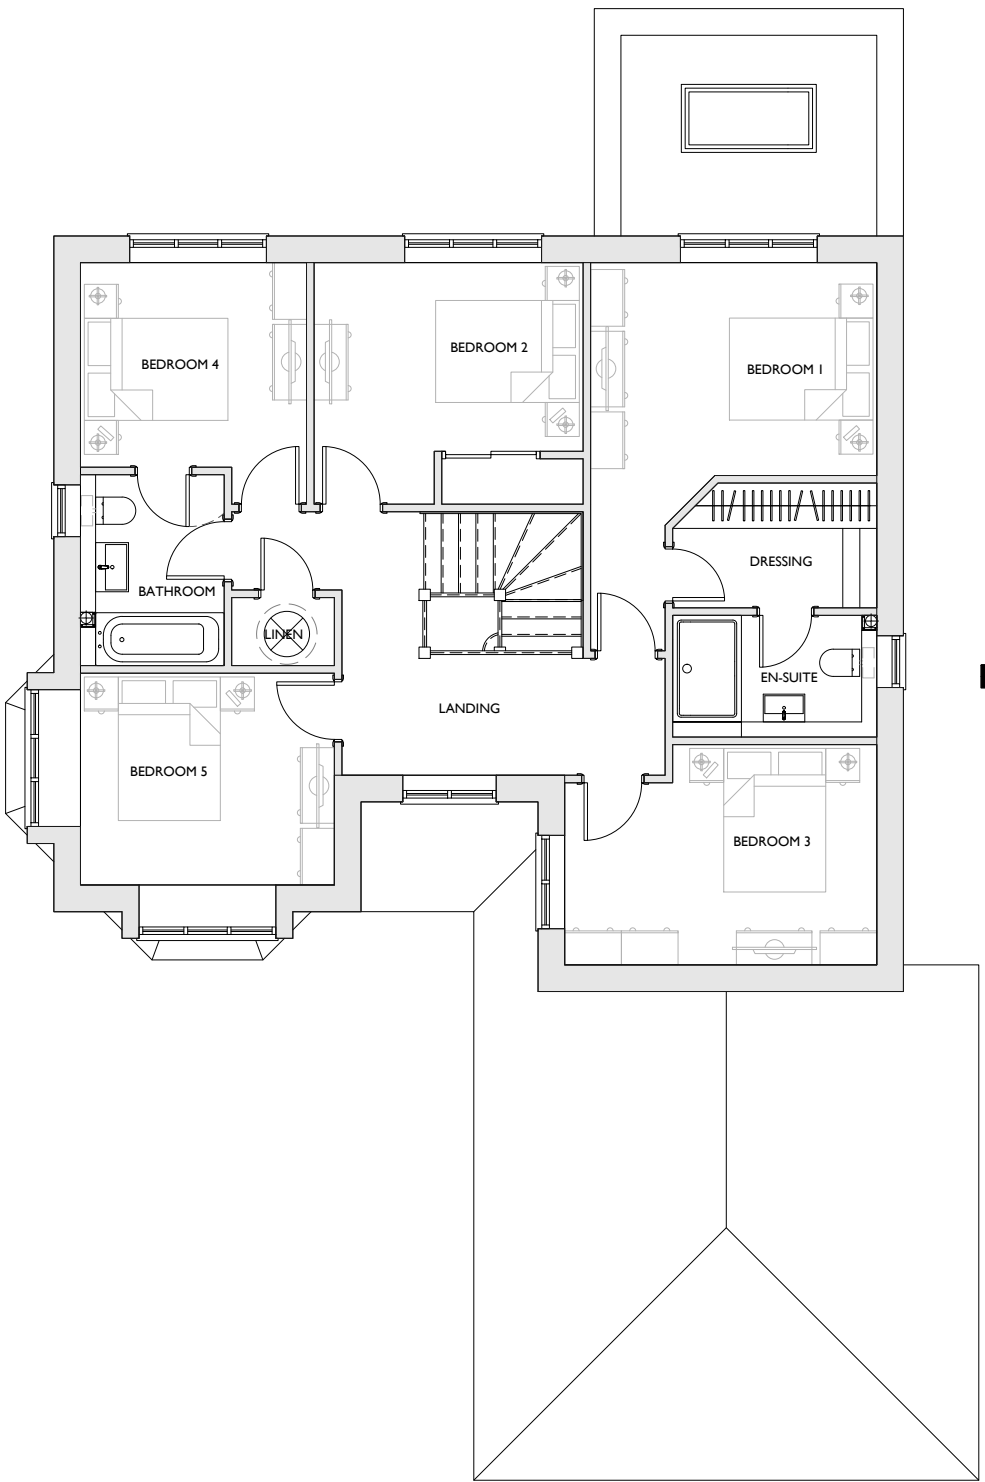


FIRST FLOOR PLAN



SIDE ELEVATION



SECTION / SIDE ELEVATION

 

revision
date

prepared
description



Knightway House
Park Street
Bagshot
Surrey
GU19 5AQ
T : 01276 538941
www.antlerhomes.co.uk

project
SELSFIELD ROAD, ARDINGLY

drawing
PLOT 17 - FLOOR PLANS &
ELEVATIONS

date scale drawn
09.03.26 1:100 @ A2 MJ

drawing number revision
AH314 - PL.18 -