





FRONT ELEVATION




SIDE ELEVATION

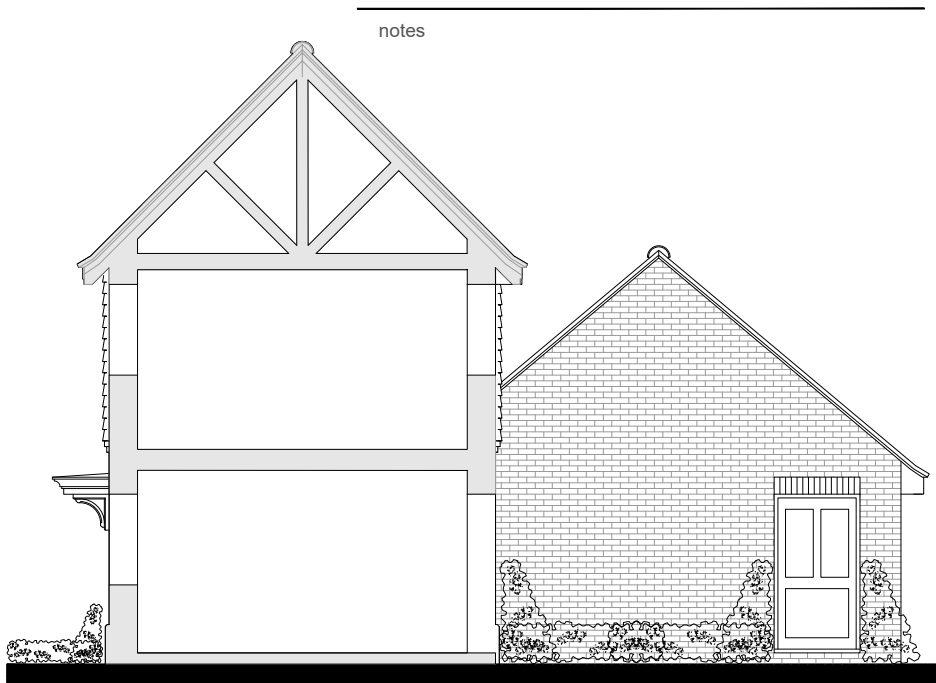

SECTION / SIDE ELEVATION

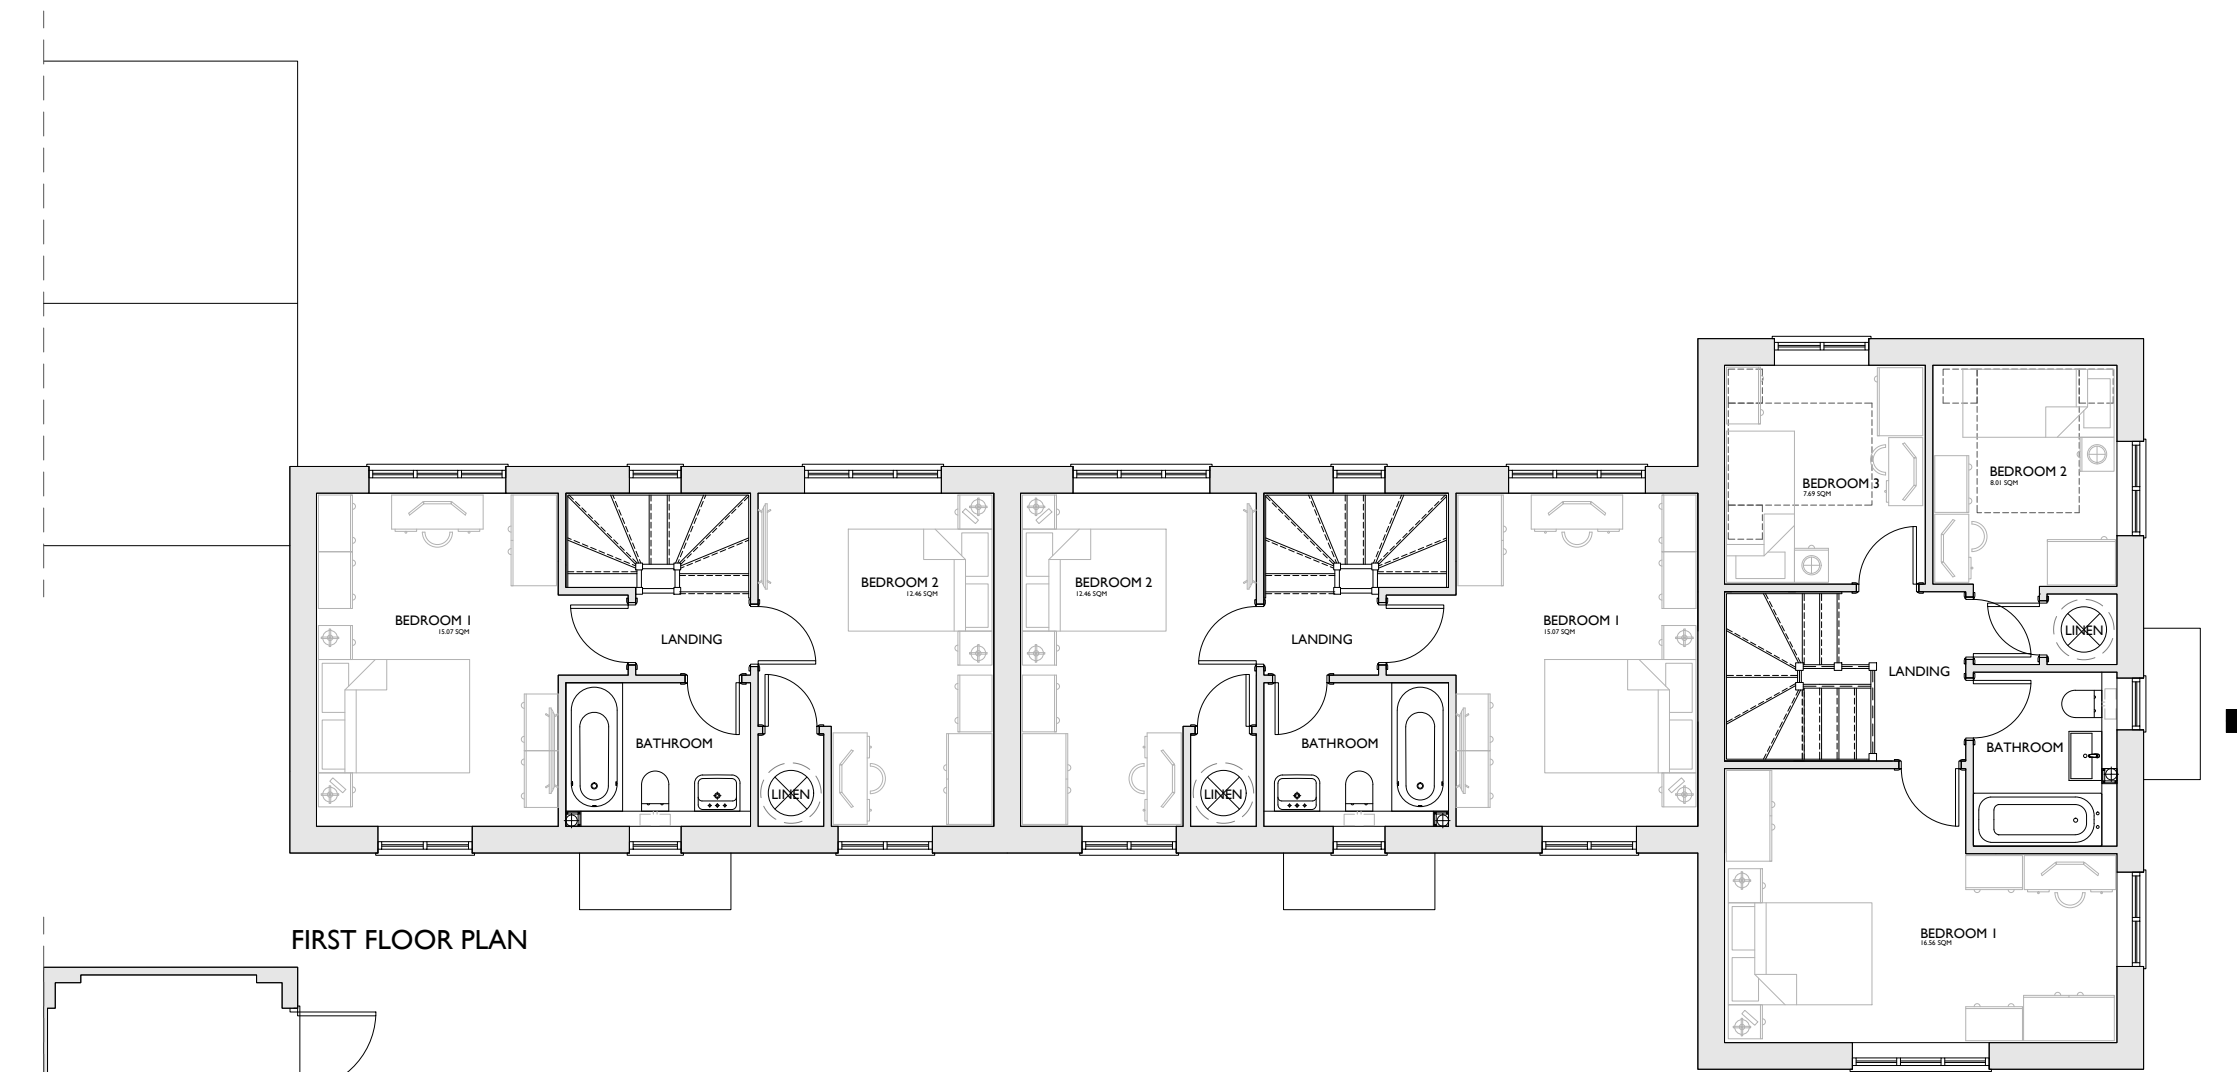


FIRST FLOOR PLAN

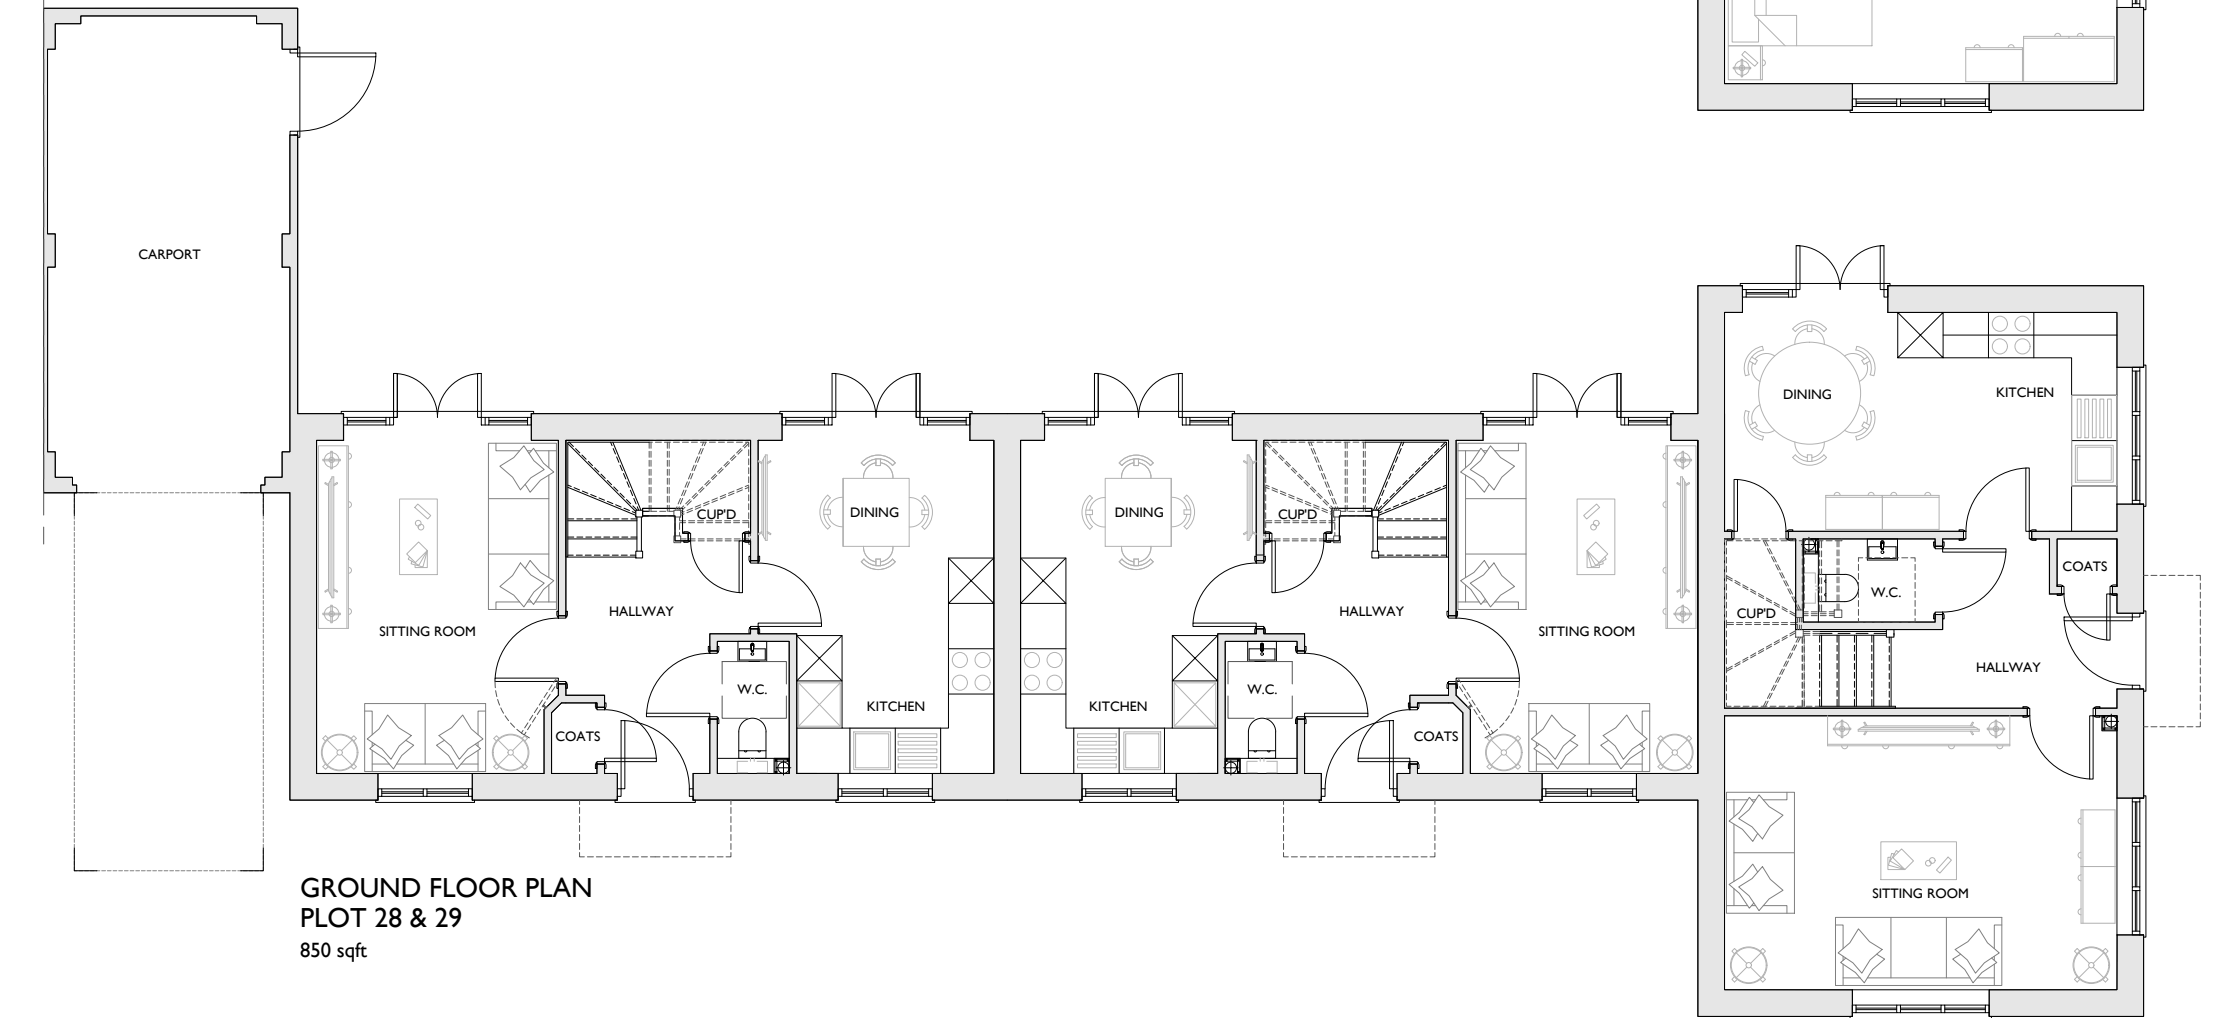

GROUND FLOOR PLAN
PLOT 28 & 29
850 sqft

GROUND FLOOR PLAN
PLOT 27
1,001 sqft

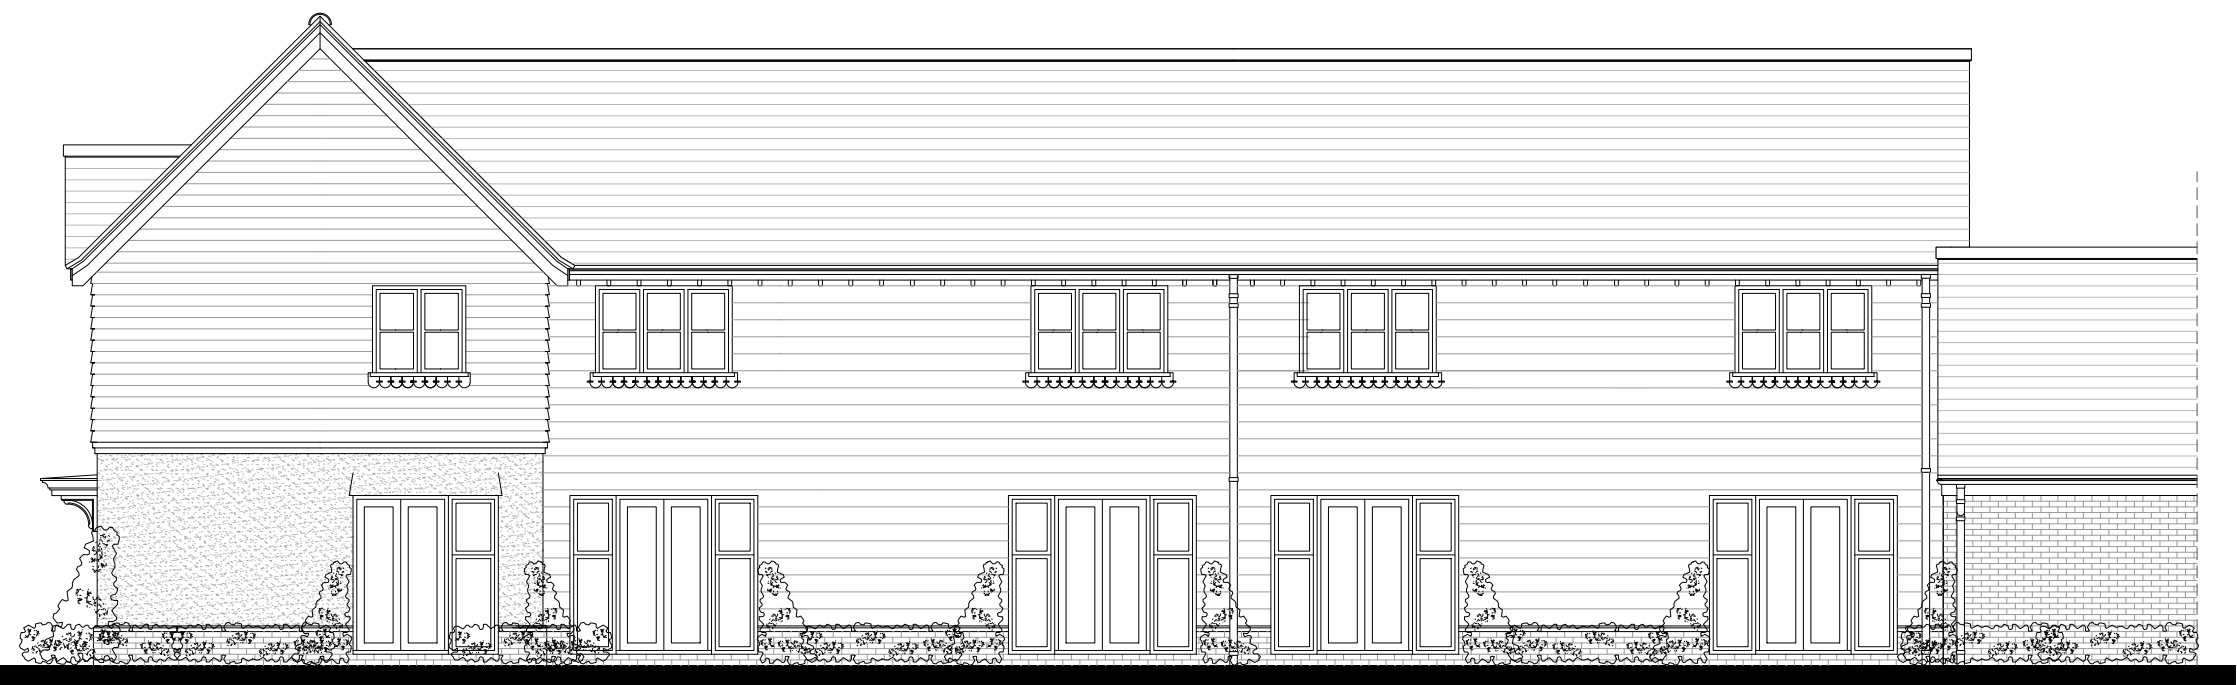

REAR ELEVATION



SECTION / SIDE ELEVATION

revision
date

prepared
description



Knightway House
Park Street
Bagshot
Surrey
GU19 5AQ
T : 01276 538941
www.antlerhomes.co.uk

project
SELSFIELD ROAD, ARDINGLY

drawing
PLOTS 27, 28 & 29 - FLOOR
PLANS & ELEVATIONS

date
09.03.26

scale
1:100 @ A2

drawn
MJ

drawing number
AH314 - PL.23

revision
-

